
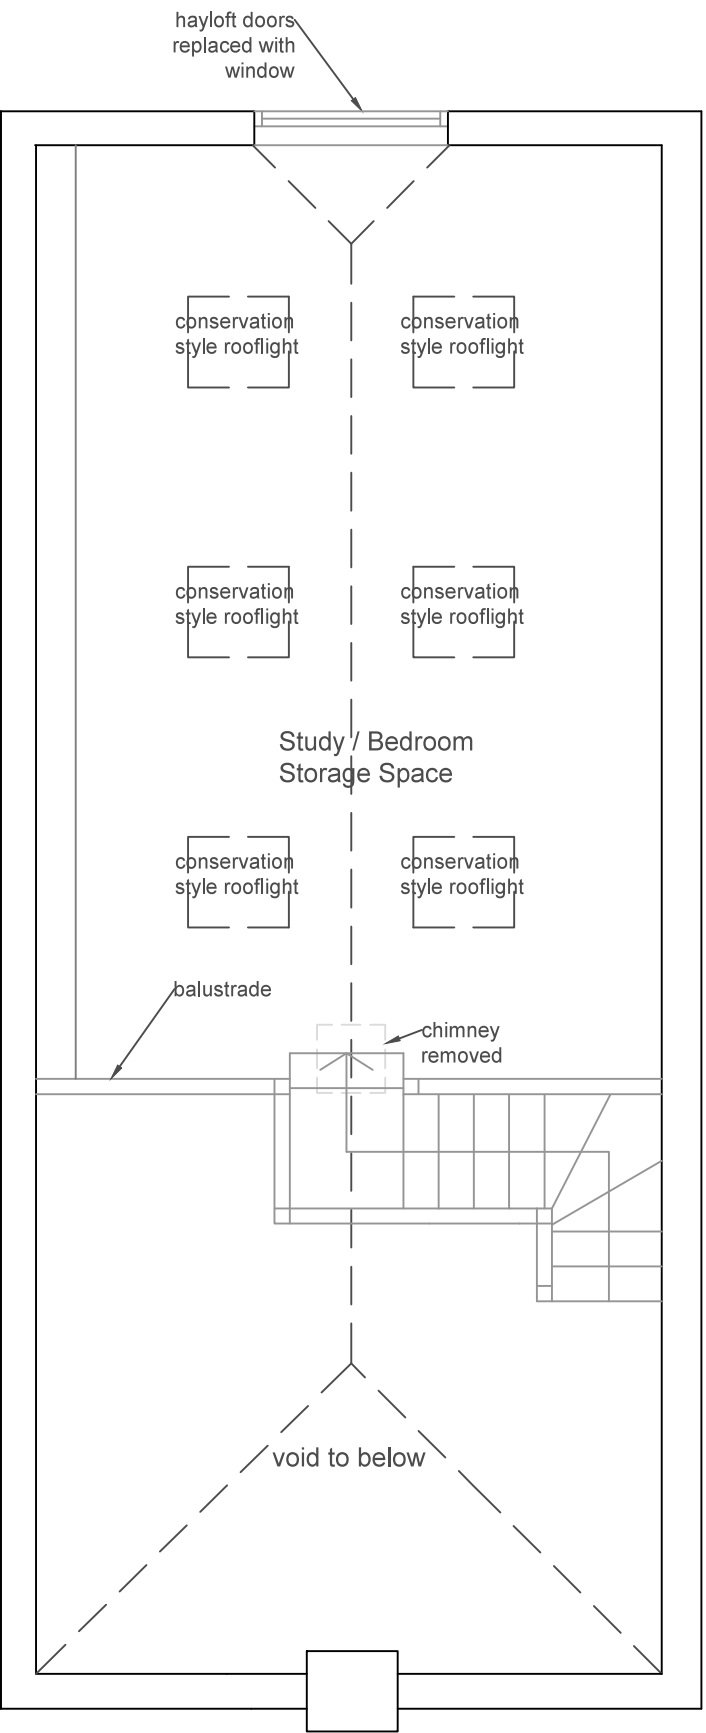
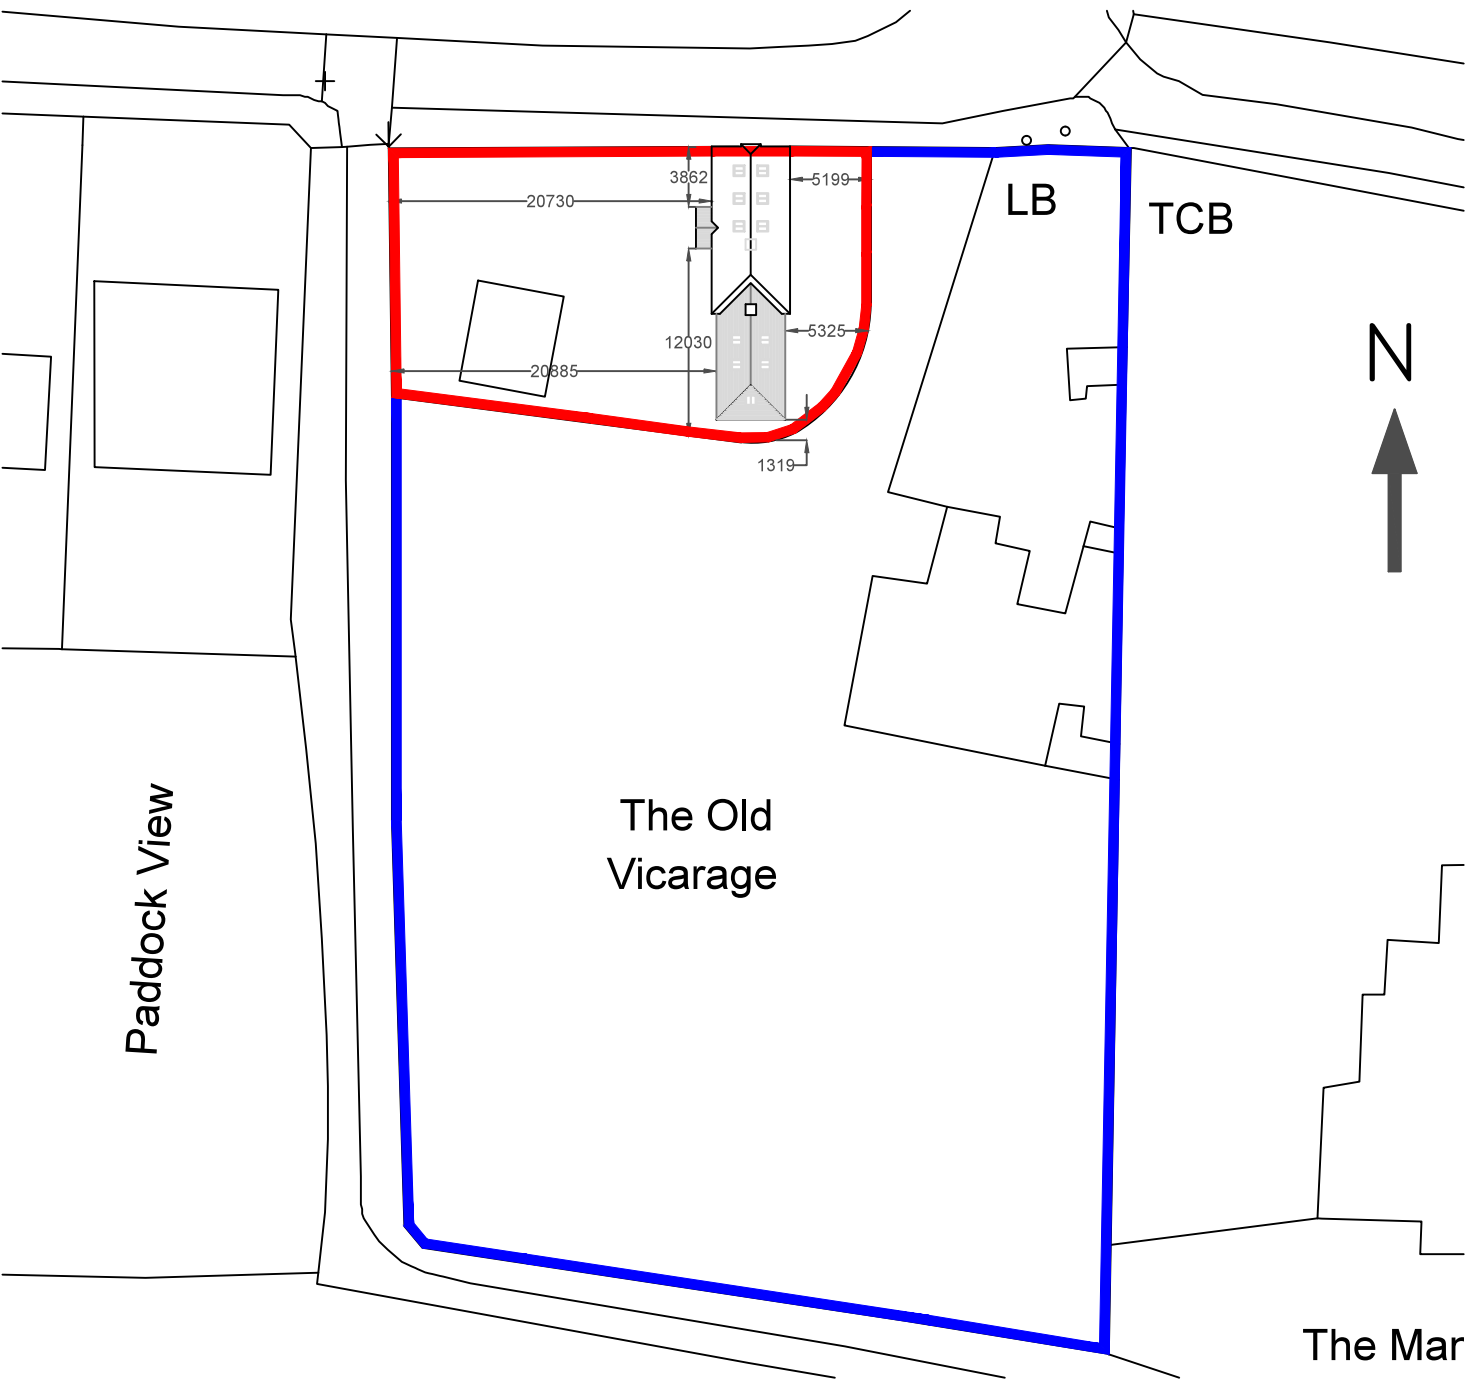


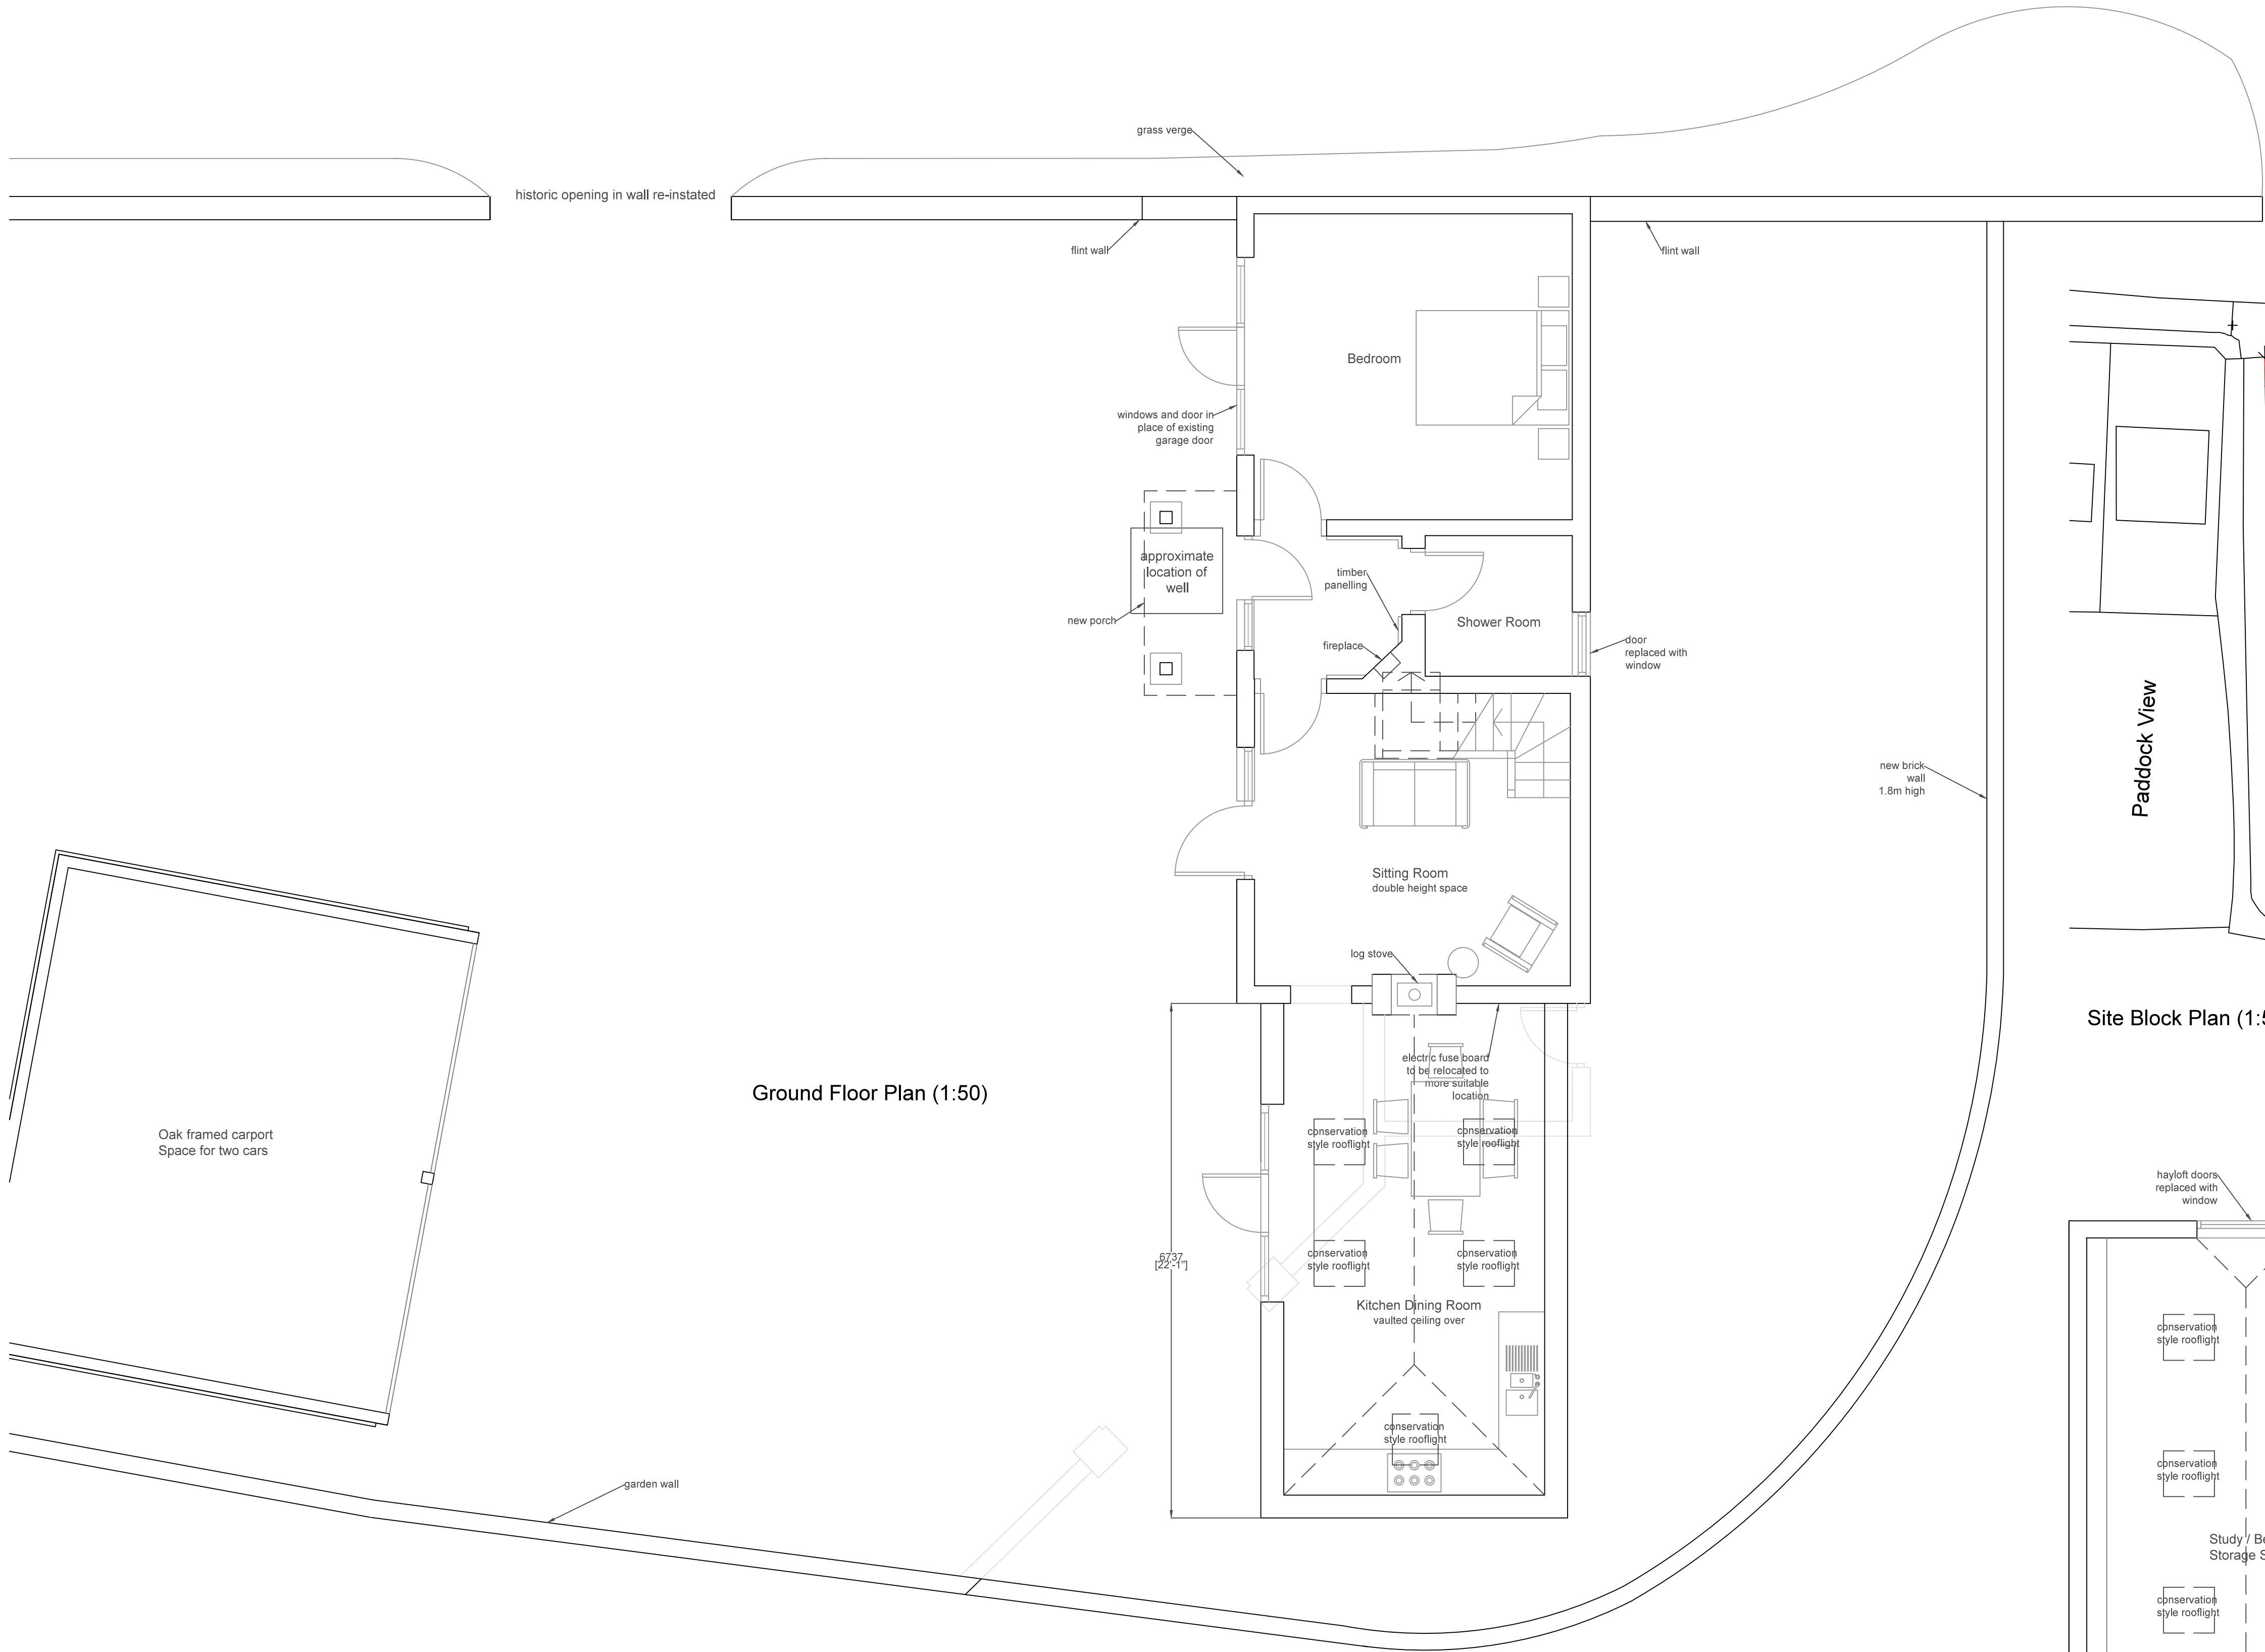

Revisions		
Rev	Description	By
a	Revisions	LW
All dimensions to be checked on site prior to commencement of work, except for planning purposes. This drawing is the copyright of Inspired Design Studio Ltd. and may not be copied, altered or reproduced in any way without written authority.		
Client: Mr E Chandler		
Project Address: The Old Vicarage, Poling Street, Poling, West Sussex		
Drawing Title: Proposed Plans, Elevations, Roof Plan and Site Block Plan		
Drawing Number: 1079.03 a		
Scale: As stated printed @ A1		
Date: 23/06/2017		