



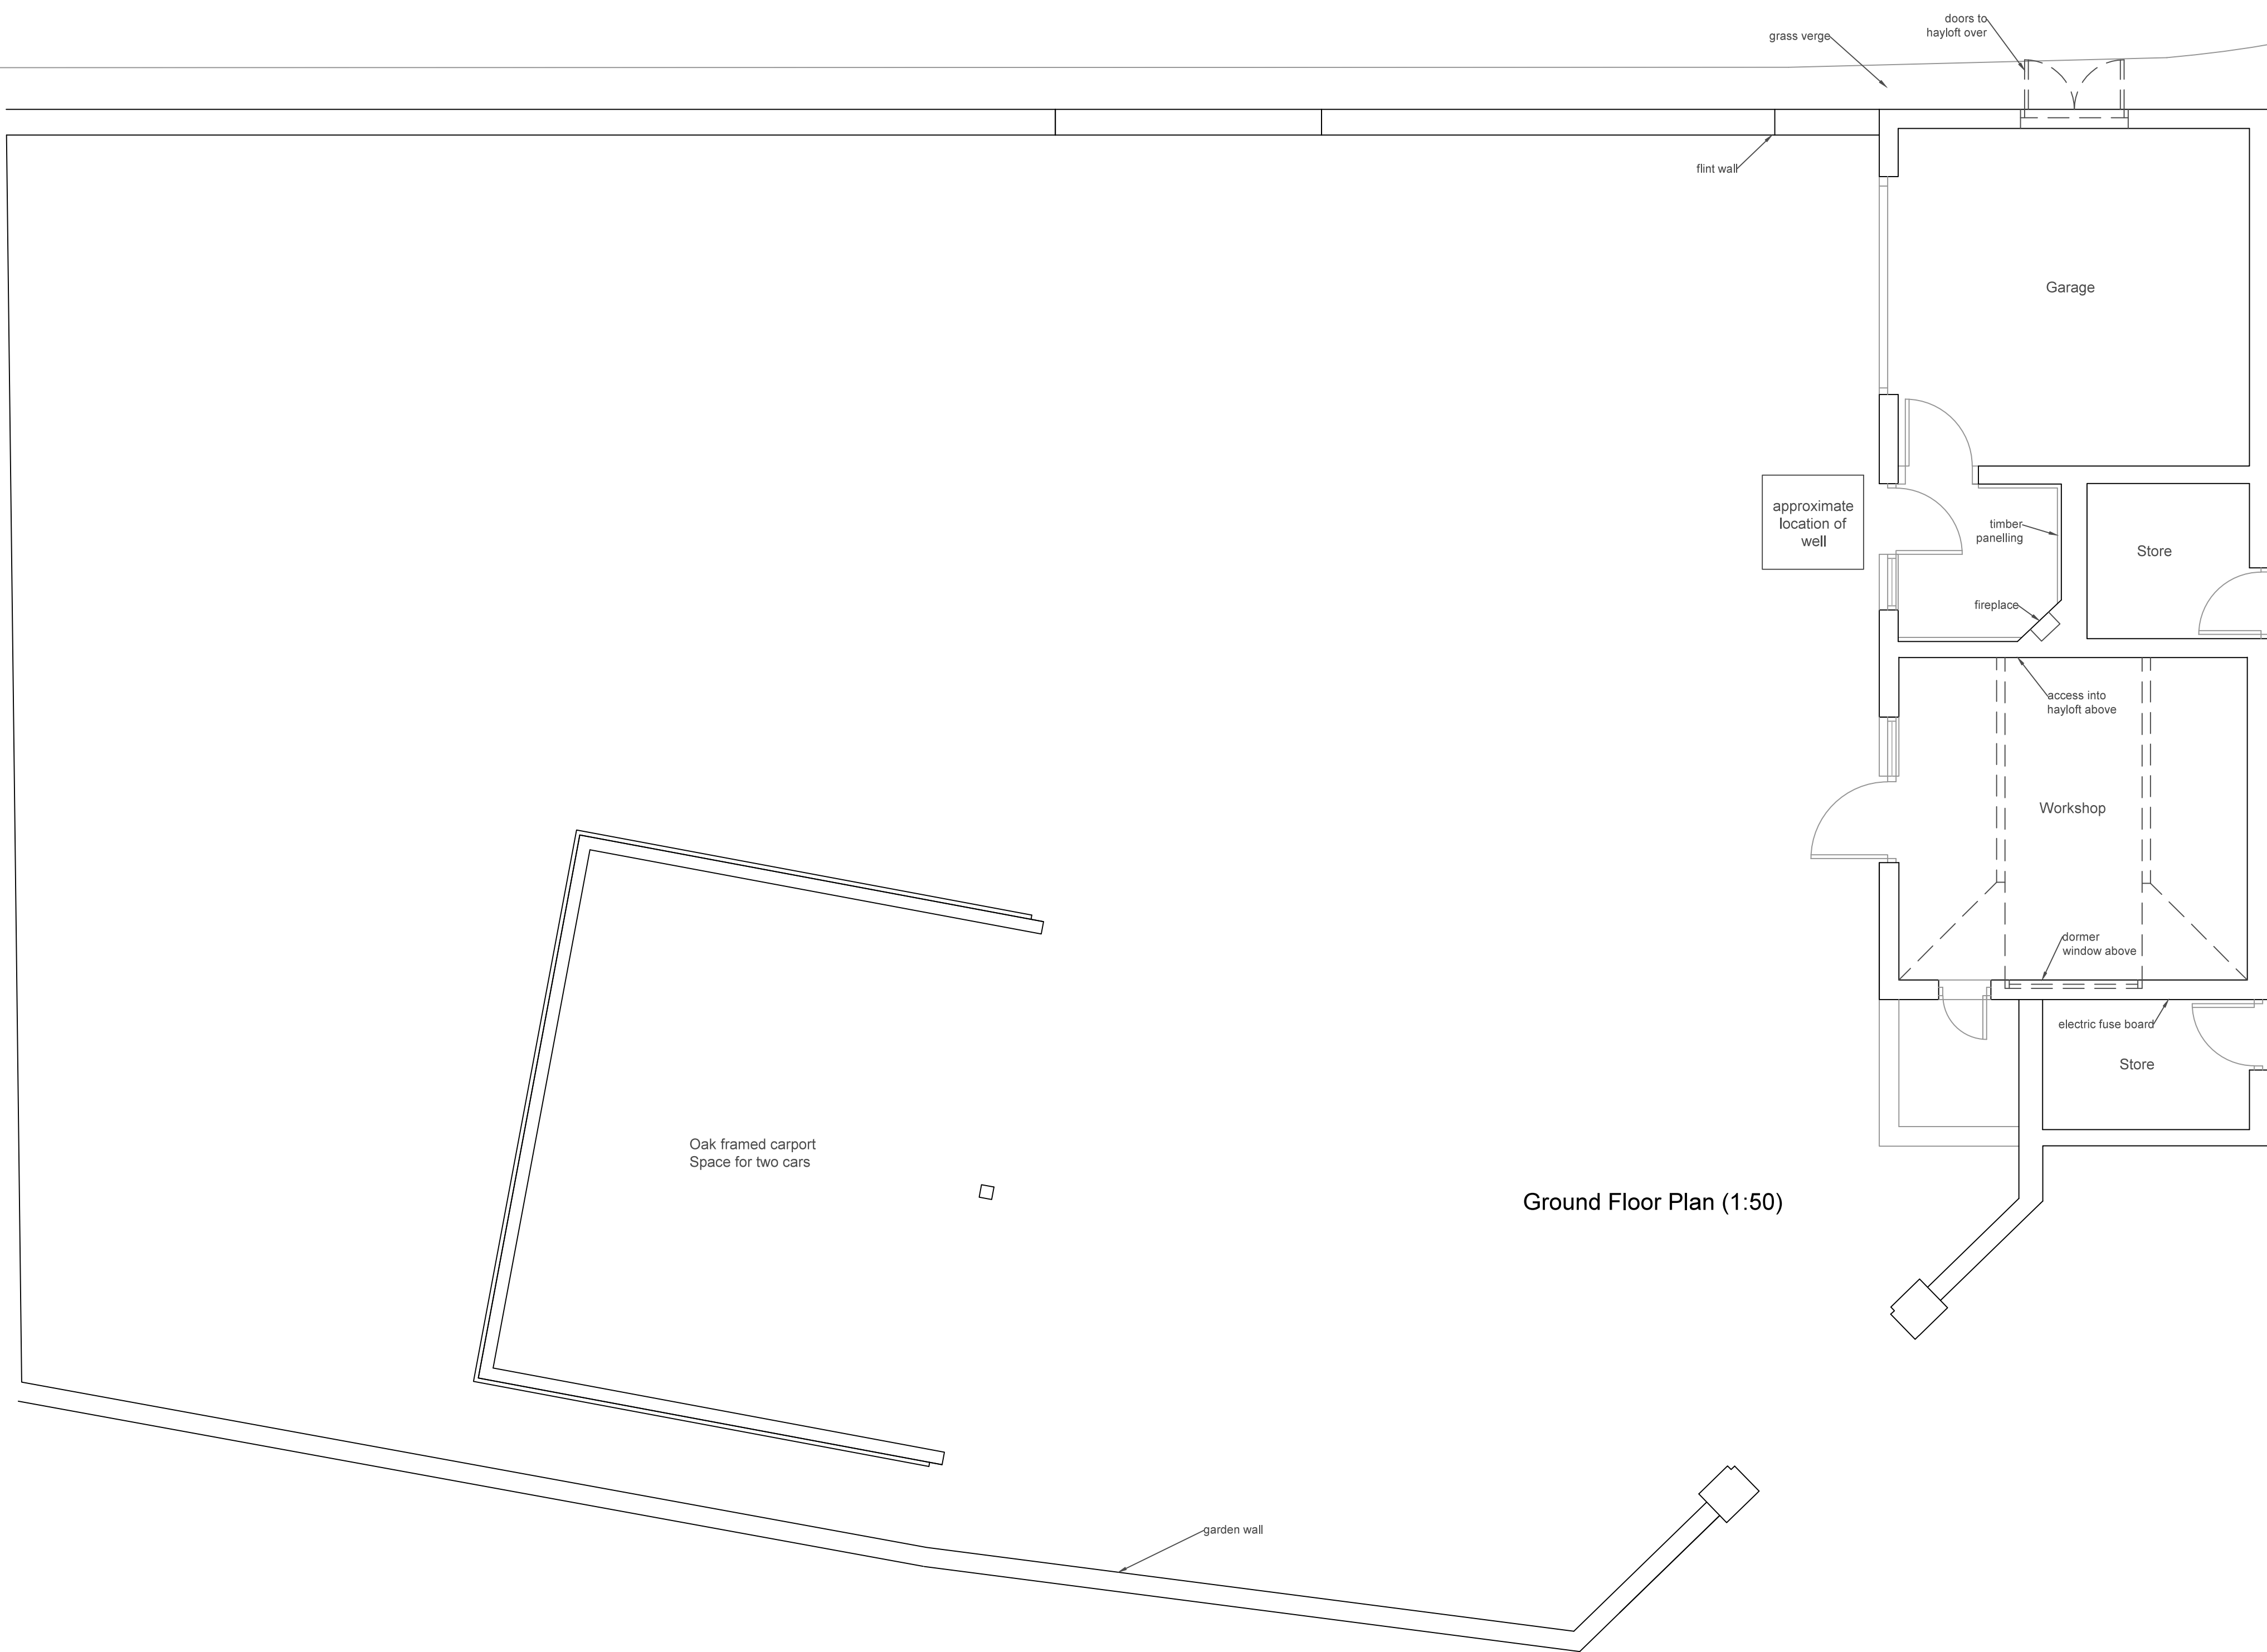


Ground Floor Plan (1:50)

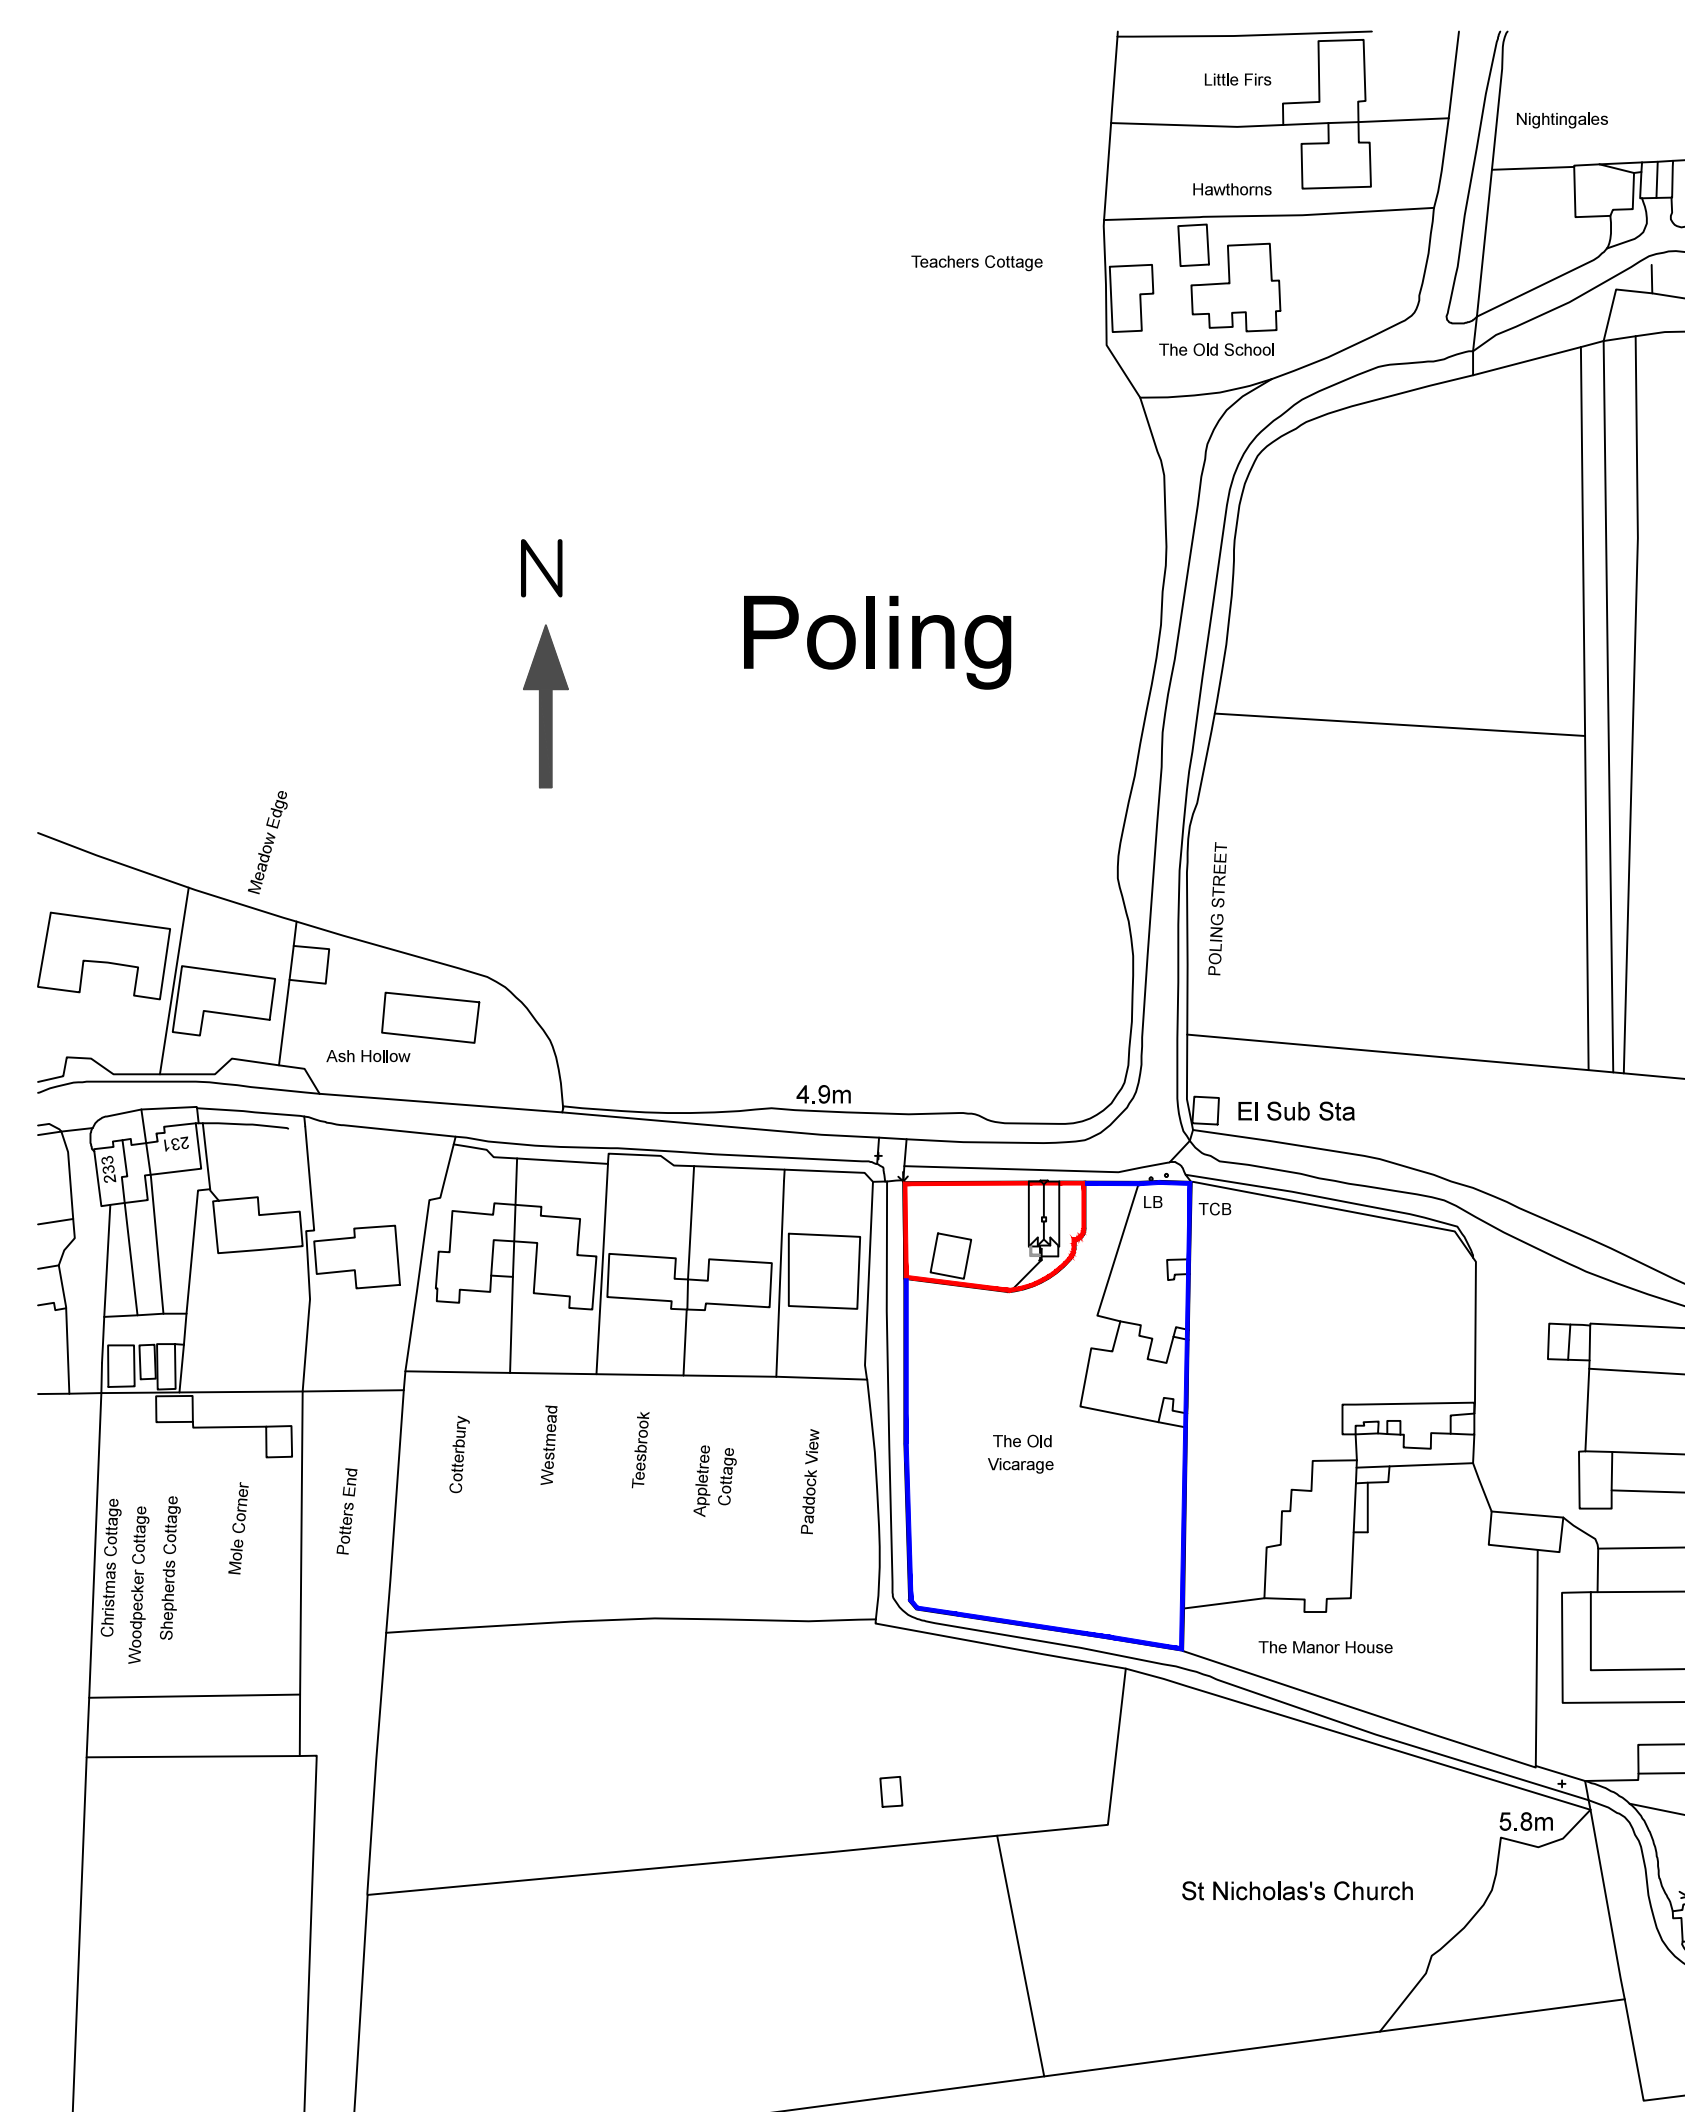


Ordnance Survey (c) Crown Copyright 2016. All rights reserved. Licence number 100022432

Site Location Plan (1:1250)

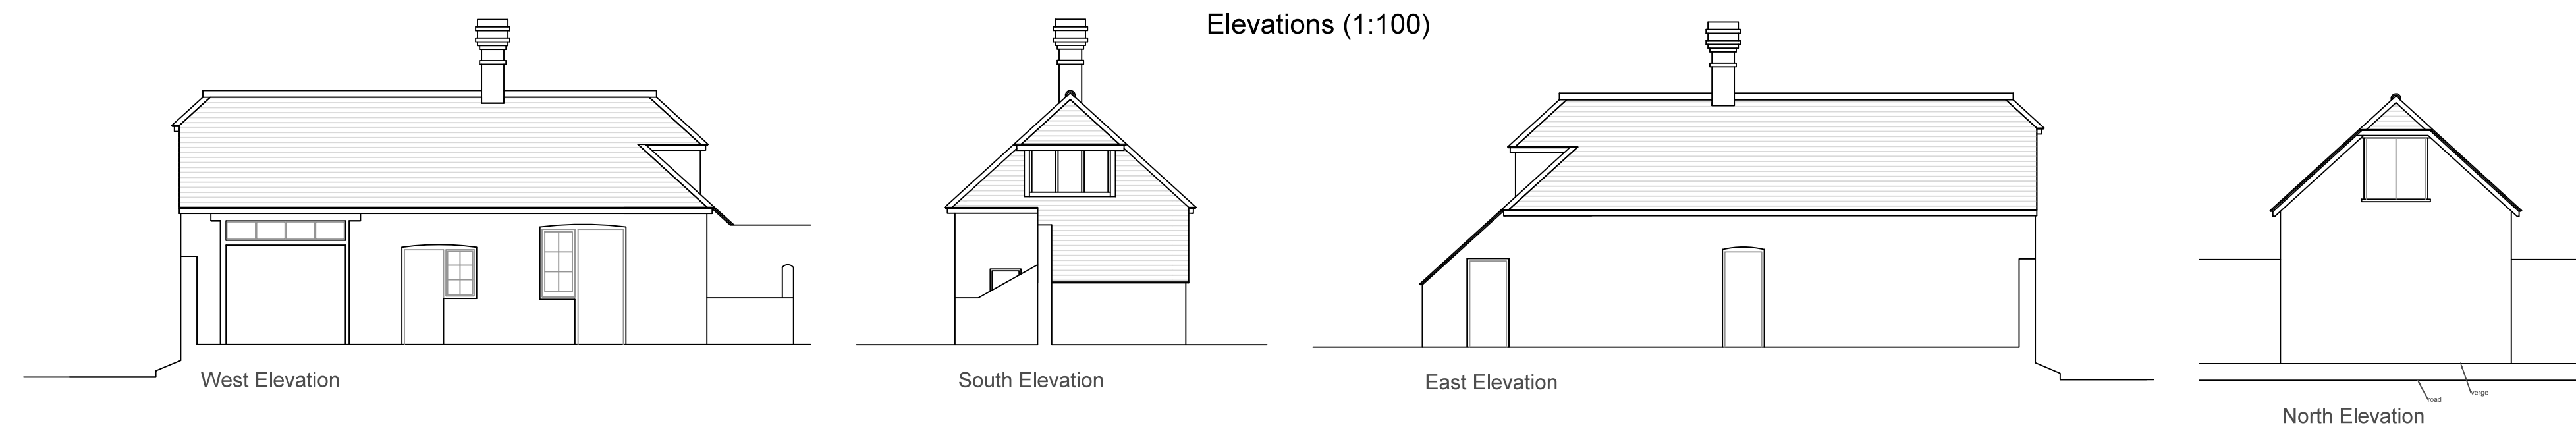

Elevations (1:100)

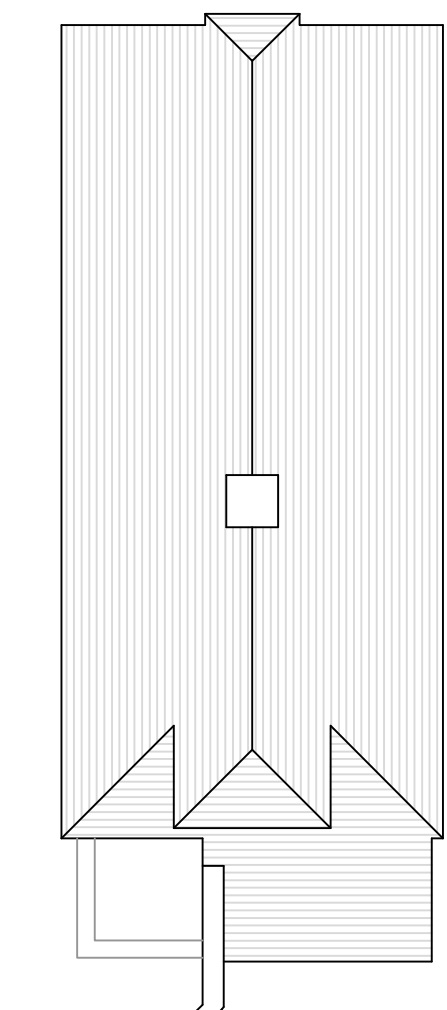

Roof Plan (1:100)

Revisions		
Rev	Description	By
a	Additional Information	LW
All dimensions to be checked on site prior to commencement of work, except for planning purposes. This drawing is the copyright of Inspired Design Studio Ltd. and may not be copied, altered or reproduced in any way without written authority.		
Client: Mr E Chandler		
Project Address: The Old Vicarage Poling Street Poling West Sussex		
Drawing Title: Existing Plan, Elevations, Roof Plan and Site Location Plan		
Drawing Number: 1079.01.a		
Scale: As stated printed @ A1		
Date: 08/12/2016		