




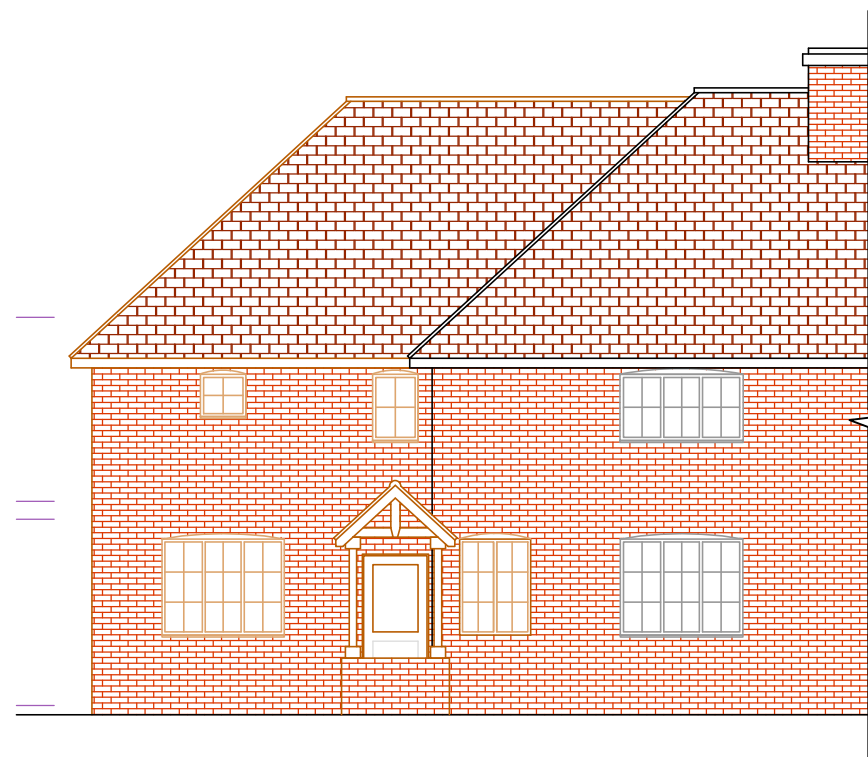


PROPOSED FRONT ELEVATION
North

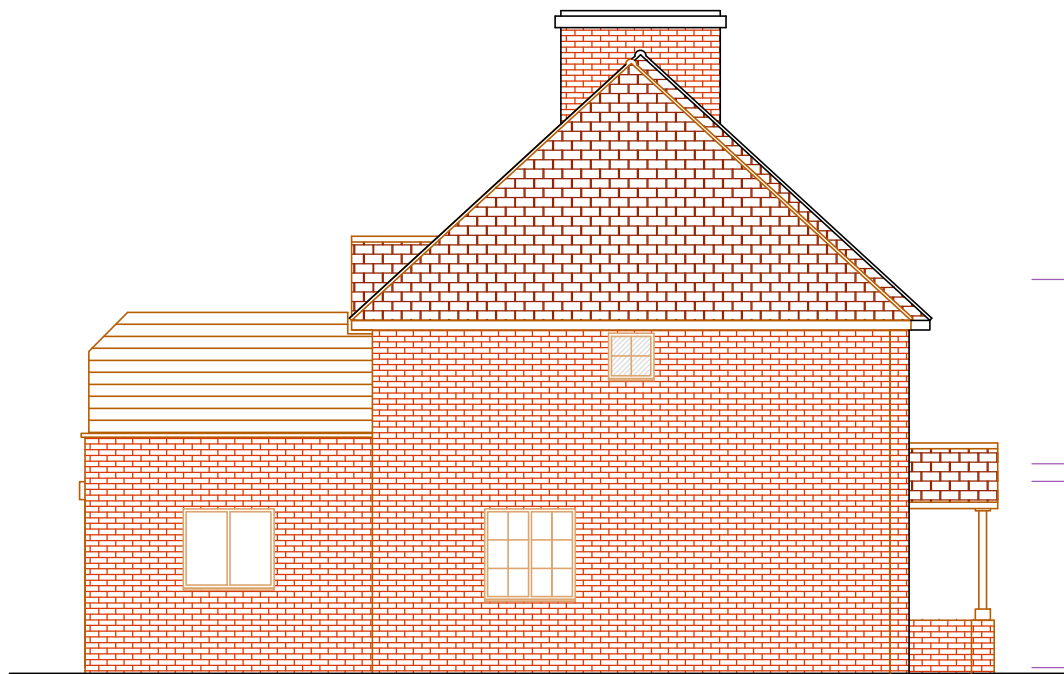


PROPOSED SIDE ELEVATION
East

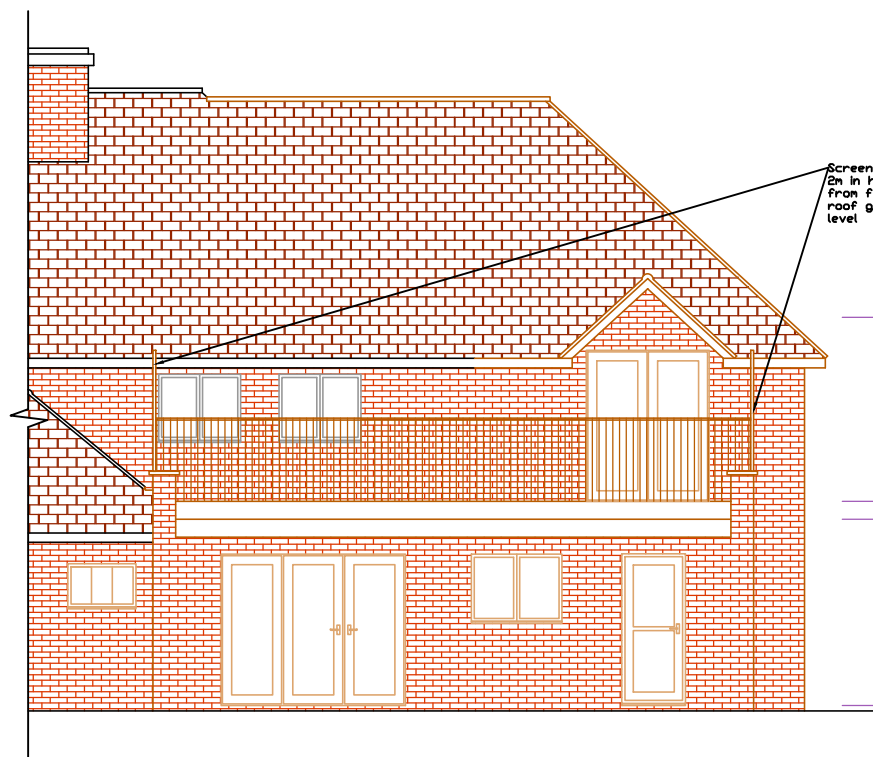


PROPOSED REAR ELEVATION
South

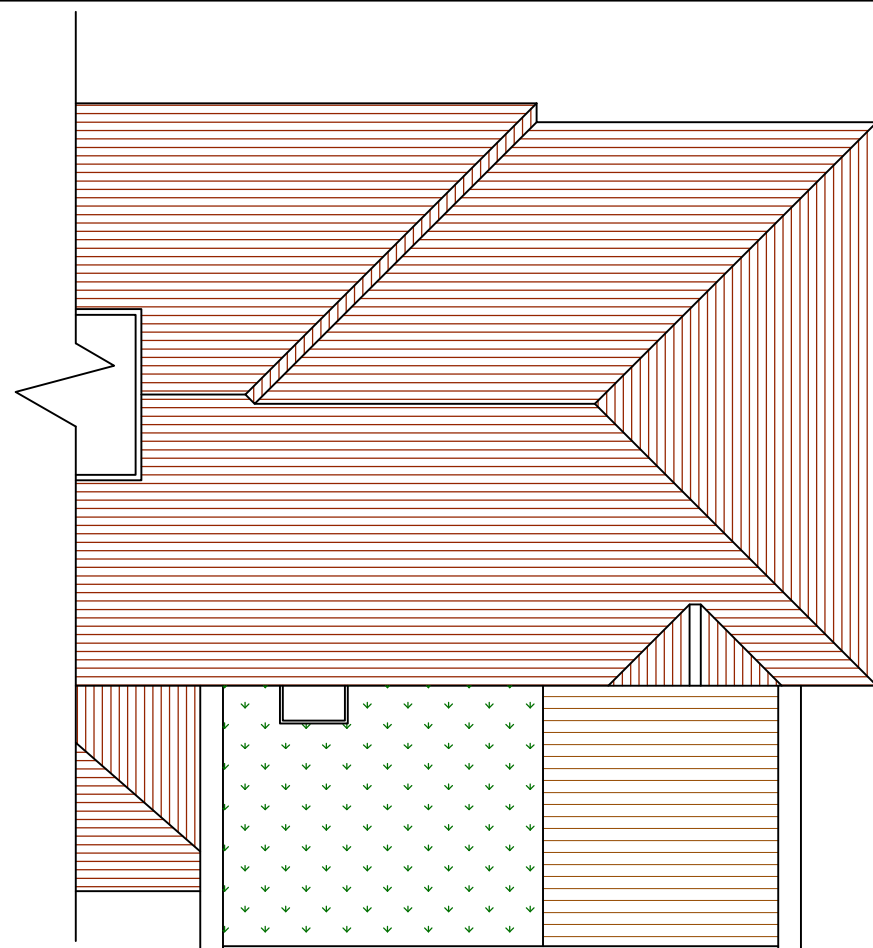


PROPOSED ROOF PLAN 1:100

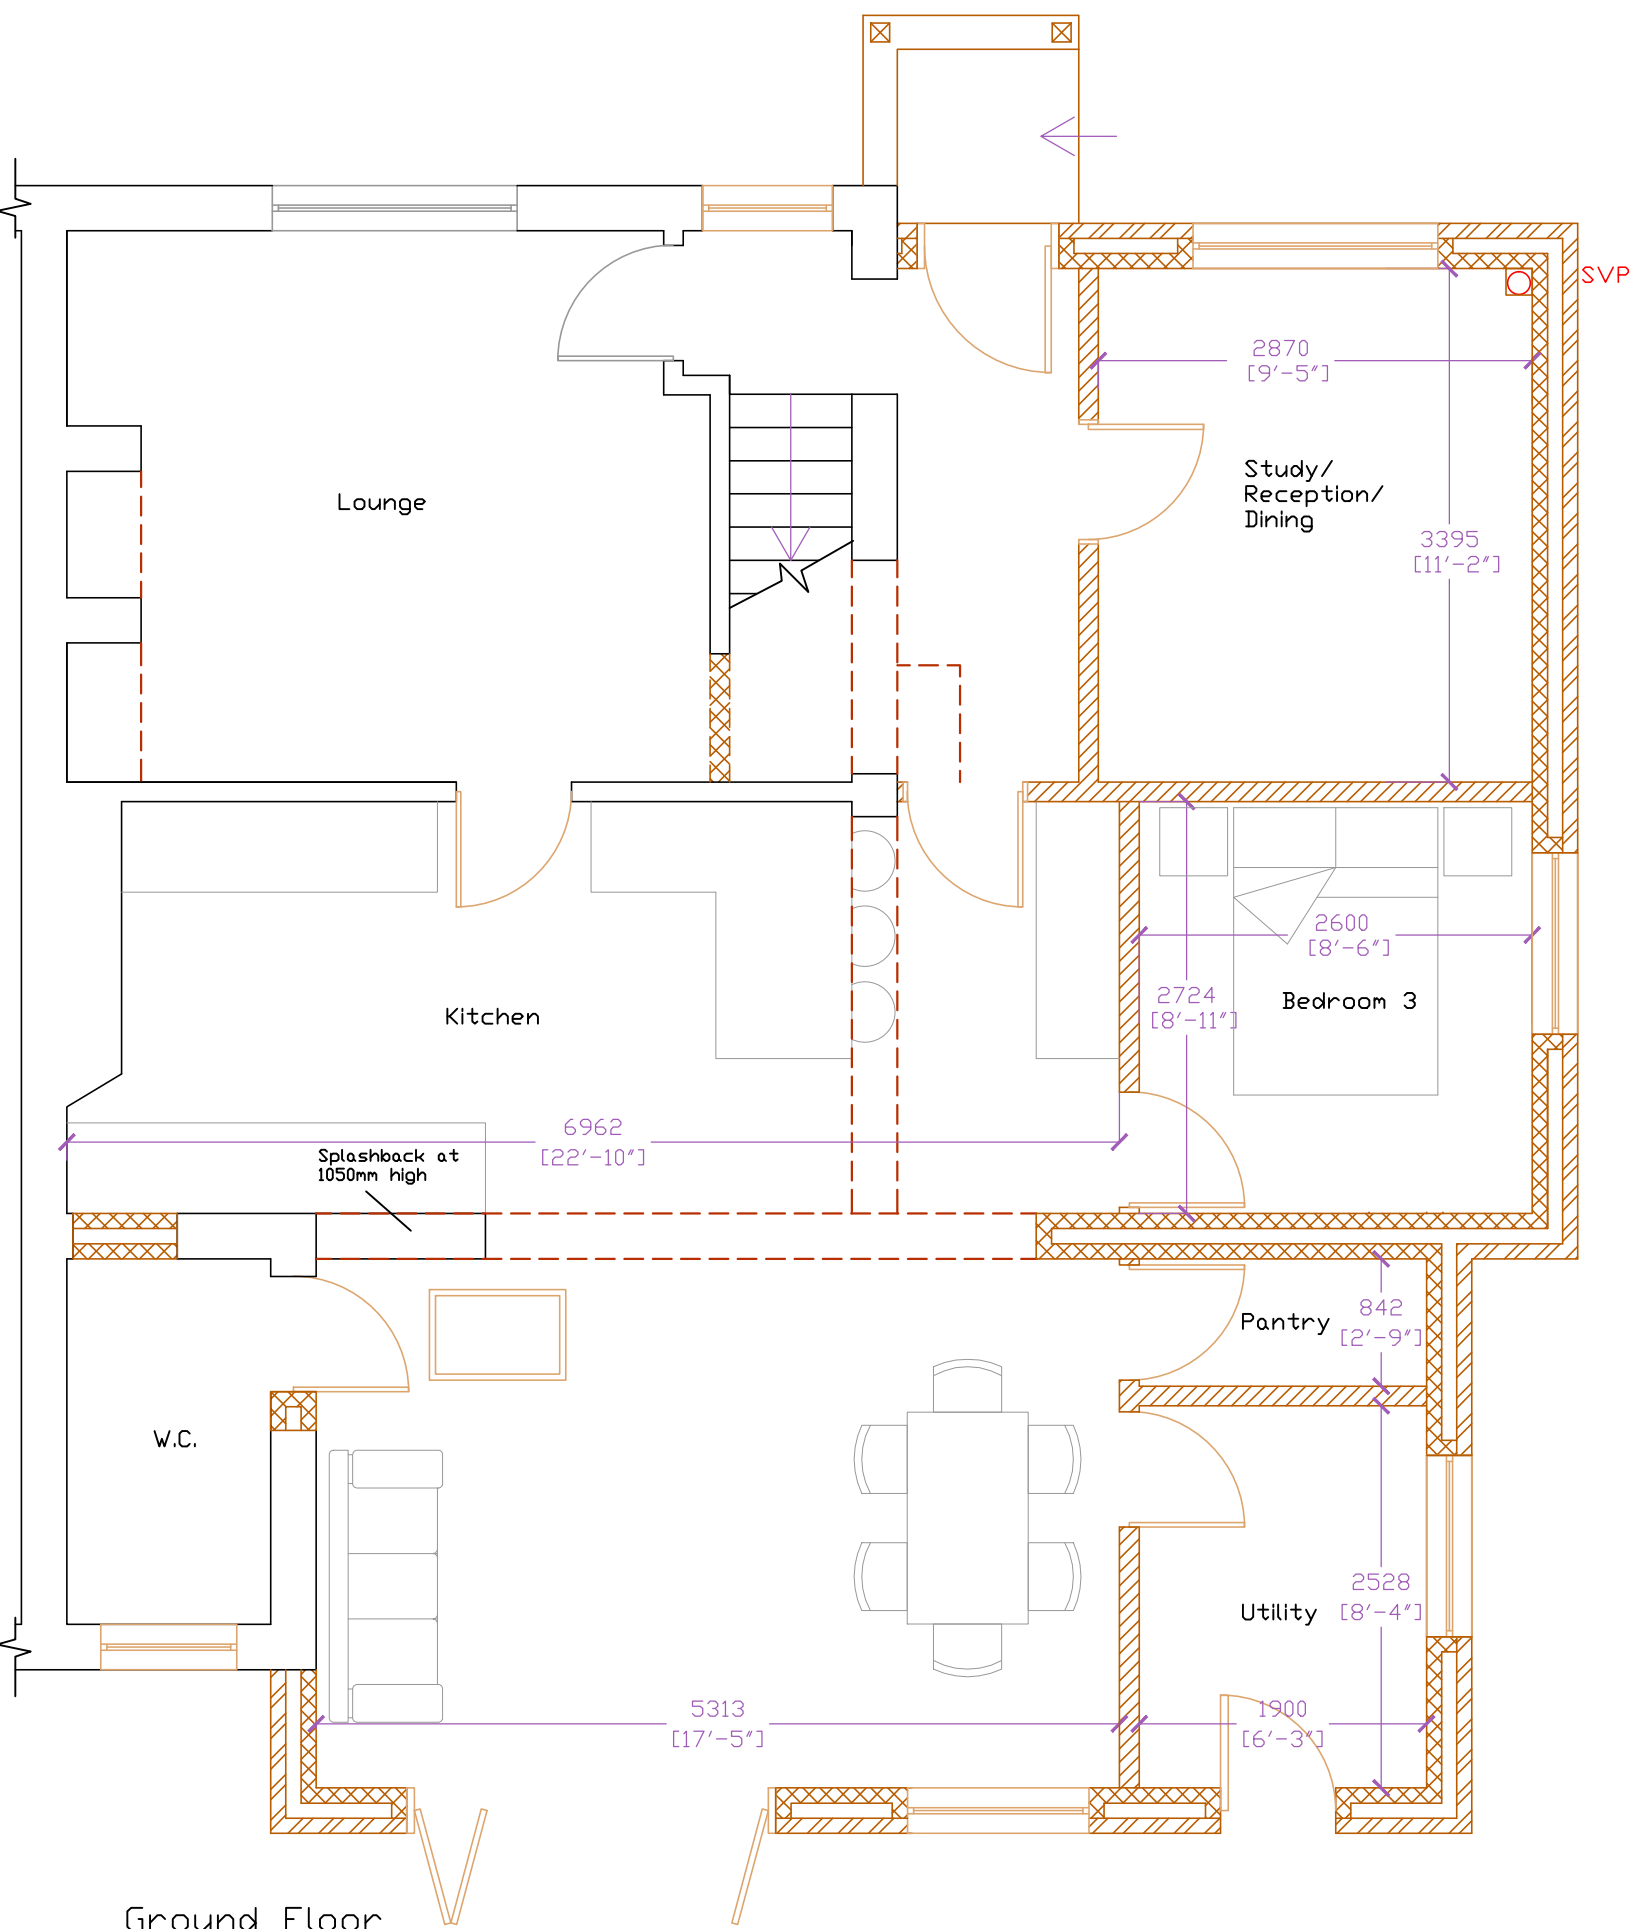

Ground Floor

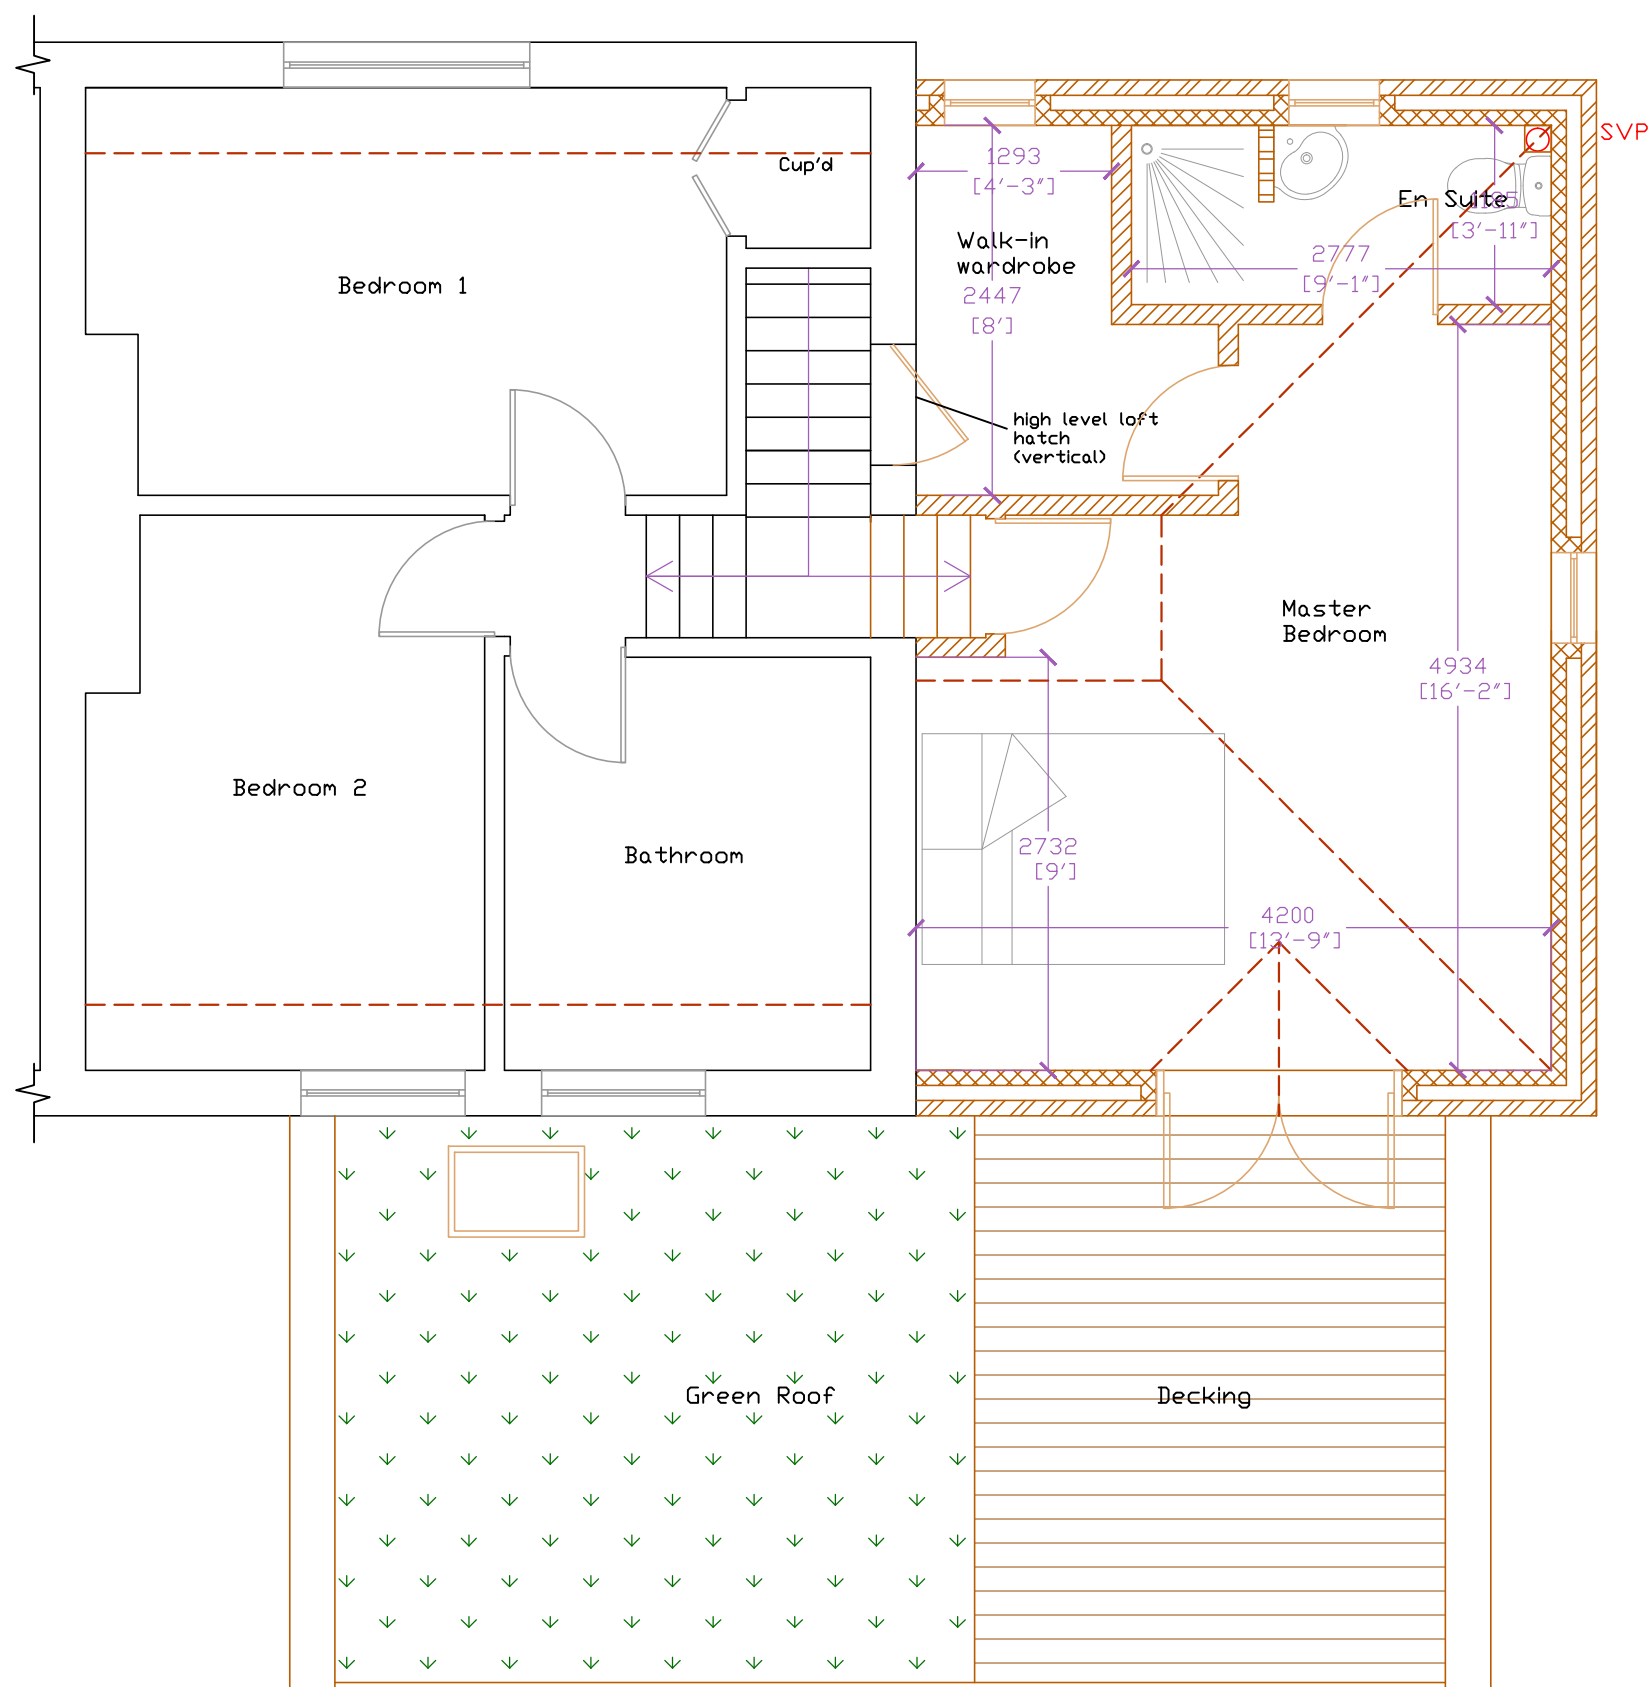


First Floor

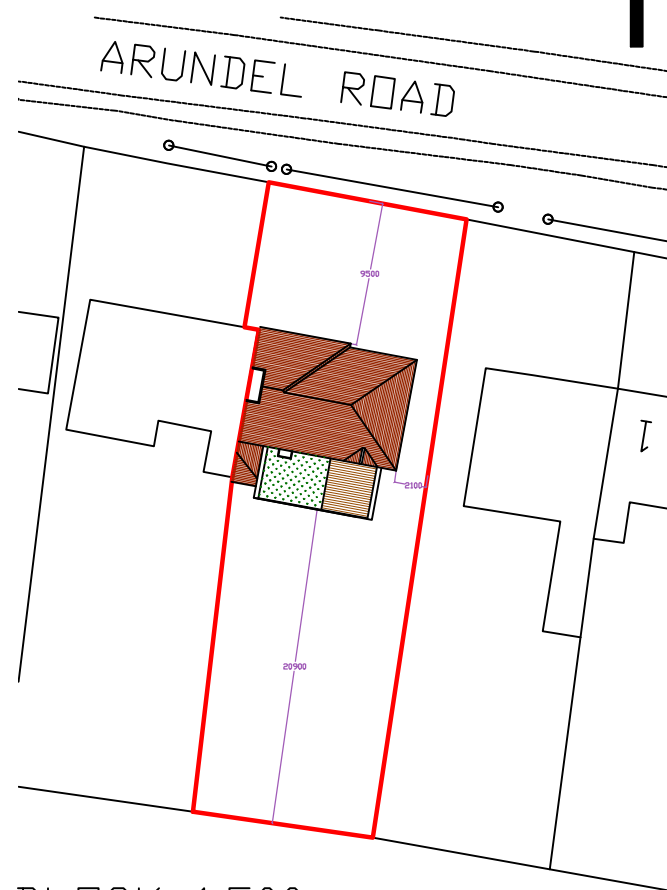

BLOCK 1:500

PROPOSED FLOOR PLANS 1:50

 

All dimensions to be checked on site prior to commencement of work, except for planning purposes.

This drawing is the copyright of
CALDOTECH LTD
and may not be copied, altered or reproduced
in any way without written authority.

CALDOTECH LTD
11 THE PARADE
WILLOWHAYNE CRESCENT
EAST PRESTON
WEST SUSSEX
BN16 1NS Telephone
01903 859176

PROPOSED FLOOR PLANS, ELEVATIONS,
ROOF PLAN & BLOCK
3 Arundel Road
Poling
West Sussex
BN18 9PW

CLIENT Mr & Mrs Lashwood

Issue	Details	By	Date
R7	Client amendments	RM	08/05/15
R6	Planning amendments	RM	20/03/15
R5	Planning amendments	RM	18/02/15
R4	Planning amendments	RM	13/01/15
R3	Client amendments	RM	02/12/14
R2	Additional bedroom	KD	21/11/14
R1	Client Amendments	KD	05/11/14

SCALE AS SHOWN on A2
DATE 08/05/15
DRAWING NUMBER 14041/02R7