





FRONT ELEVATION
North

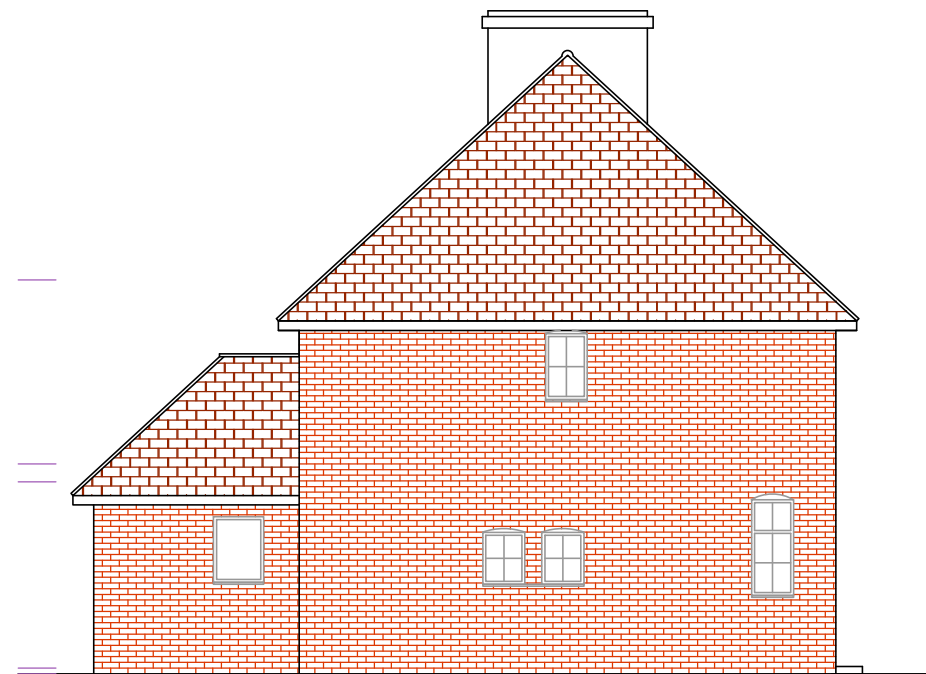


SIDE ELEVATION
East

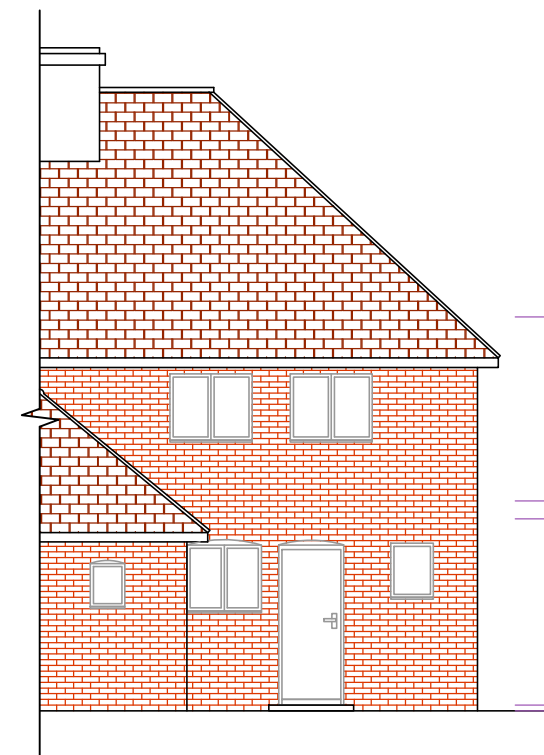


REAR ELEVATION
South

EXISTING ELEVATIONS 1:100

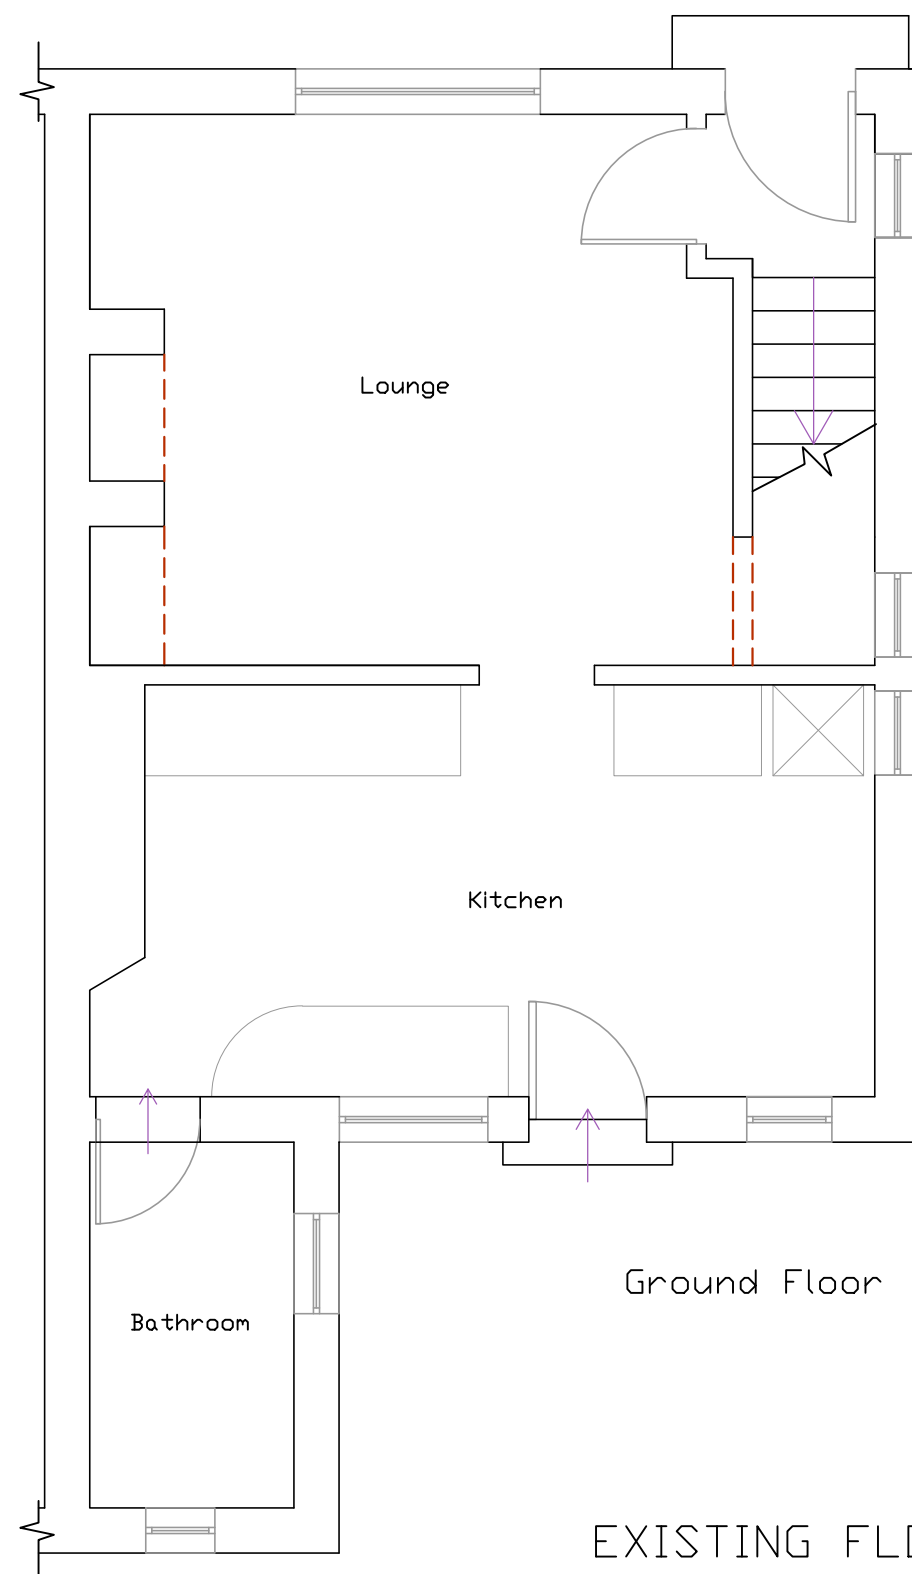


Ground Floor


EXISTING FLOOR PLANS 1:50

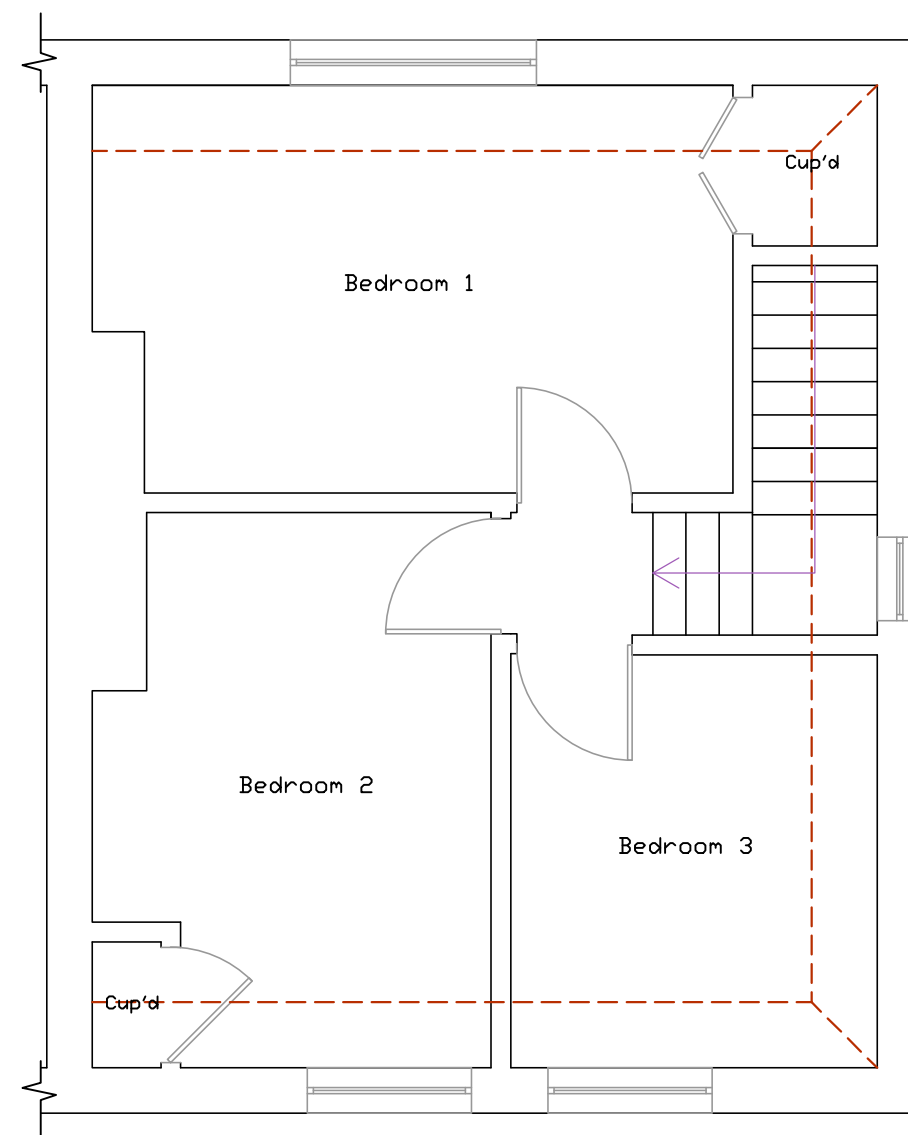

First Floor

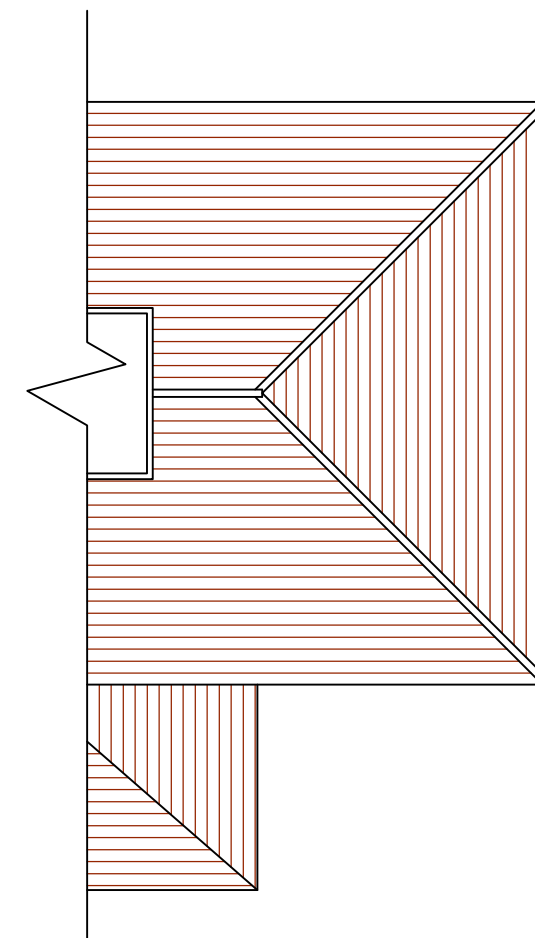


EXISTING ROOF PLAN 1:100

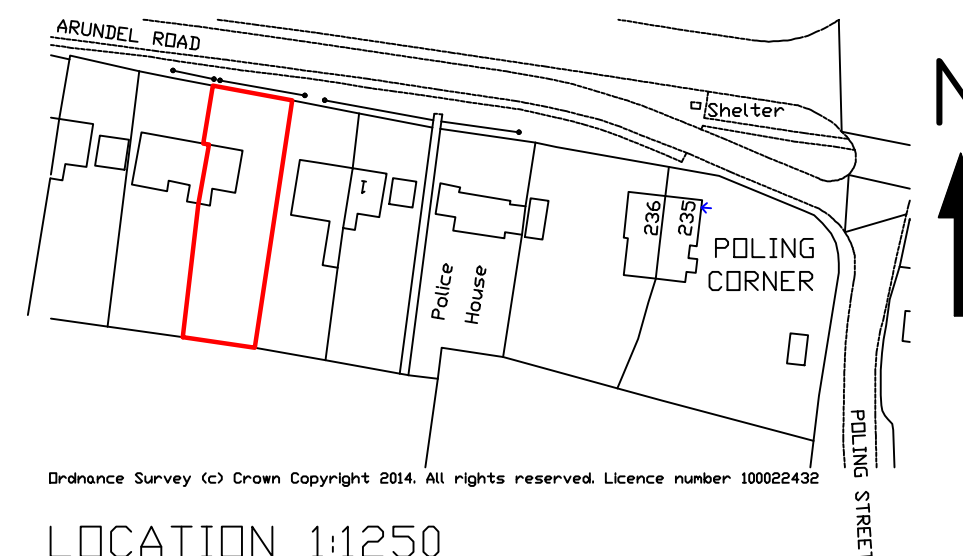

Ordnance Survey (c) Crown Copyright 2014. All rights reserved. Licence number 100022432

LOCATION 1:1250

 

All dimensions to be checked on site prior to commencement of work, except for planning purposes.

This drawing is the copyright of
CALDOTECH LTD
and may not be copied, altered or reproduced in any way without written authority.

CALDOTECH LTD
11 THE PARADE
WILLOWHAYNE CRESCENT
EAST PRESTON
WEST SUSSEX
BN16 1NS Telephone 01903 859176

EXISTING FLOOR PLANS, ELEVATIONS,
ROOF PLAN & LOCATION
3 Arundel Road
Poling
West Sussex
BN18 9PW

CLIENT Mr & Mrs Lashwood

Issue	Details	By	Date
SCALE	AS SHOWN on A2		
DATE	27/10/14		
DRAWING NUMBER	14041/01		