




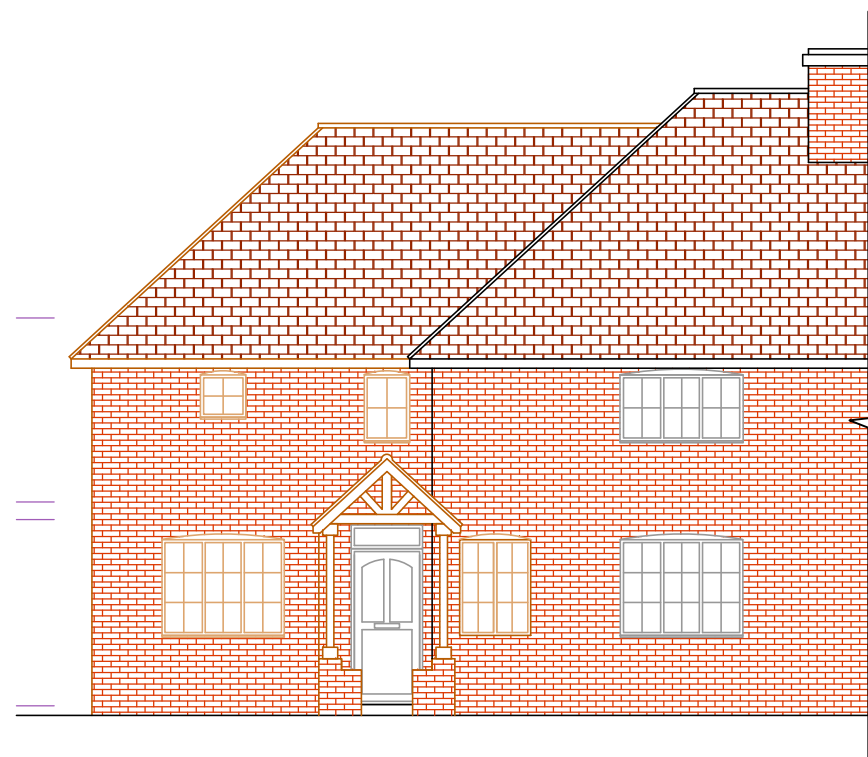


PROPOSED FRONT ELEVATION
North

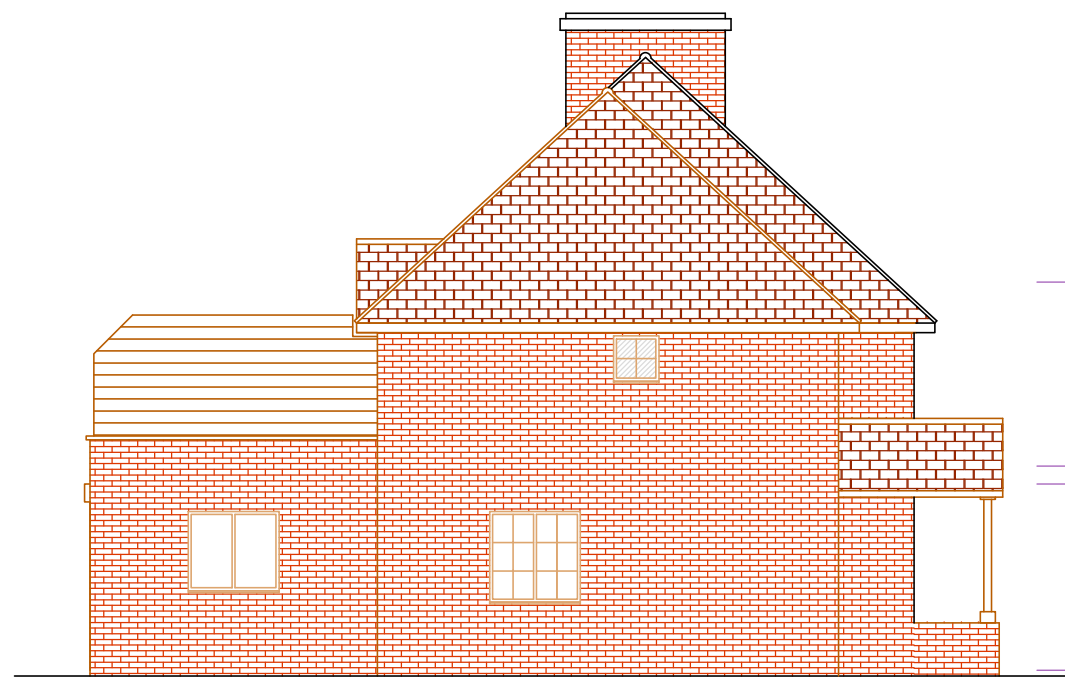

PROPOSED SIDE ELEVATION
East

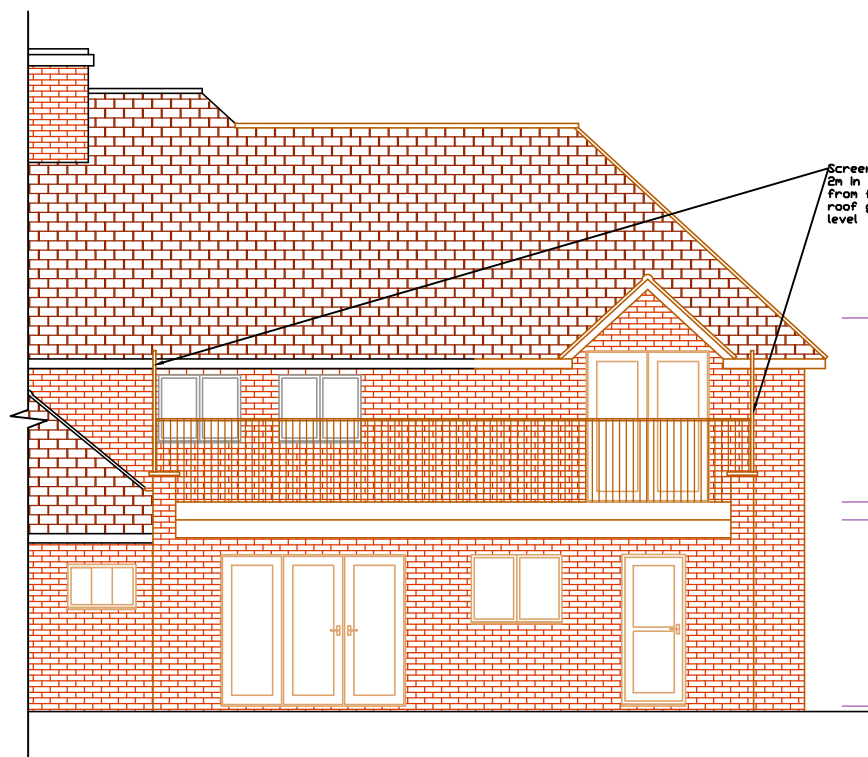


PROPOSED REAR ELEVATION
South

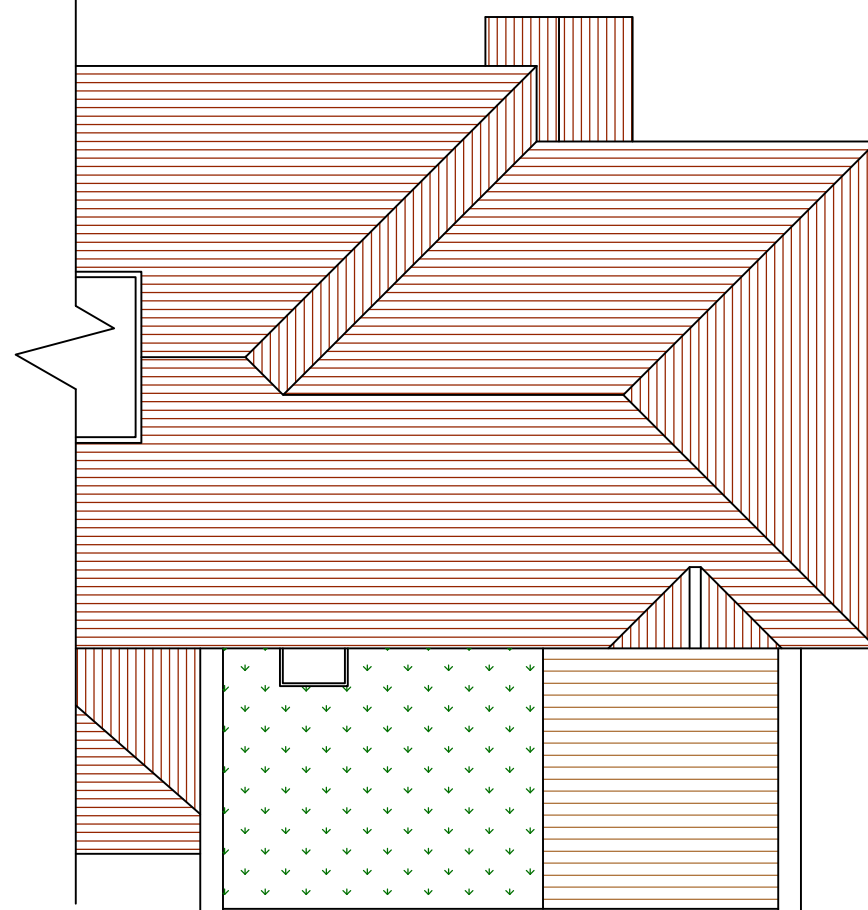


PROPOSED ROOF PLAN 1:100

PROPOSED ELEVATIONS 1:100

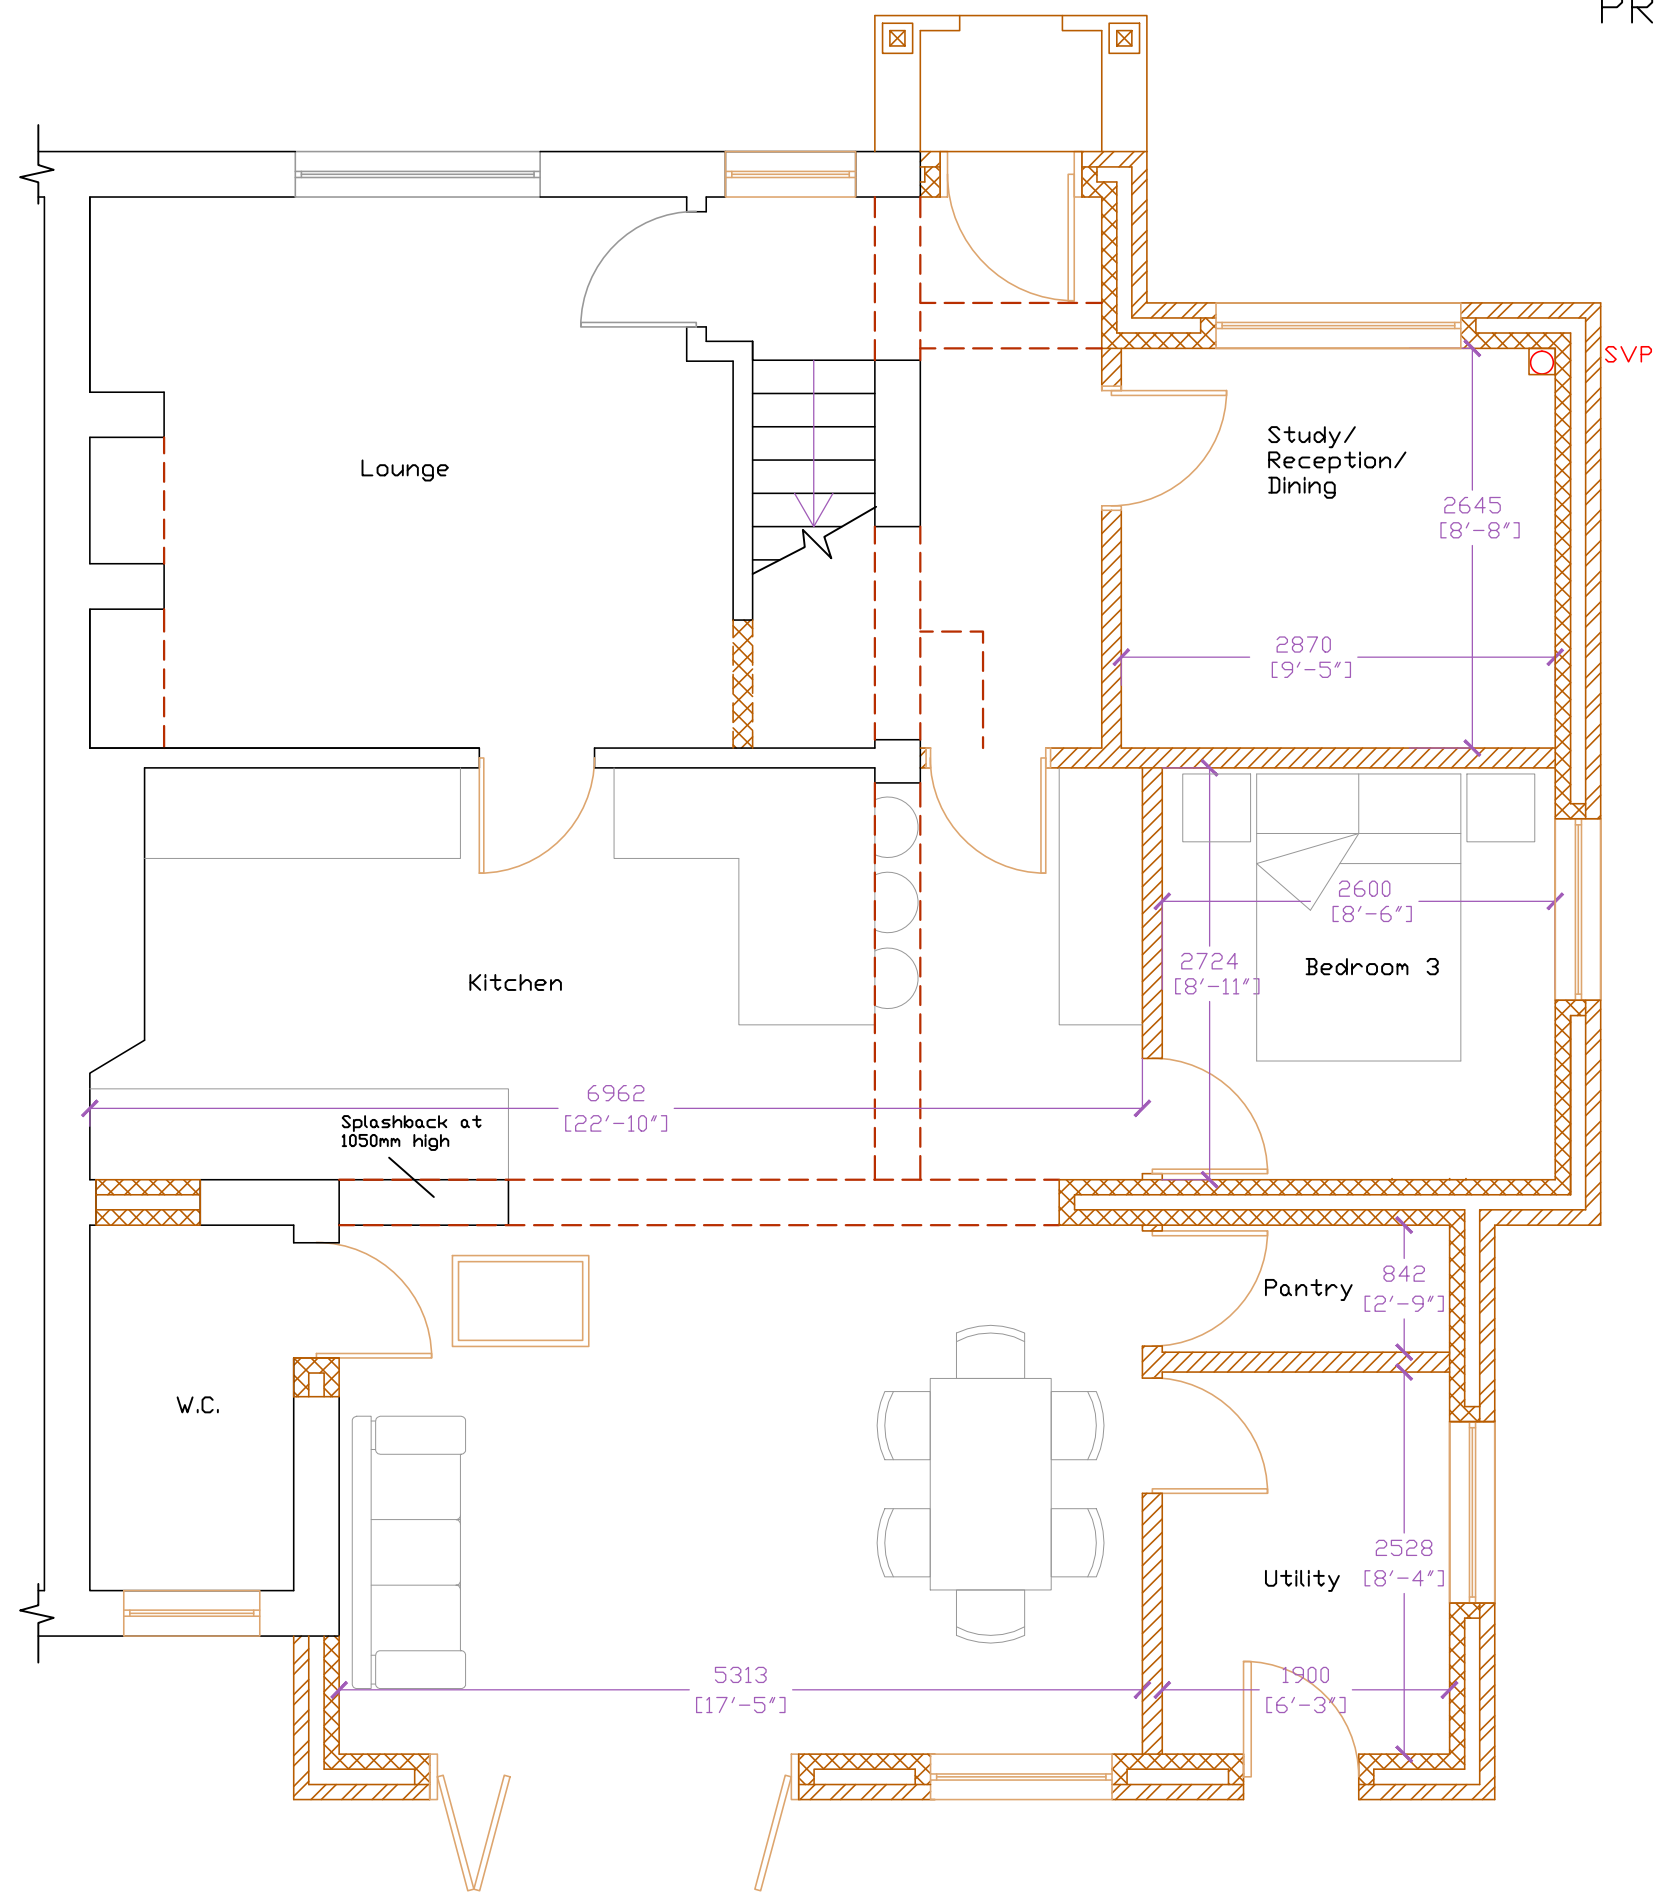


Ground Floor


PROPOSED FLOOR PLANS 1:50

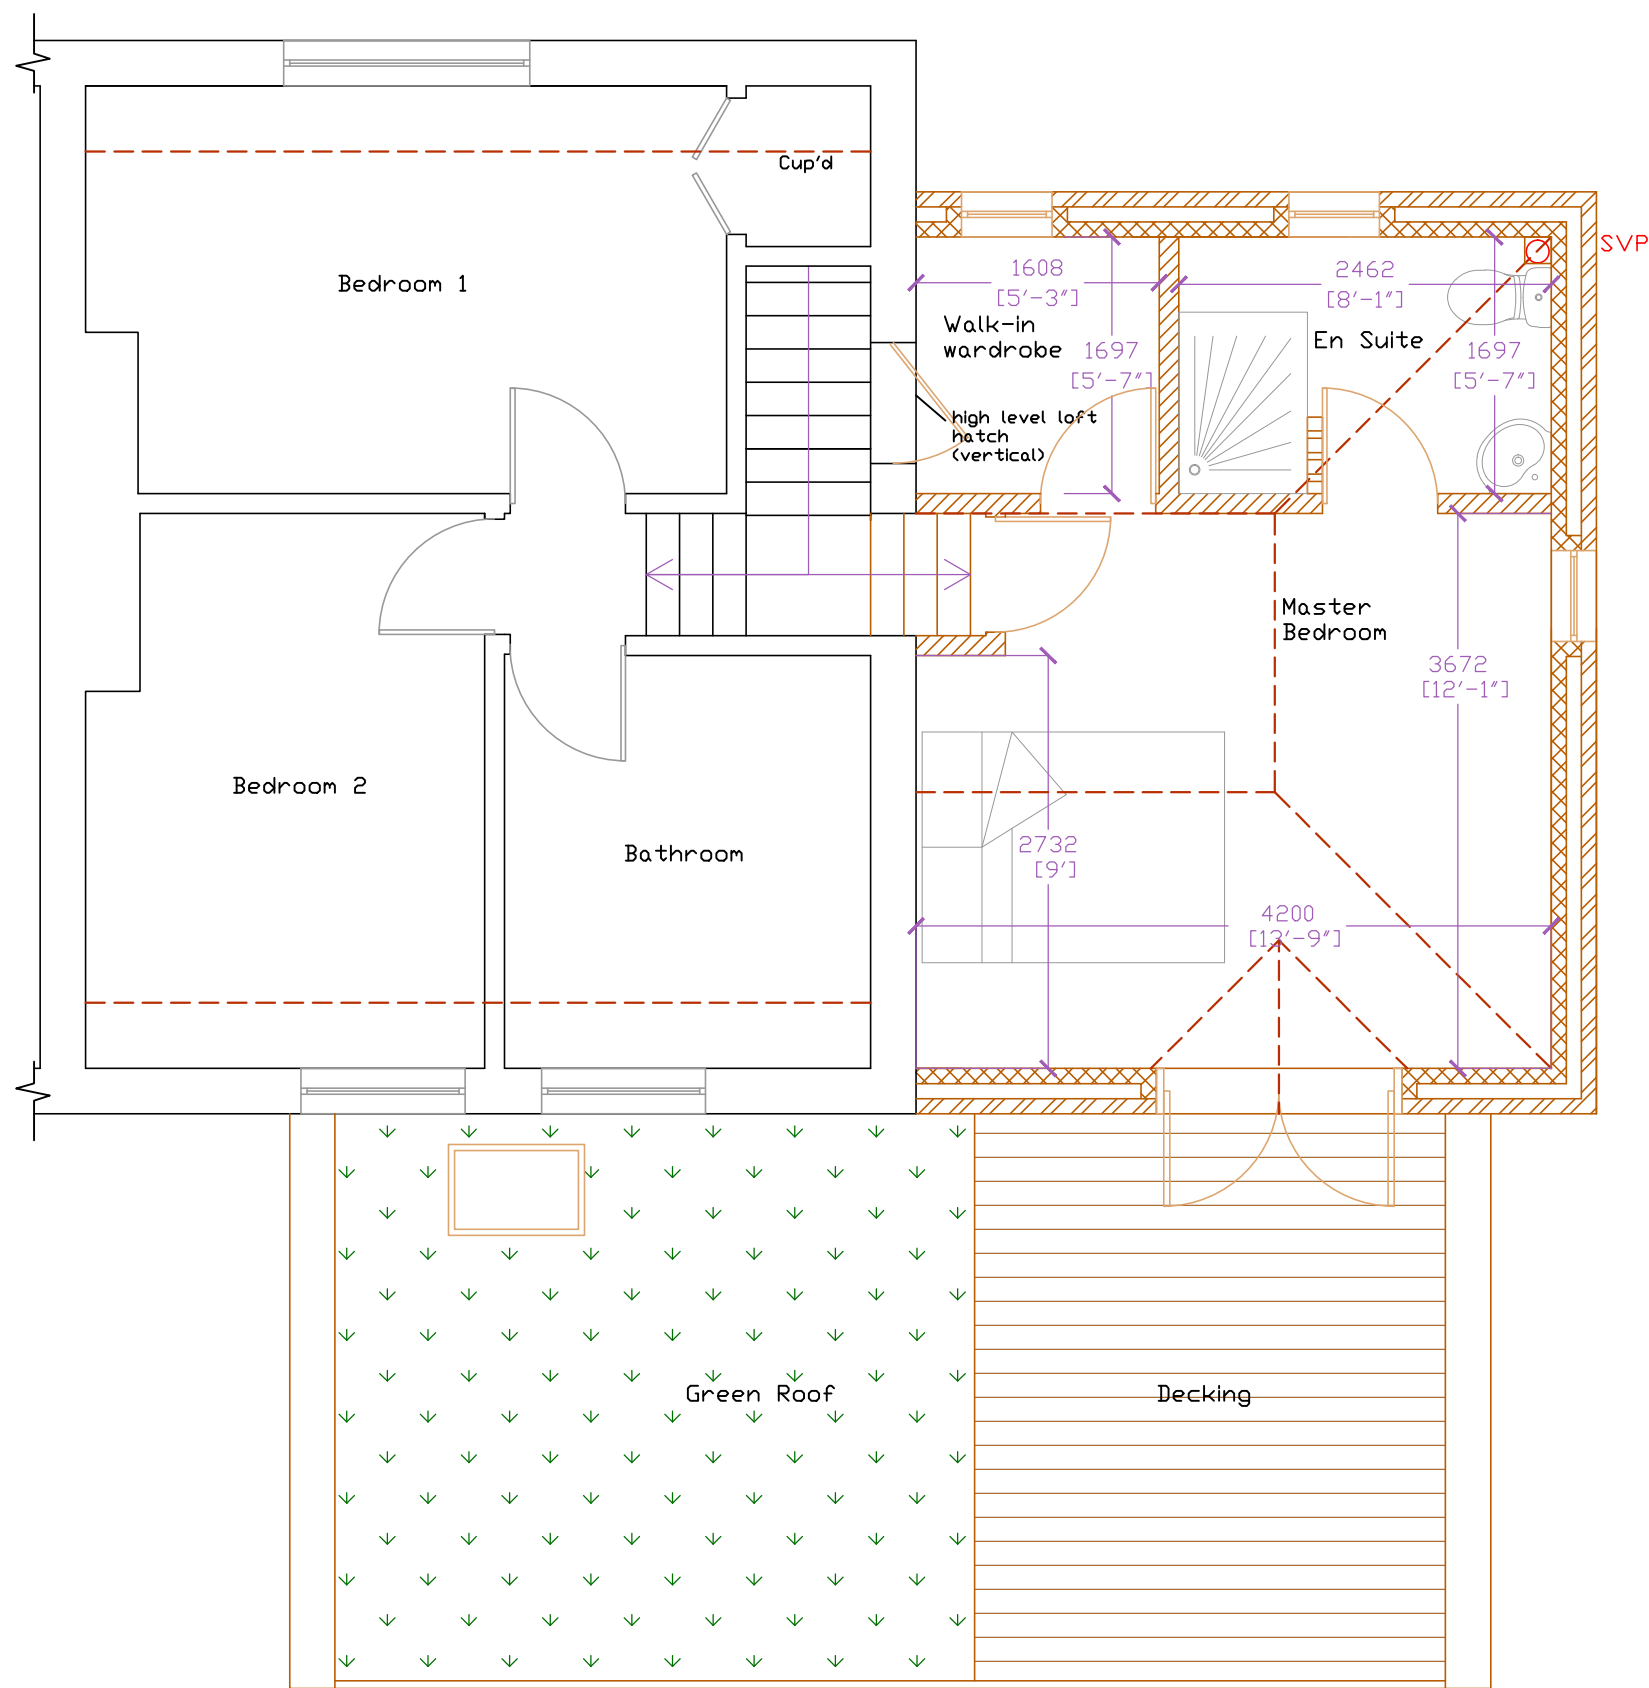

First Floor

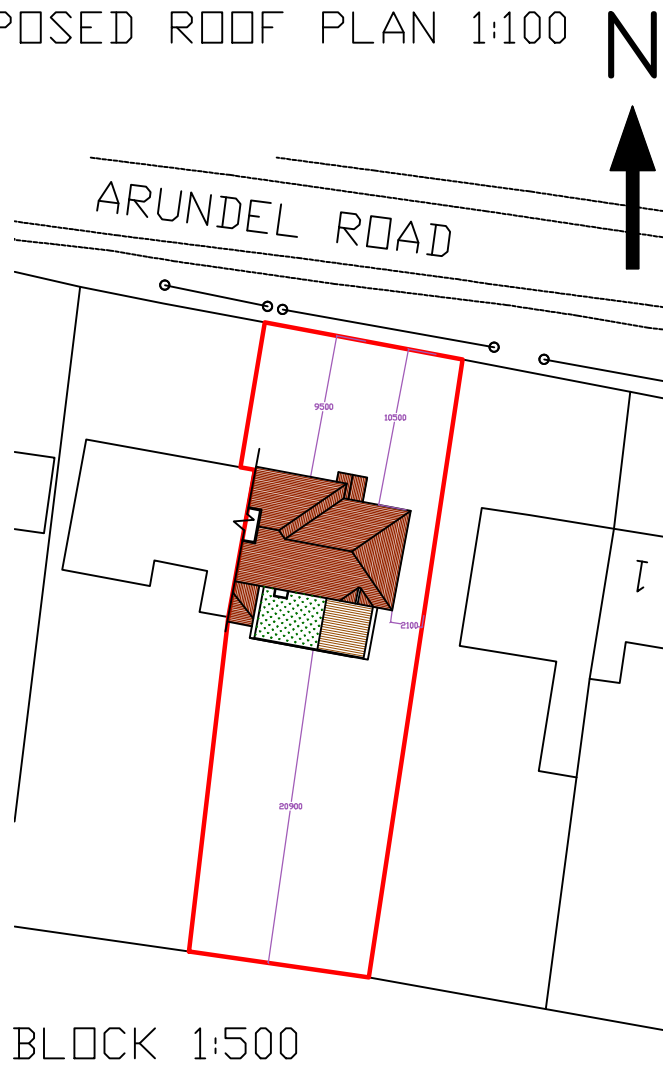

BLOCK 1:500

 

All dimensions to be checked on site prior to commencement of work, except for planning purposes.			
This drawing is the copyright of CALDOTECH LTD and may not be copied, altered or reproduced in any way without written authority.			
CALDOTECH LTD			
11 THE PARADE WILLOWHAYNE CRESCENT EAST PRESTON WEST SUSSEX BN16 1NS			
Telephone 01903 859176			
PROPOSED FLOOR PLANS, ELEVATIONS, ROOF PLAN & BLOCK			
3 Arundel Road Poling West Sussex BN18 9PW			
CLIENT Mr & Mrs Lashwood			
R9	Elevation correction	RM	17/07/15
R8	Reduction to scheme	RM	17/07/15
R7	Client amendments	RM	08/05/15
R6	Planning amendments	RM	20/03/15
R5	Planning amendments	RM	18/02/15
R4	Planning amendments	RM	13/01/15
R3	Client amendments	RM	02/12/14
R2	Additional bedroom	KD	21/11/14
R1	Client Amendments	KD	05/11/14
Issue	Details	By	Date
SCALE AS SHOWN on A2			
DATE 17/05/15			
DRAWING NUMBER 14041/02R9			