



Scale 1:50

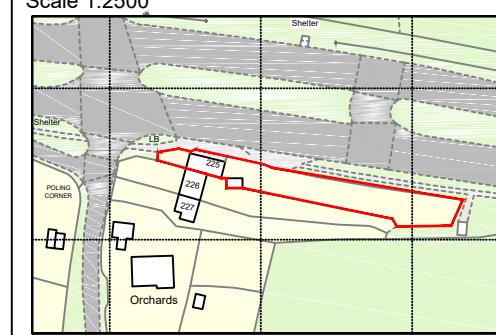


NOTES


Dimensions are taken from ordnance survey and may vary onsite.

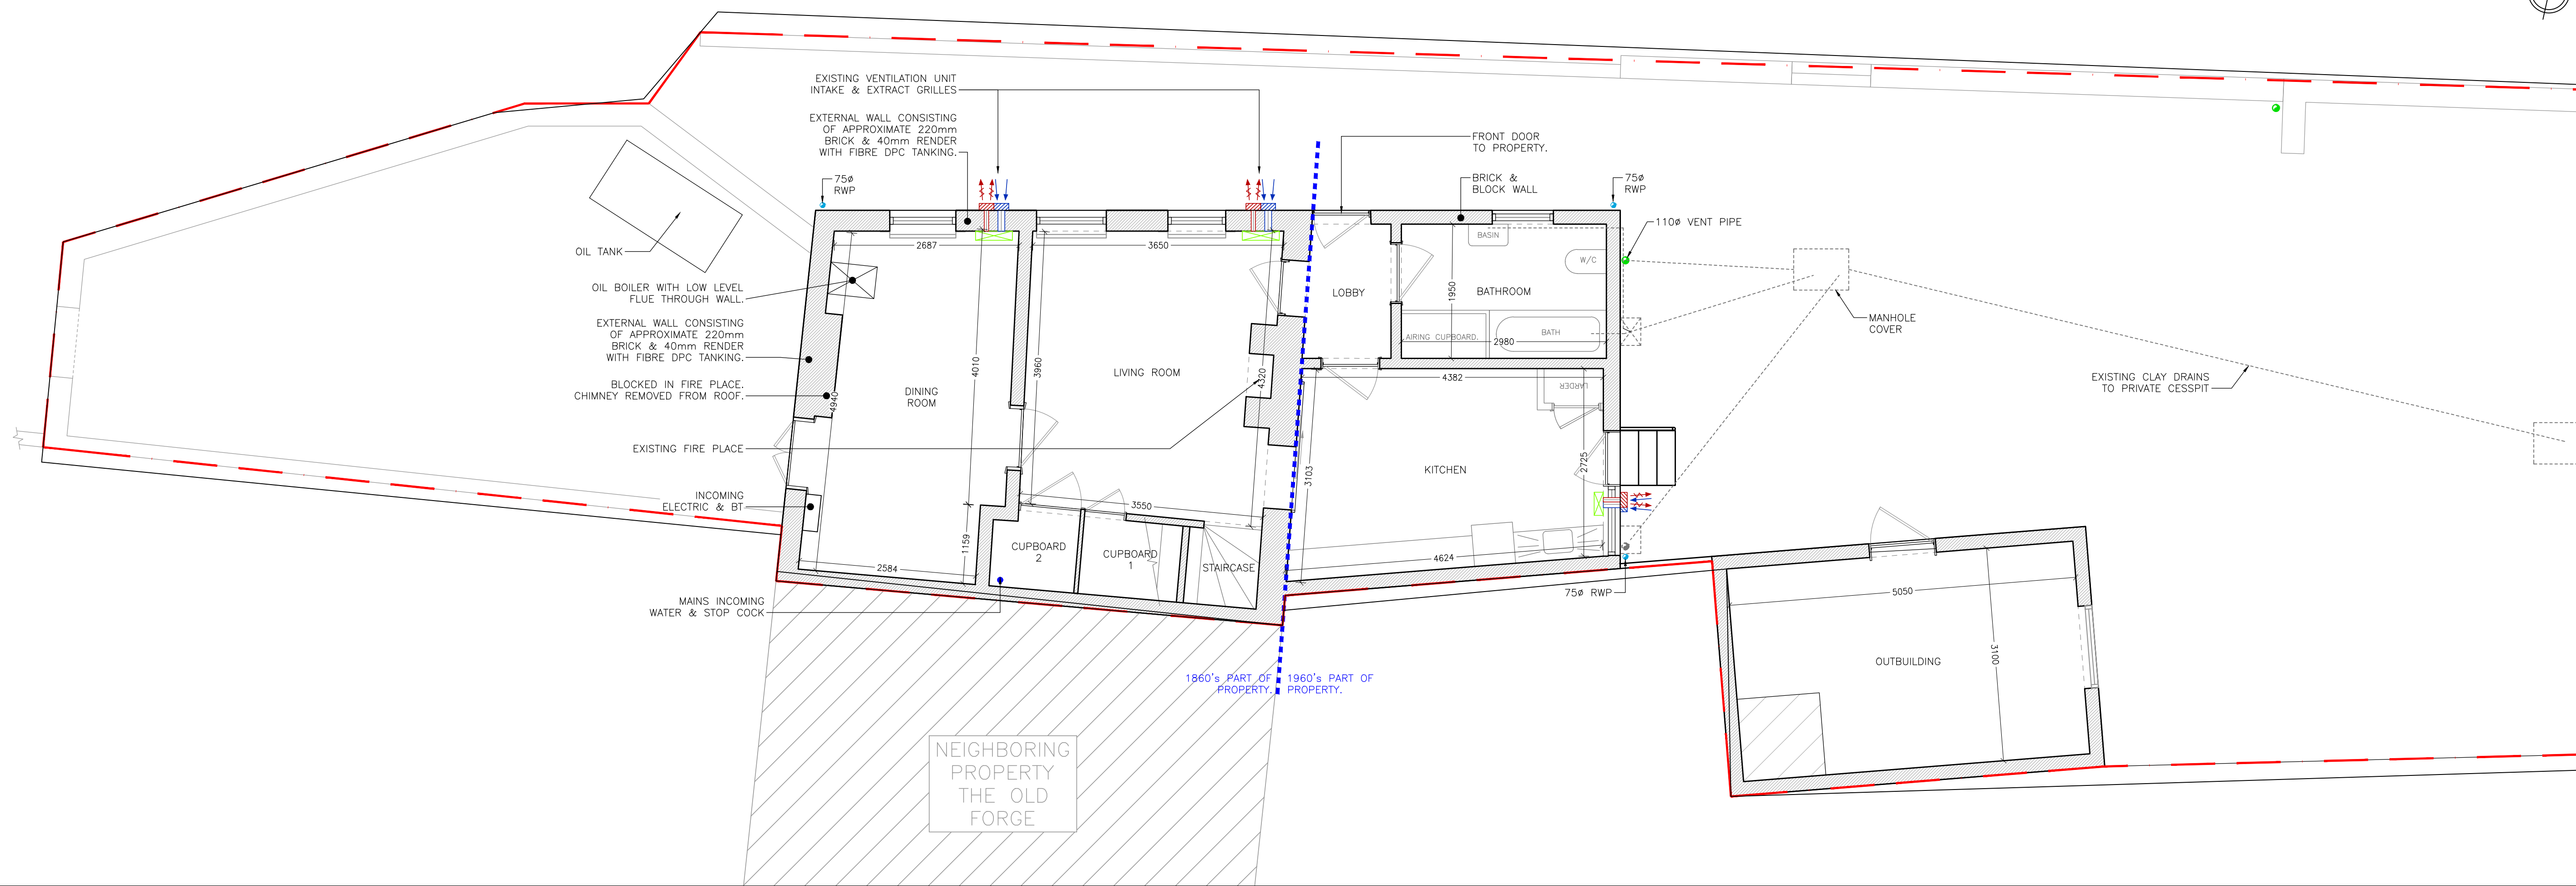

Scale 1:50

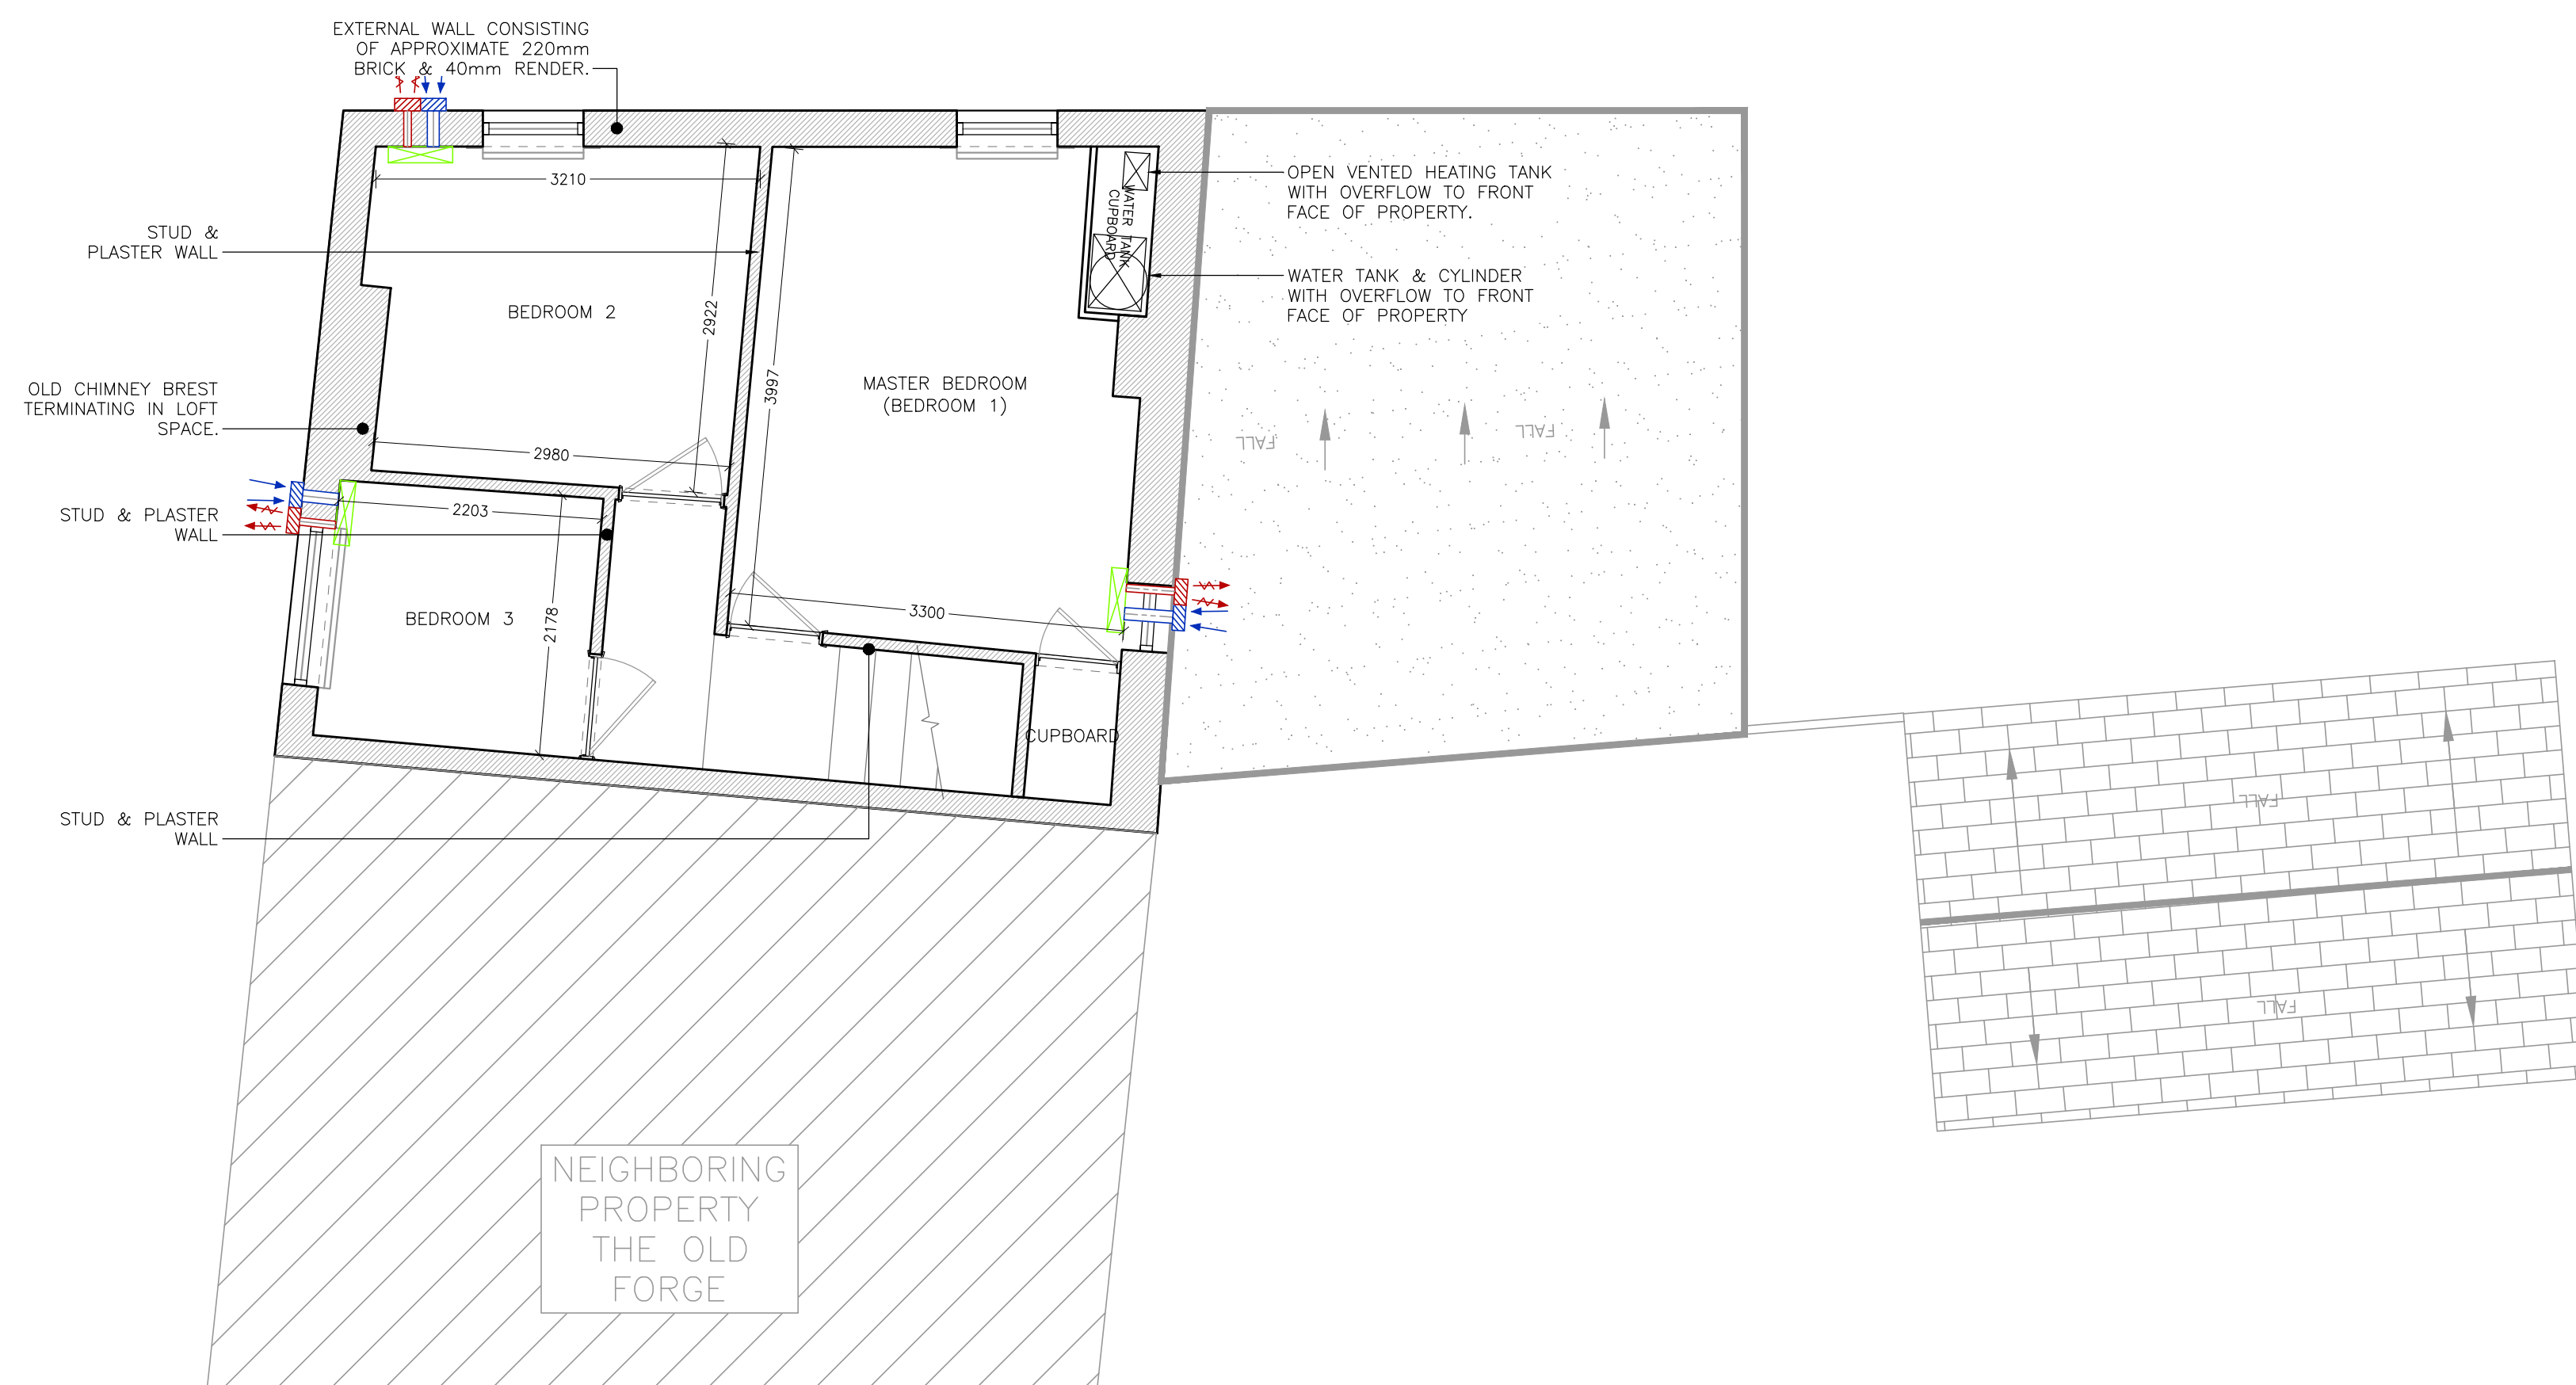

Scale 1:100

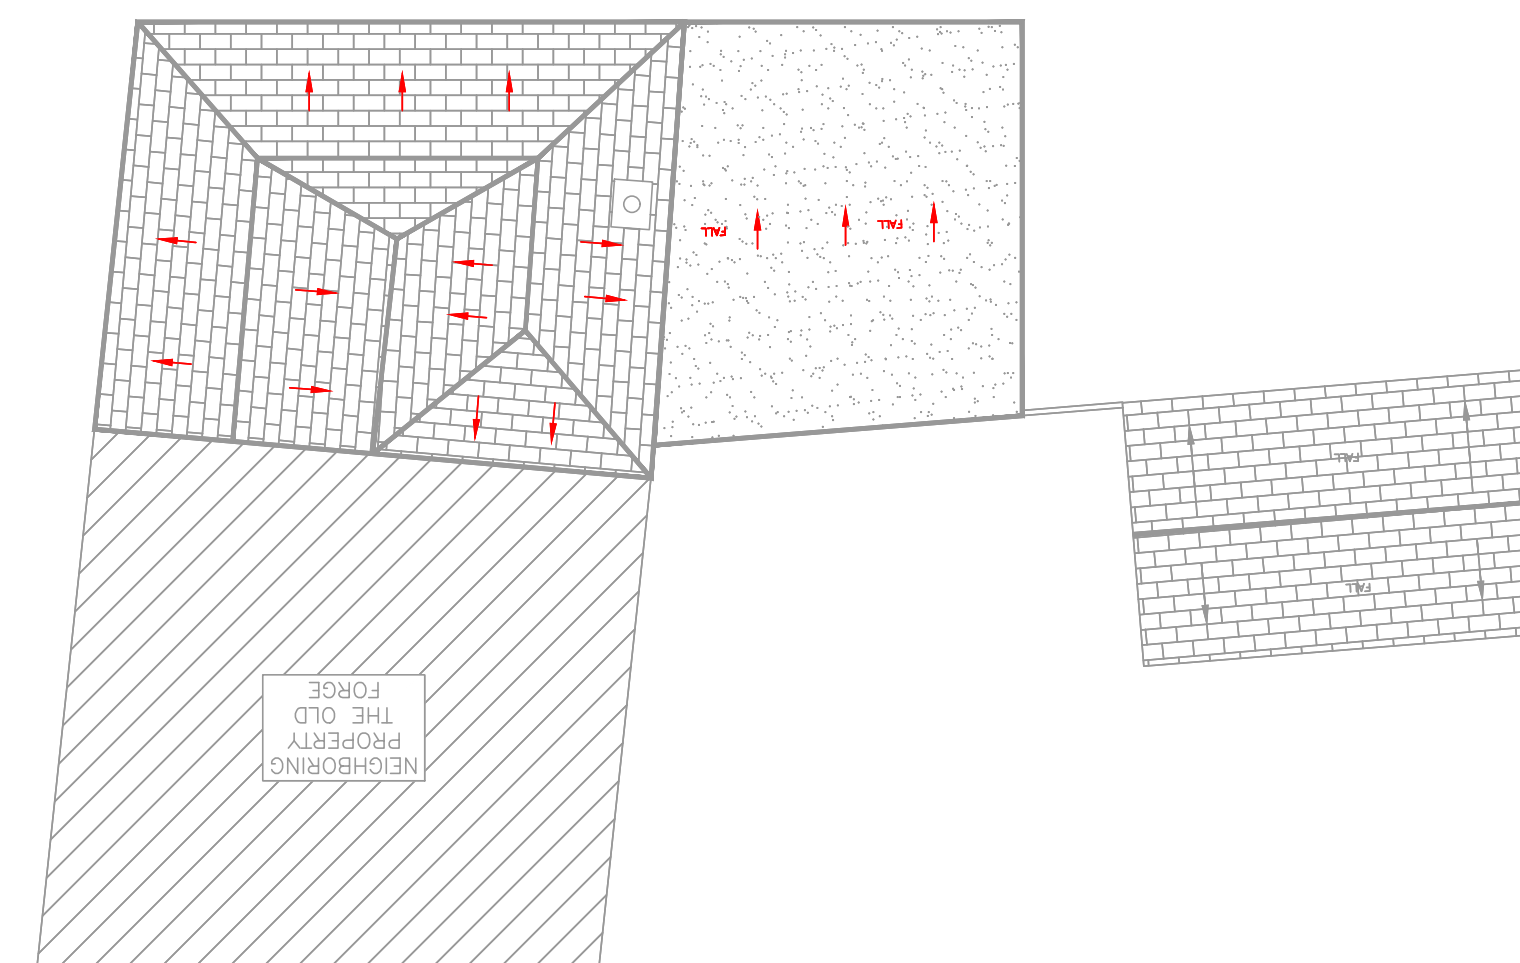

P1	Issued for approval	DP	04/03/21
Rev	Description	Chk'd	Date

Client	David Pannell
--------	---------------




Project:
The Old Post Office, 225 Arundel
Road, Poling, Arundel, West
Sussex, BN18 9PP

Title:
Existing Floor Plans

Drawn by: D.Pannell	Date created: 04/03/2021	Scale: 1:50	Size: A1
------------------------	-----------------------------	----------------	-------------

Drawing Number:
DPAN-010

Revision
P1

 


Client David Pannell	
---------------------------------	---


Title:
Existing External Elevations

Drawing Number: DPAN-011	Revision P1
------------------------------------	-----------------------

LIVING ROOM ELEVATIONS

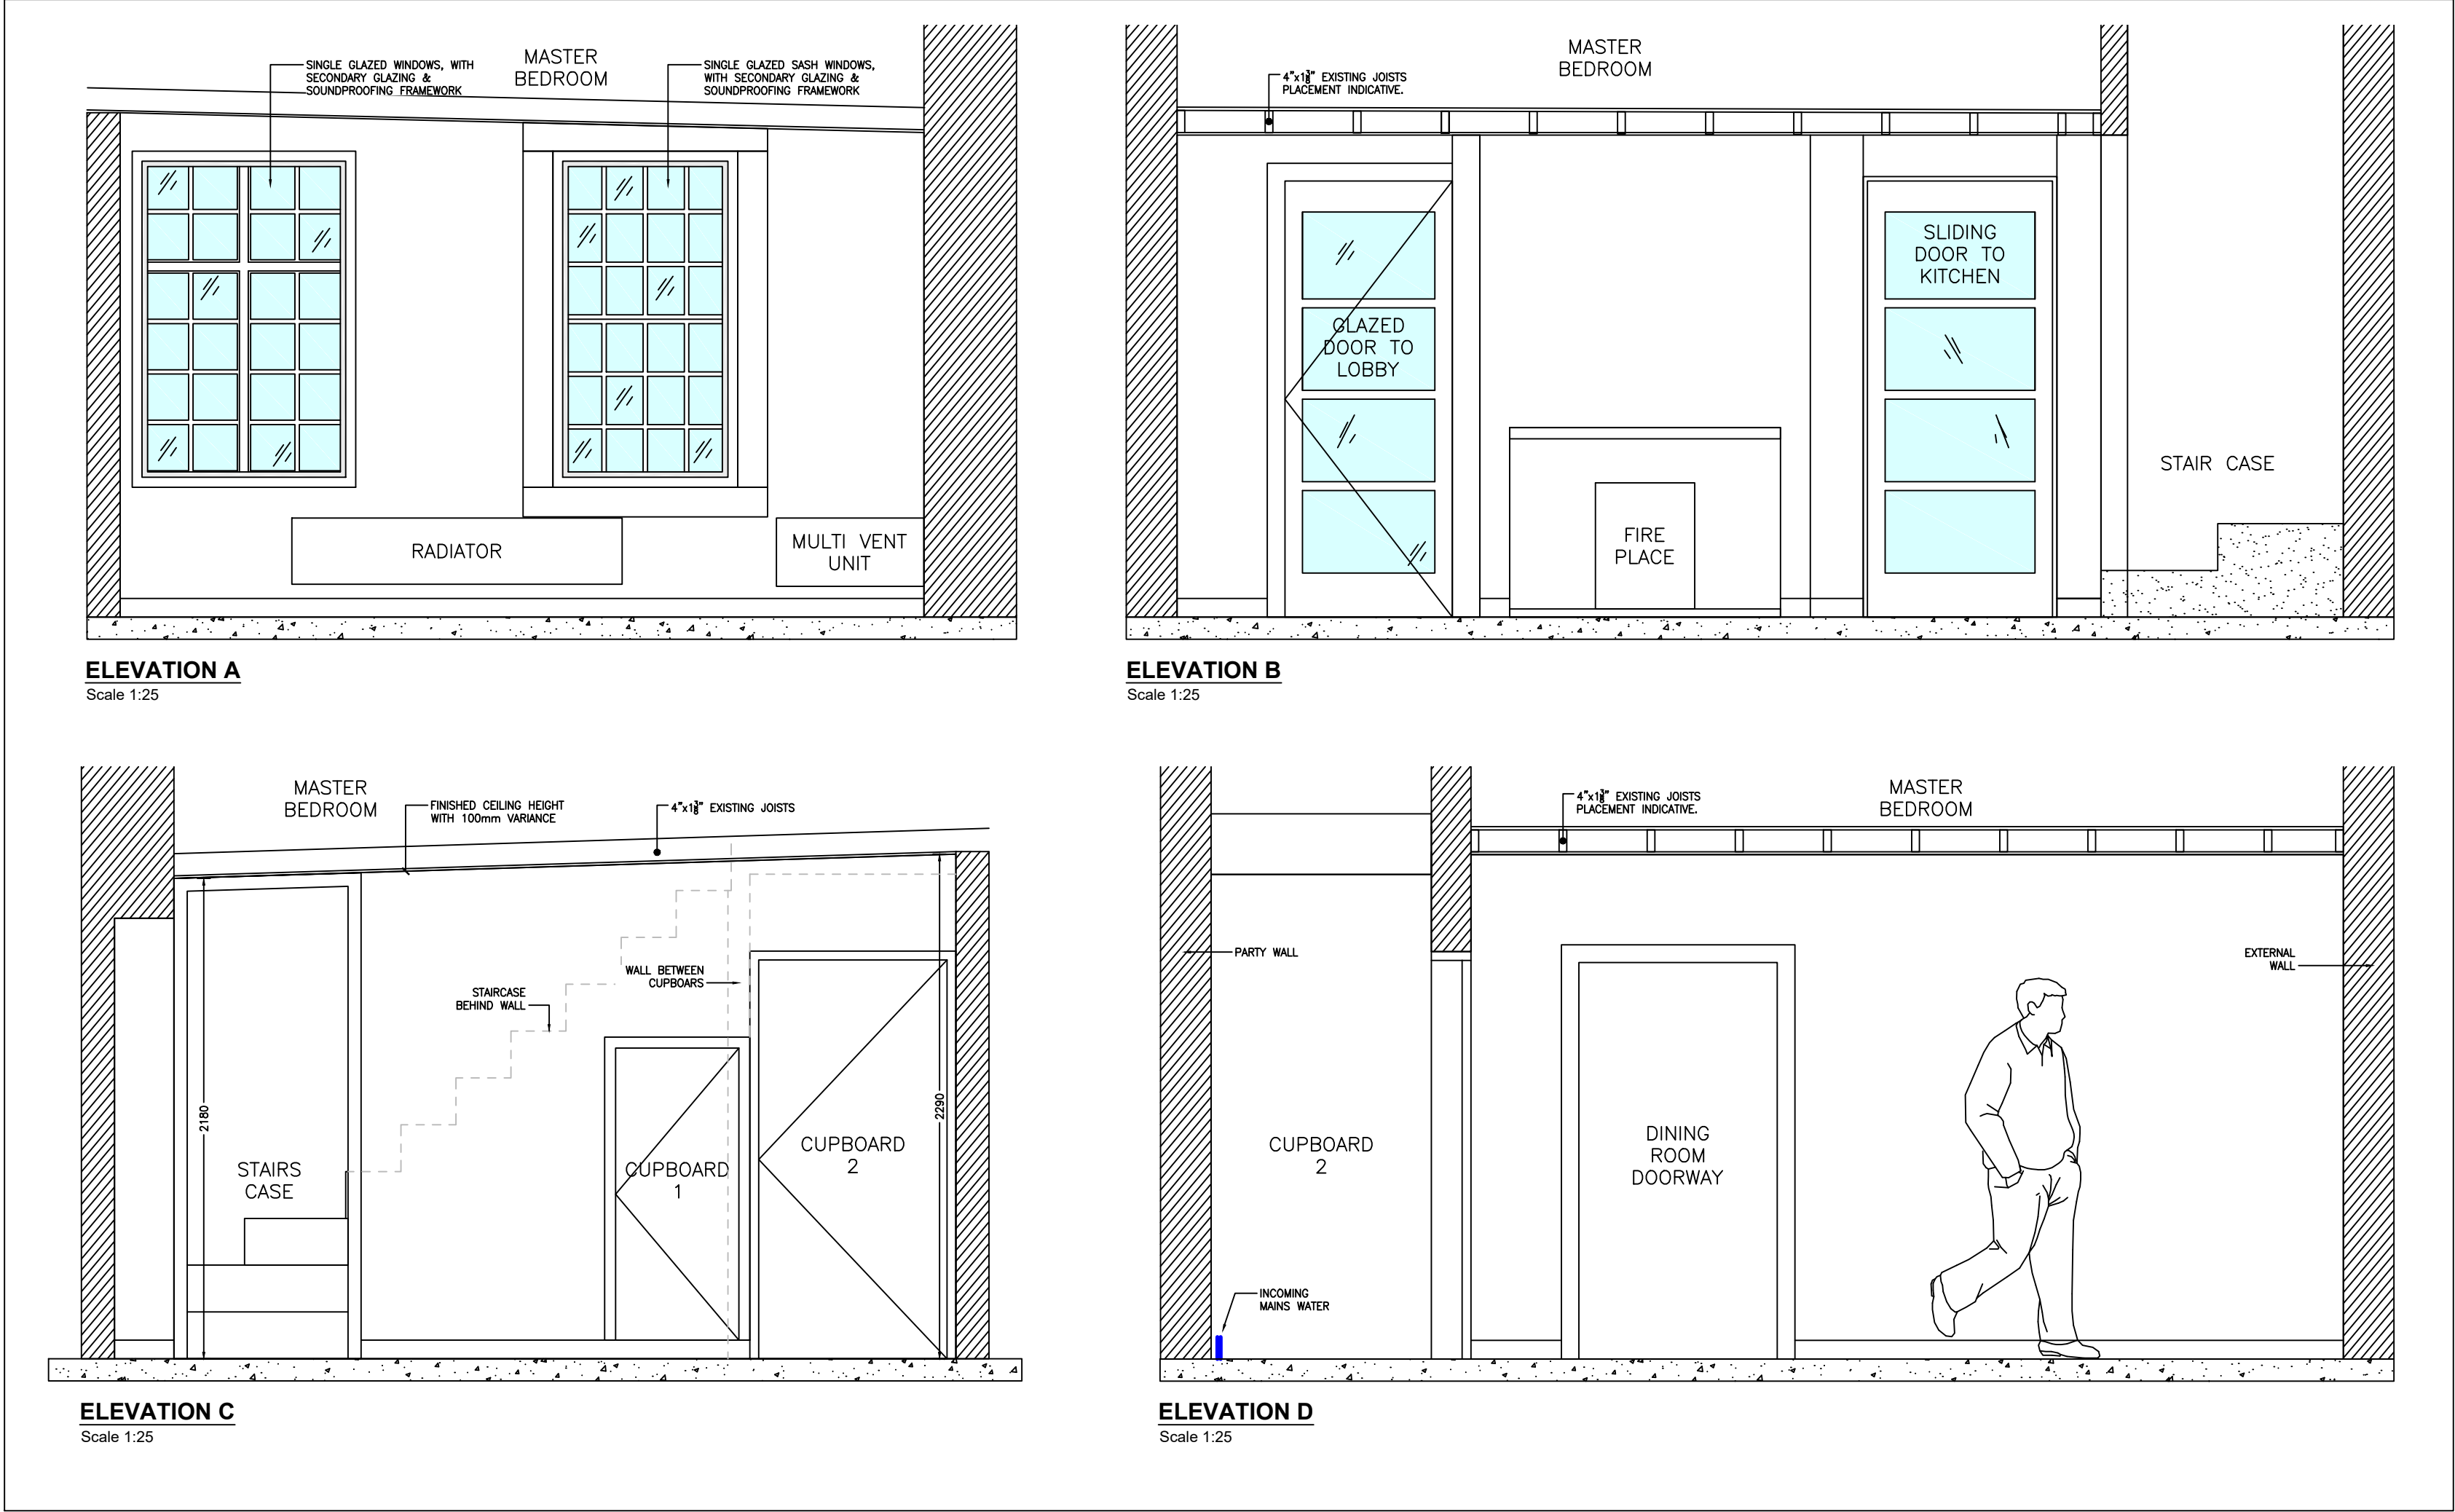


DINING ROOM ELEVATIONS

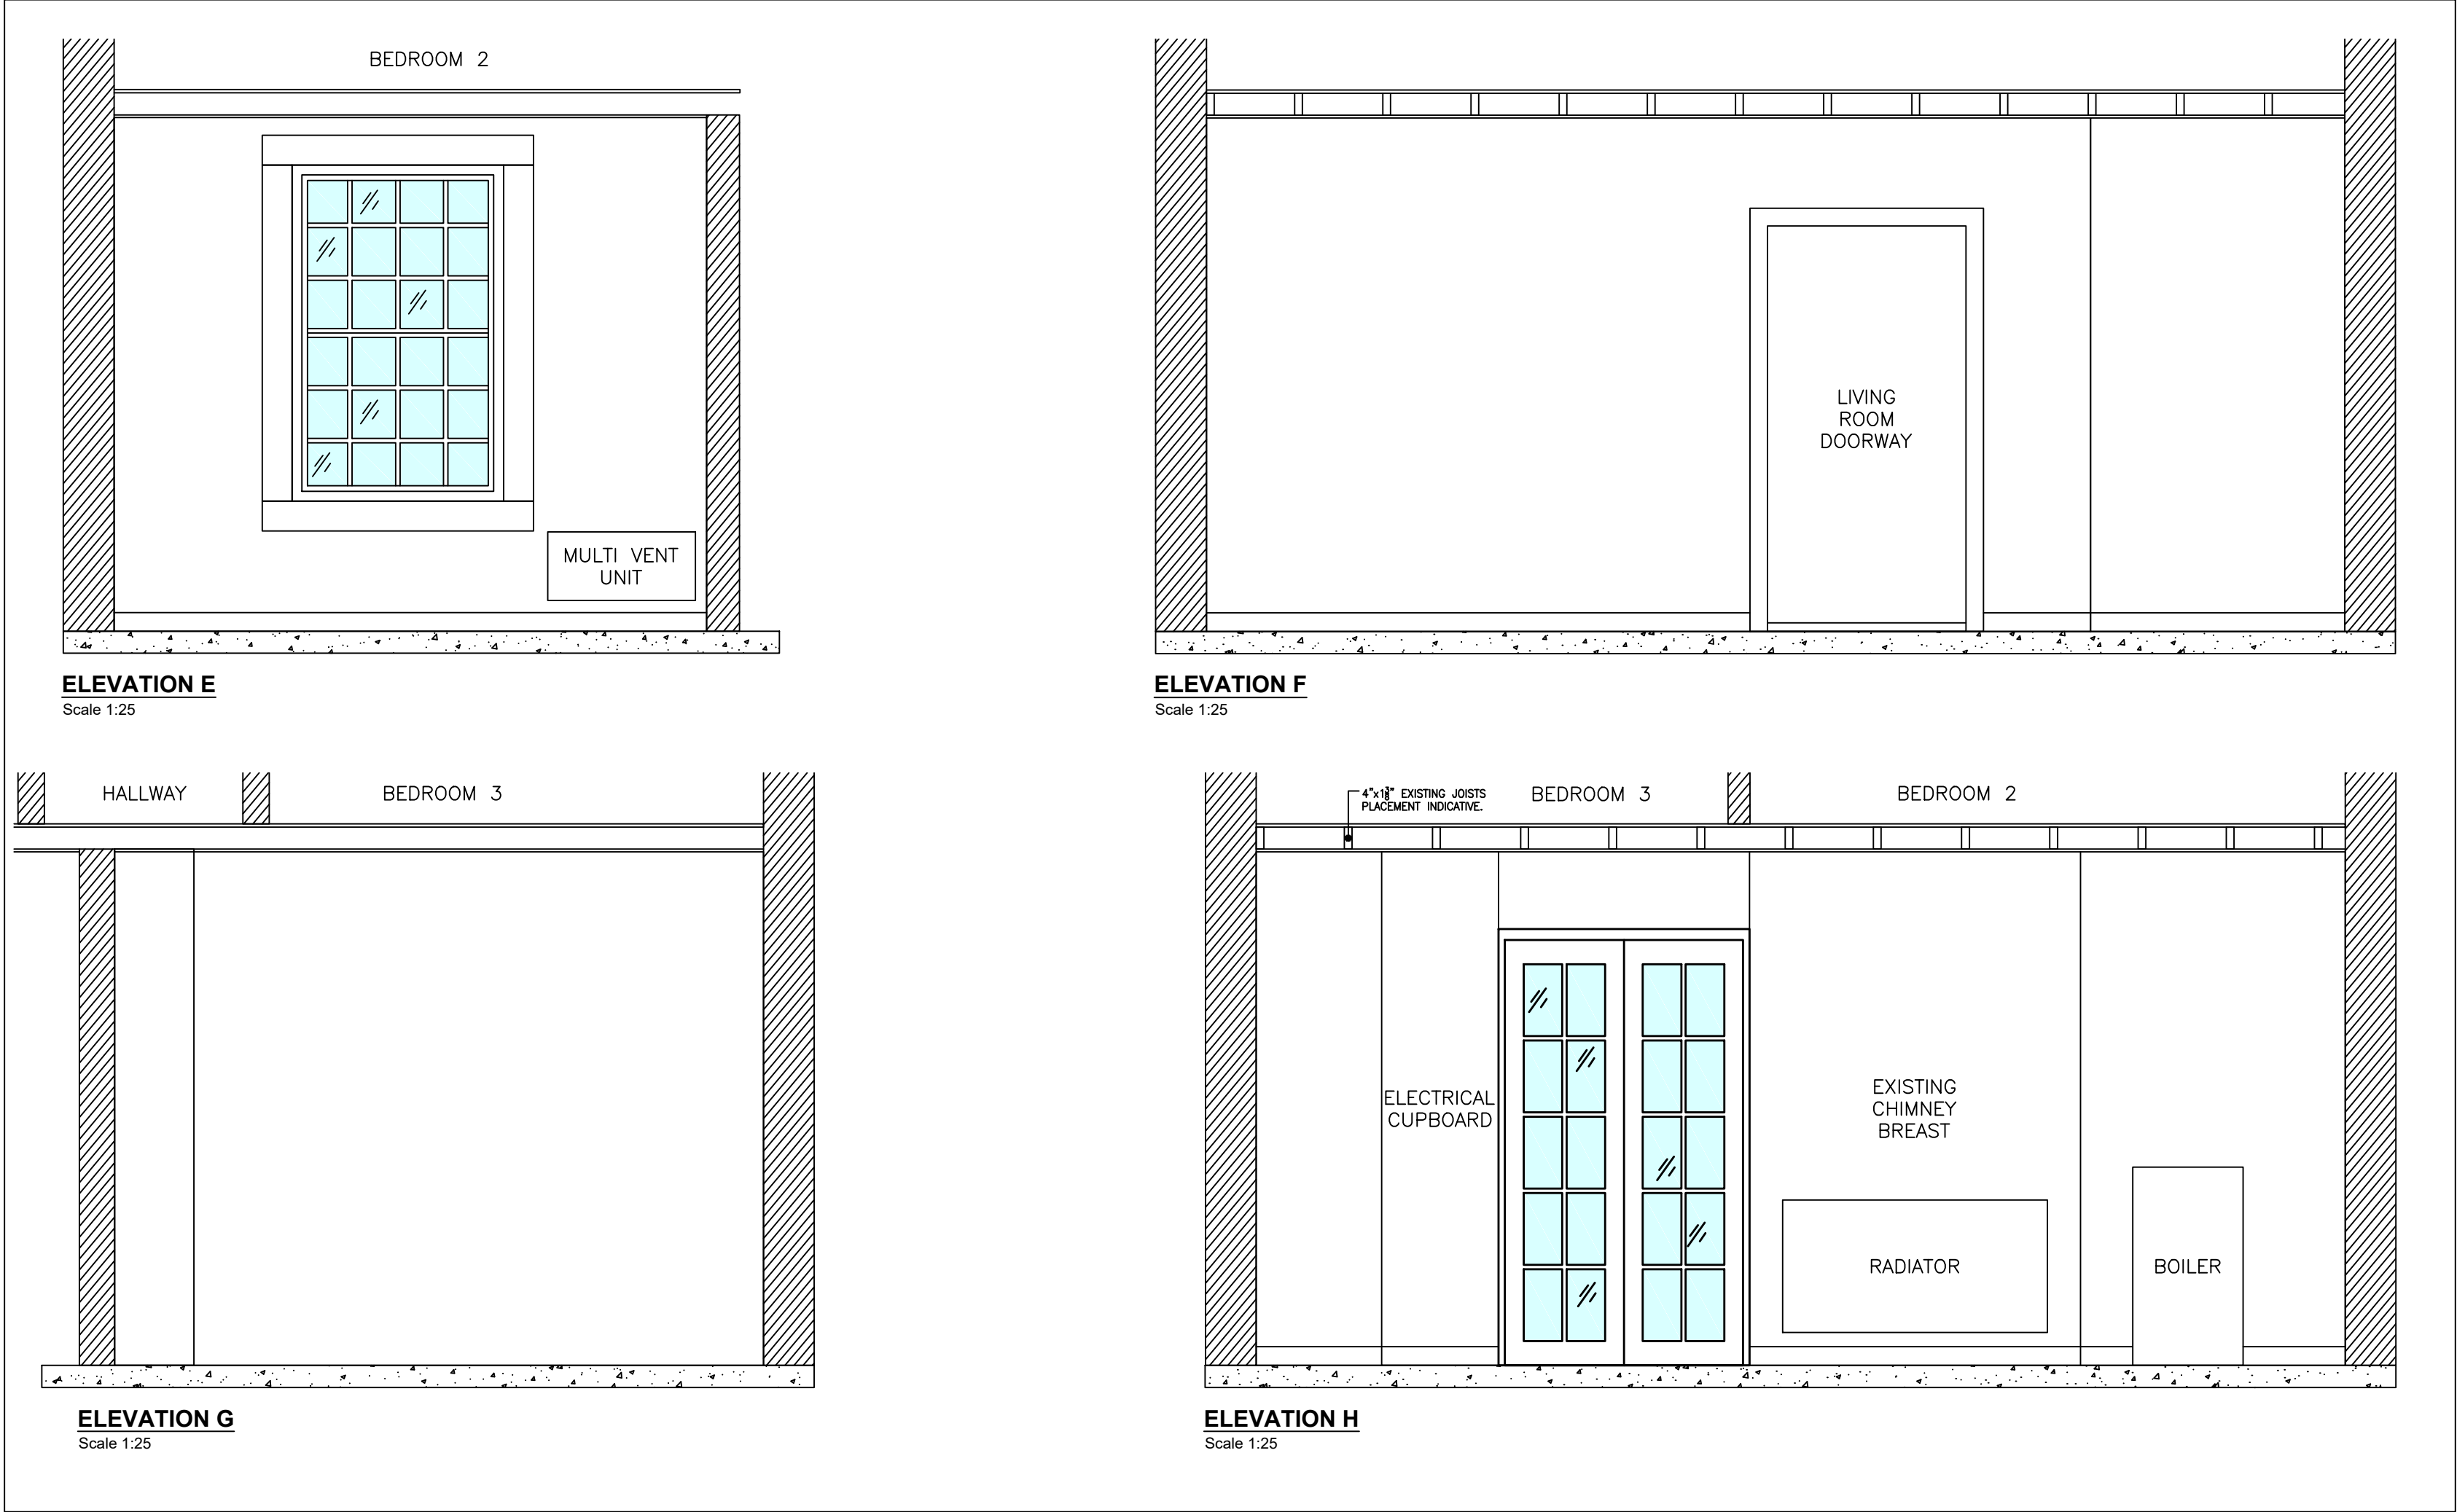

ELEVATION PLAN



KEY PLAN

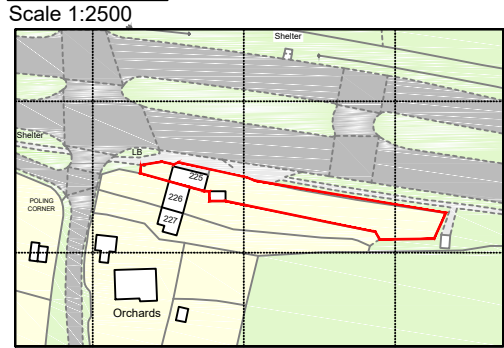

NOTES
Dimensions are taken from ordnance survey and may vary onsite.

P1	Issued for approval	DP	04/03/21
Rev	Description	Chk'd	Date
Client			
David Pannell			
Project:			
The Old Post Office, 225 Arundel Road, Poling, Arundel, West Sussex, BN18 9PP			
Title:			
Existing Internal Elevations			
Drawn by:	Date created:	Scale:	Size:
D.Pannell	04/03/2021	1:50	A1
Drawing Number:		Revision	
DPAN-012		P1	