


EXISTING




Roof Plan (1:100)

Ground Floor Plan (1:50)

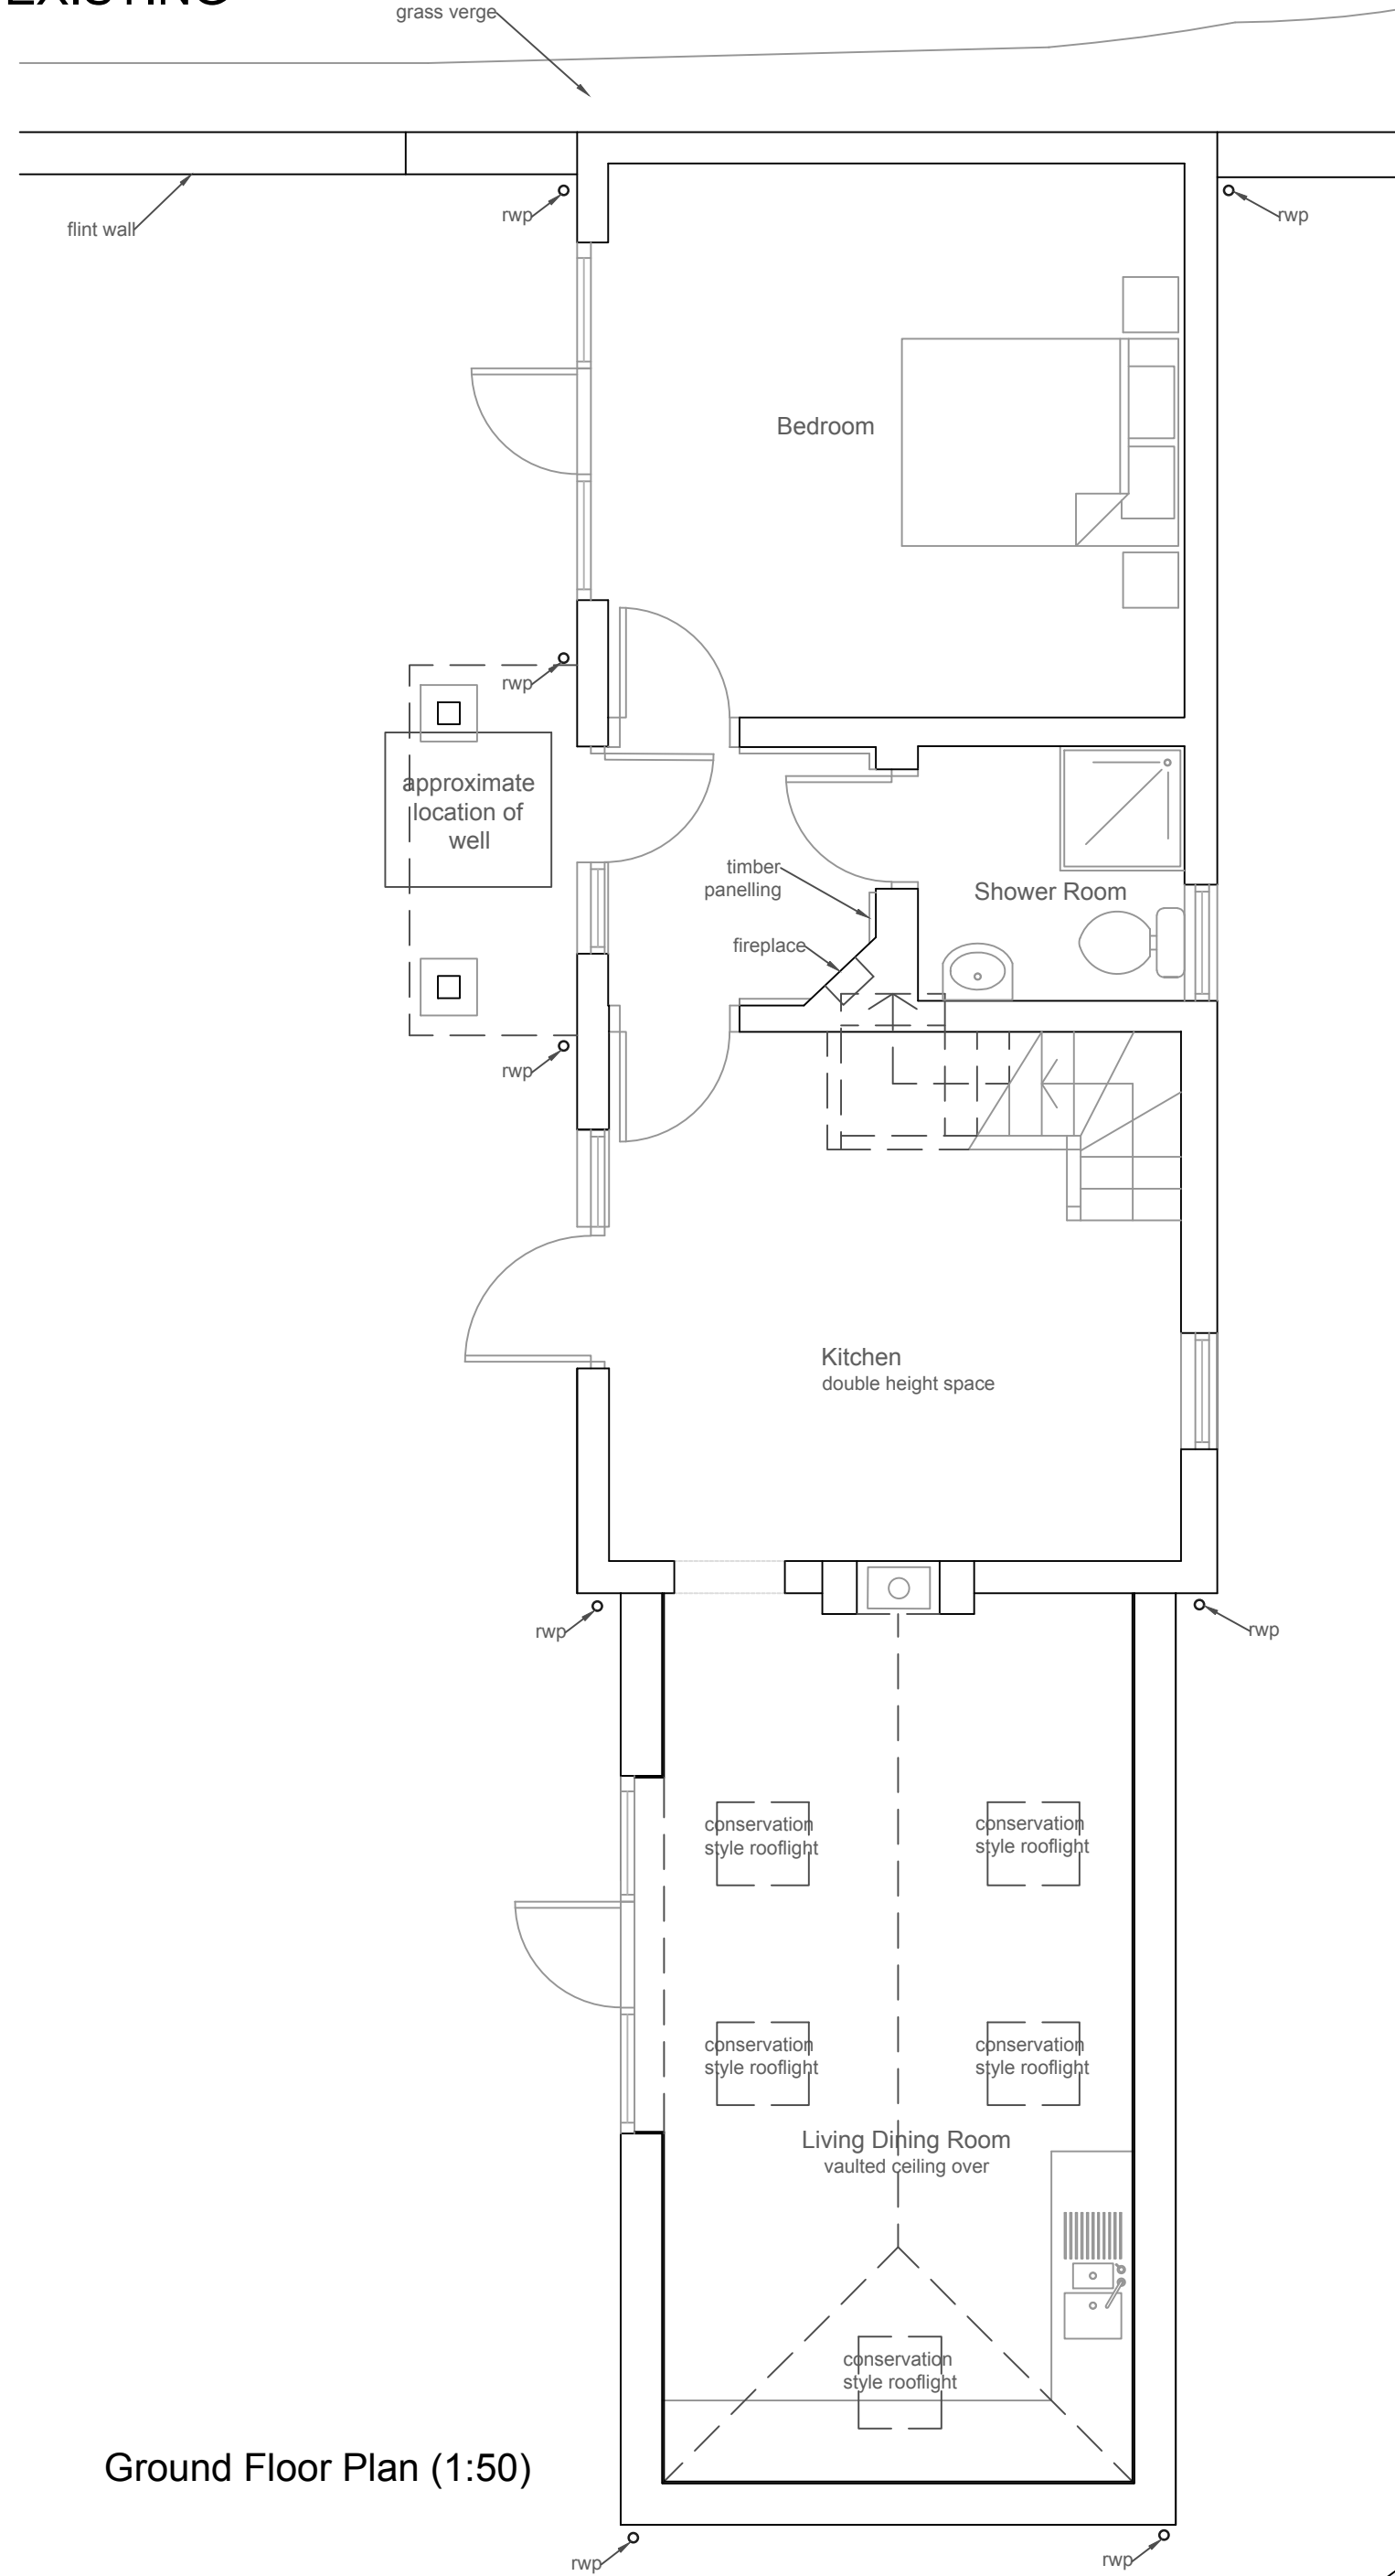

Elevations (1:100)

PROPOSED

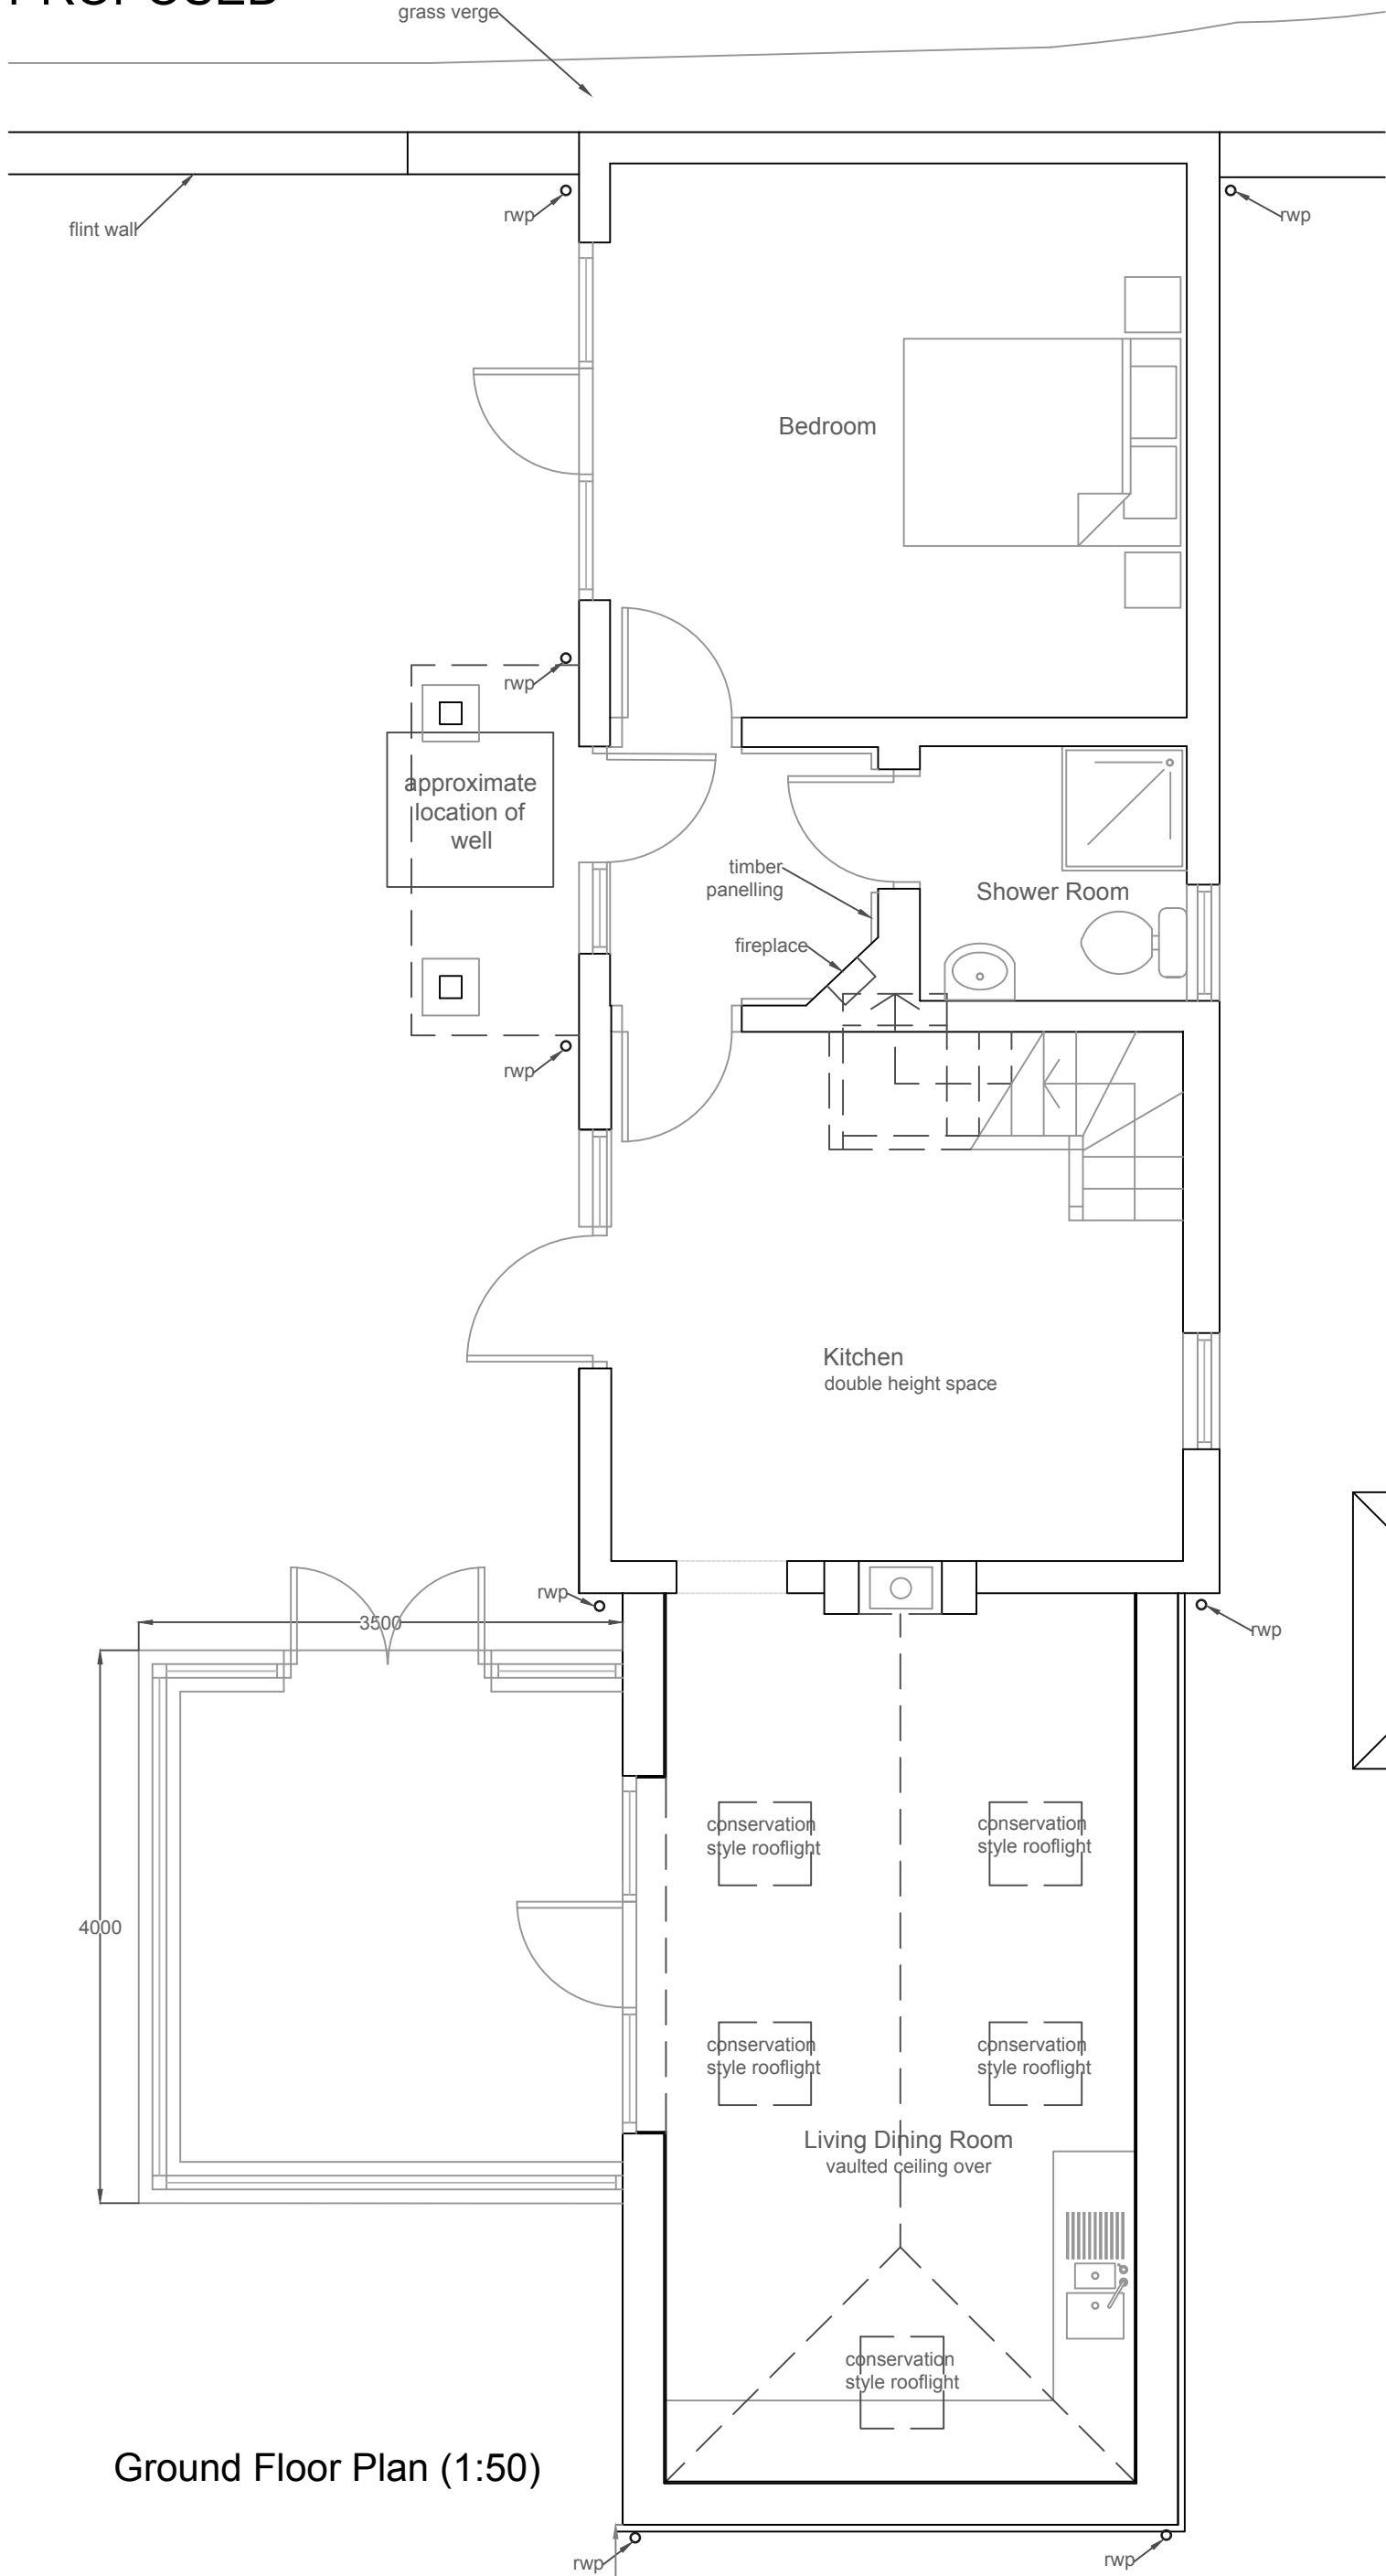


Roof Plan (1:100)


Ground Floor Plan (1:50)



Elevations (1:100)

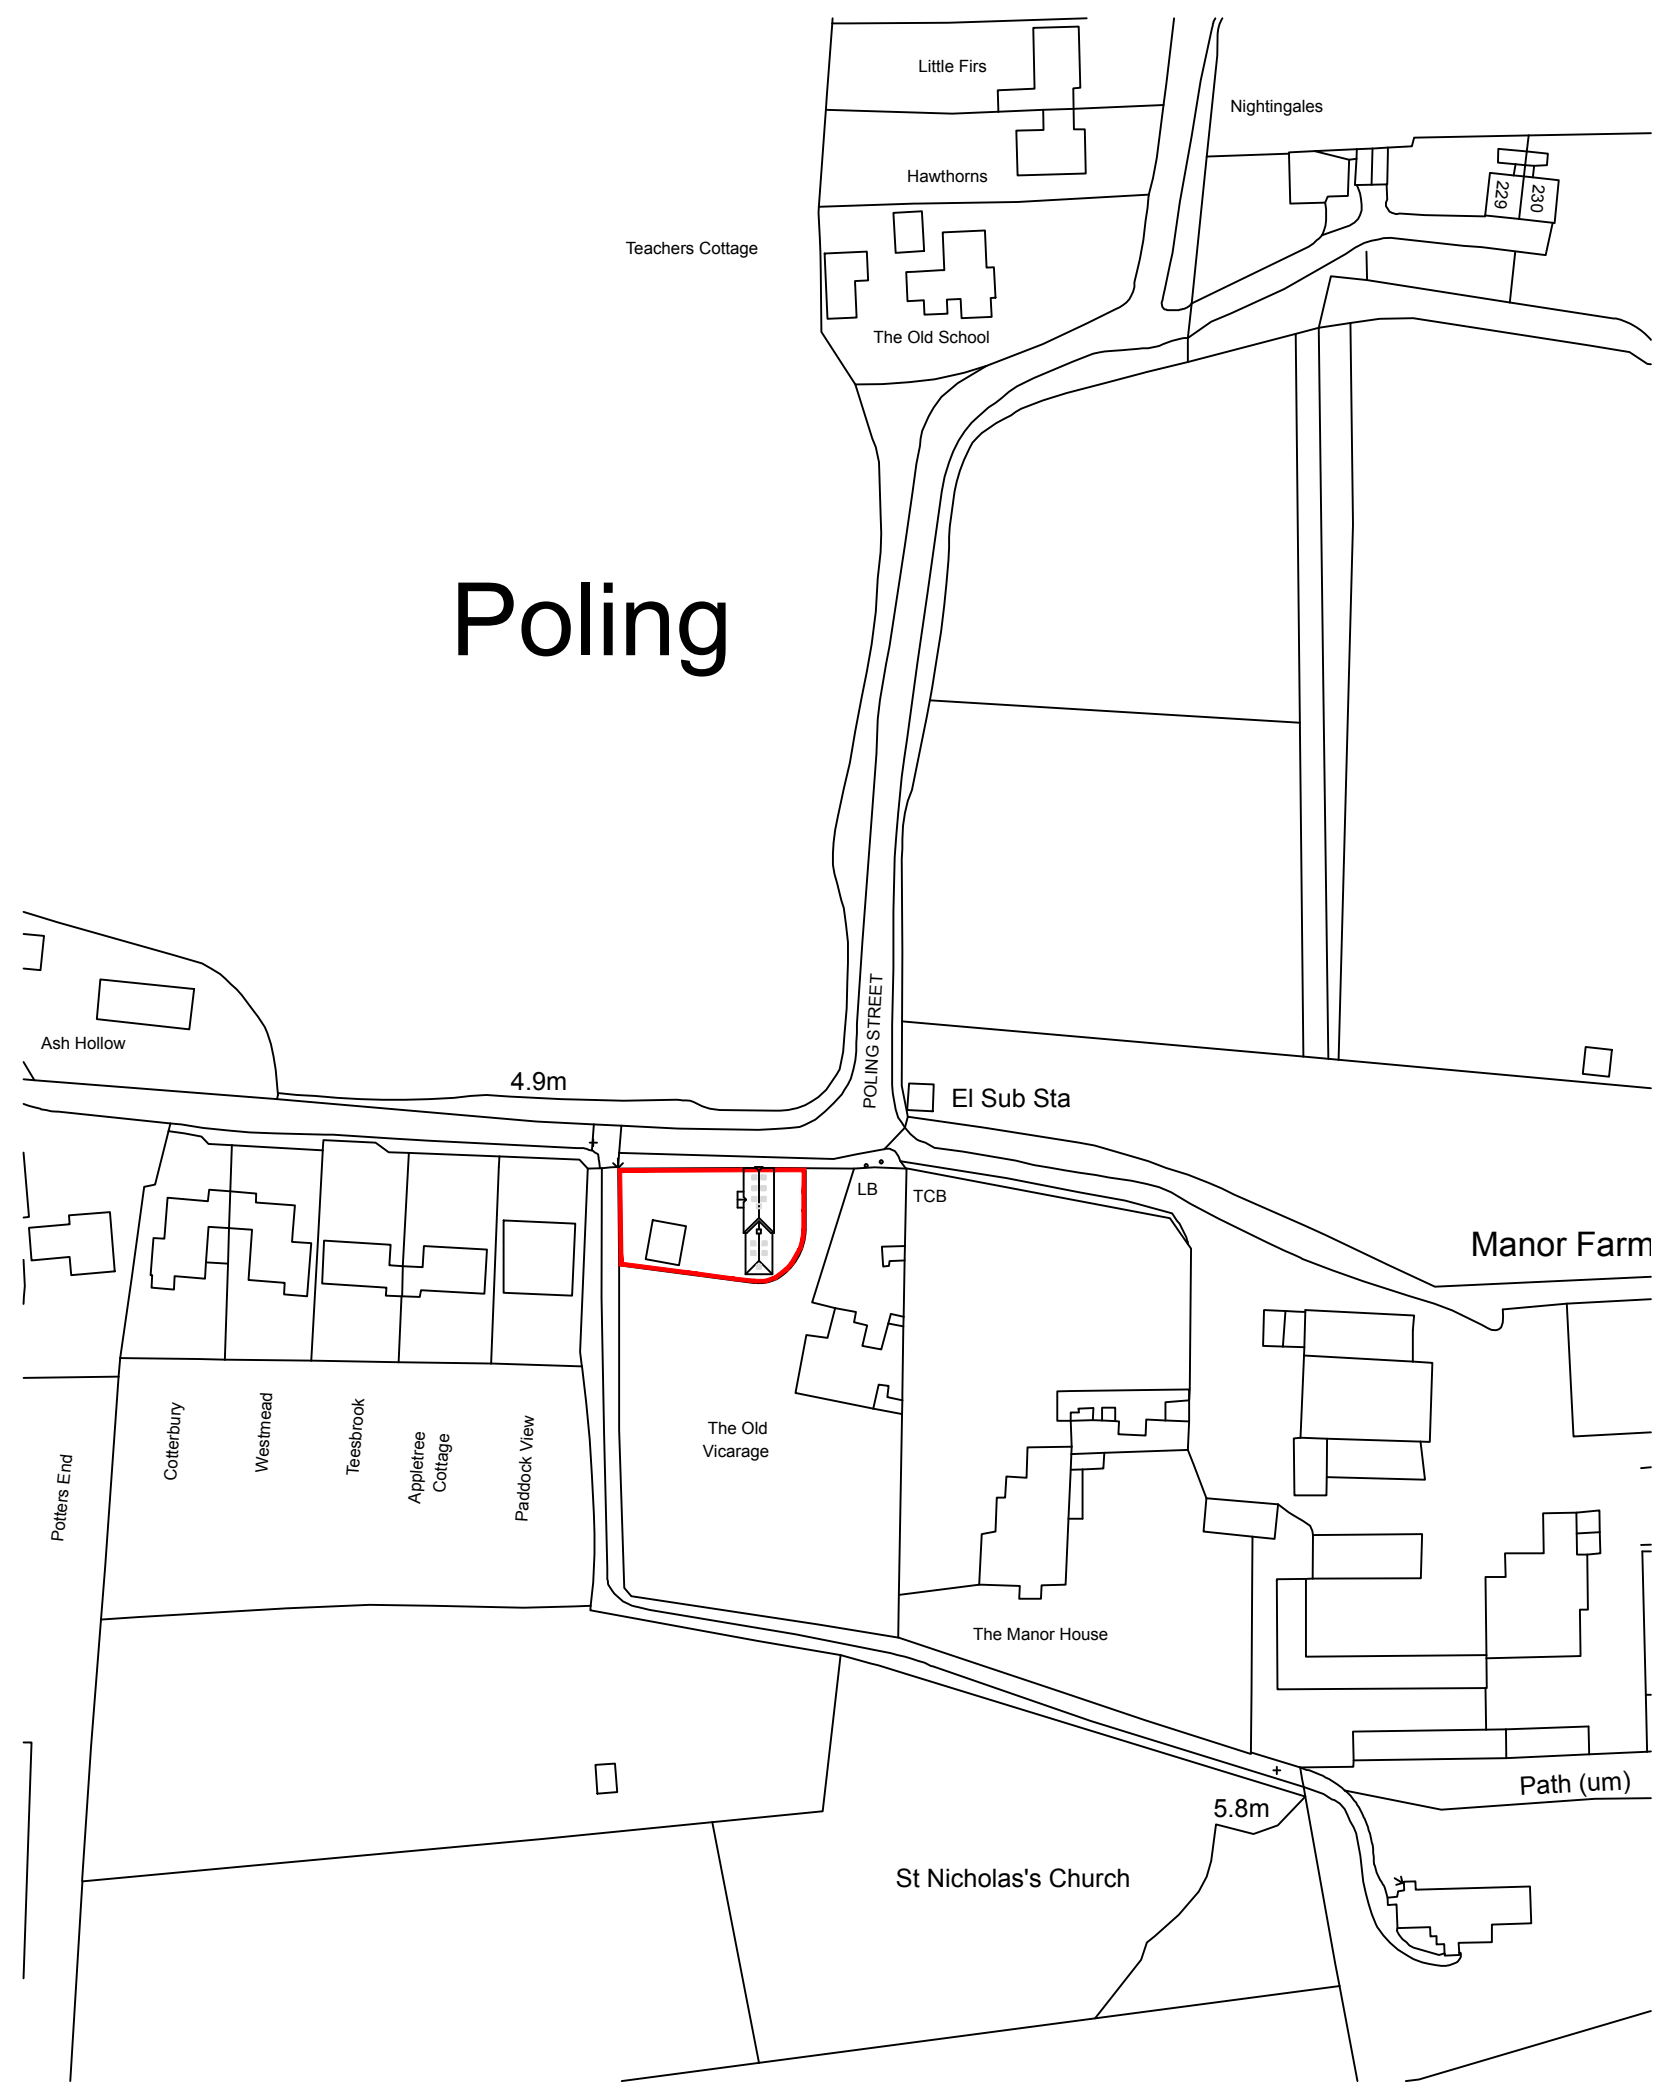

Site Location Plan (1:1250)

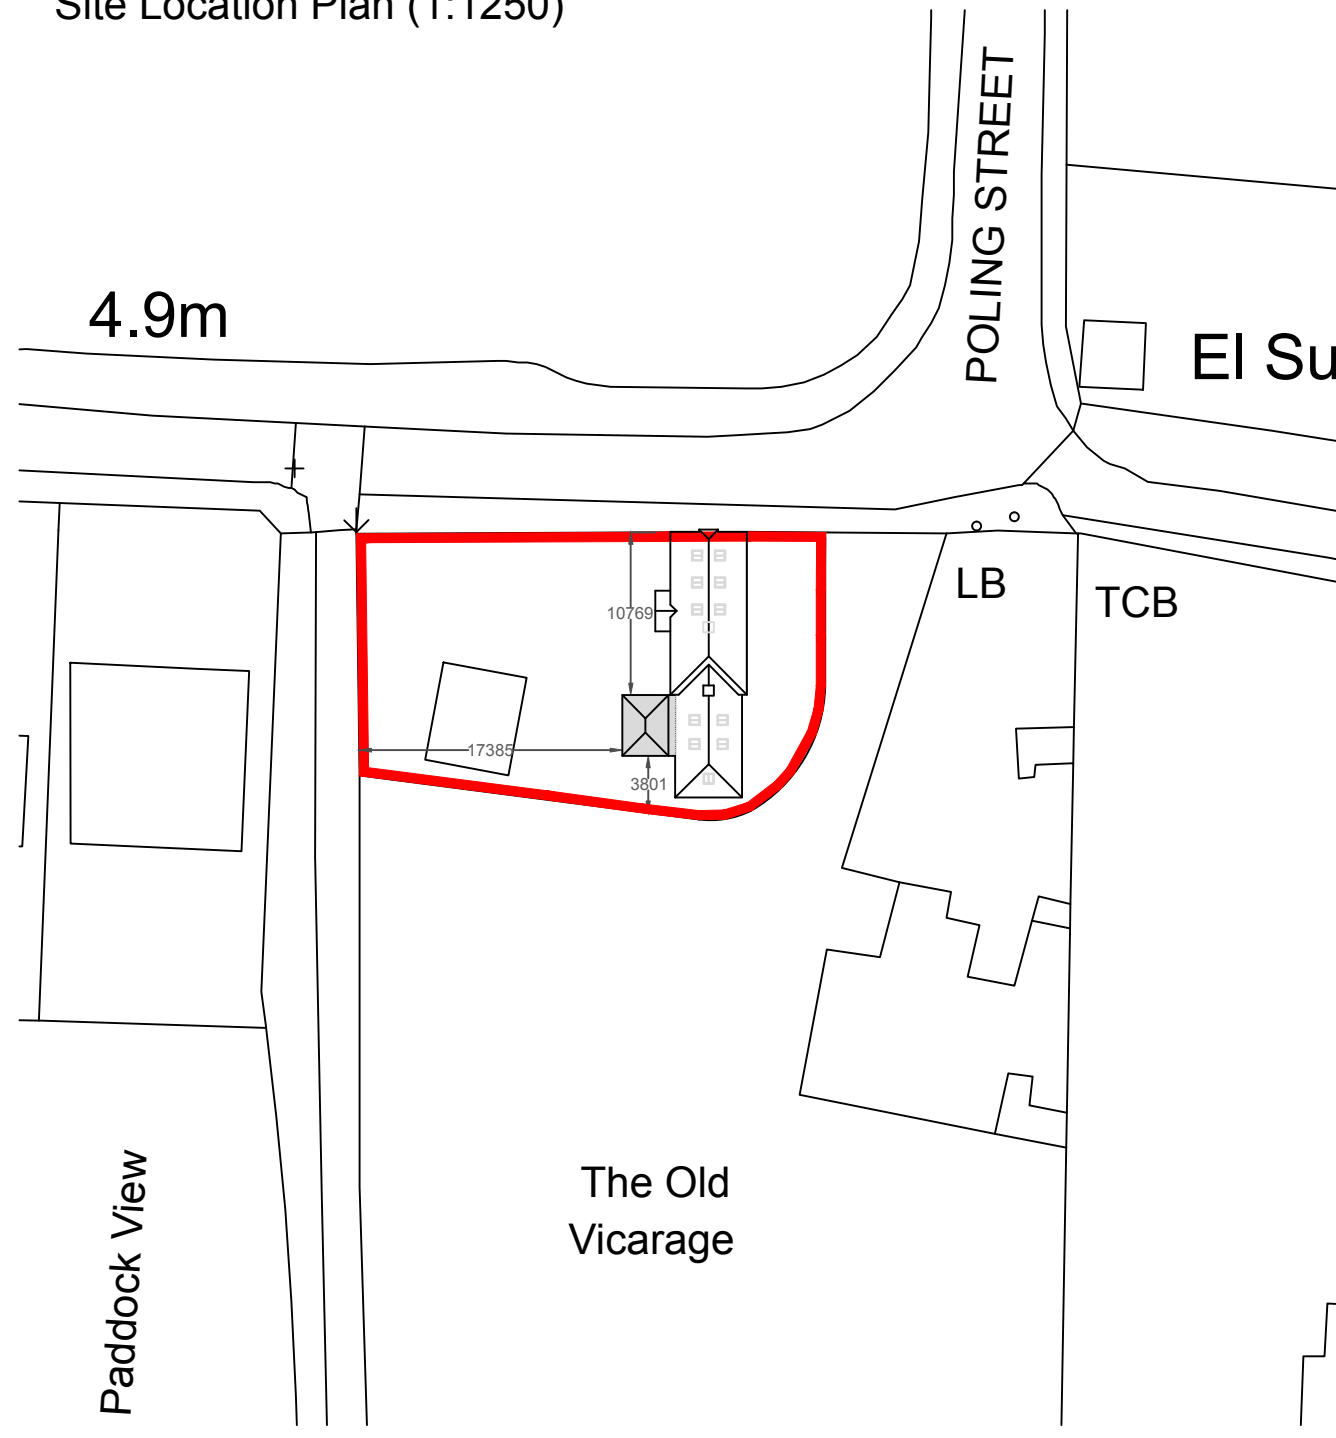

Site Block Plan (1:500)

Revisions		
Rev	Description	By
All dimensions to be checked on site prior to commencement of work, except for planning purposes. This drawing is the copyright of Inspired Design Studio Ltd. and may not be copied, altered or reproduced in any way without written authority.		
Client: Mr E Chandler		
Project Address: The Old Vicarage Coach House Poling Street Poling West Sussex		
Drawing Title: Existing & Proposed Plans, Elevations, Roof Plan, Site Location Plan & Site Block Plan		
Drawing Number: 1317.01		
Scale: As stated printed @ A1		
Date: 01/06/2021		