

Project Title
St John's Cottage
St John's Cottage, Poling Street,
Poling



Sheet Title
Proposed Roof Plan

Sheet Scale
AS NOTED


Total Sheets
8

Project No.
1012
Drawing Sheet No.
201

Status
PLANNING

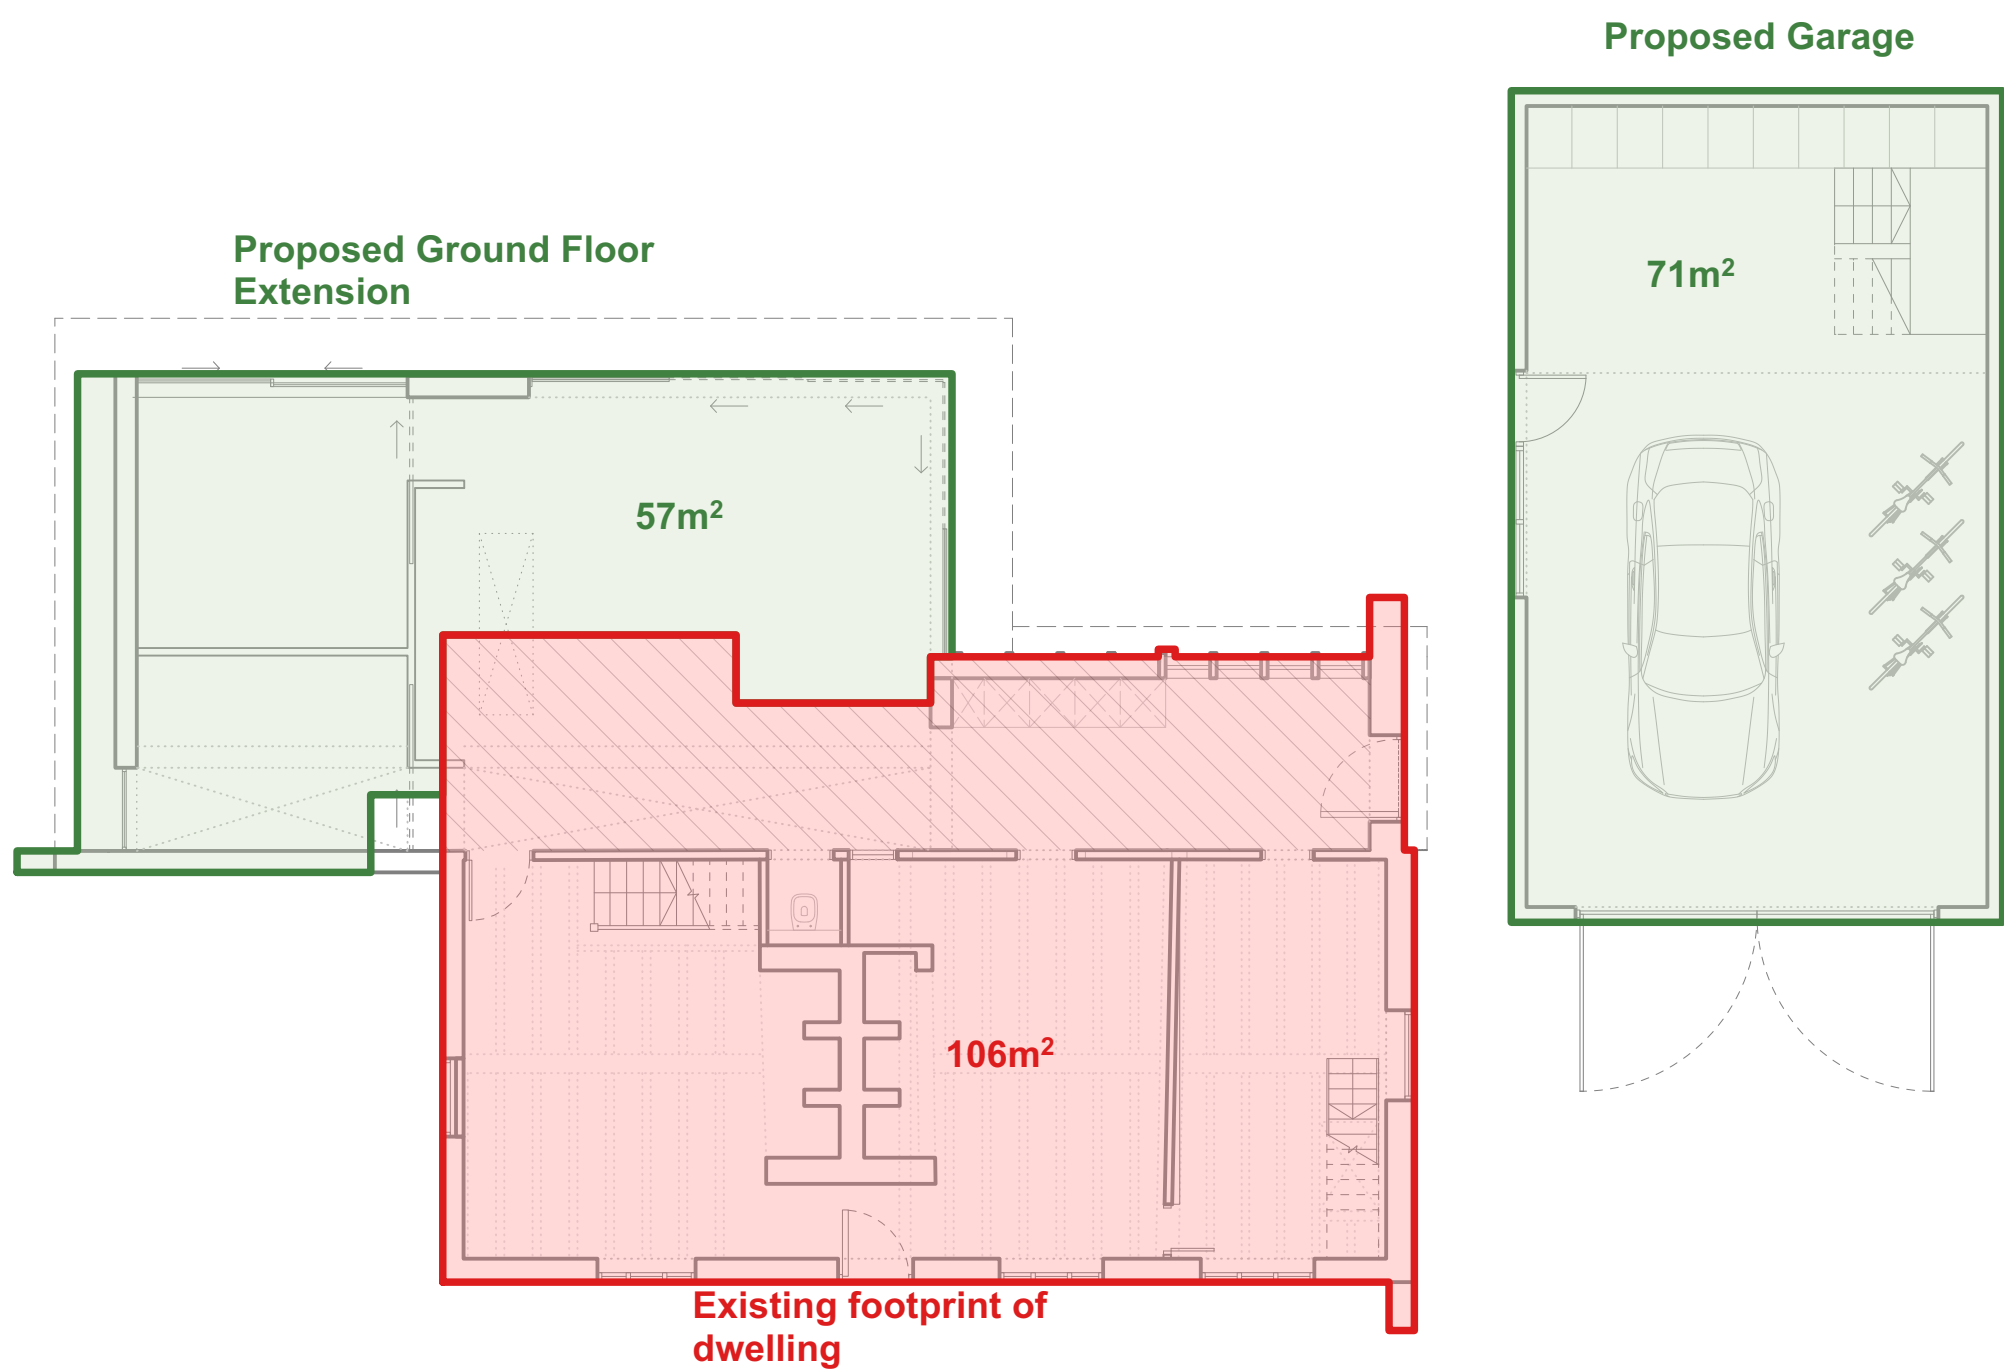 

2 Proposed Area Plan
Scale: 1:100

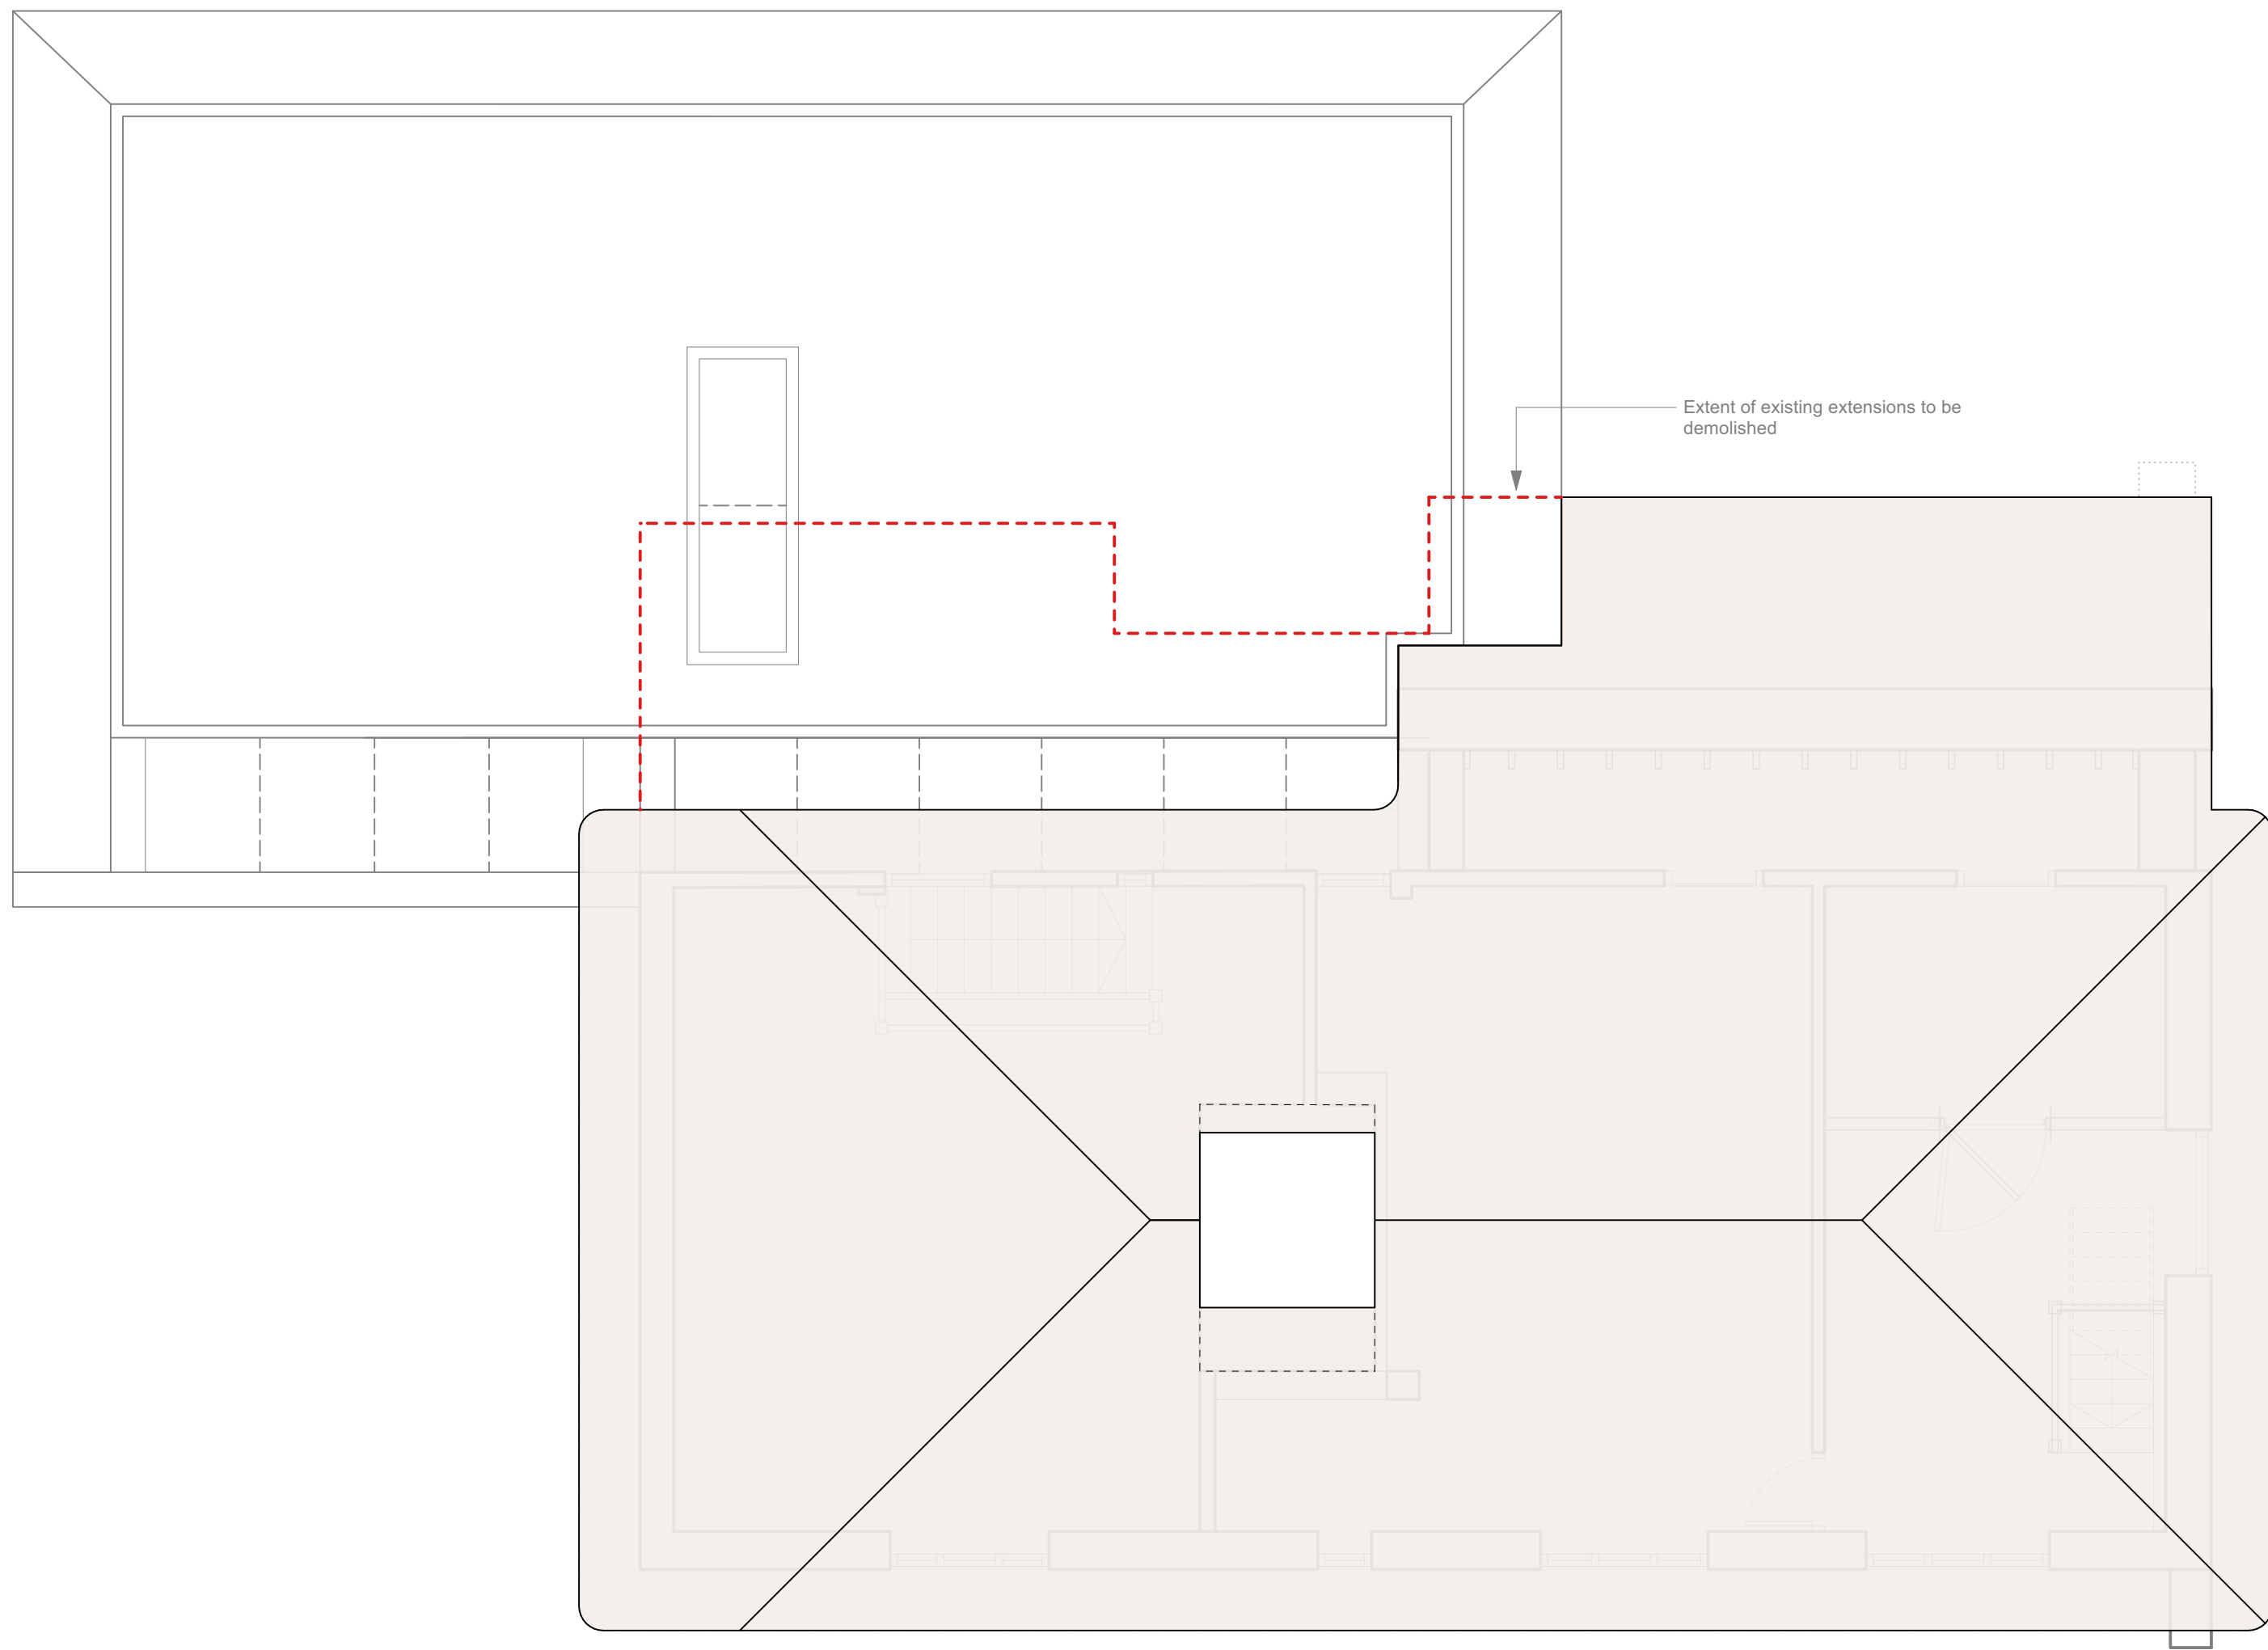

1 Proposed Roof Plan
Scale: 1:50