



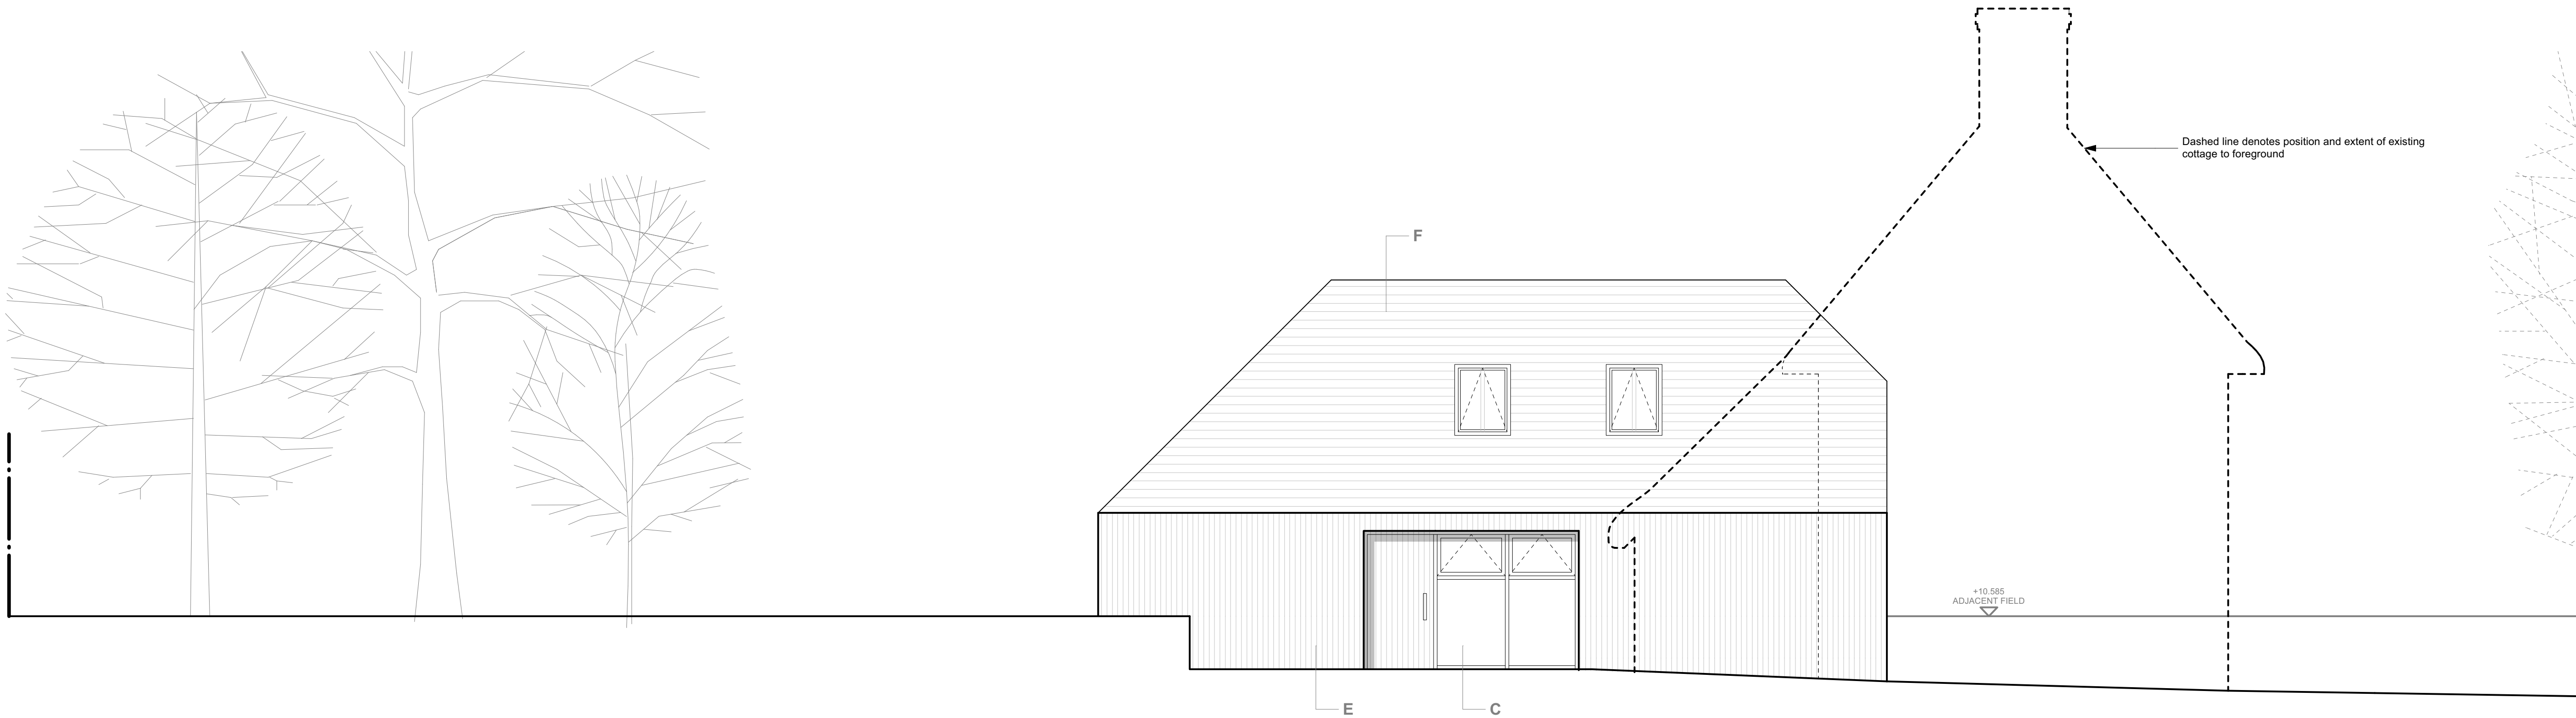


2 Proposed North Elevation
Scale: 1:50

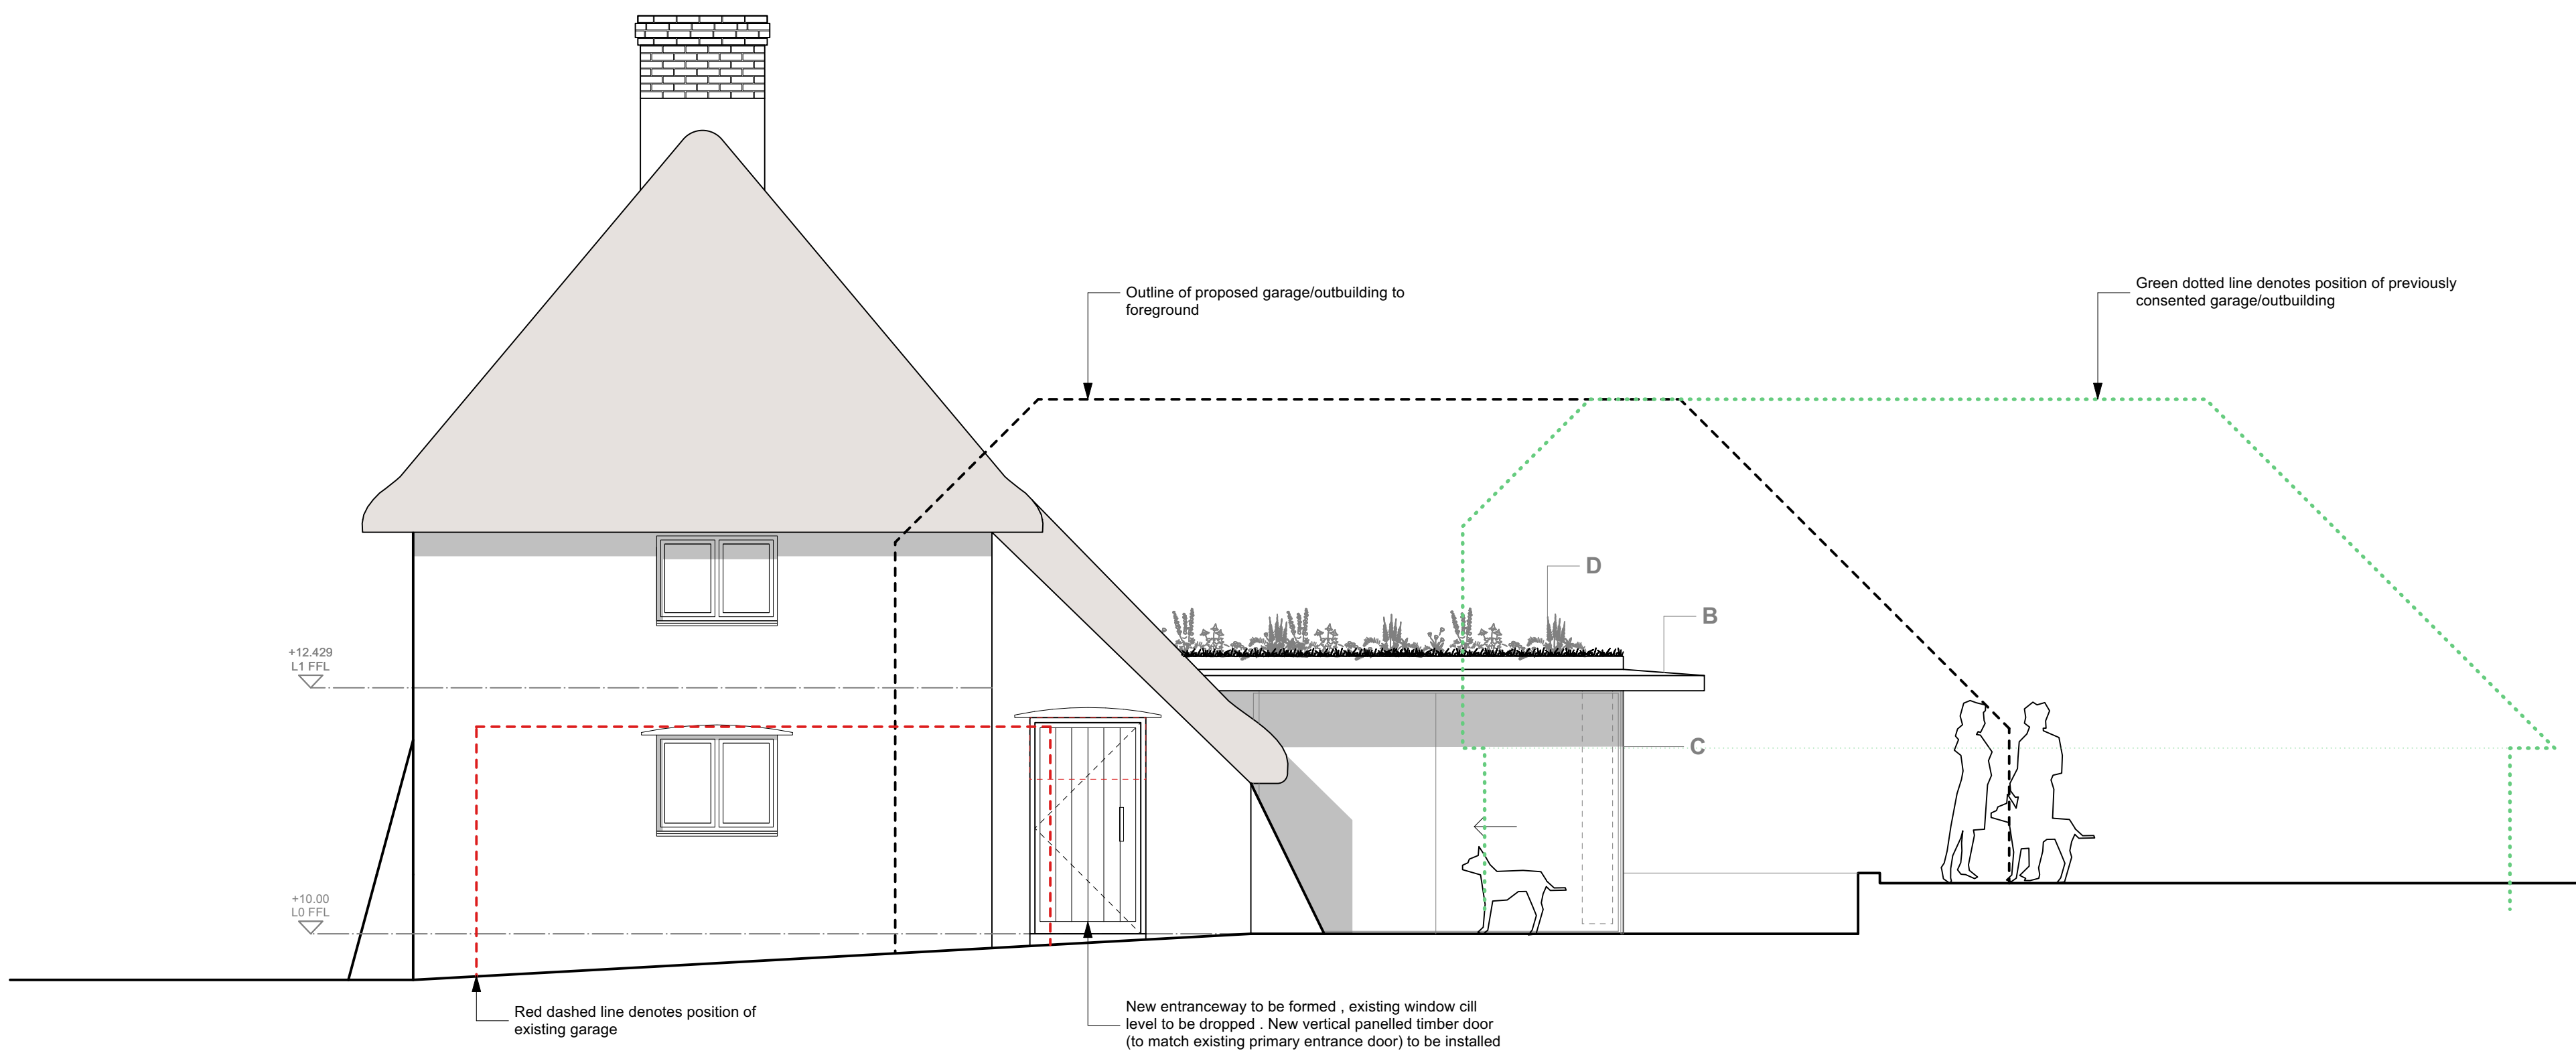

1 Proposed South Elevation
Scale: 1:50

MATERIAL SCHEDULE


- A - Vertical Black Stained/Charred Timber Cladding
- B - Pre-Weathered Zinc
- C - PPC Aluminium Framed Fenestration
- D - Living Roof
- E - Vertical Natural Finish Timber Cladding
- F - Clay Plain Tiles
- G - Flint

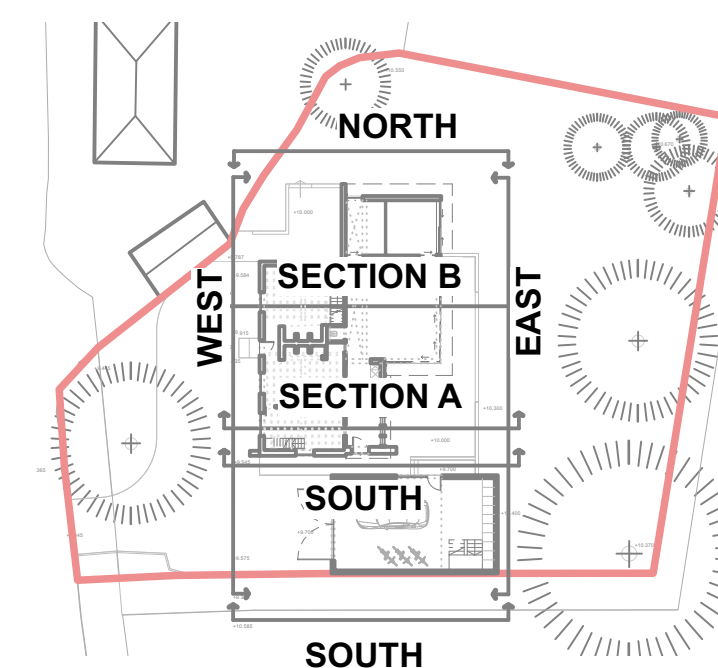

ELEVATION LEGEND
Scale: 1:500

Date No. Revision Notes

Date No. Issue Notes

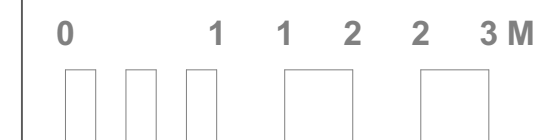

Project Title
St John's Cottage
St John's Cottage, Poling Street,
Poling

Sheet Title
Proposed Elevations

Sheet Scale
AS NOTED

Drawn By

Total Sheets
8

Reviewed By

Project No.
1012

Drawing Sheet No.

303

Status
PLANNING