

SURVEY


THIS DRAWING IS THE COPYRIGHT OF THE DESIGNER AND MAY NOT BE COPIED, ALTERED OR REPRODUCED IN ANY FORM WITHOUT WRITTEN CONSENT.

DIMENSIONS SHOULD BE CHECKED AND VERIFIED ON SITE AND ANY DISCREPANCIES SHOULD BE RECORDED TO THE DESIGNER.


THIS DRAWING SHOULD NOT BE SCALED AND SHOULD BE READ IN CONJUNCTION WITH ALL OTHER CONSULTANTS DRAWINGS.




WEST ELEVATION
1:50

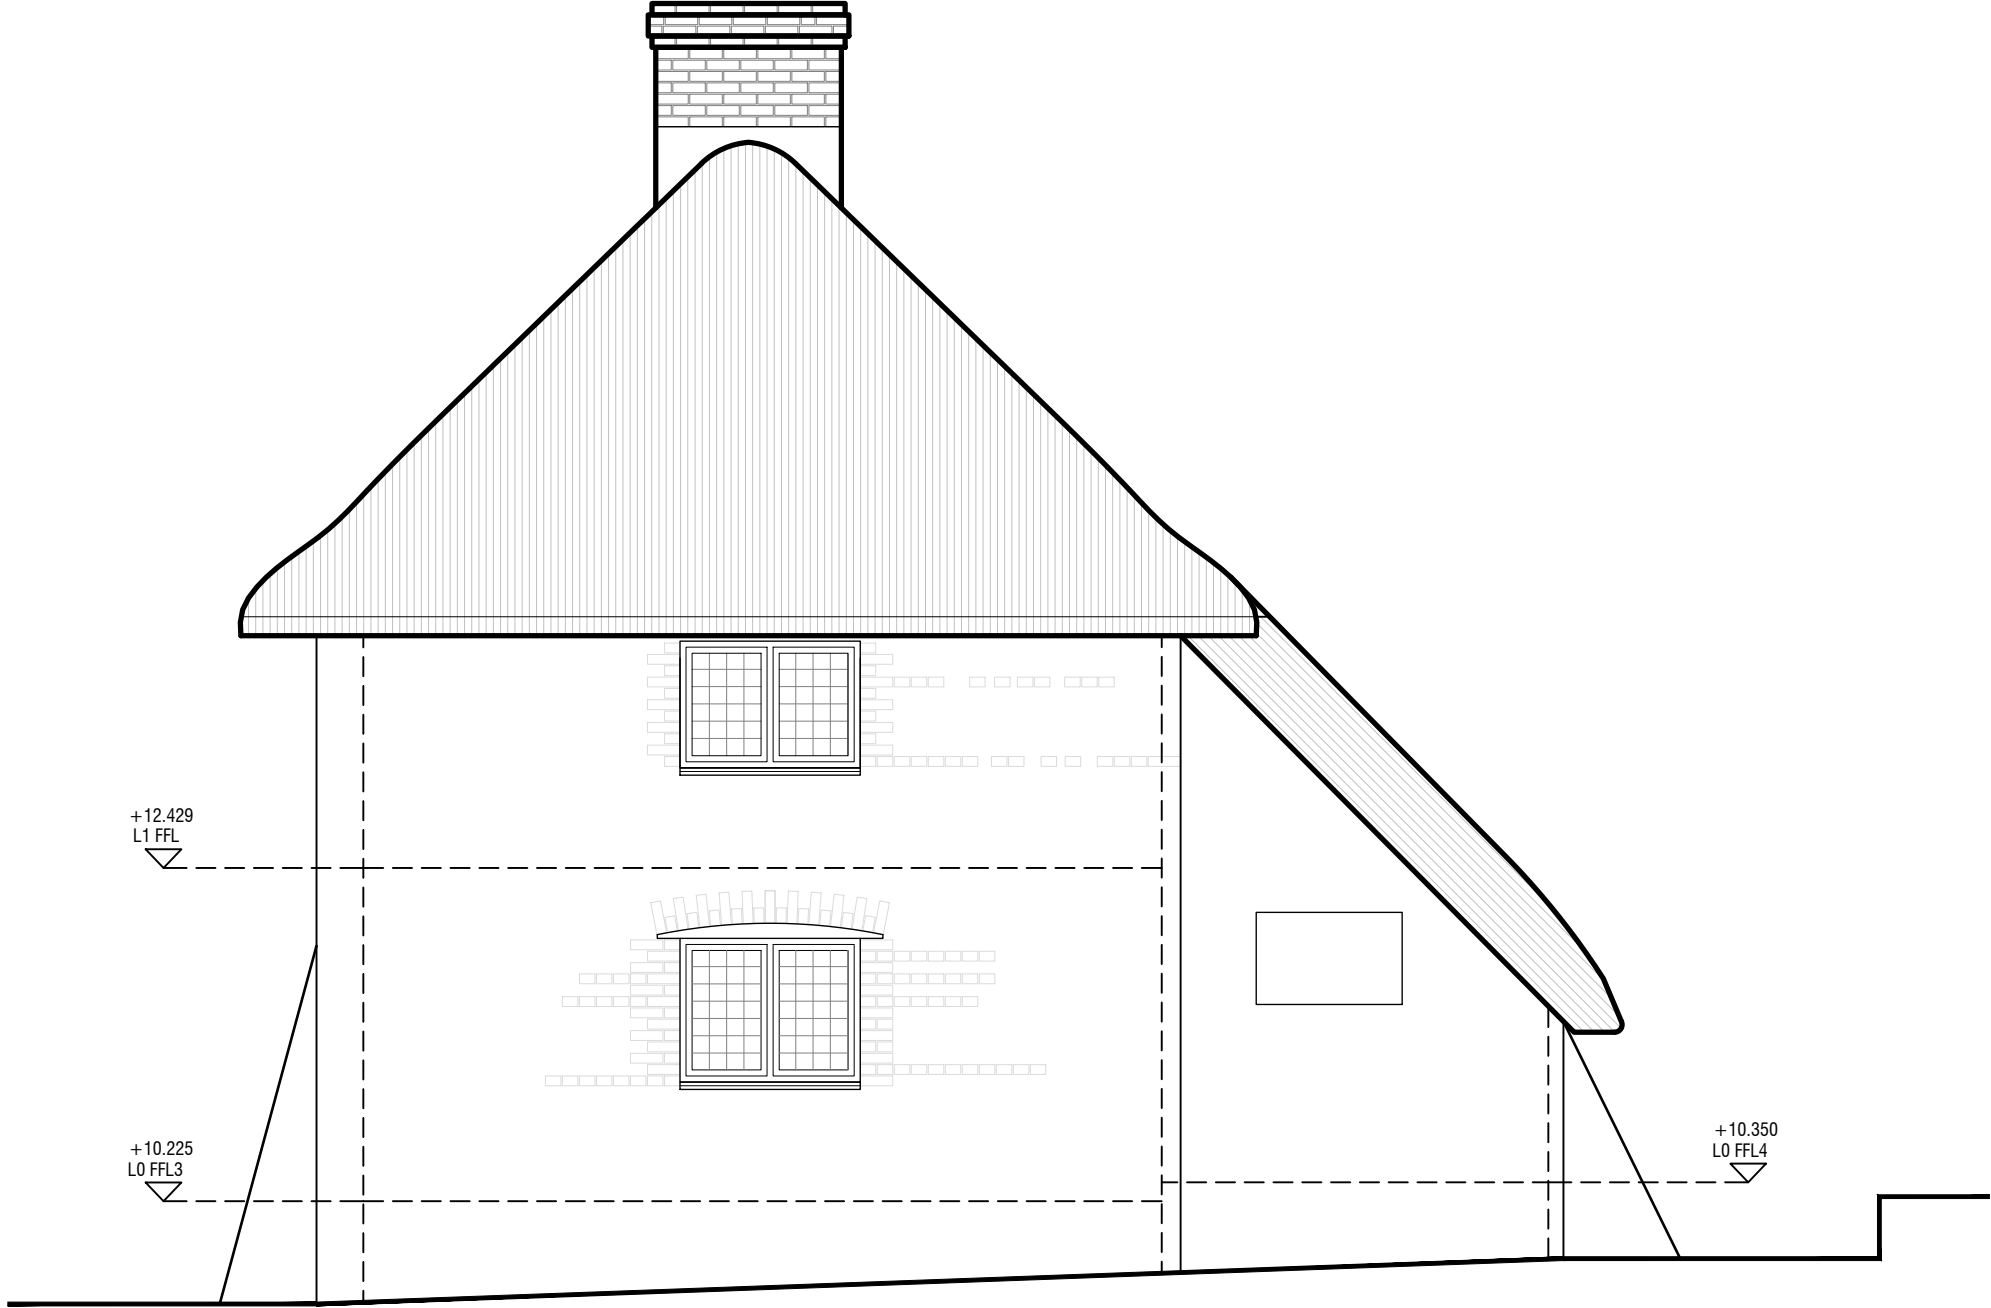

SOUTH ELEVATION
1:50

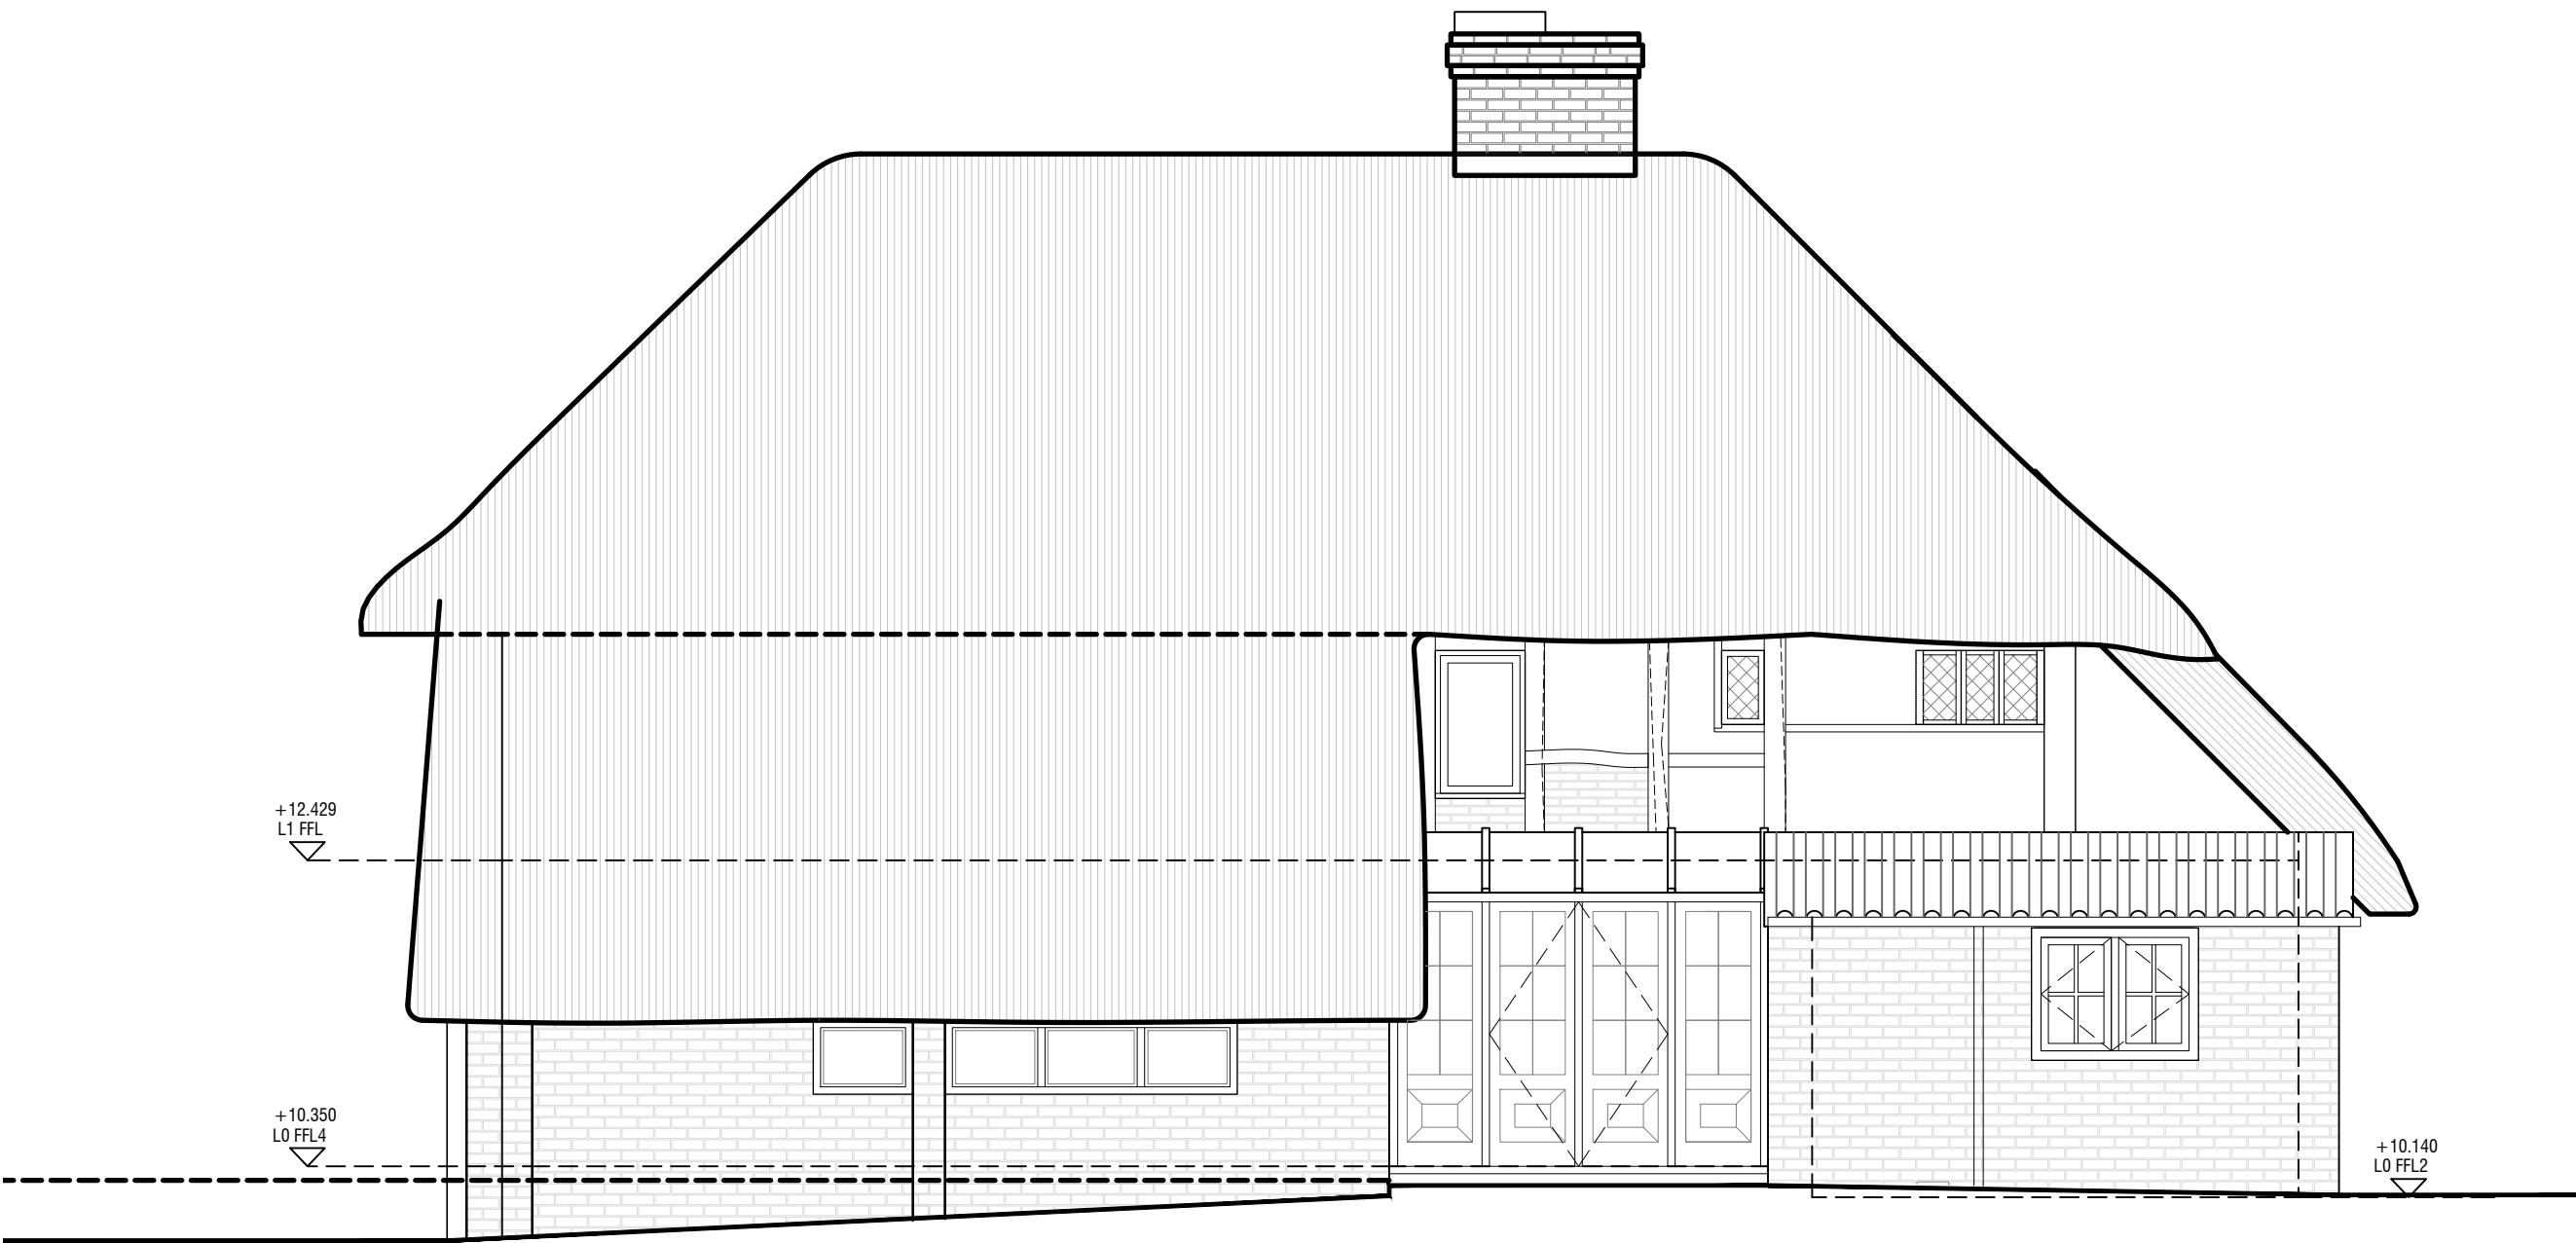

EAST ELEVATION
1:50

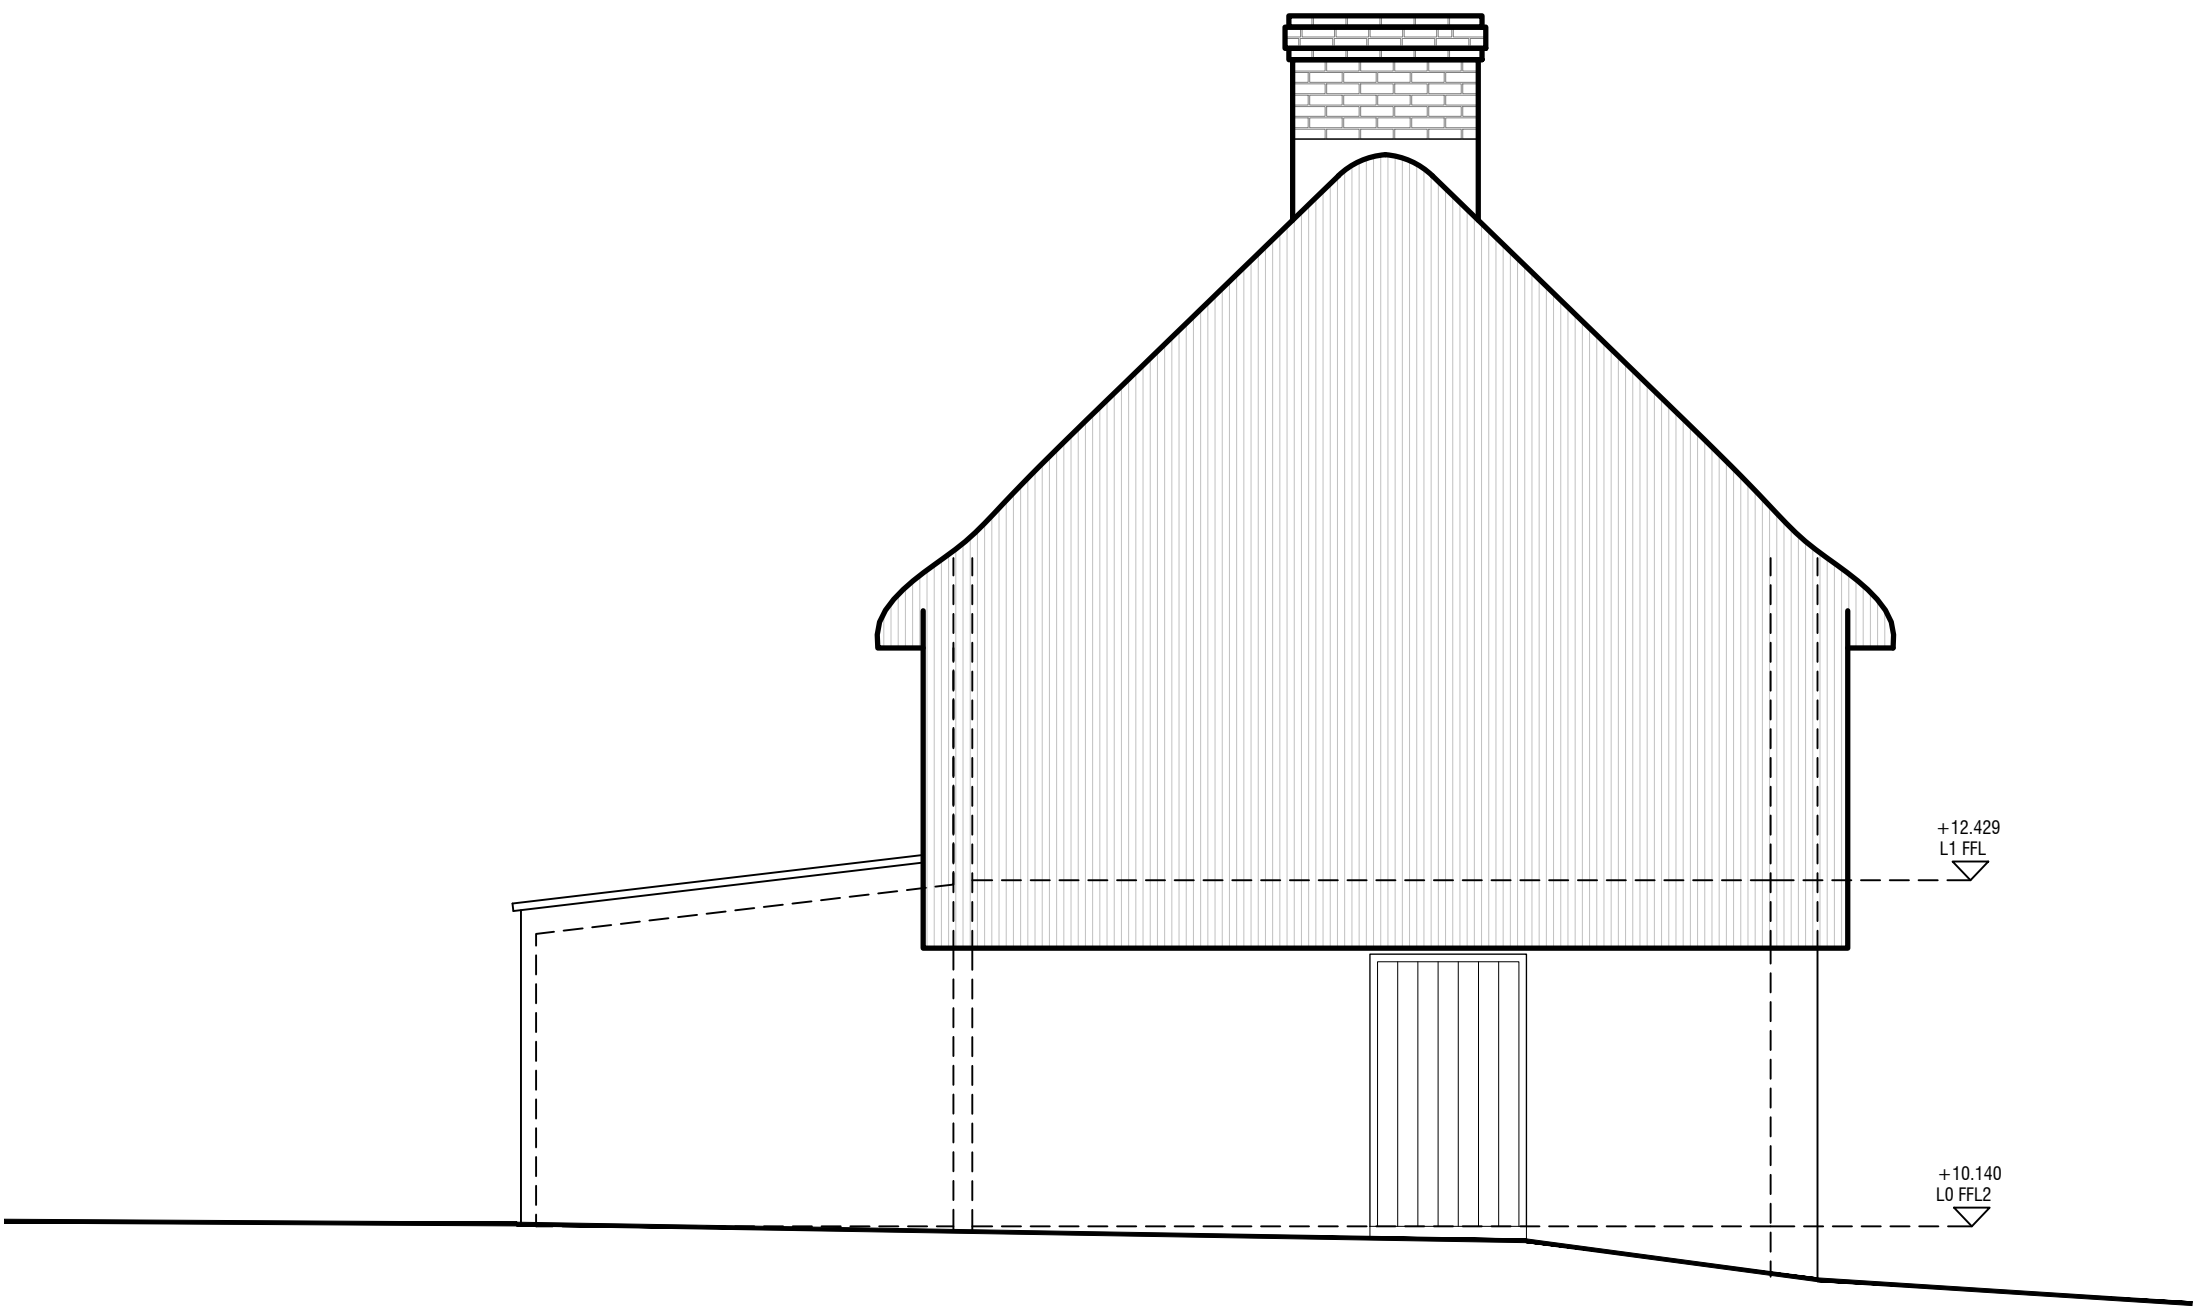

NORTH ELEVATION
1:50



REV	DATE	REVISION	BY
-----	------	----------	----

PROJECT: ST JOHNS COTTAGE POLING STREET, POLING	
DRG TITLE: SURVEY ELEVATIONS	
JOB NO:	DRG NO: 1002
SCALE @ A1: 1:50 @ A1	DRN BY: M.SKINNER
DATE: 02/2020	CKD BY:

REVISIONS:												
A	B	C	D	E	F	G	H	I	J	K	L	M