

Project Title
St John's Cottage
St John's Cottage, Poling Street,
Poling



Sheet Title
Proposed Floor Plans

Sheet Scale
AS NOTED


Total Sheets
8

Project No.
1012
Drawing Sheet No.
200


Status
PLANNING

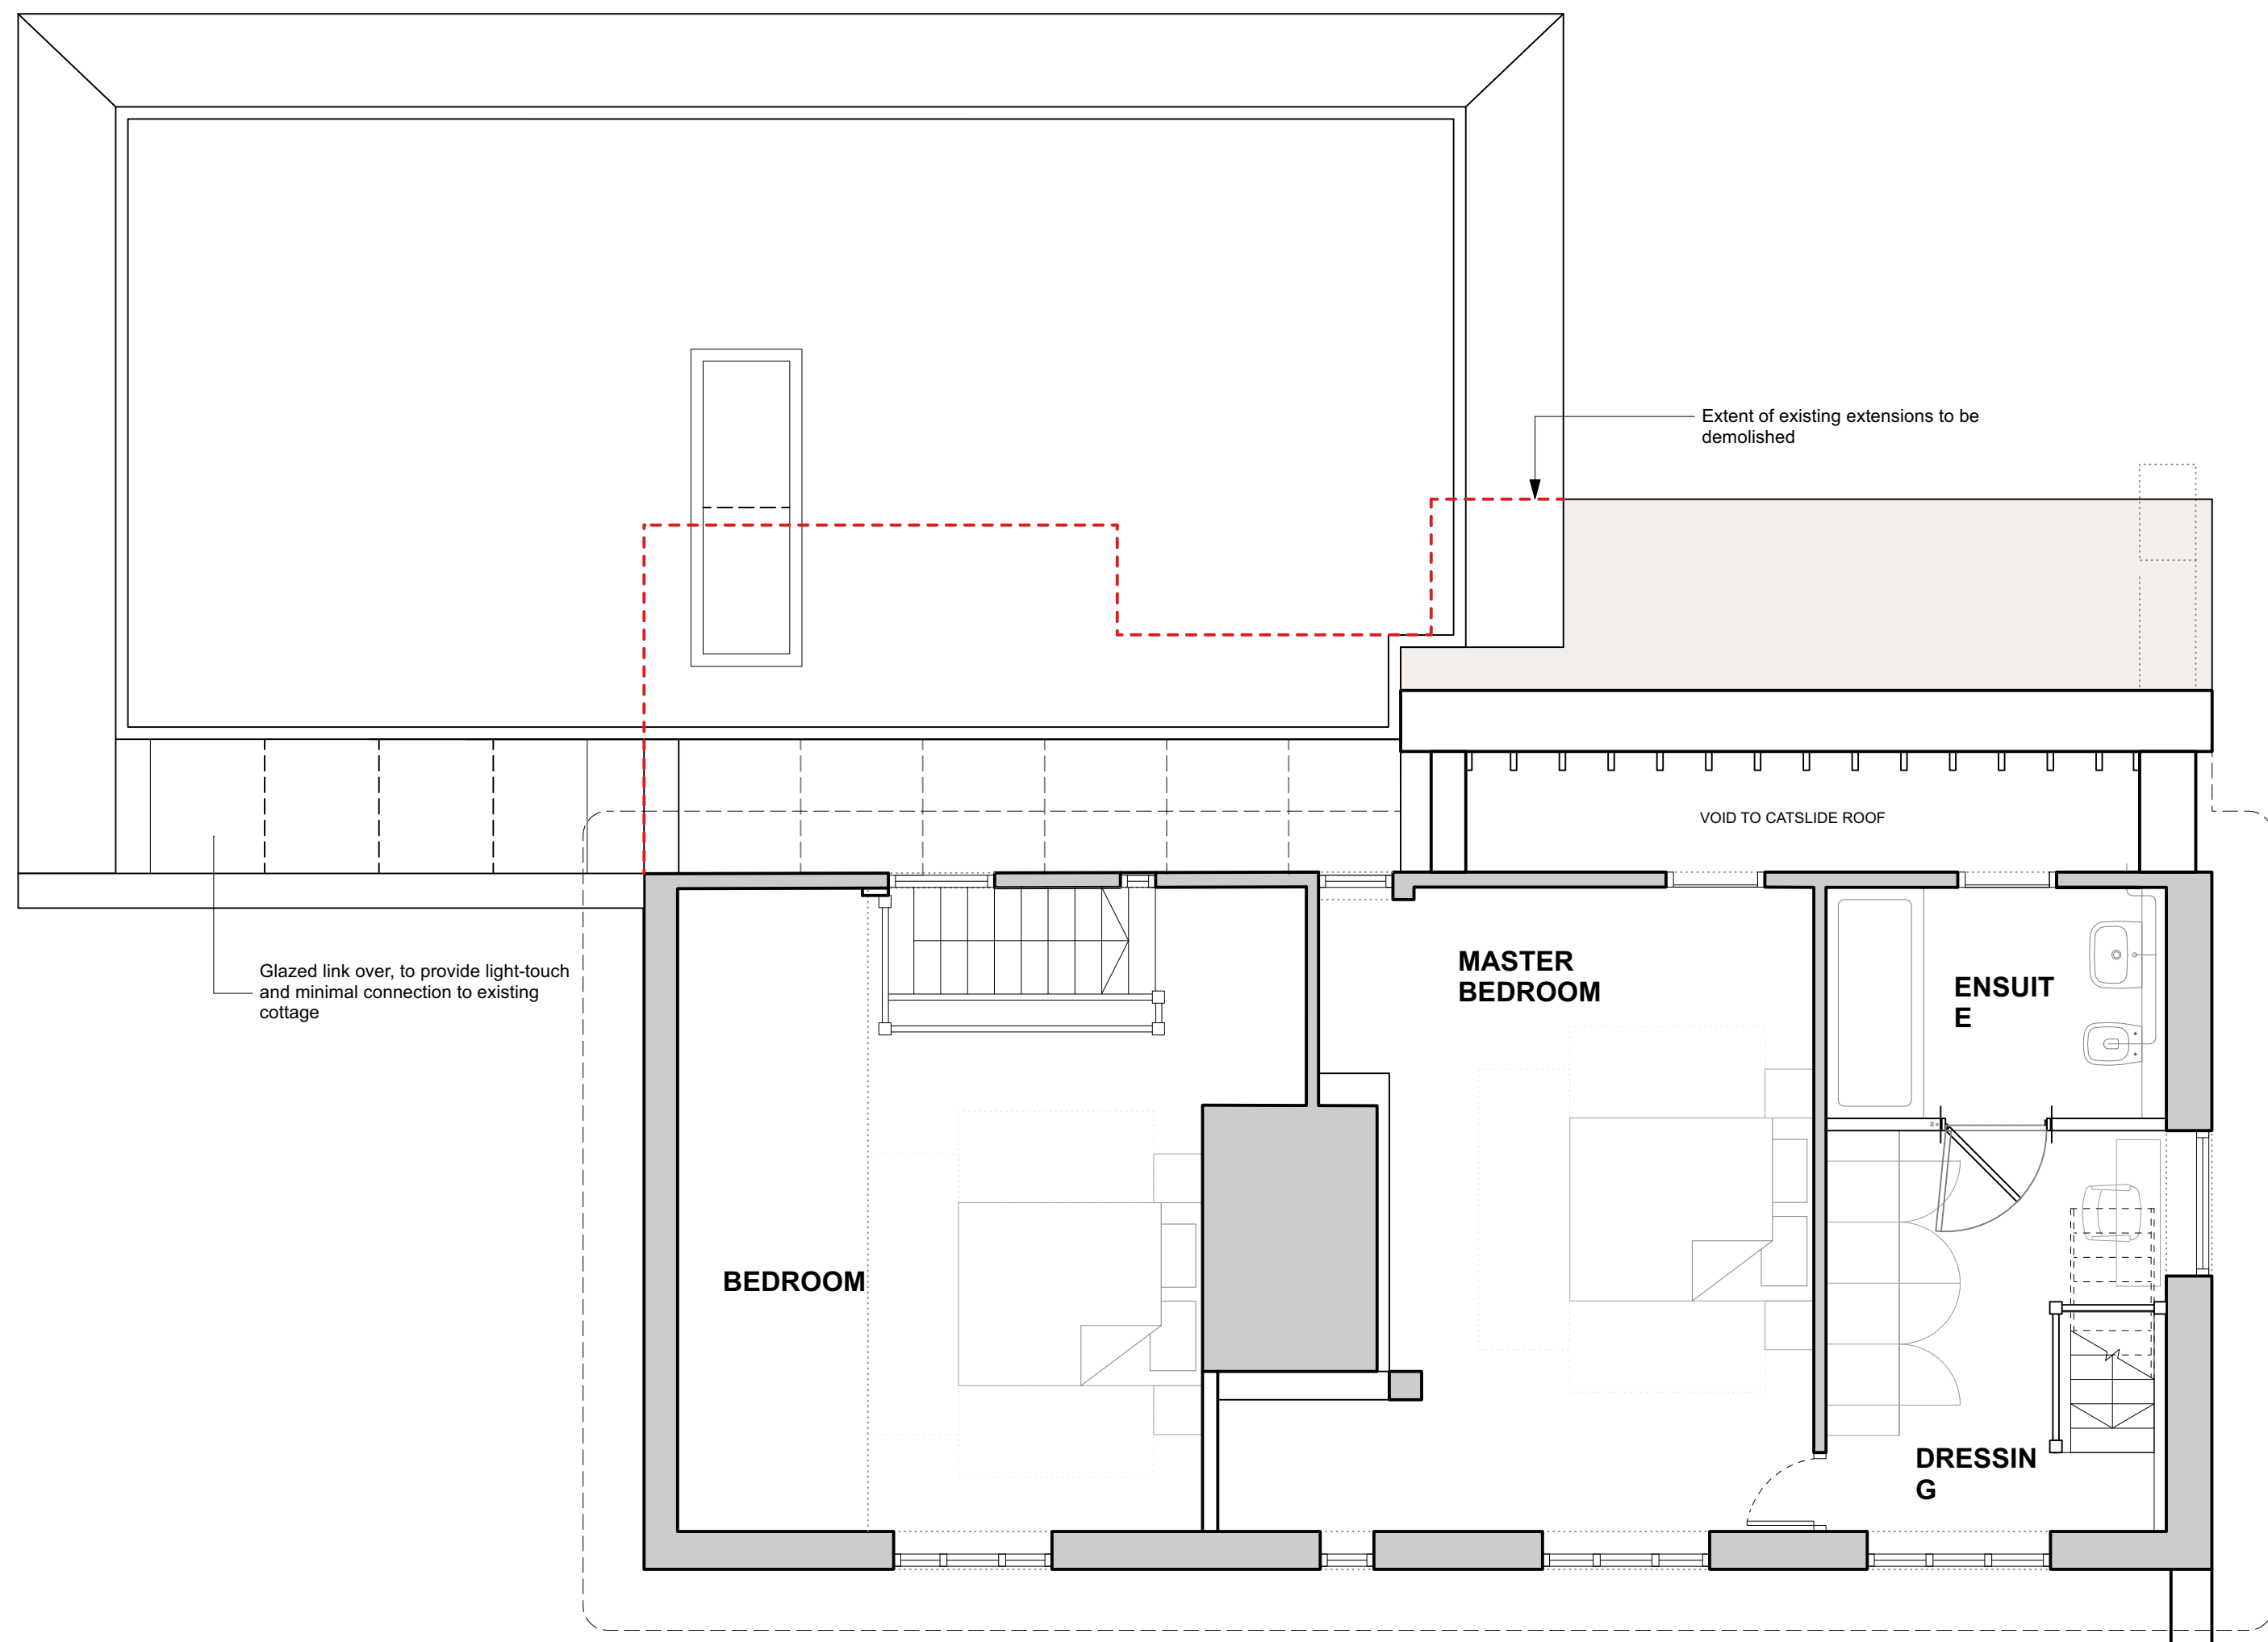 

2 Proposed First Floor Plan
Scale: 1:50

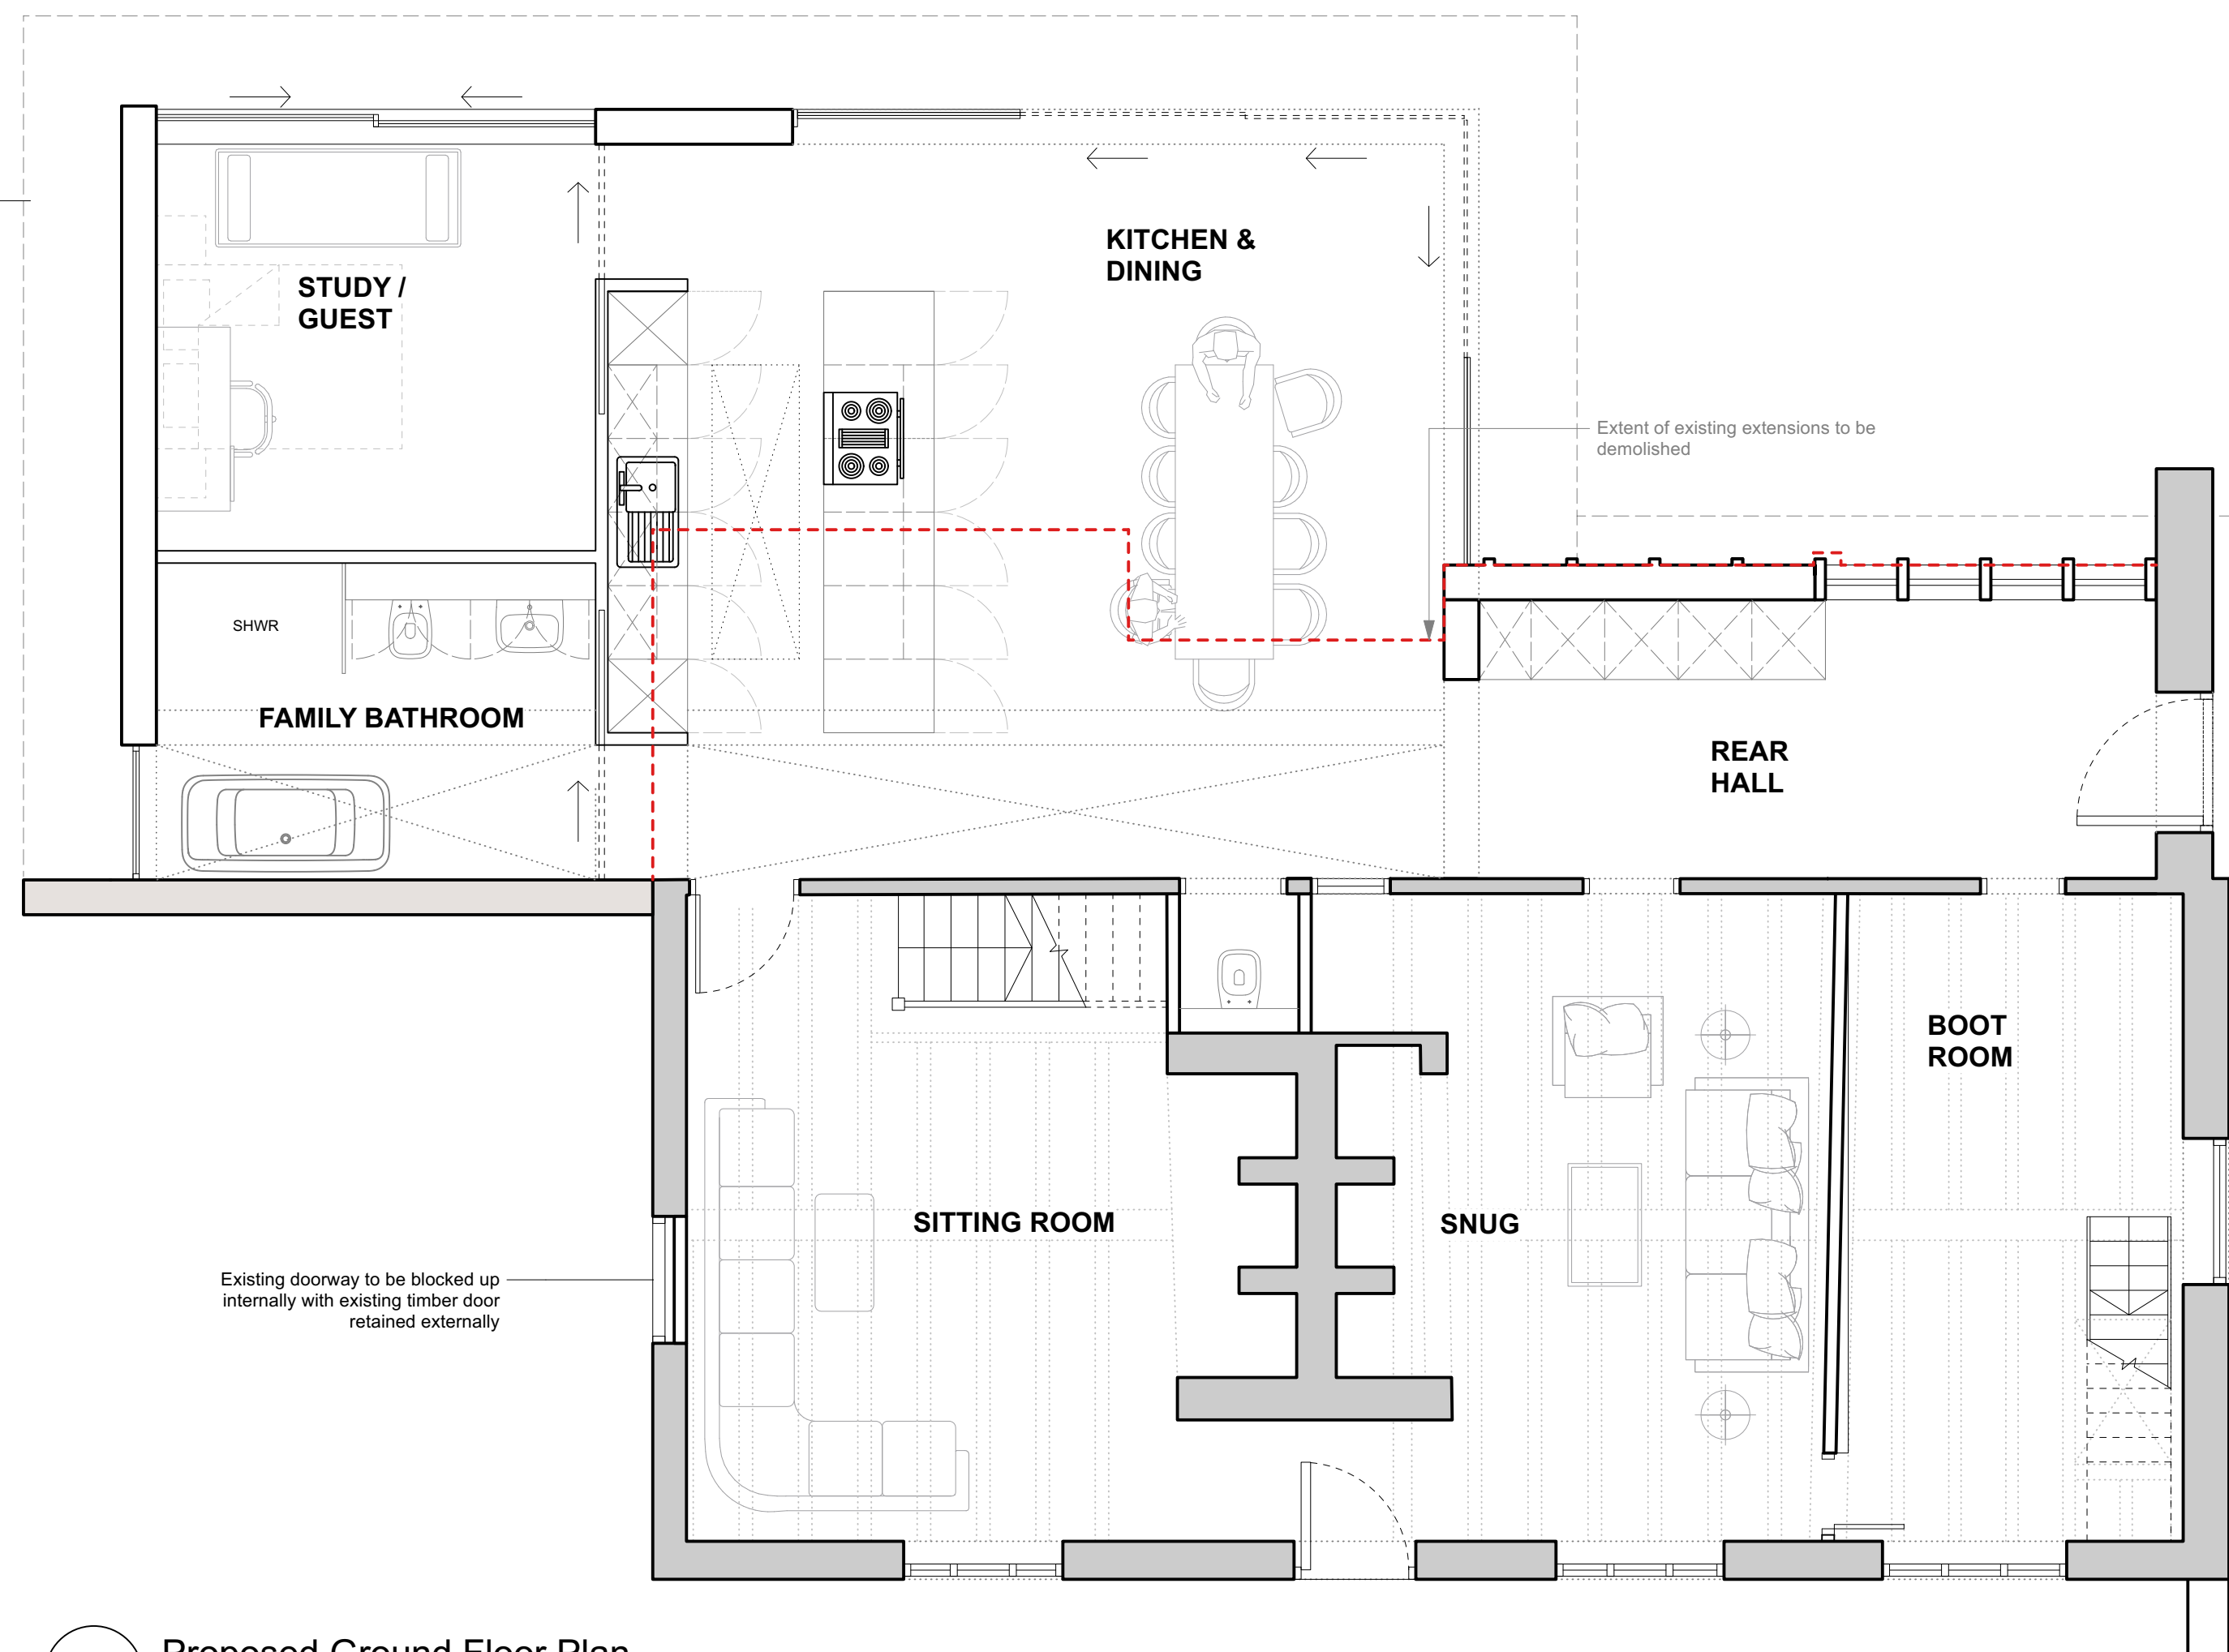

1 Proposed Ground Floor Plan
Scale: 1:50

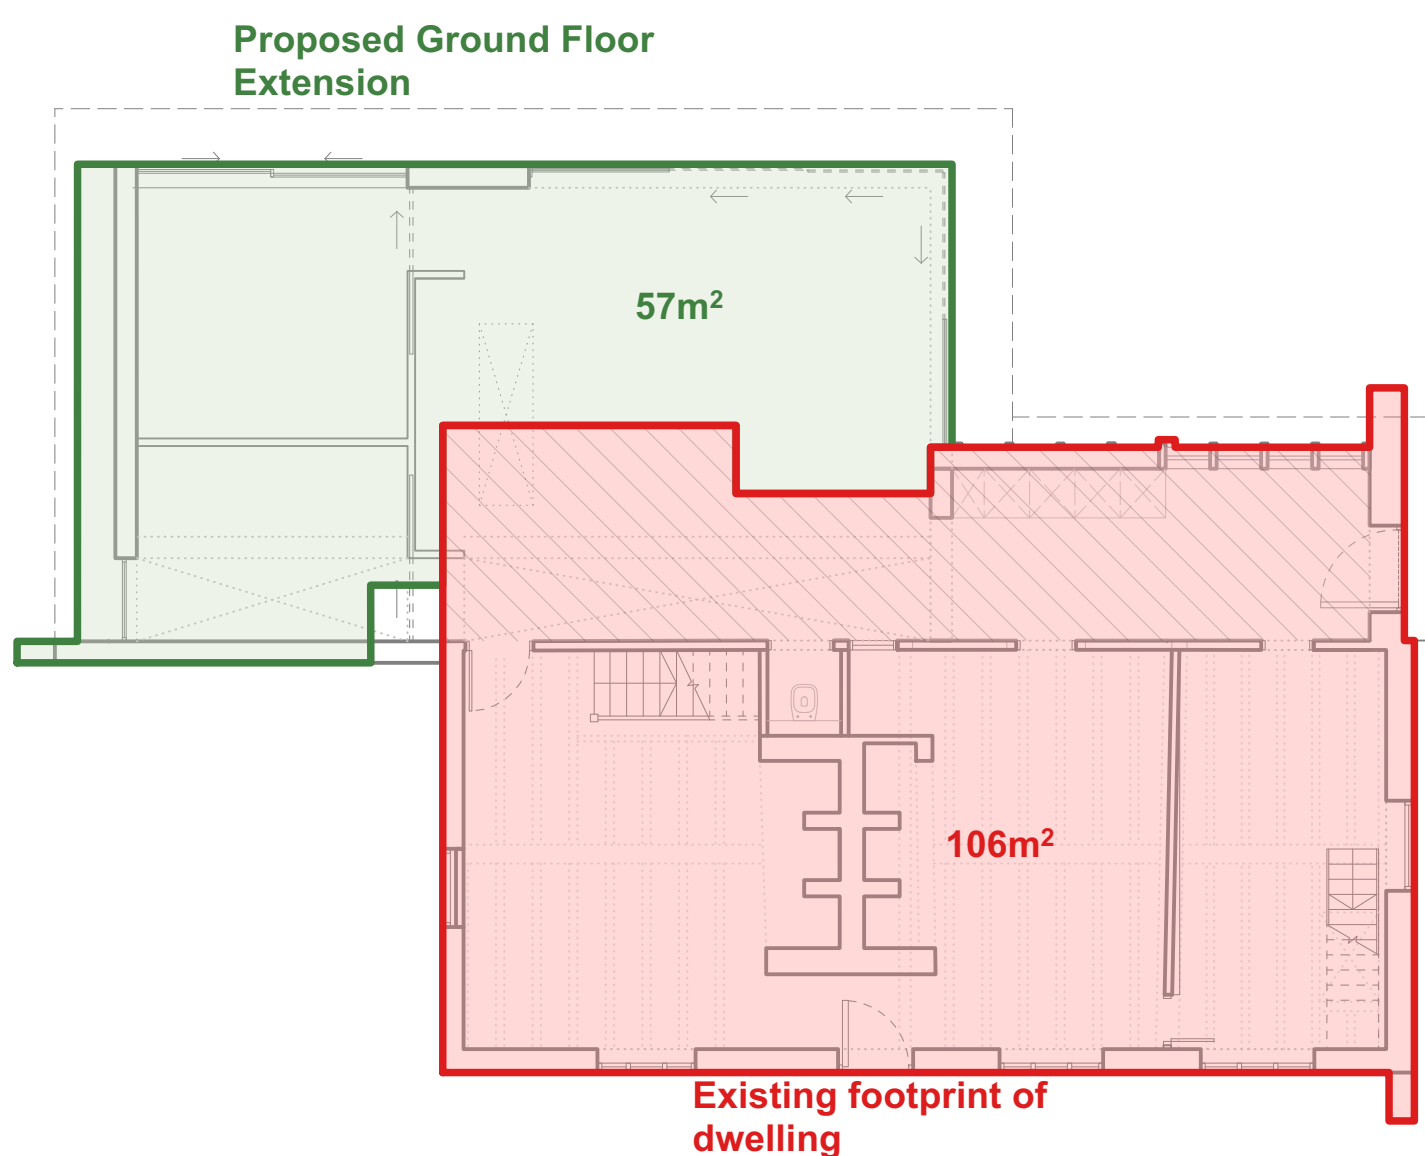

3 Proposed Area Plan
Scale: 1:100

