




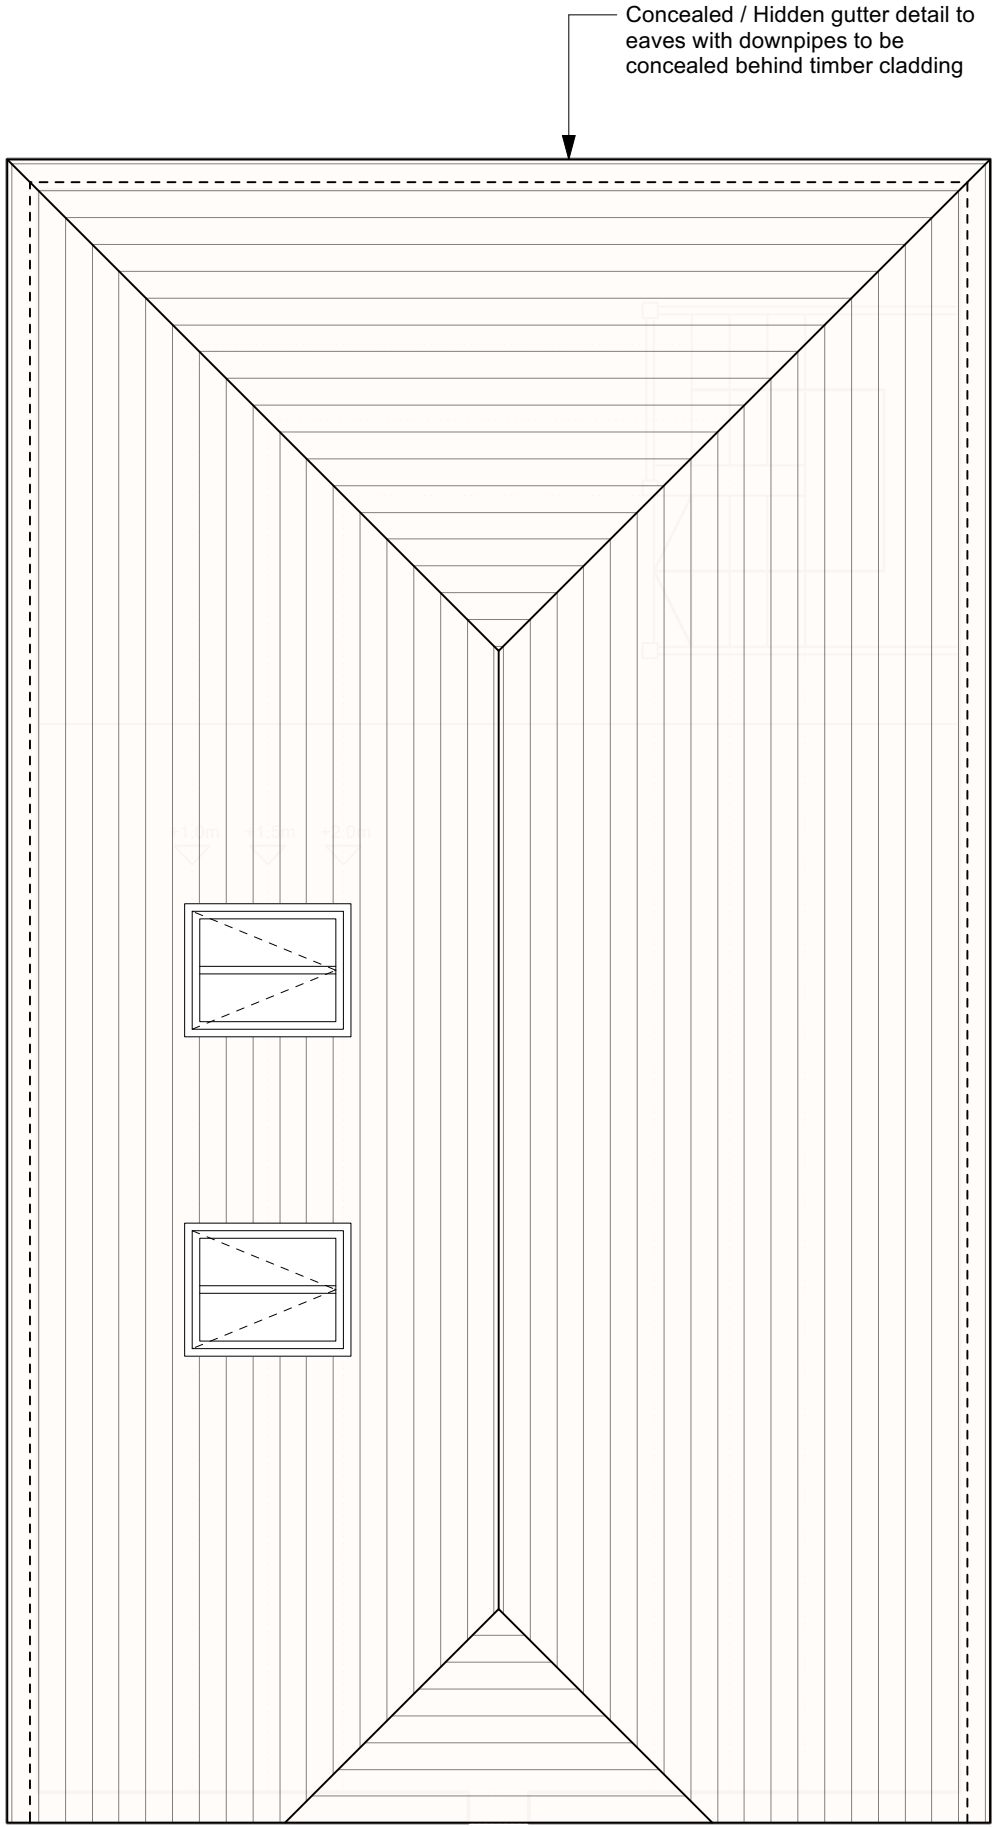

3 **Proposed First Floor Plan**
Scale: 1:50

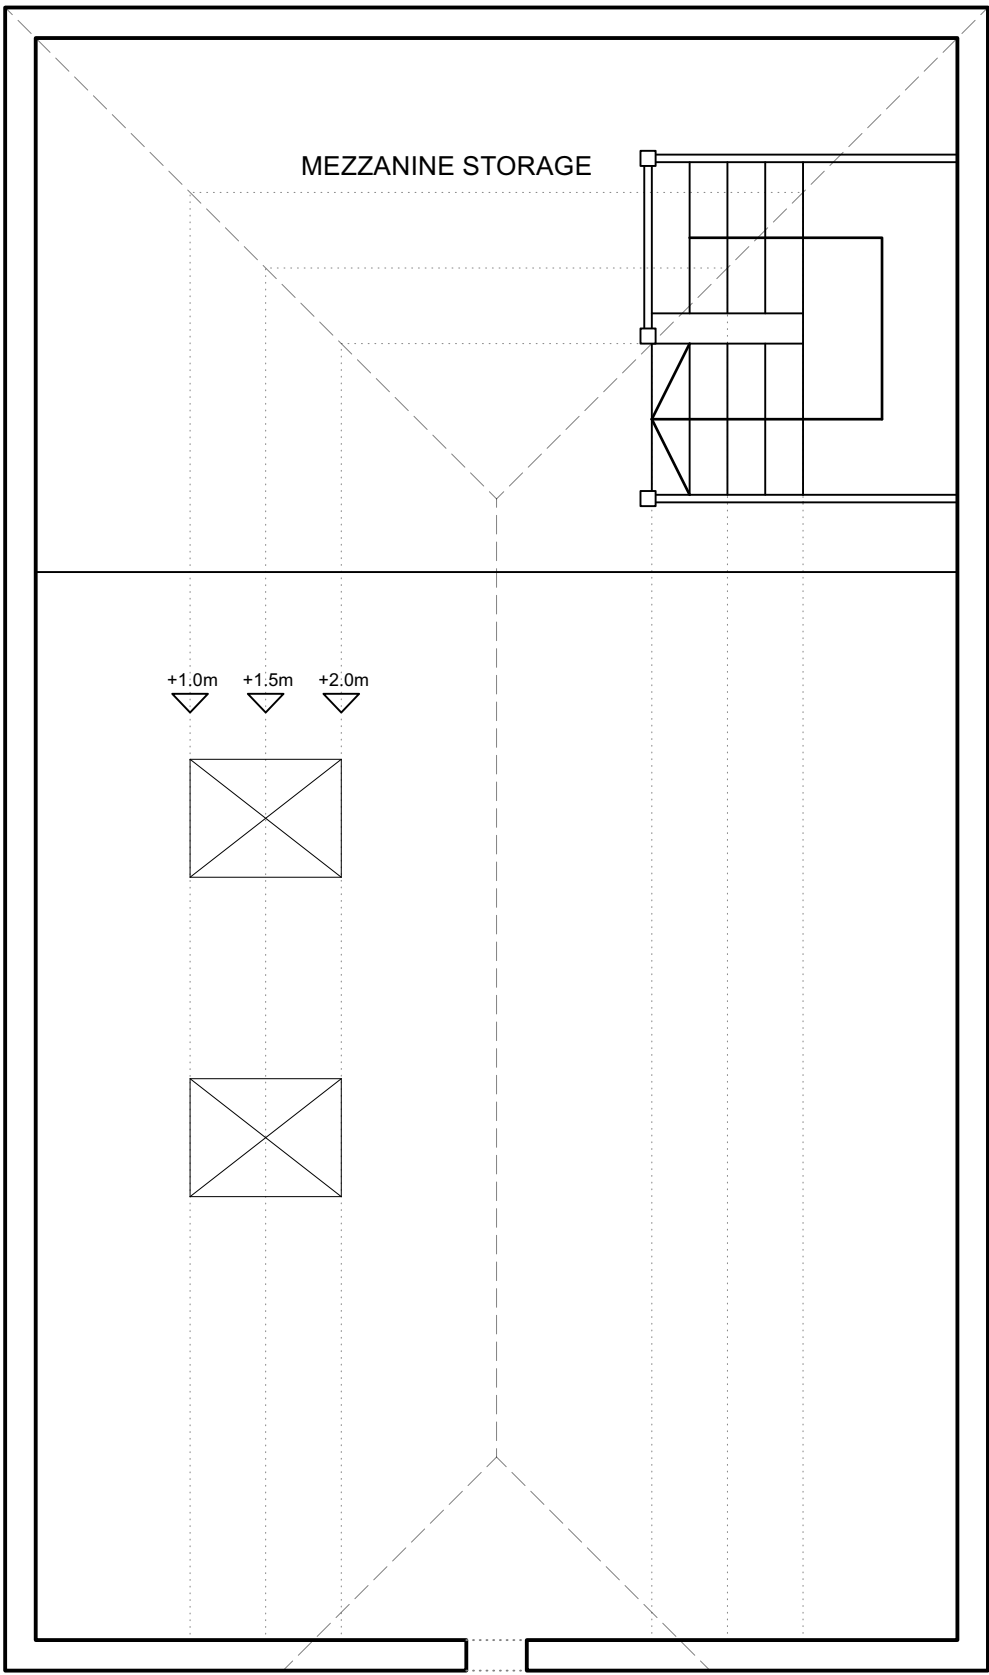


2 **Proposed First Floor Plan**
Scale: 1:50

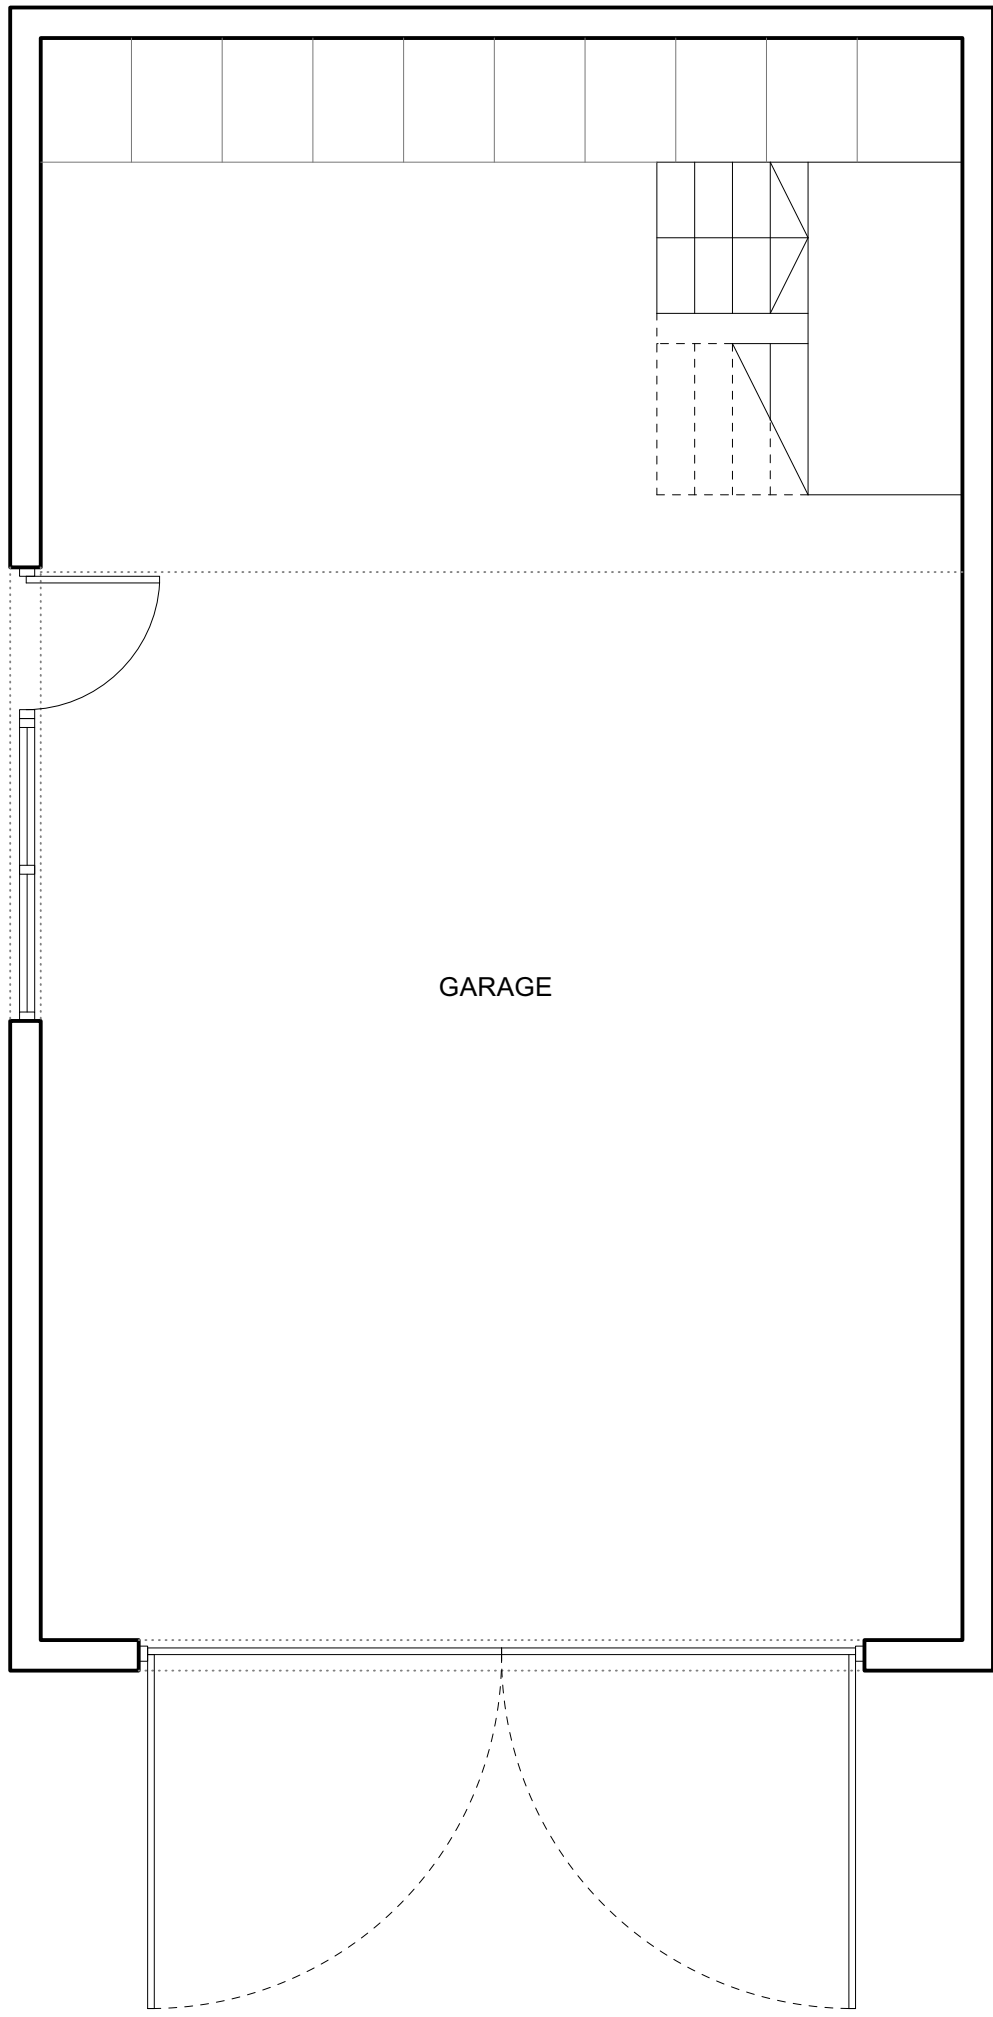

1 **Proposed Ground Floor Plan**
Scale: 1:50

Date No. Revision Notes

Date No. Issue Notes

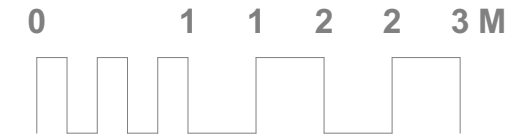

Project Title
St John's Cottage
St John's Cottage, Poling Street,
Poling

Sheet Title
Proposed Garage Plans

Sheet Scale
AS NOTED

Total Sheets
8

Project No.
1012

Drawing Sheet No.
203

Status
PLANNING

