


SURVEY


THIS DRAWING IS THE COPYRIGHT OF THE DESIGNER AND MAY NOT BE COPIED, ALTERED OR REPRODUCED IN ANY FORM WITHOUT WRITTEN CONSENT.

DIMENSIONS SHOULD BE CHECKED AND VERIFIED ON SITE AND ANY DISCREPANCIES SHOULD BE RECORDED TO THE DESIGNER.


THIS DRAWING SHOULD NOT BE SCALED AND SHOULD BE READ IN CONJUNCTION WITH ALL OTHER CONSULTANTS DRAWINGS.

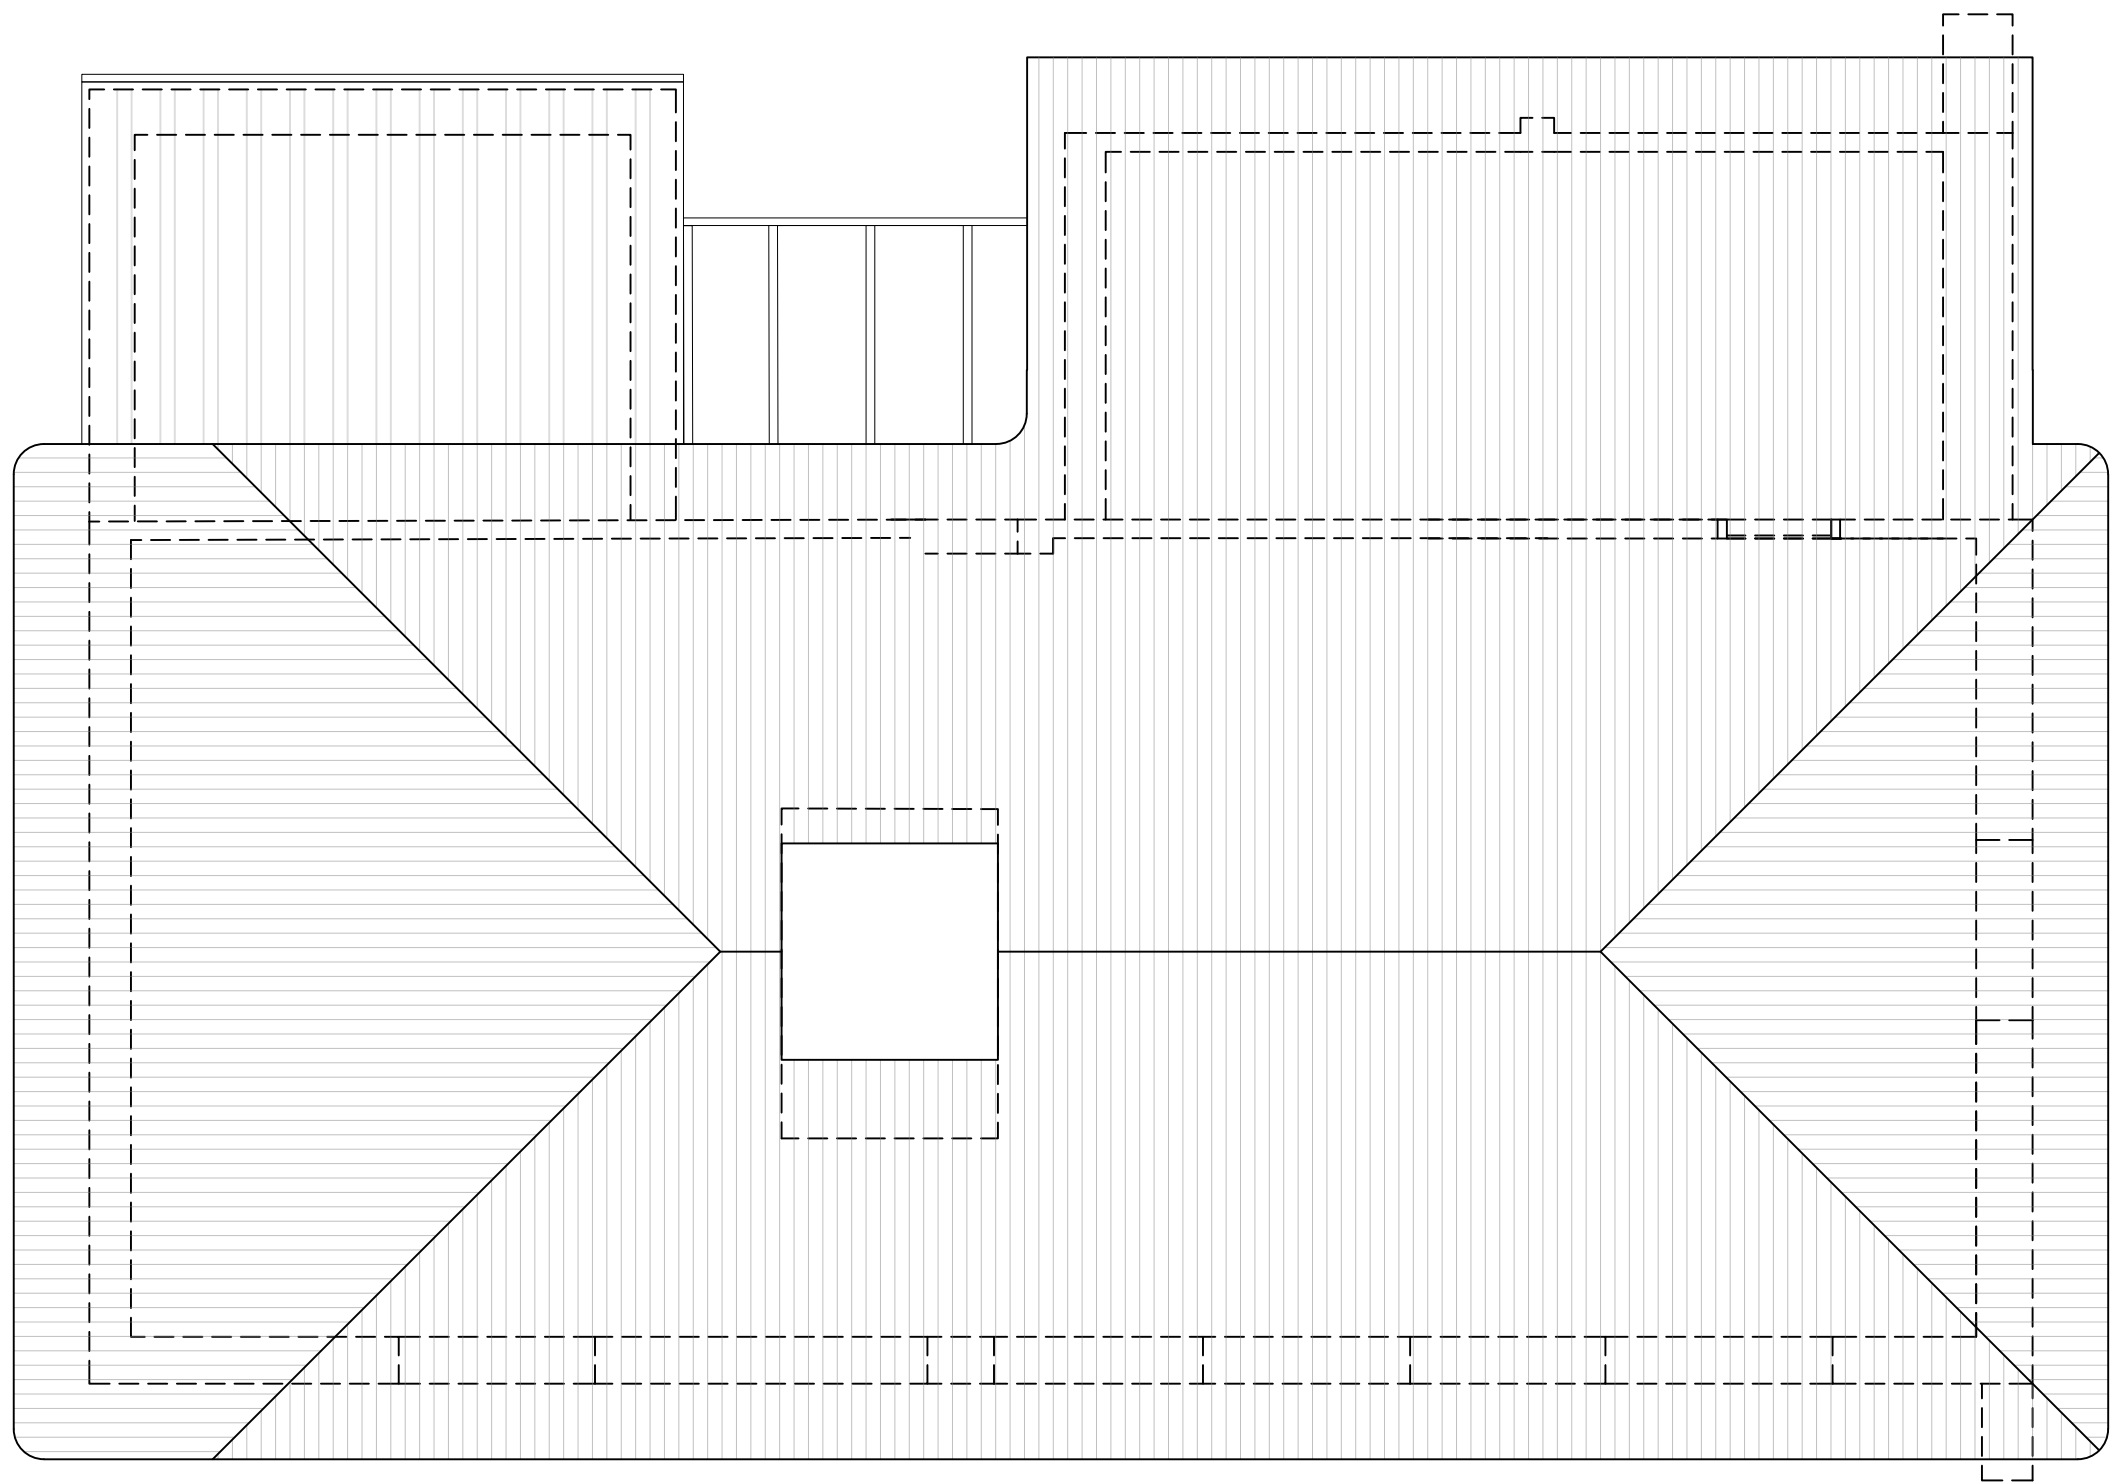

ROOF PLAN

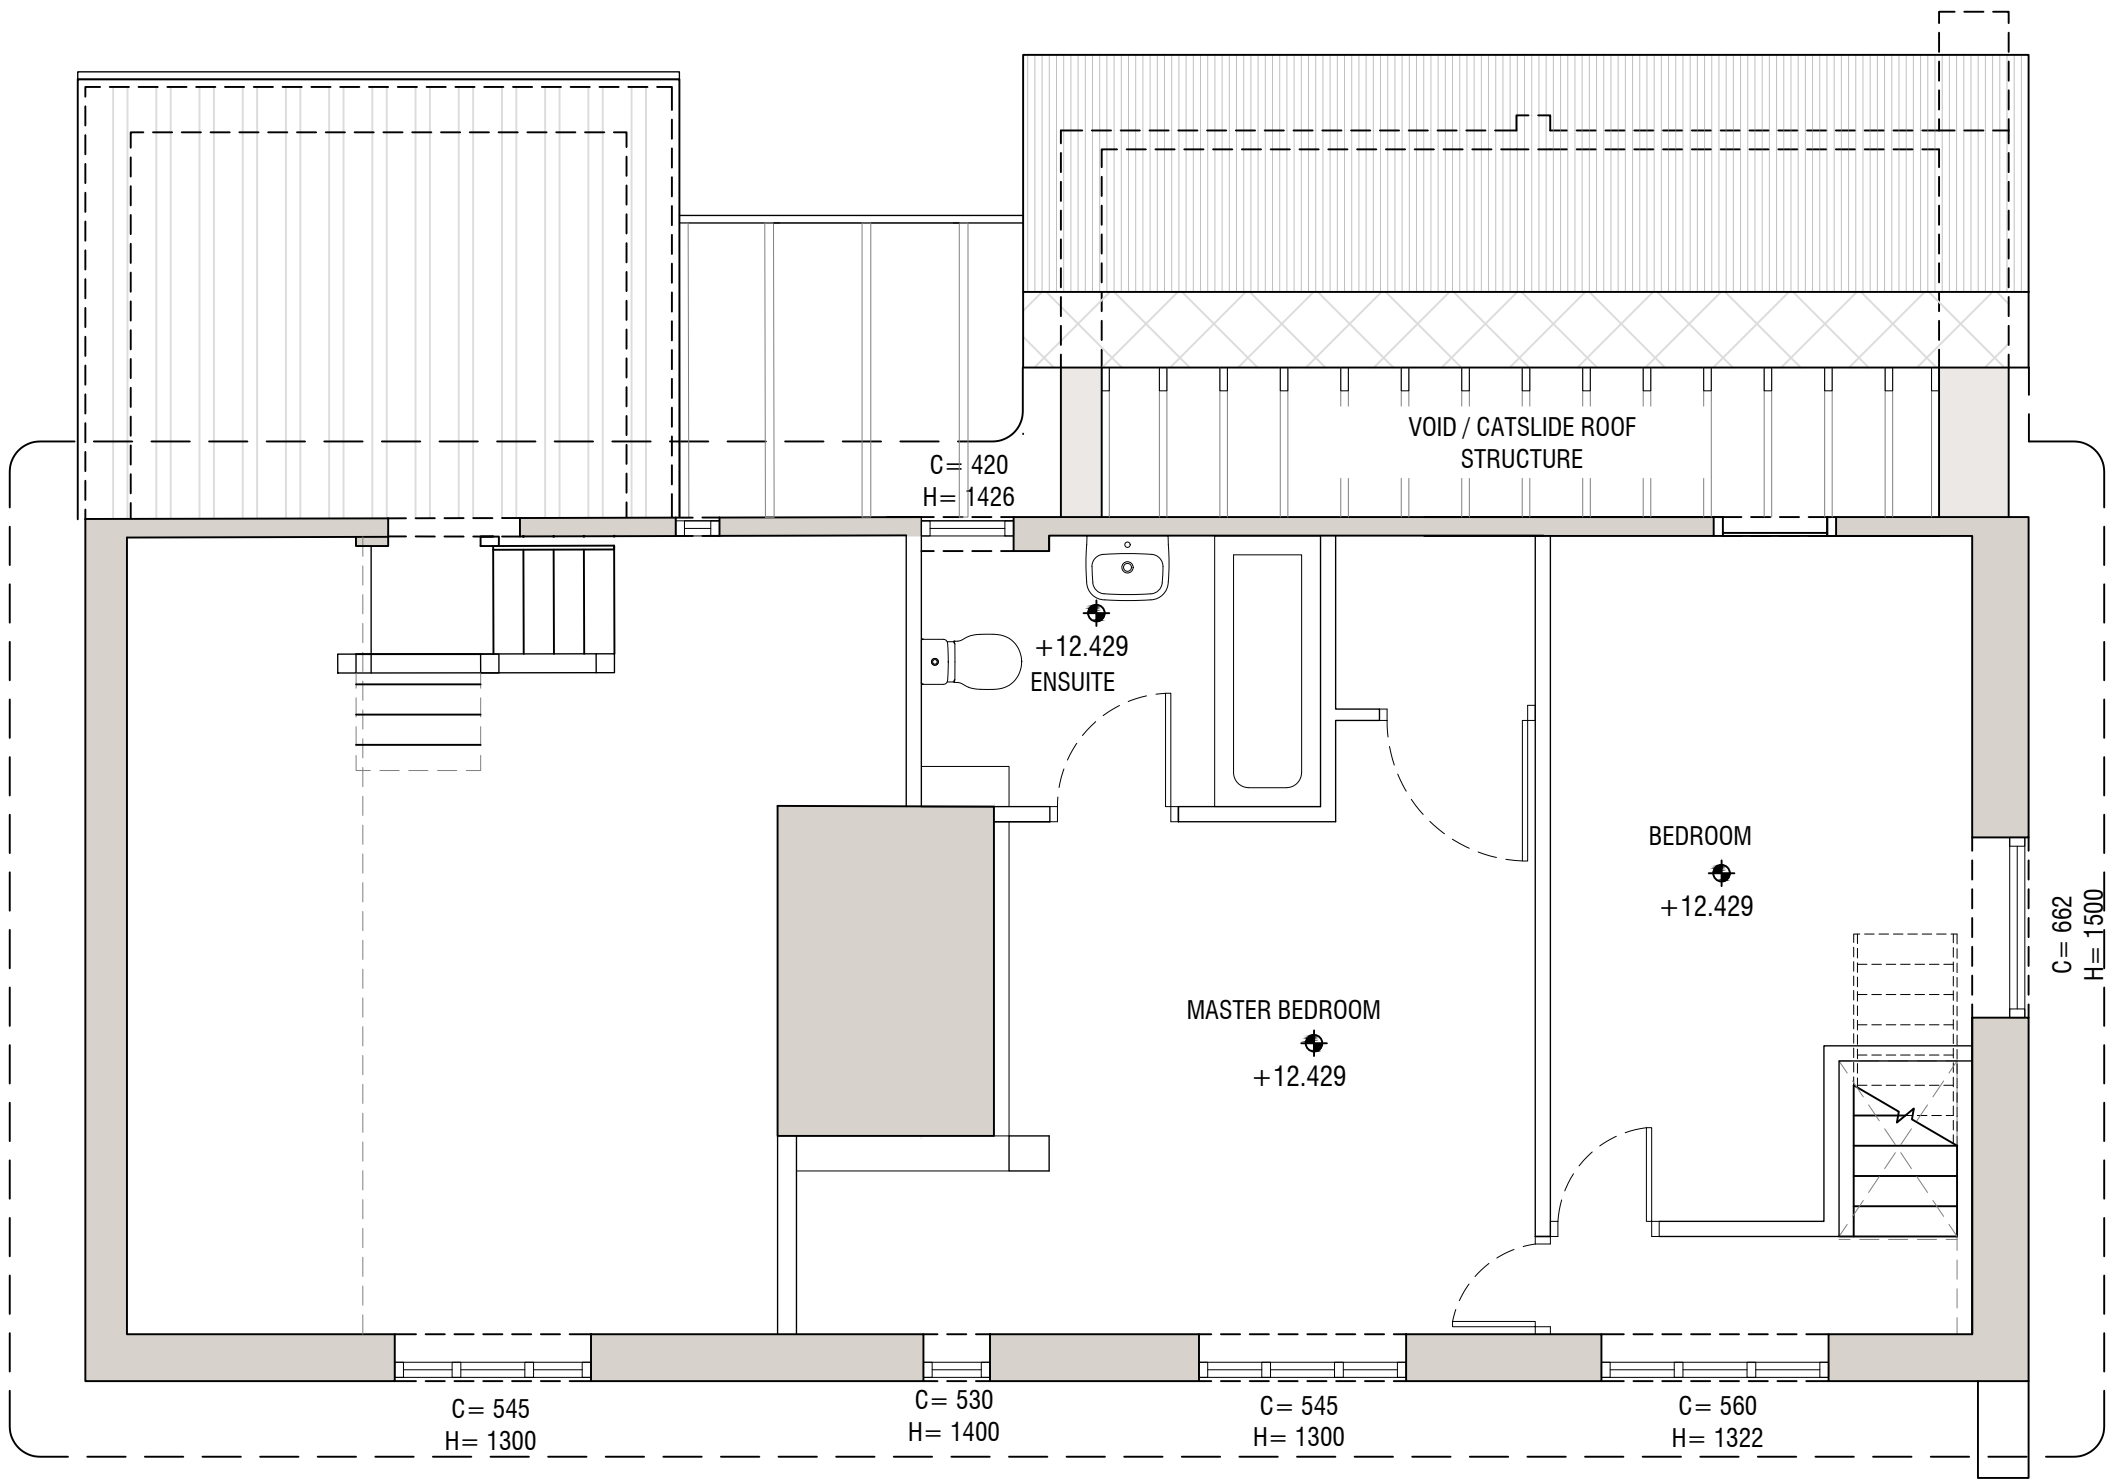

FIRST FLOOR PLAN

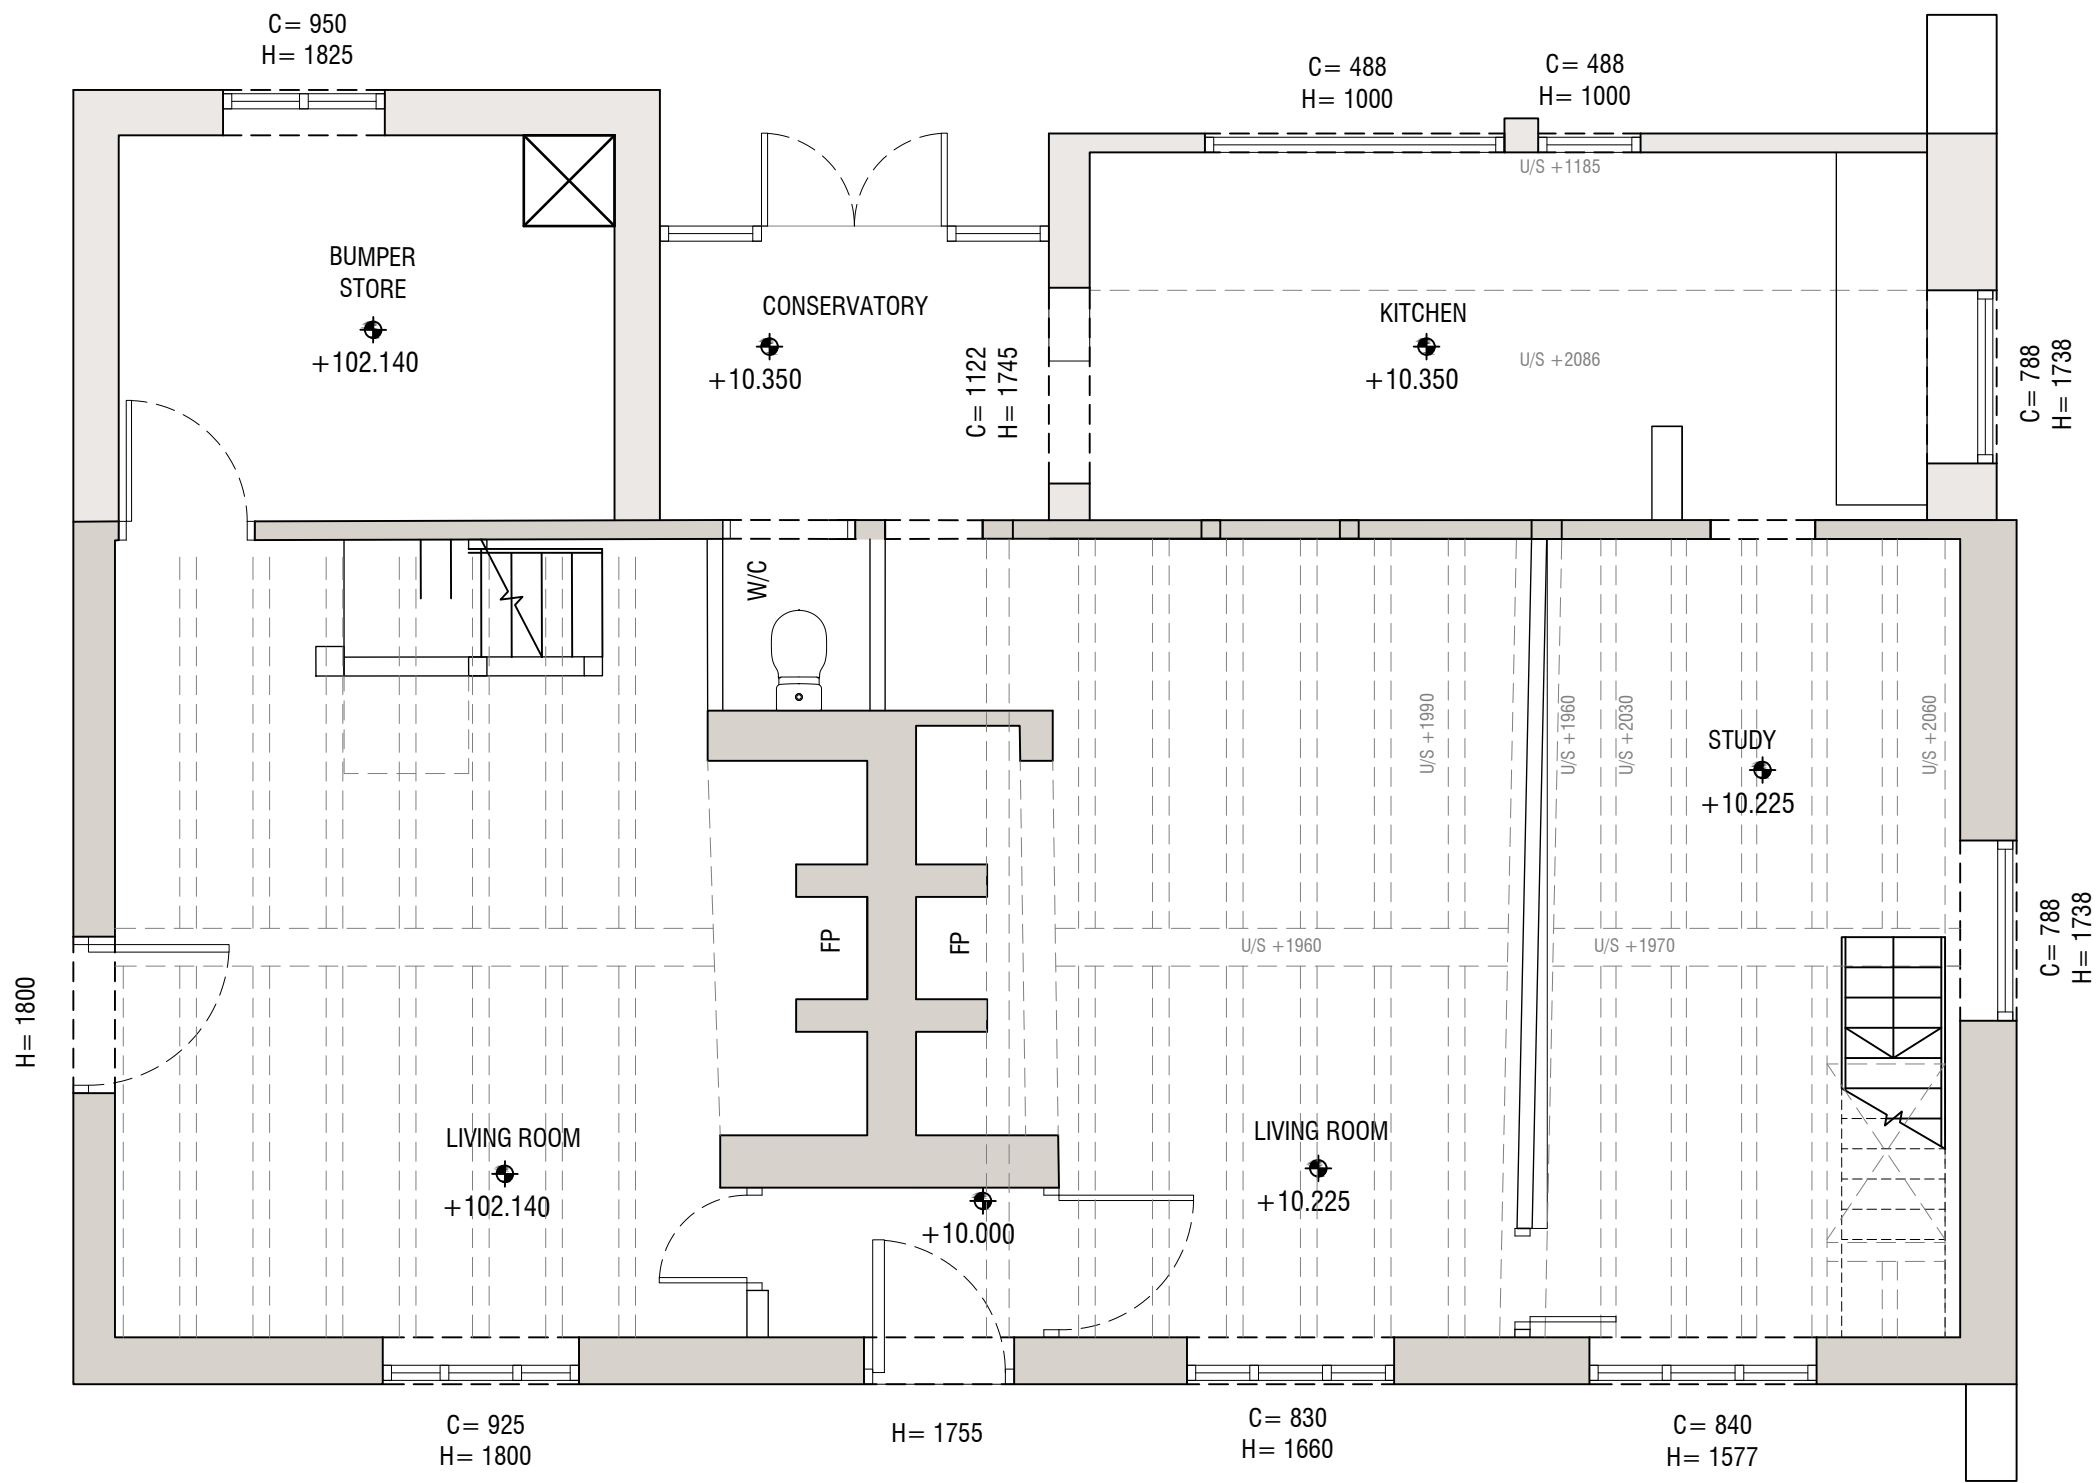

GROUND FLOOR PLAN

REV	DATE	REVISION	BY
-----	------	----------	----

PROJECT:
ST JOHNS COTTAGE
POLING STREET, POLING

DRG TITLE:
SURVEY
FLOOR PLANS

JOB NO:
1001

SCALE @ A1:
1:50 @ A1

DATE:
02/2020

DRN BY:
M.SKINNER

CKD BY:

REVISIONS:	A	B	C	D	E	F	G	H	I	J	K	L	M
------------	---	---	---	---	---	---	---	---	---	---	---	---	---

