

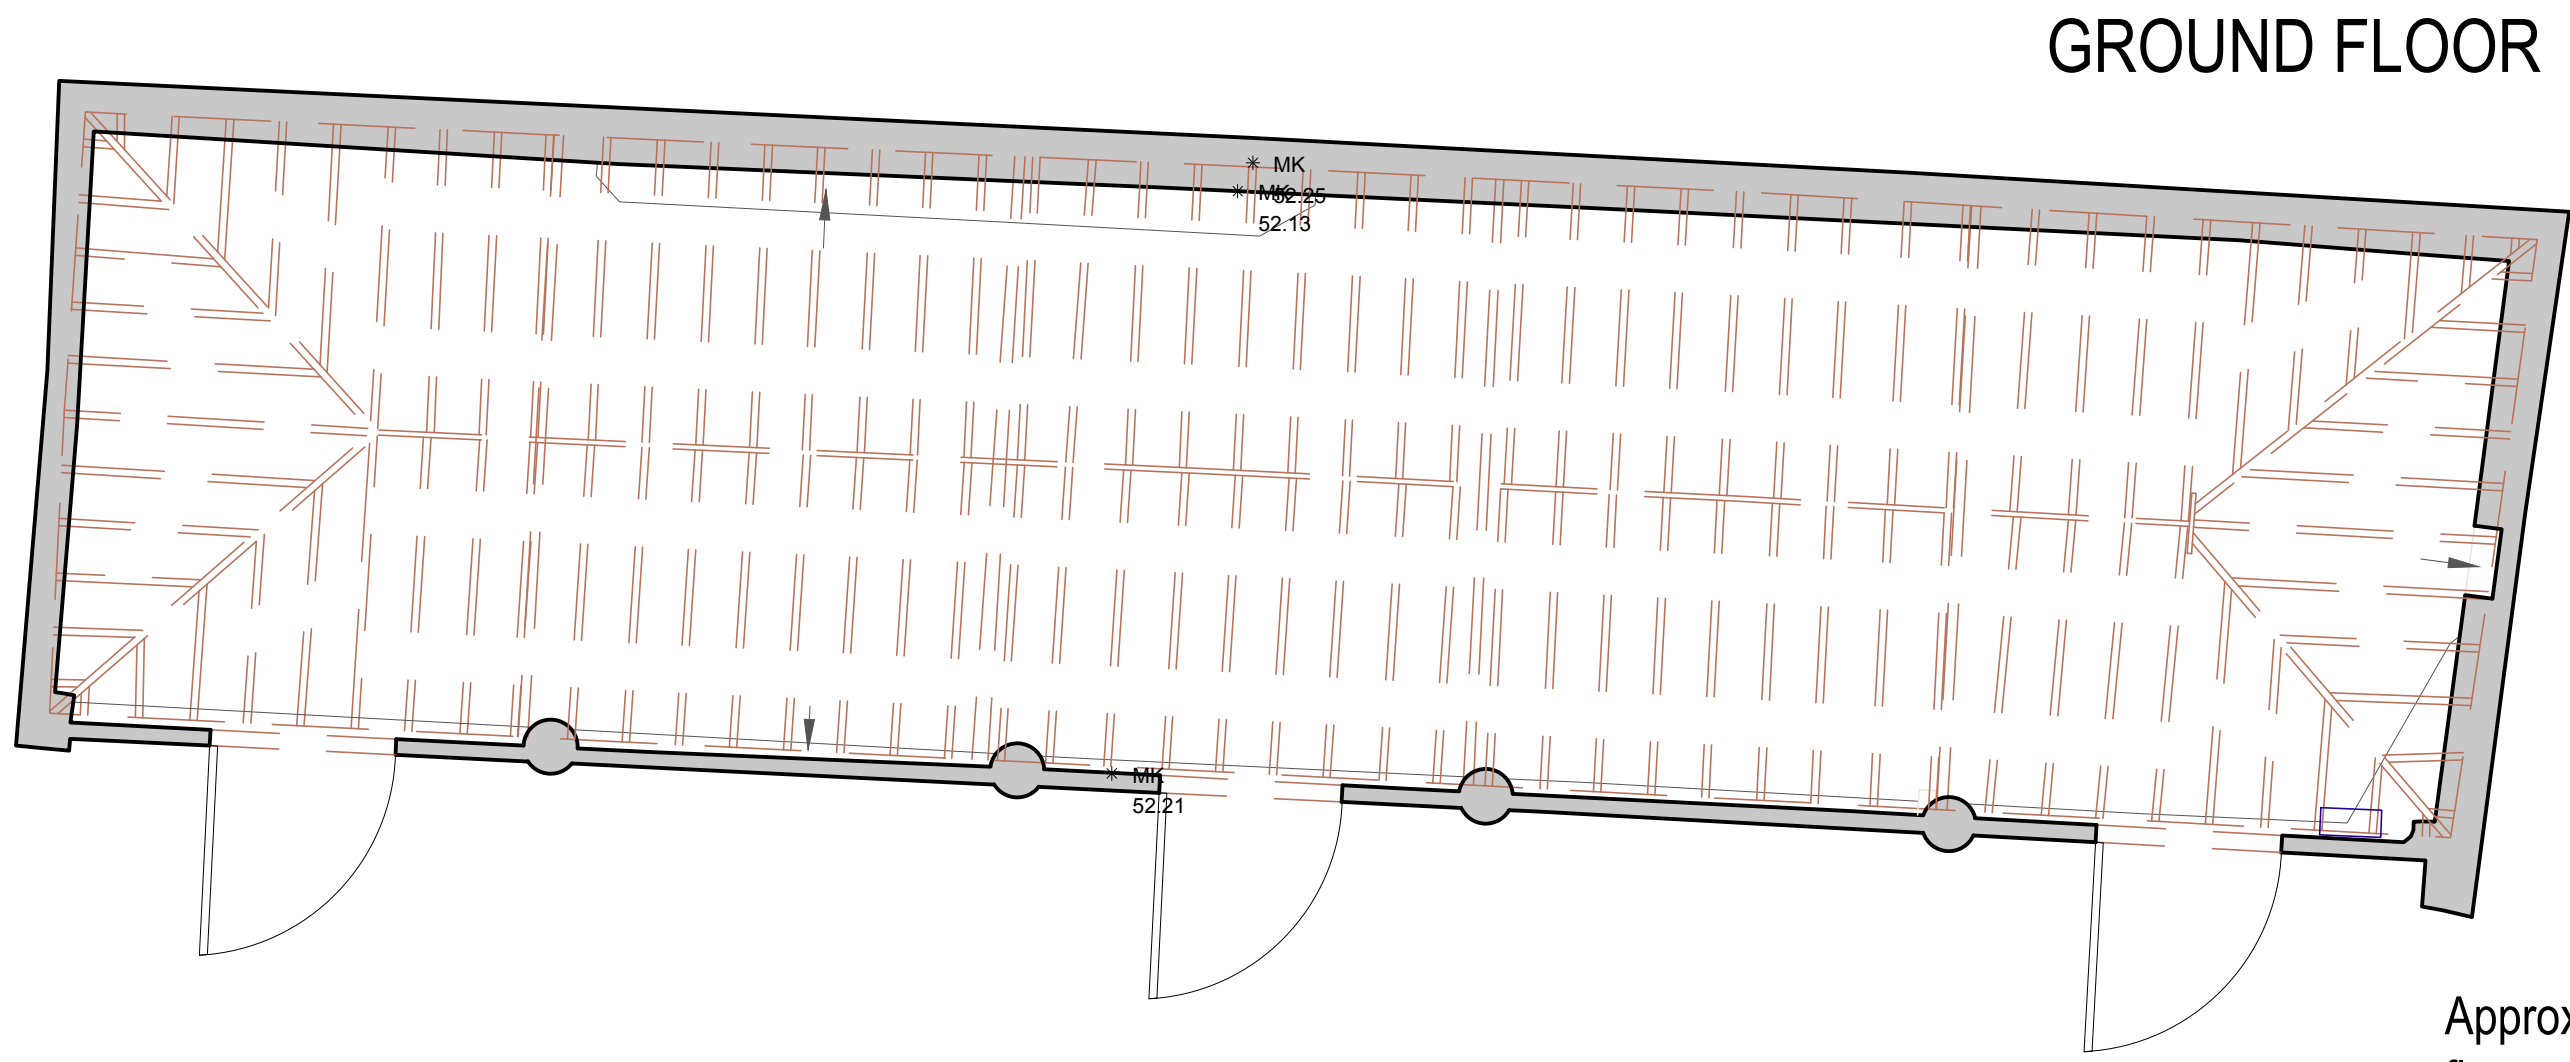
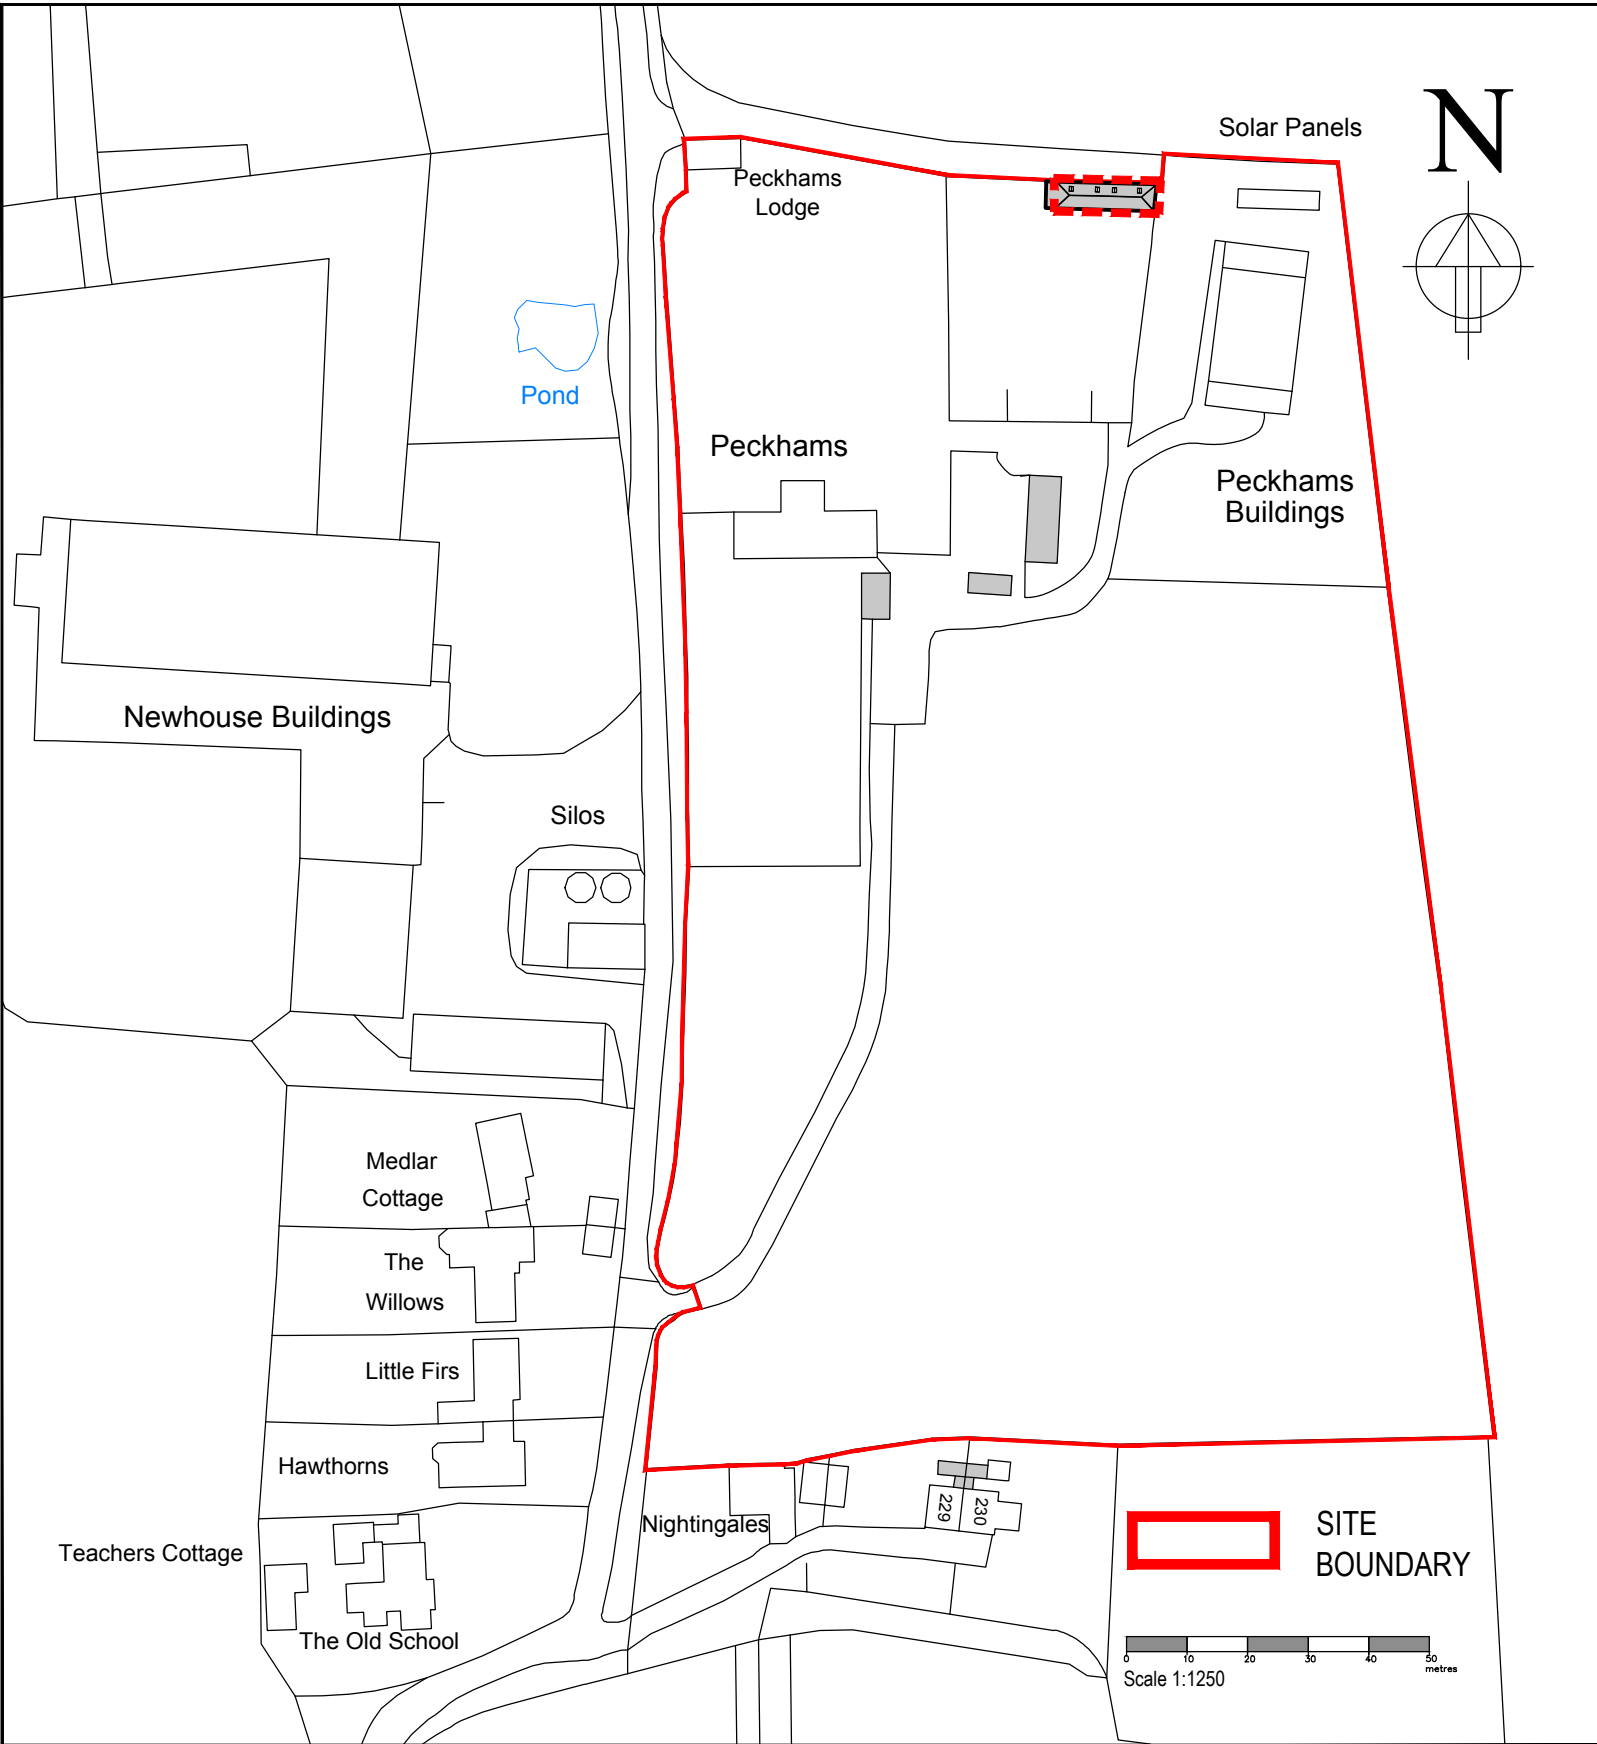


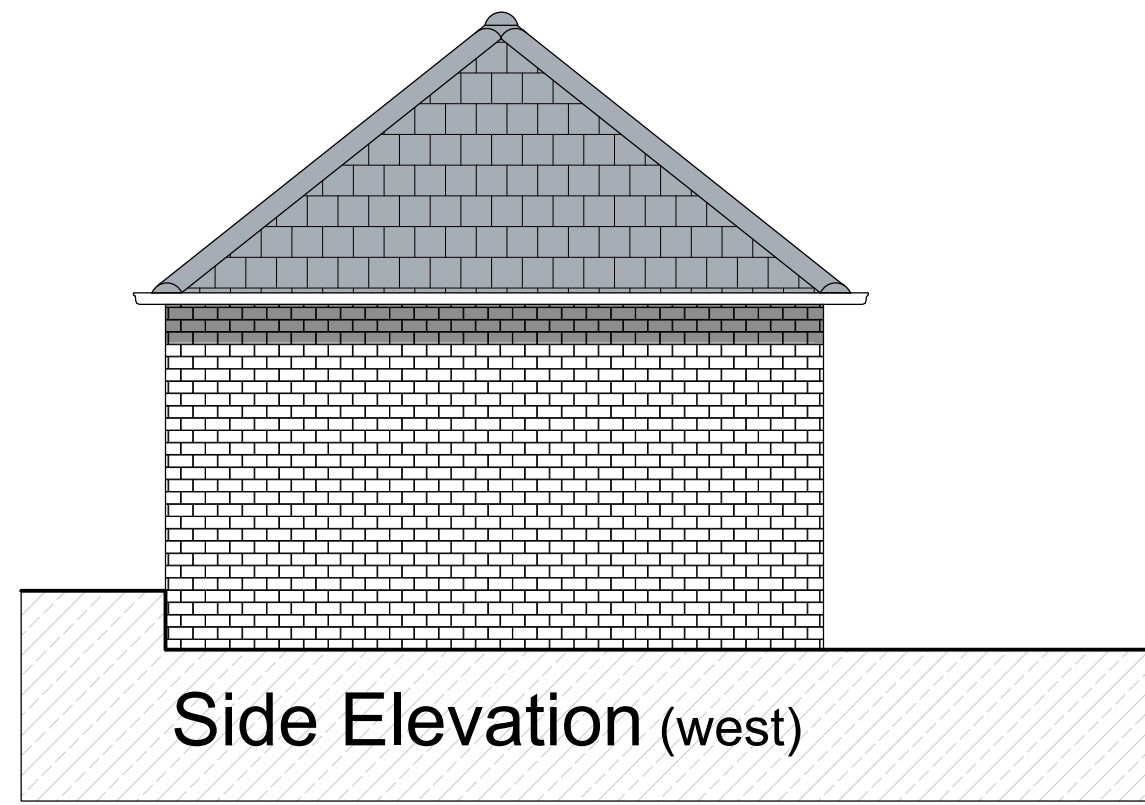


GROUND FLOOR


Approximate total gross internal
floor space - 61.4 m²
660 ft²

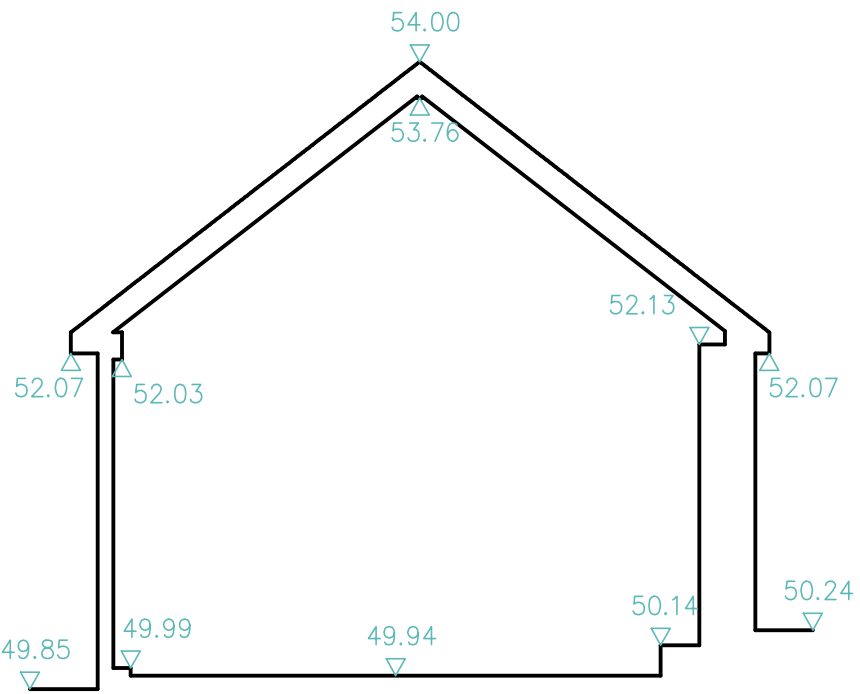


Side Elevation (west)

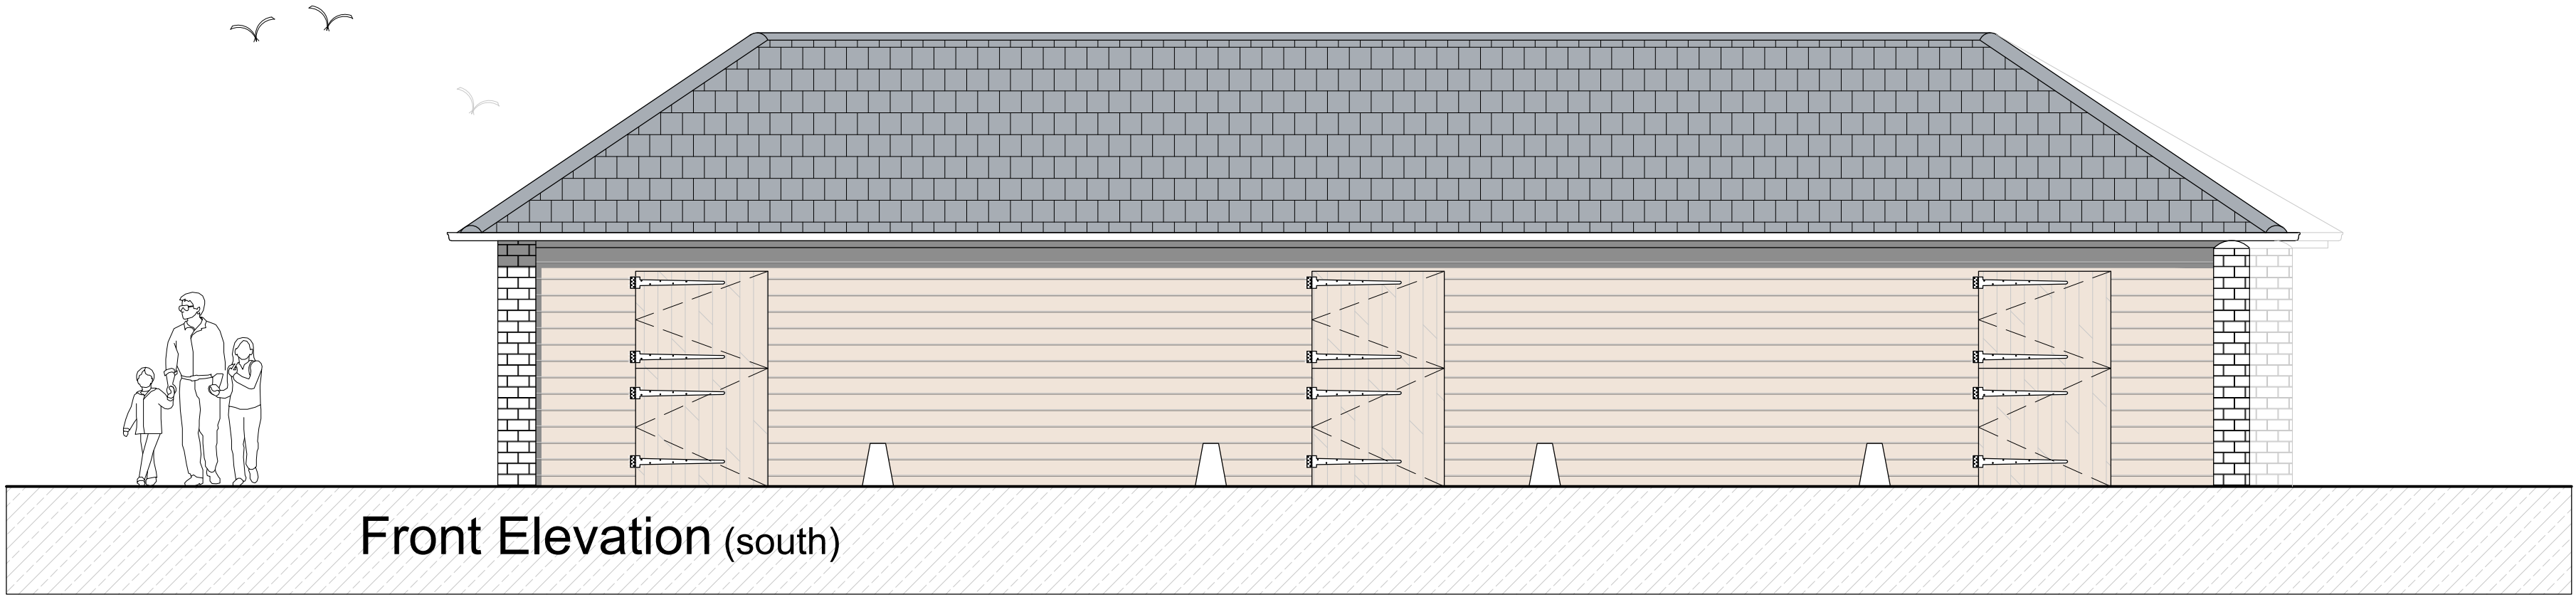


Front Elevation (south)

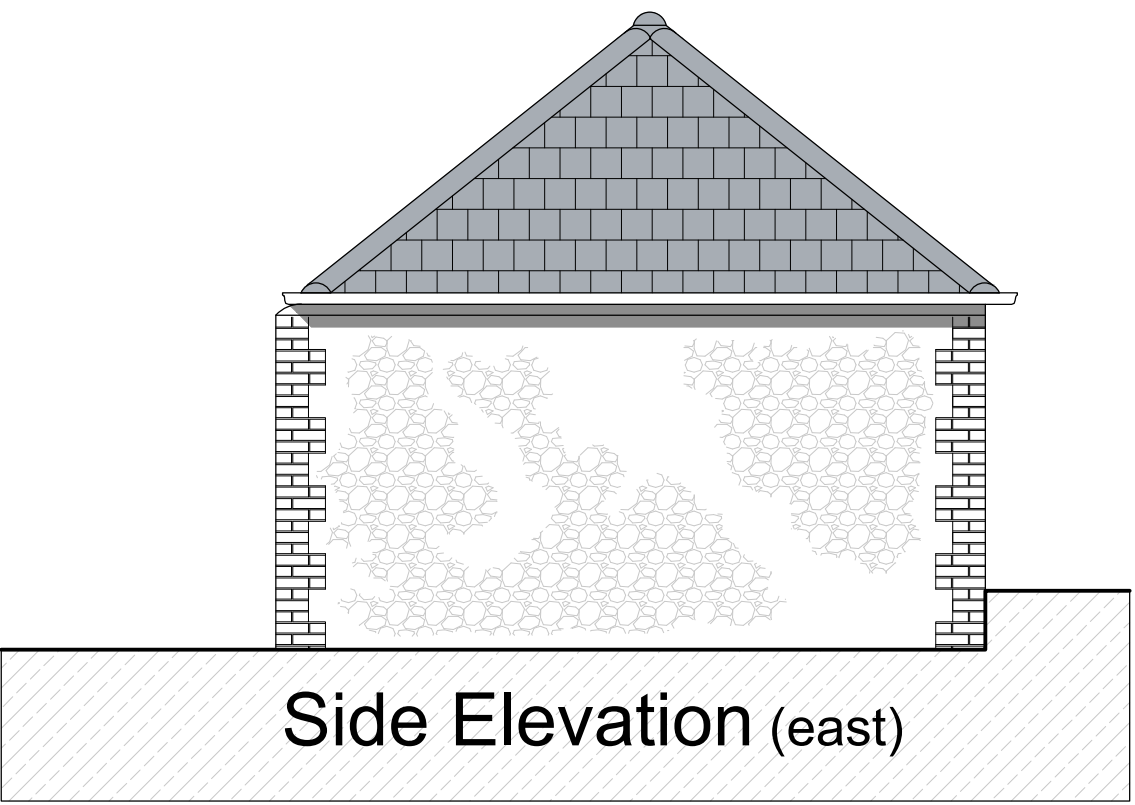

Side Elevation (east)

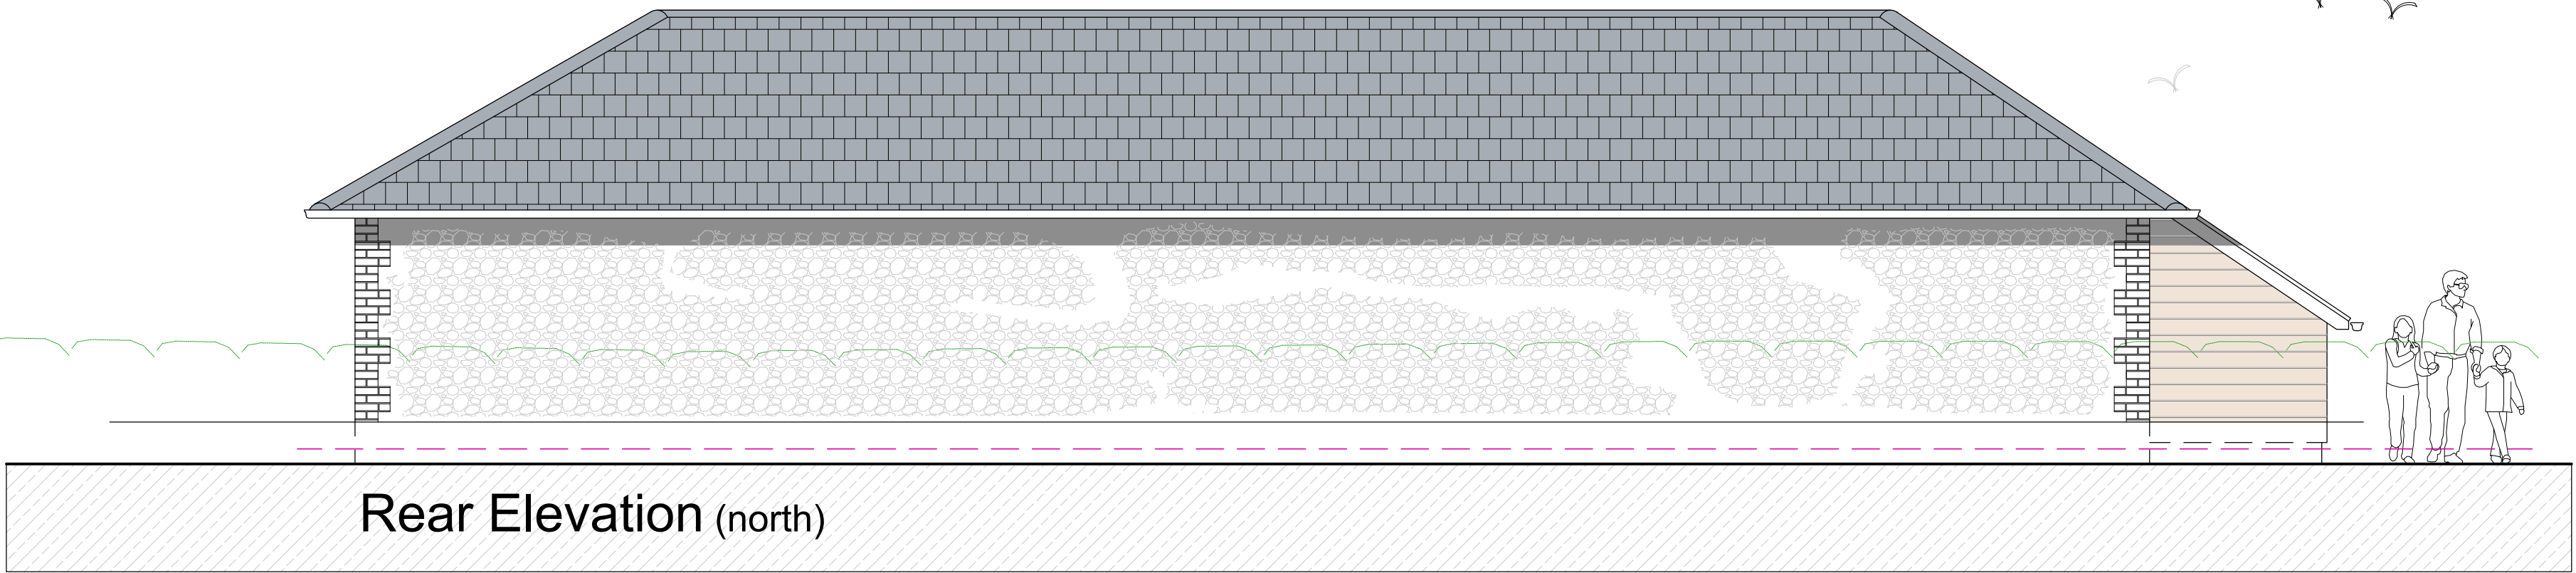

Rear Elevation (north)

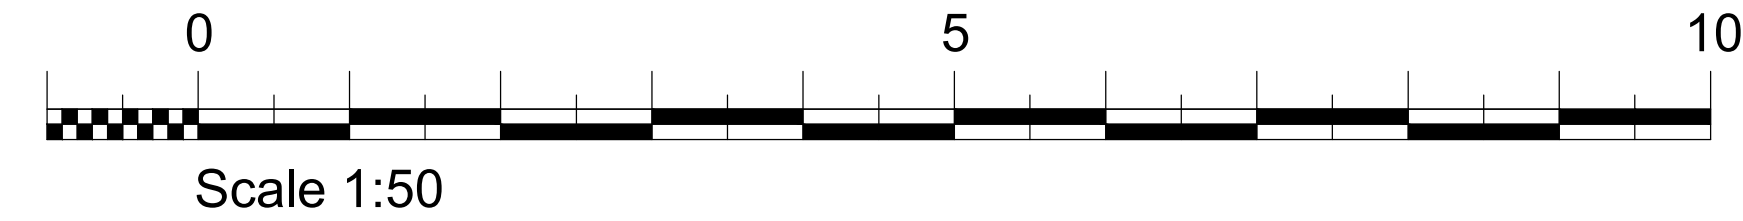

CLIENT
Mr & Mrs Chapman

PROJECT
Peckhams
Poling Street
Poling
BN18 9PT

TITLE
Existing
Floor Plans &
Elevations
Site Plan

STATUS
Planning

DATE
June 2021

SCALE
1:50, 1:1250

DRAWN BY
CB

REVIEWED BY
CB

DRAWING NUMBER
1460 P 001

01730 816336
07949 682974
info@boherarchitecture.com
www.boherarchitecture.com
Challenger House, Rumbolds Hill
Midhurst, GU29 9BY

