

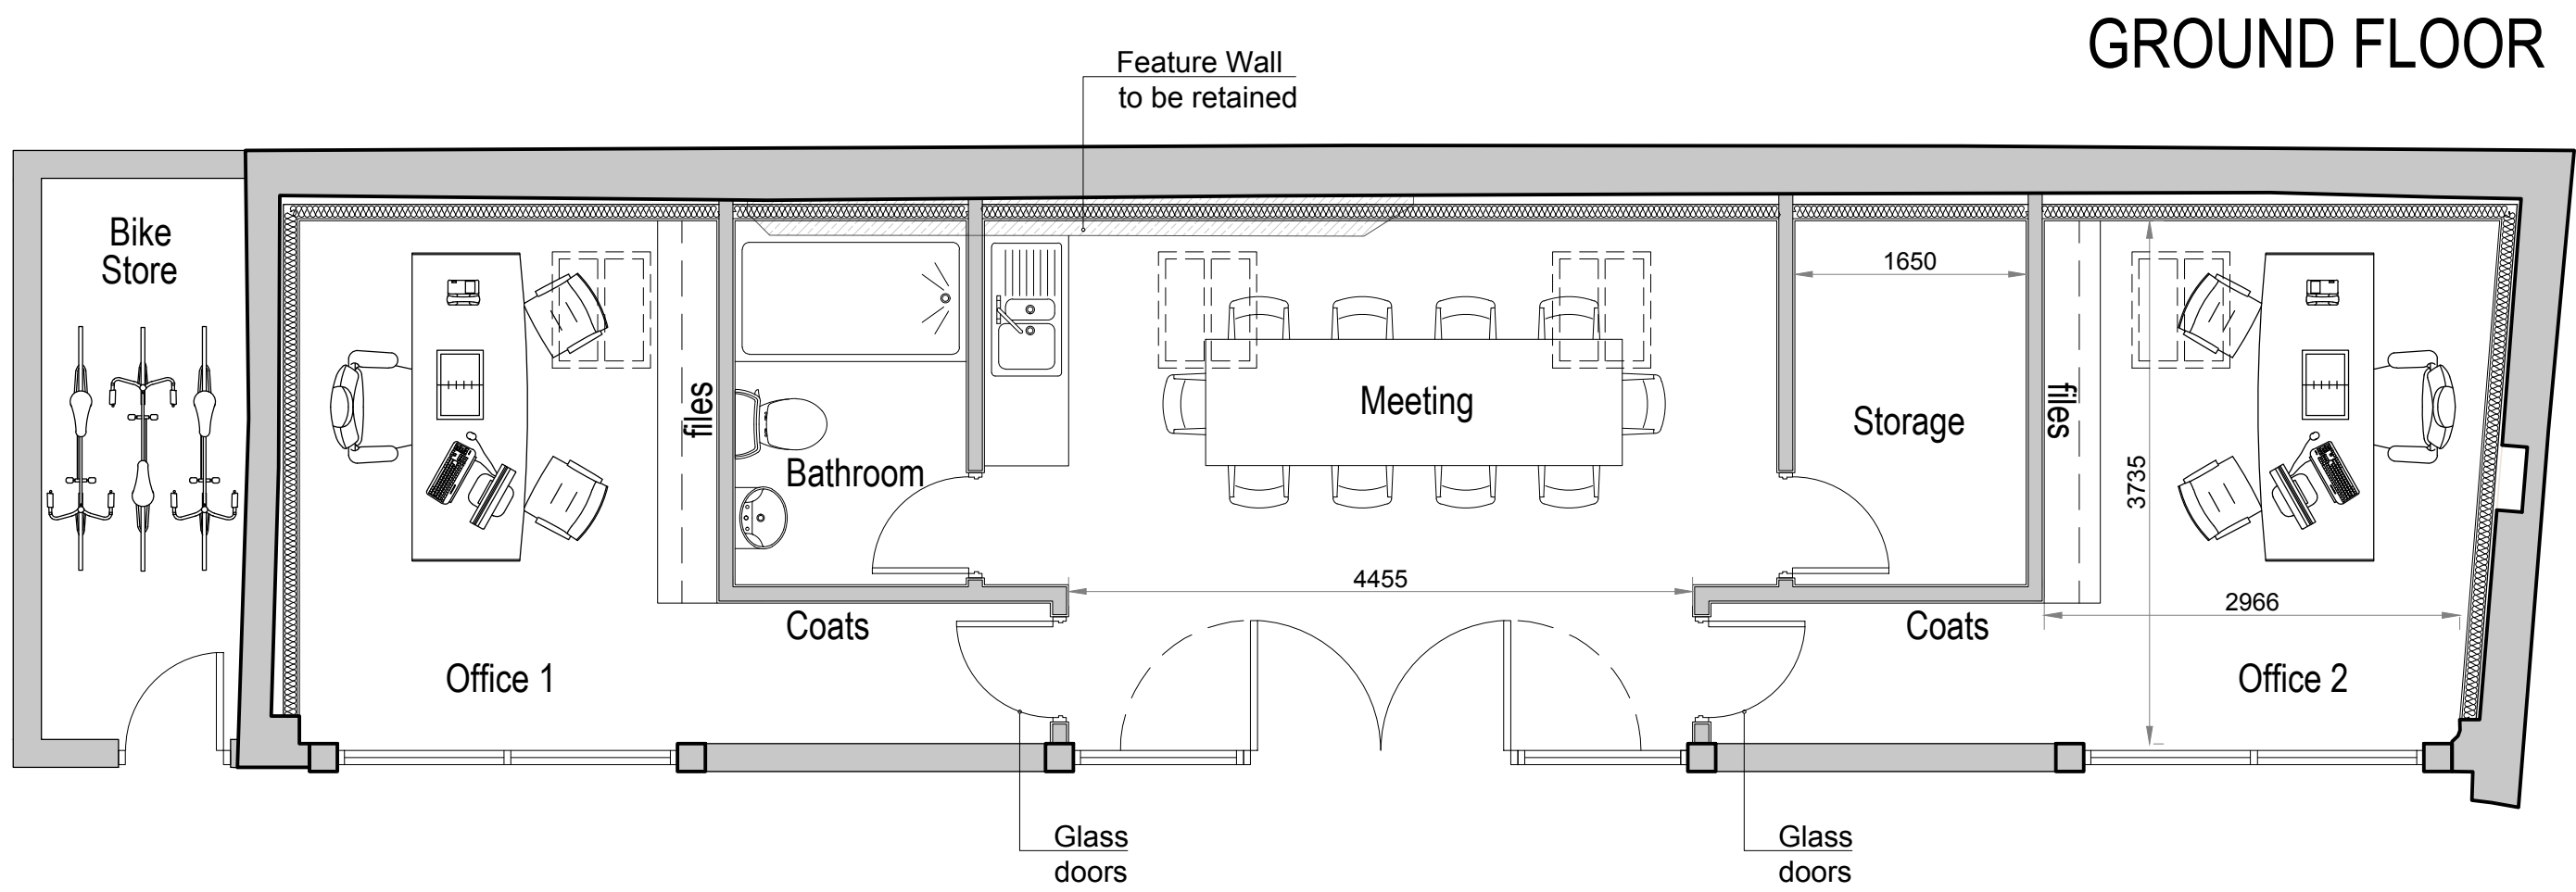
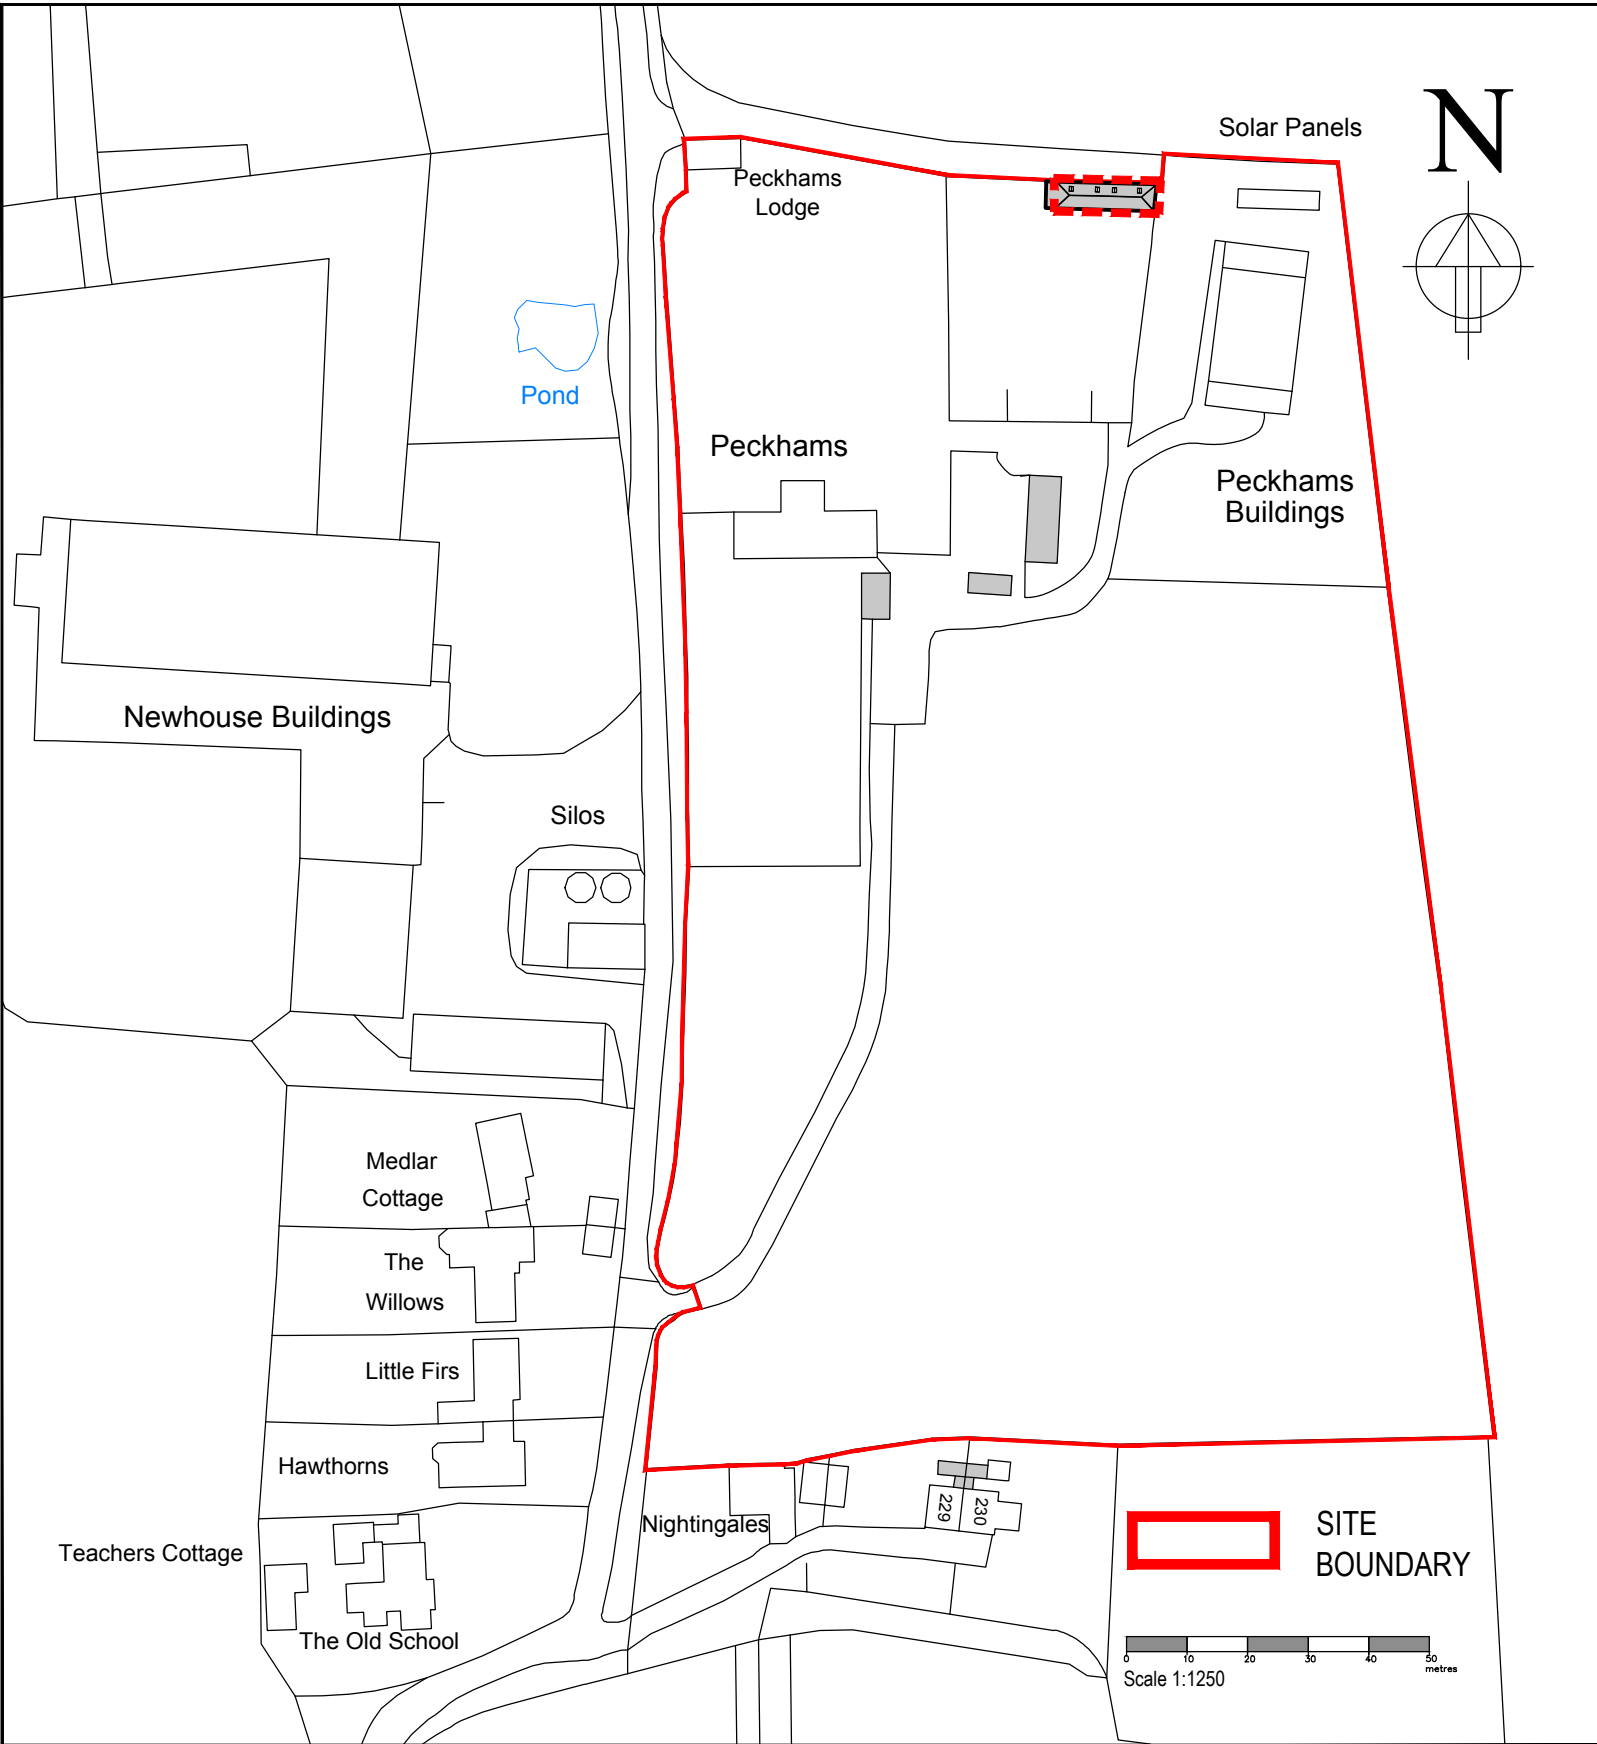
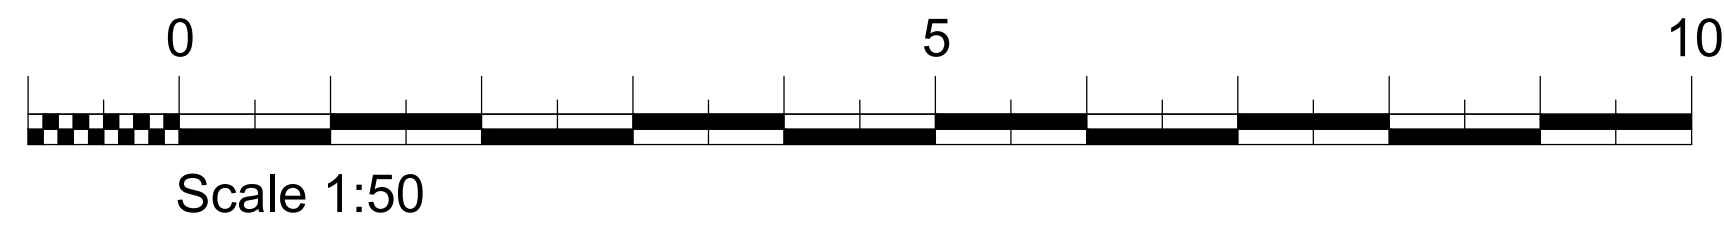
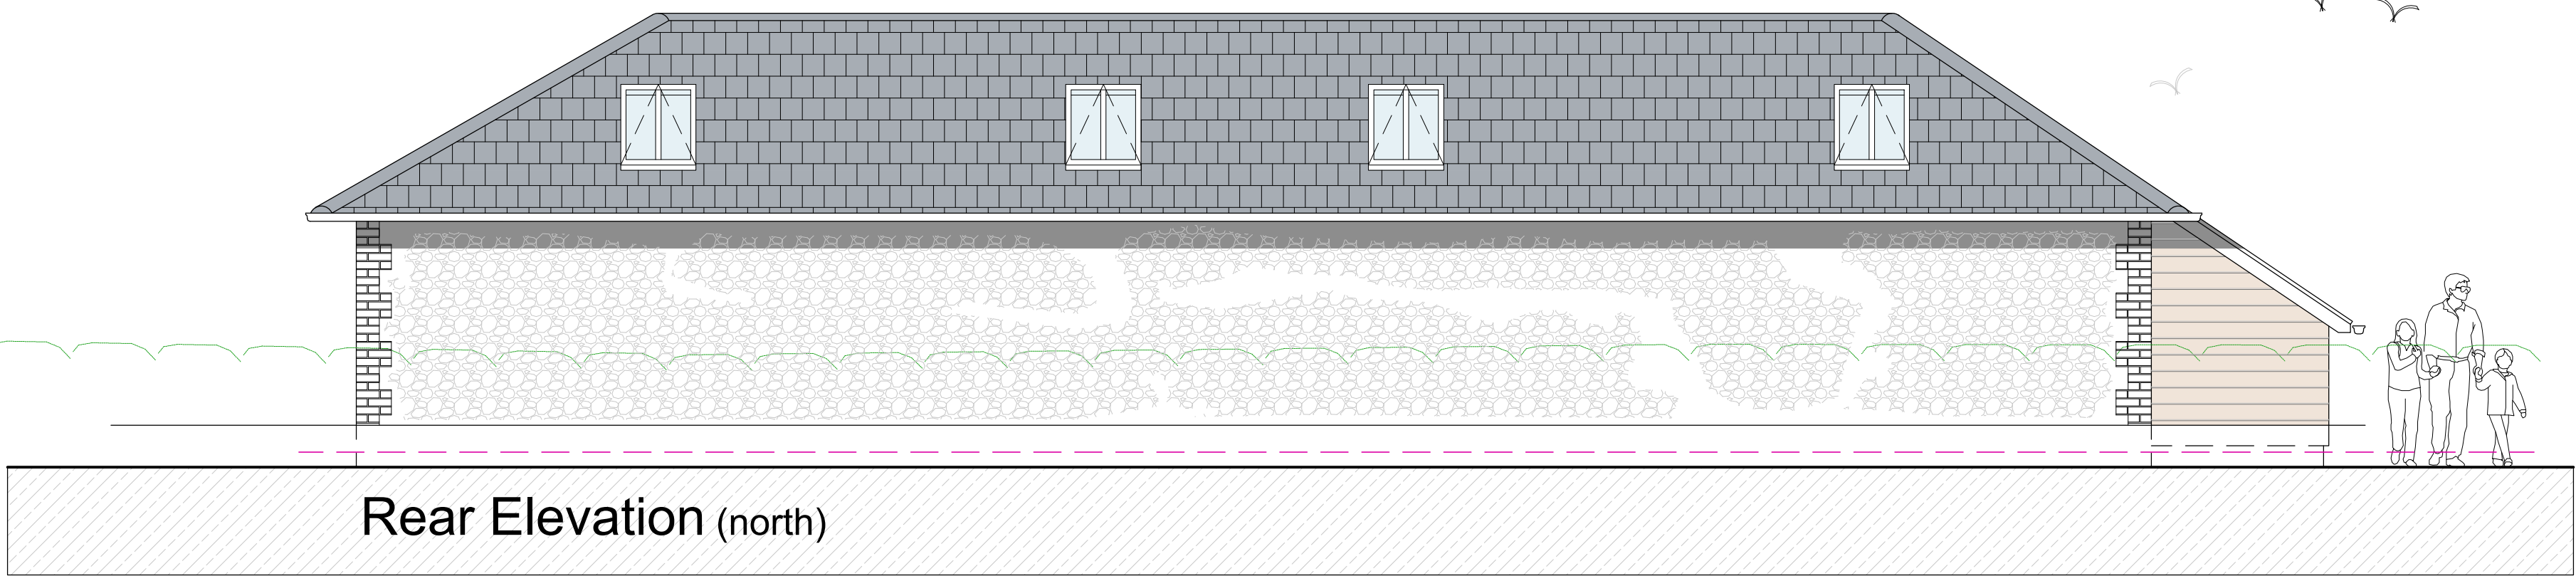
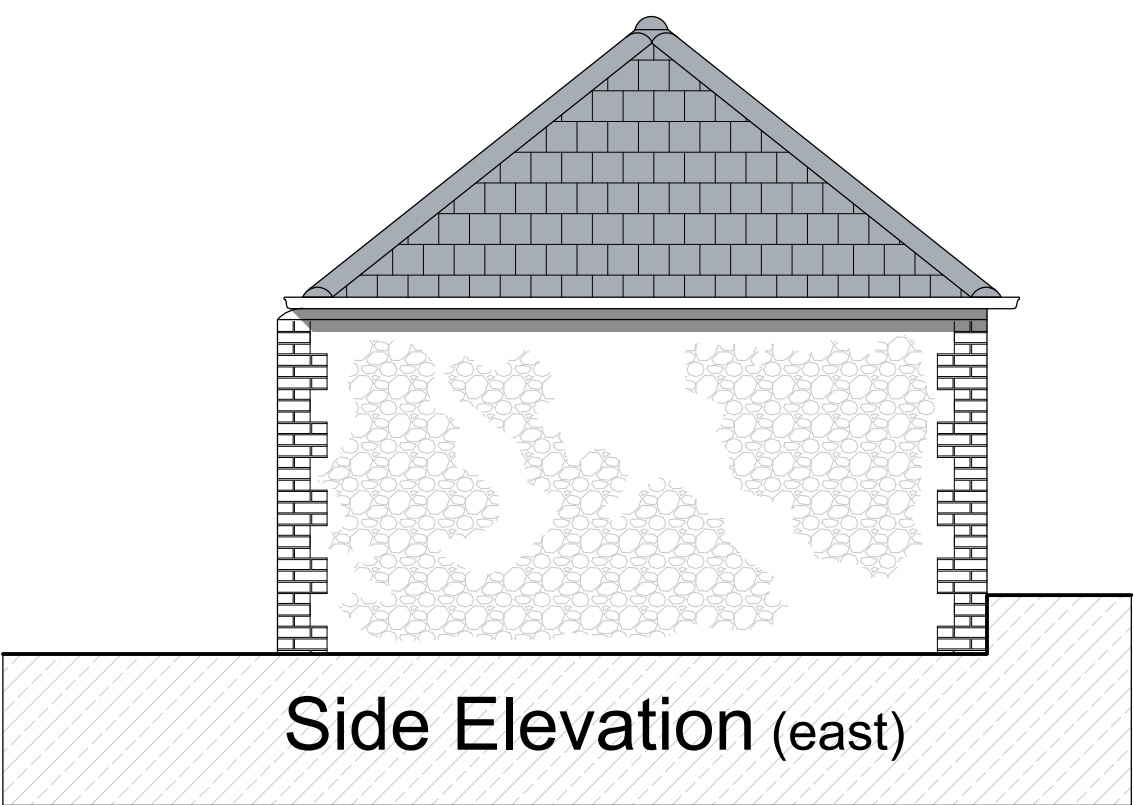


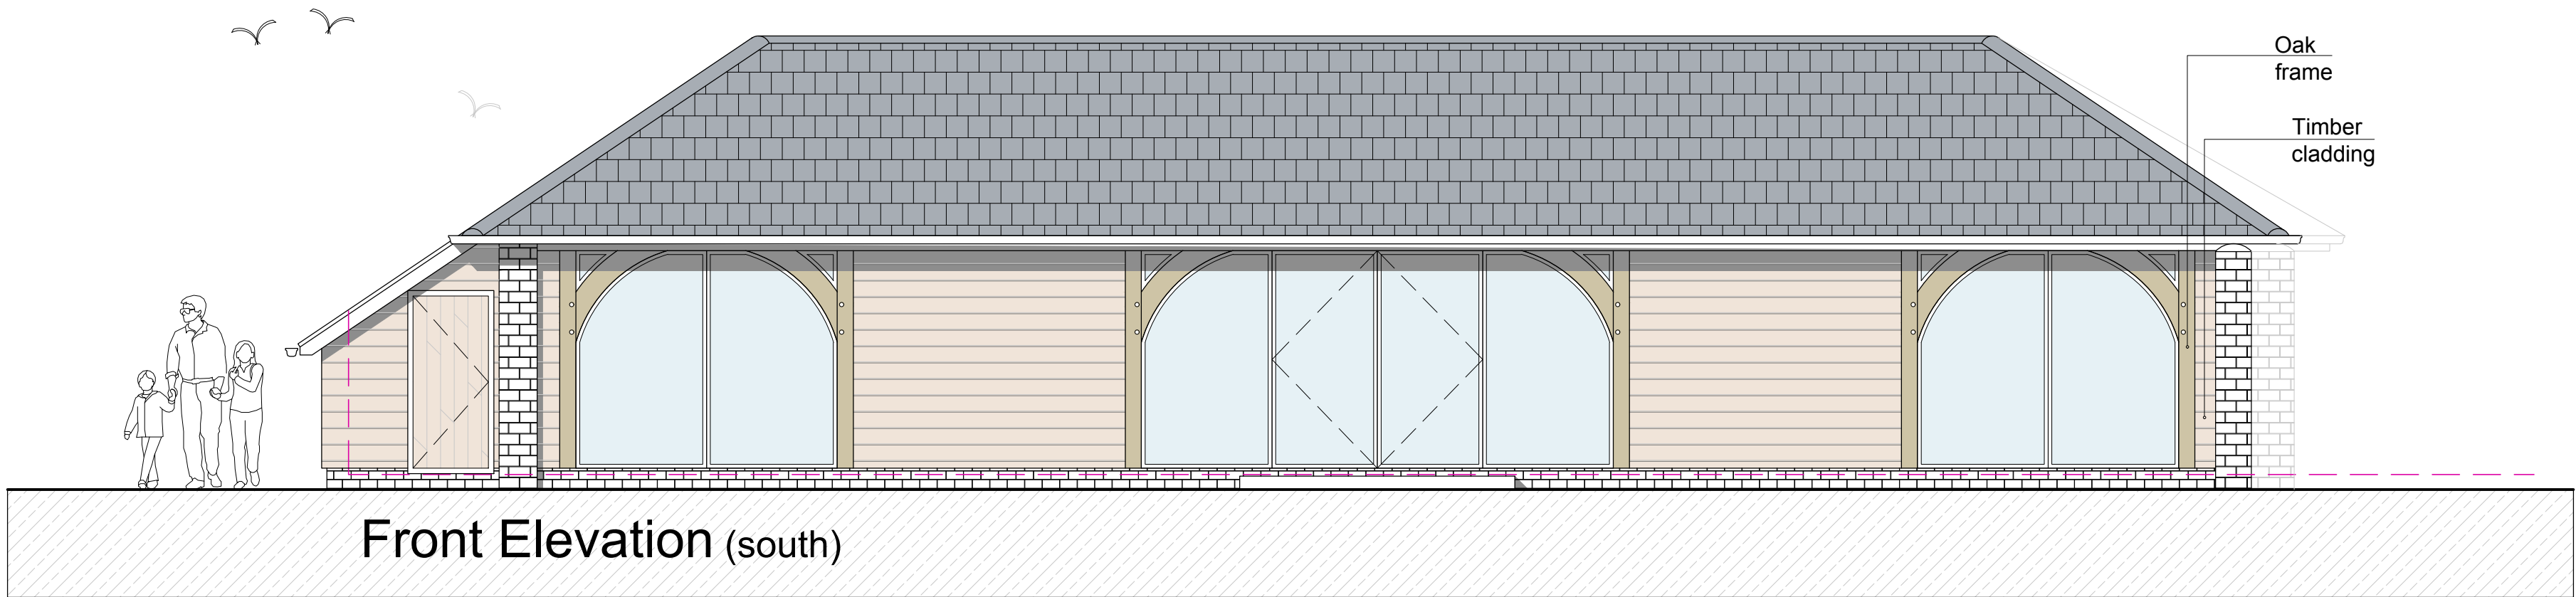

Approximate total gross internal
floor space - 68.2 m²
734 ft²

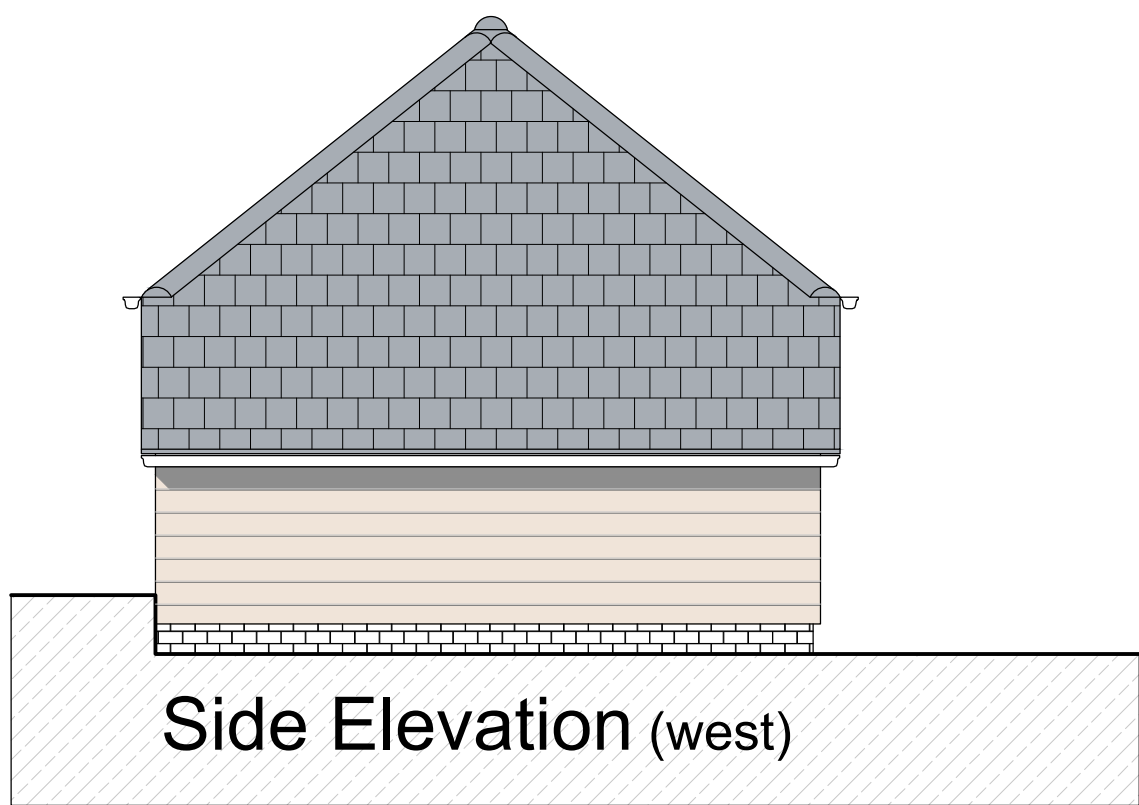

CLIENT
Mr & Mrs Chapman

PROJECT
Peckhams
Poling Street
Poling
BN18 9PT

TITLE
Proposed
Floor Plans &
Elevations
Site Plan

STATUS
Planning

DATE
June 2021

SCALE
© A1
1:50, 1:1250

DRAWN BY
CB

REVIEWED BY
CB

DRAWING NUMBER
1460 P 002

01730 816336
07949 682974
info@boherarchitecture.com
www.boherarchitecture.com
Challenger House, Rumbolds Hill
Midhurst, GU29 9BY

