




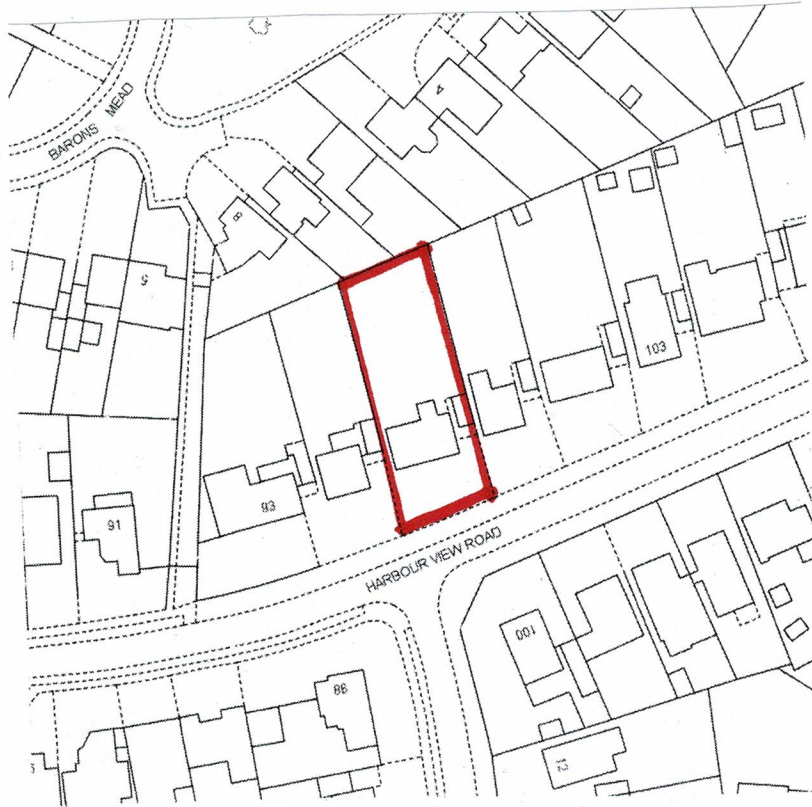

LOCATION PLAN 1:1250

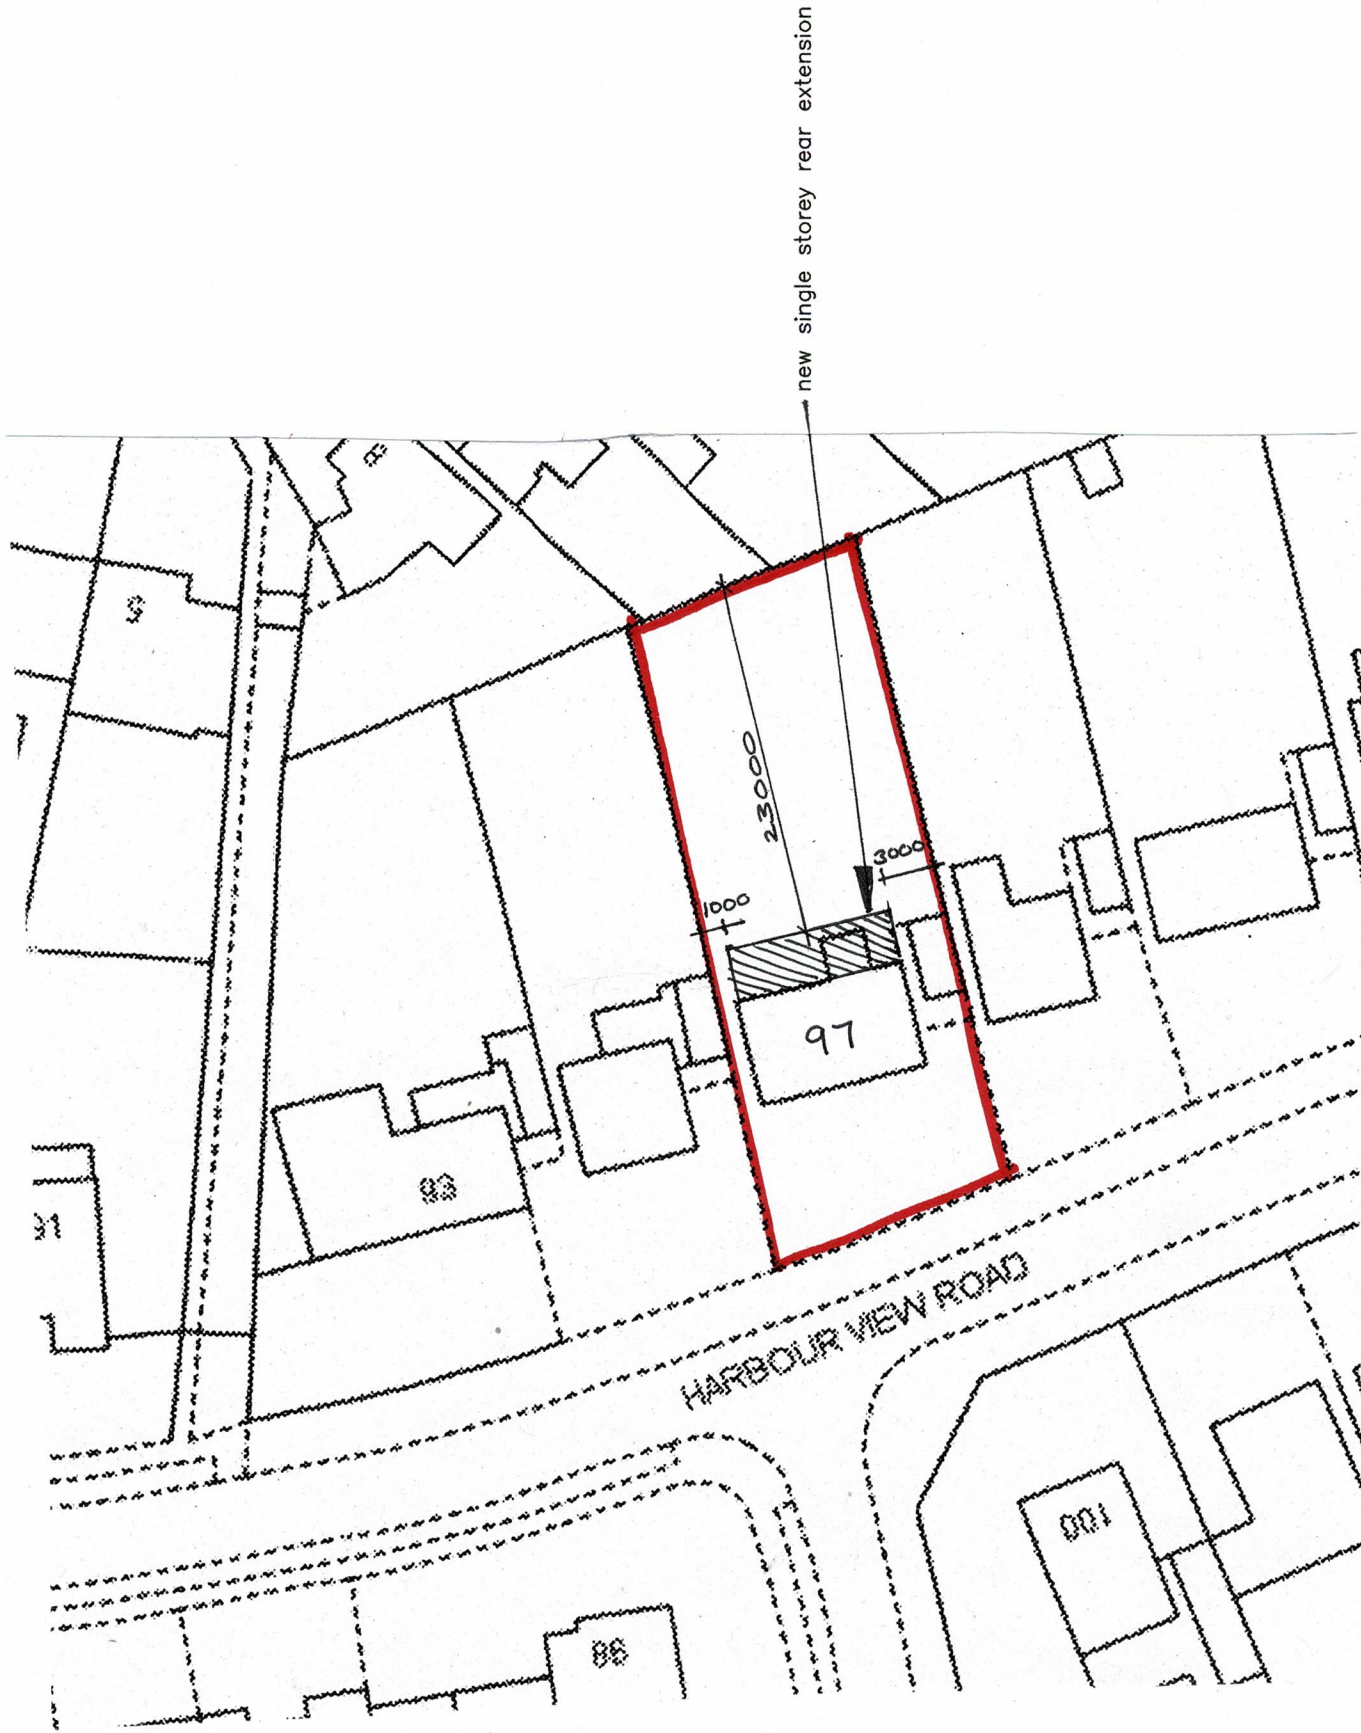

SITE PLAN 1:500

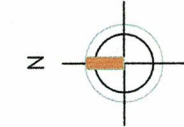

**Amdesign**  
ARCHITECTURE DESIGN DEVELOPMENT  
Leeza Aldis-Hobbs    ARB RIBA SPAB  
Mob: 07756 329400  
e-mail: [leeza@amdesignltd.co.uk](mailto:leeza@amdesignltd.co.uk)

PROJECT  
**97 HARBOUR VIEW RD  
PAGHAM  
WEST SUSSEX  
PO21 4RJ**  
PROJECT STAGE  
**PLANNING**

DRAWING  
**LOCATION PLAN  
SITE PLAN**  
DRAWING No  
**275/01**  
SCALE  
DATE  
1:1250 1:500  
OCT 2018  
REVISION  
DRAWN  
CHECKED  
LA

| LETTER | REVISION | DATE |
|--------|----------|------|
|        |          |      |
|        |          |      |
|        |          |      |

This scheme is subject to town planning and all other necessary consents. All dimensions and levels to be checked on site. This drawing is to be read in conjunction with other relevant drawings and documents. Report all discrepancies to the Architect before work commences. AM Design is the trading name of AM Design Ltd © AM Design Ltd. All rights reserved.