


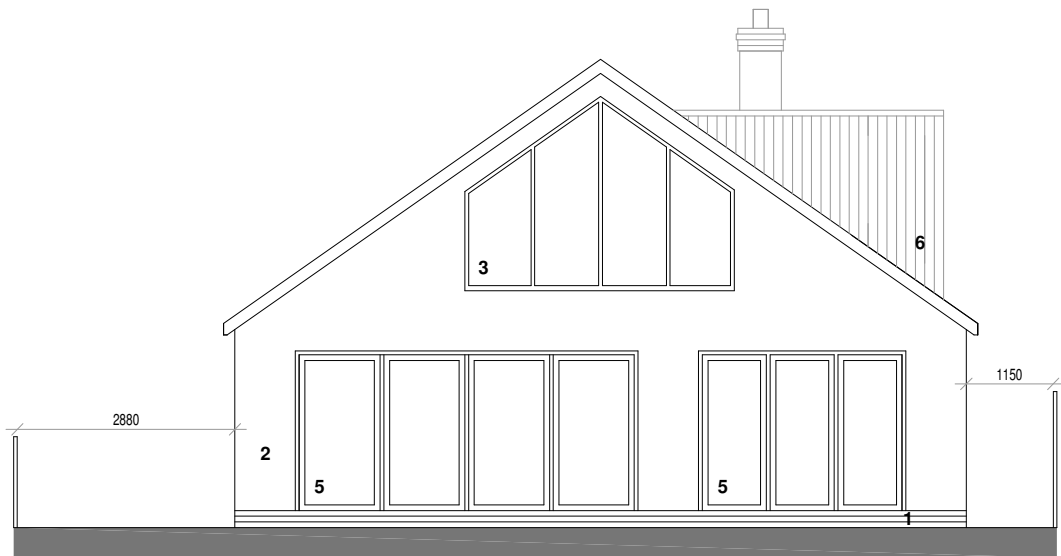


Proposed South West Rear Elevation



Proposed North East Front Elevation



Proposed North Facing Elevation

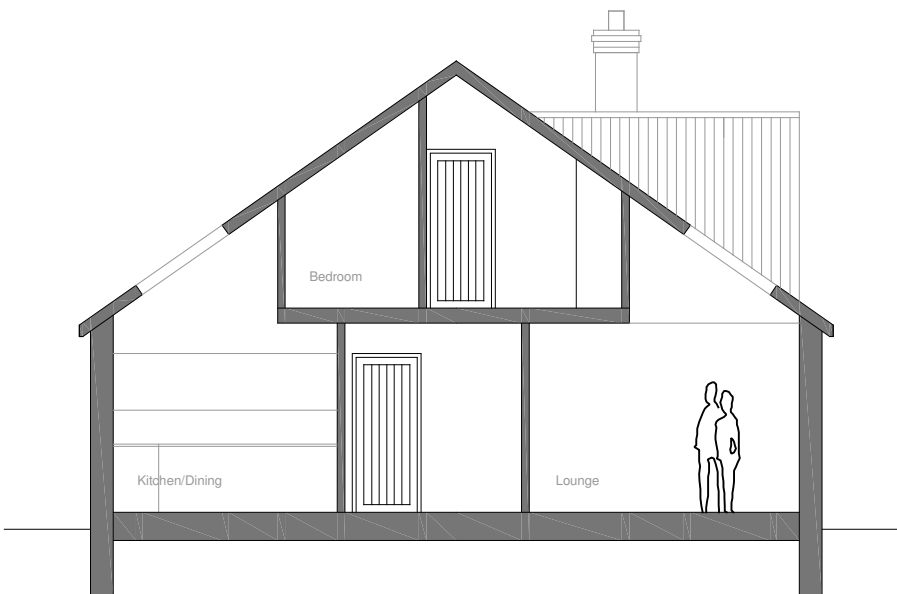

Sketch Section

NOTE: This plan has been prepared for Planning Approval only, Structural input required and all dimensions to be checked prior to commencement of works

Proposed Extension & Loft Conversion 9 Kings Road, Pagham, Bognor Regis

client
Mr. & Mrs. Wheeler

dwg.title Proposed Elevations

scale 1: 100 @ A3

Drawing Number: 0101-05

date 13.09.19

Proposed Materials

1. Brick plinth to match existing
2. Render finish (white)
3. PVC-u windows (grey - RAL 7016)
4. Aluminium glazed entrance door and window system (grey - RAL 7016)
5. Aluminium bi-fold/tilt and turn door systems
6. Millboard (or similar) Timber effect cladding (colour to be confirmed)
7. Roof Light
8. Slate effect roof tiles



Proposed South Facing Elevation