




Existing Bungalow Plan  
Scale - 1:100

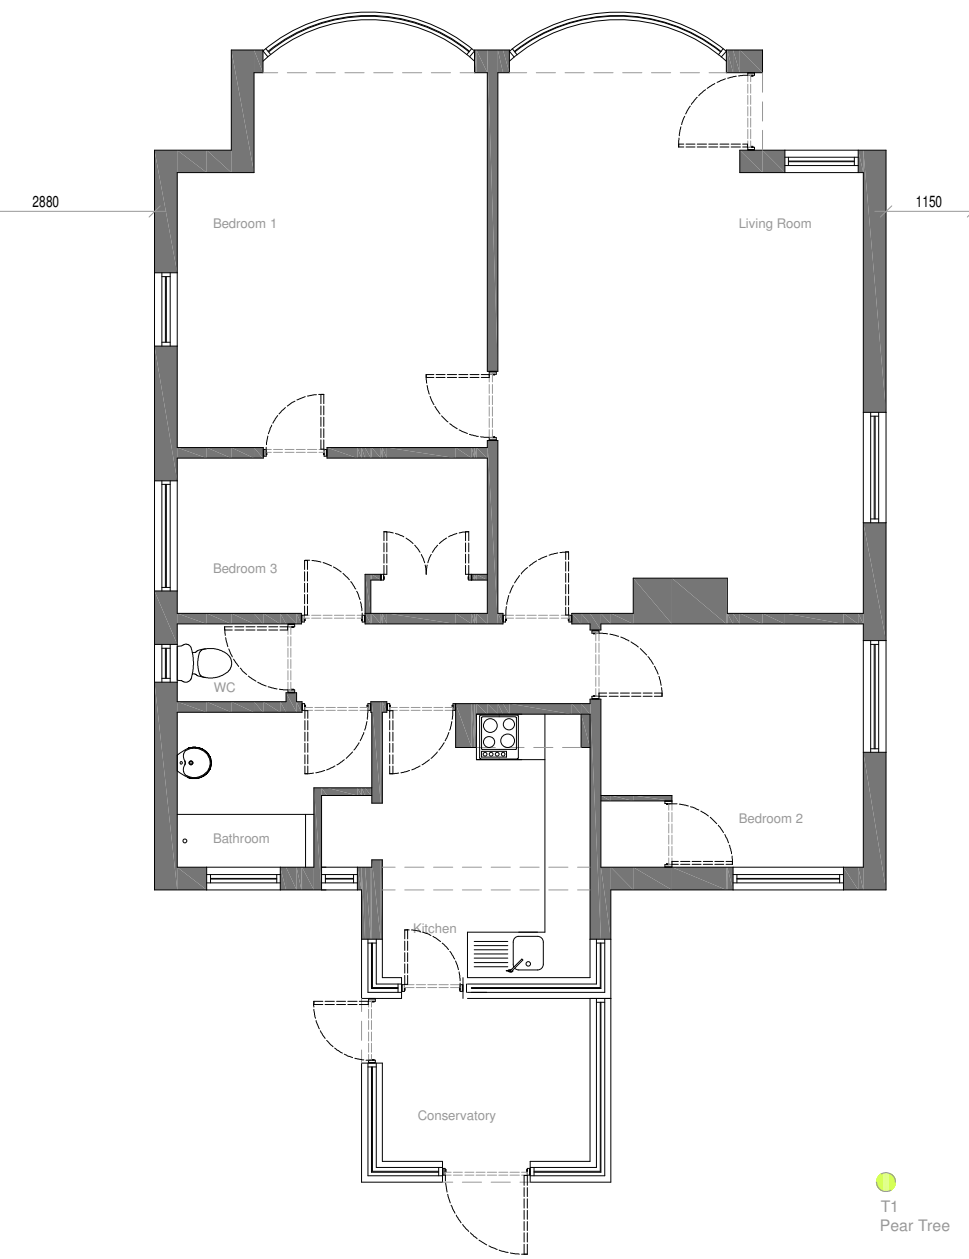

Existing Roof Plan  
Scale - 1:100

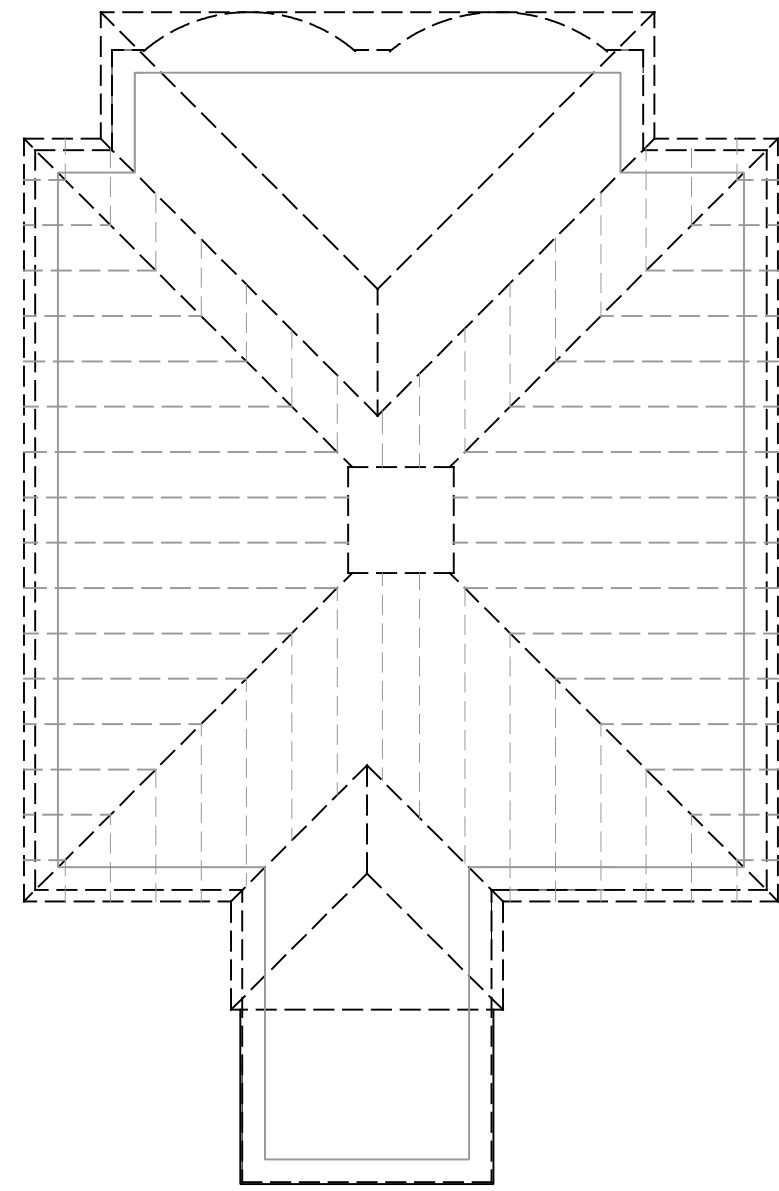

Site Location Plan  
Scale - 1:1250

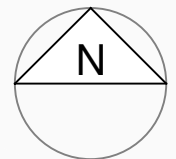

NOTE: This plan has been prepared for Planning Approval only, Structural input required and all dimensions to be checked prior to commencement of works

## Proposed Extension & Loft Conversion 9 Kings Drive, Pagham, Bognor Regis

client  
**Mr. & Mrs. Wheeler**

dwg.title Existing Plan & Roof Plan

|                   |                         |
|-------------------|-------------------------|
| scale 1: 100 @ A3 | Drawing Number: 0101-01 |
| date 13.09.19     |                         |