



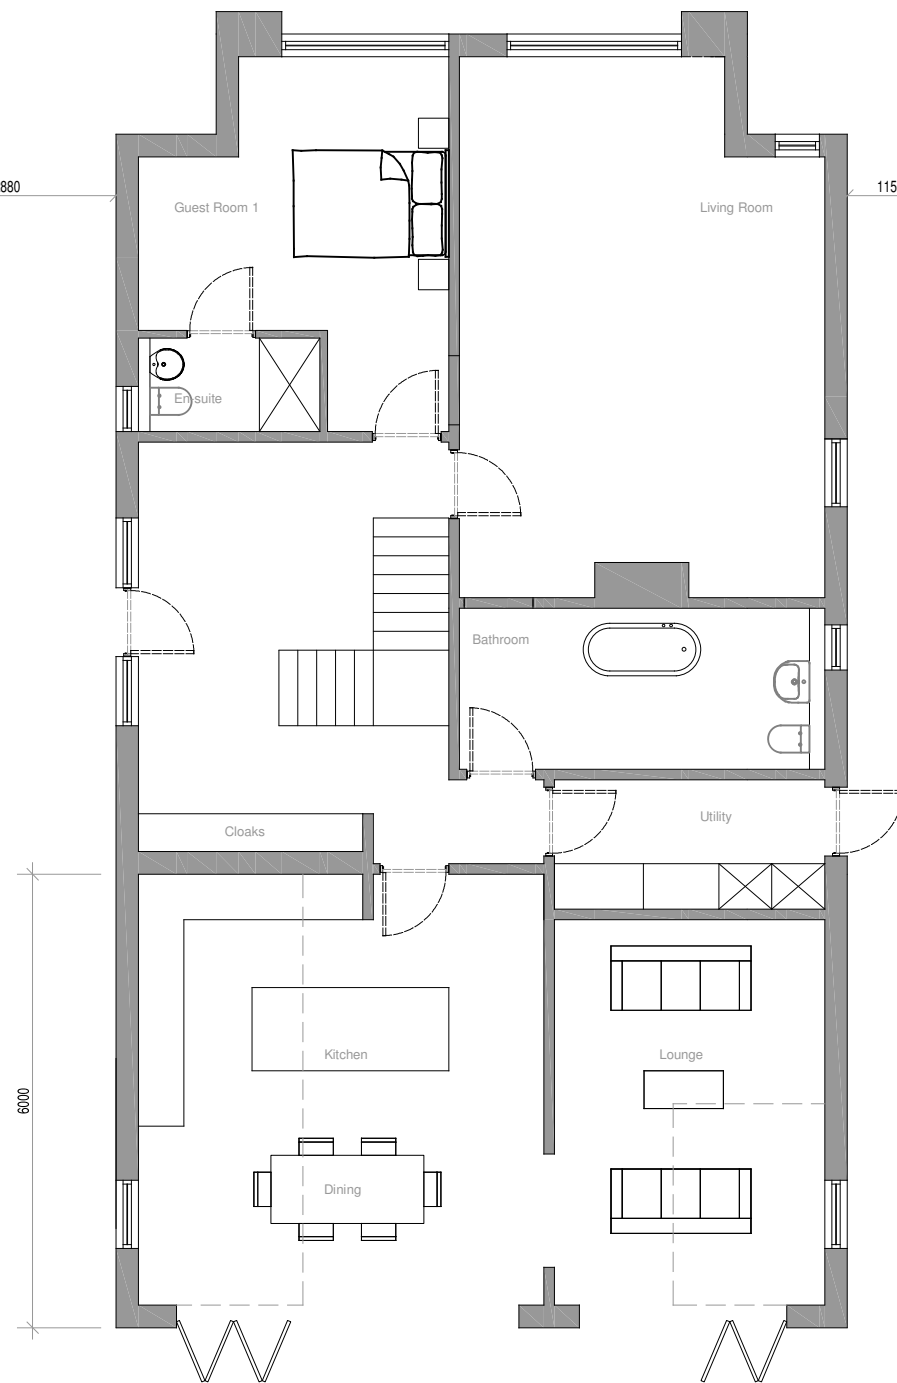


Proposed Ground Floor Plan
Scale 1:100

No. 7

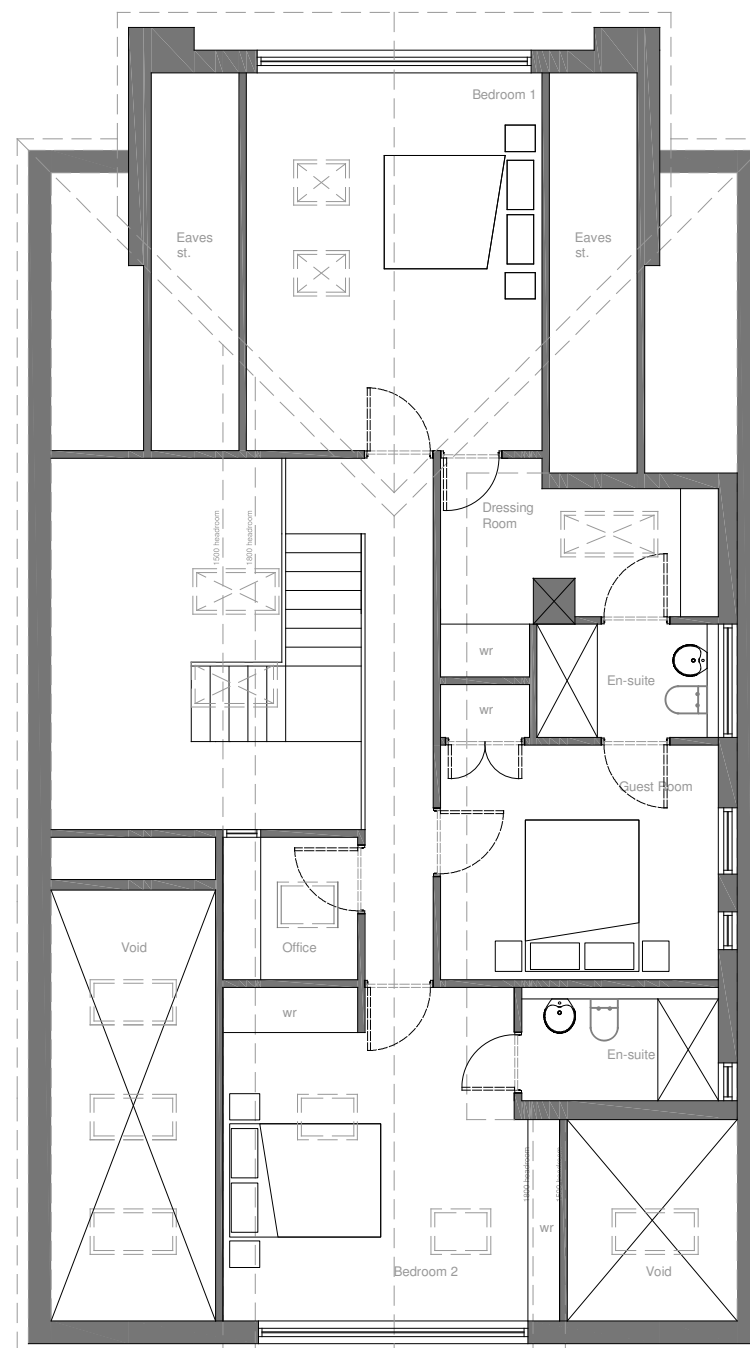

Proposed Loft Conversion/Extension Plan
Scale 1:100

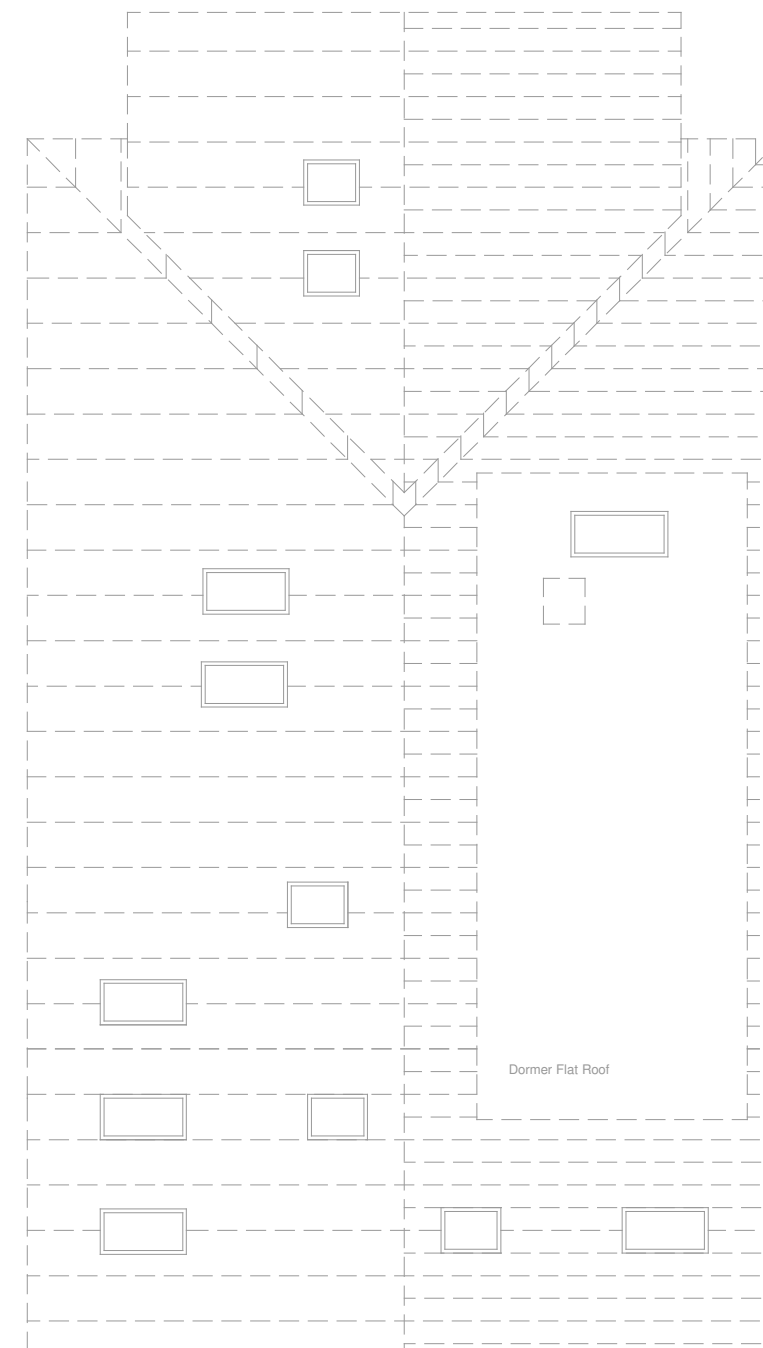

Proposed Roof Plan
Scale 1:100

01 Width of existing window opening to existing lounge reduced to match elevation
22.10.19

Proposed Extension & Loft Conversion 9 Kings Drive, Pagham, Bognor Regis

client

Mr. & Mrs. Wheeler

dwg.title Proposed Ground Floor Plan, Loft Plan & Roof Plan

scale 1: 100 @ A3

Drawing Number: 0101-06

date 24.09.19

Rev 01

NOTE: This plan has been prepared for Planning Approval only, Structural input required and all dimensions to be checked prior to commencement of works