


Note


Do not Scale from this Drawing (except for planning approval)
All dimensions are in millimetres and to be checked on site
All Dimensions relating to subcontractors or suppliers work must be checked and agreed between the main contractor and the sub-contractors and suppliers

ARUN DISTRICT COUNCIL			
No.	P	101	07
Received			

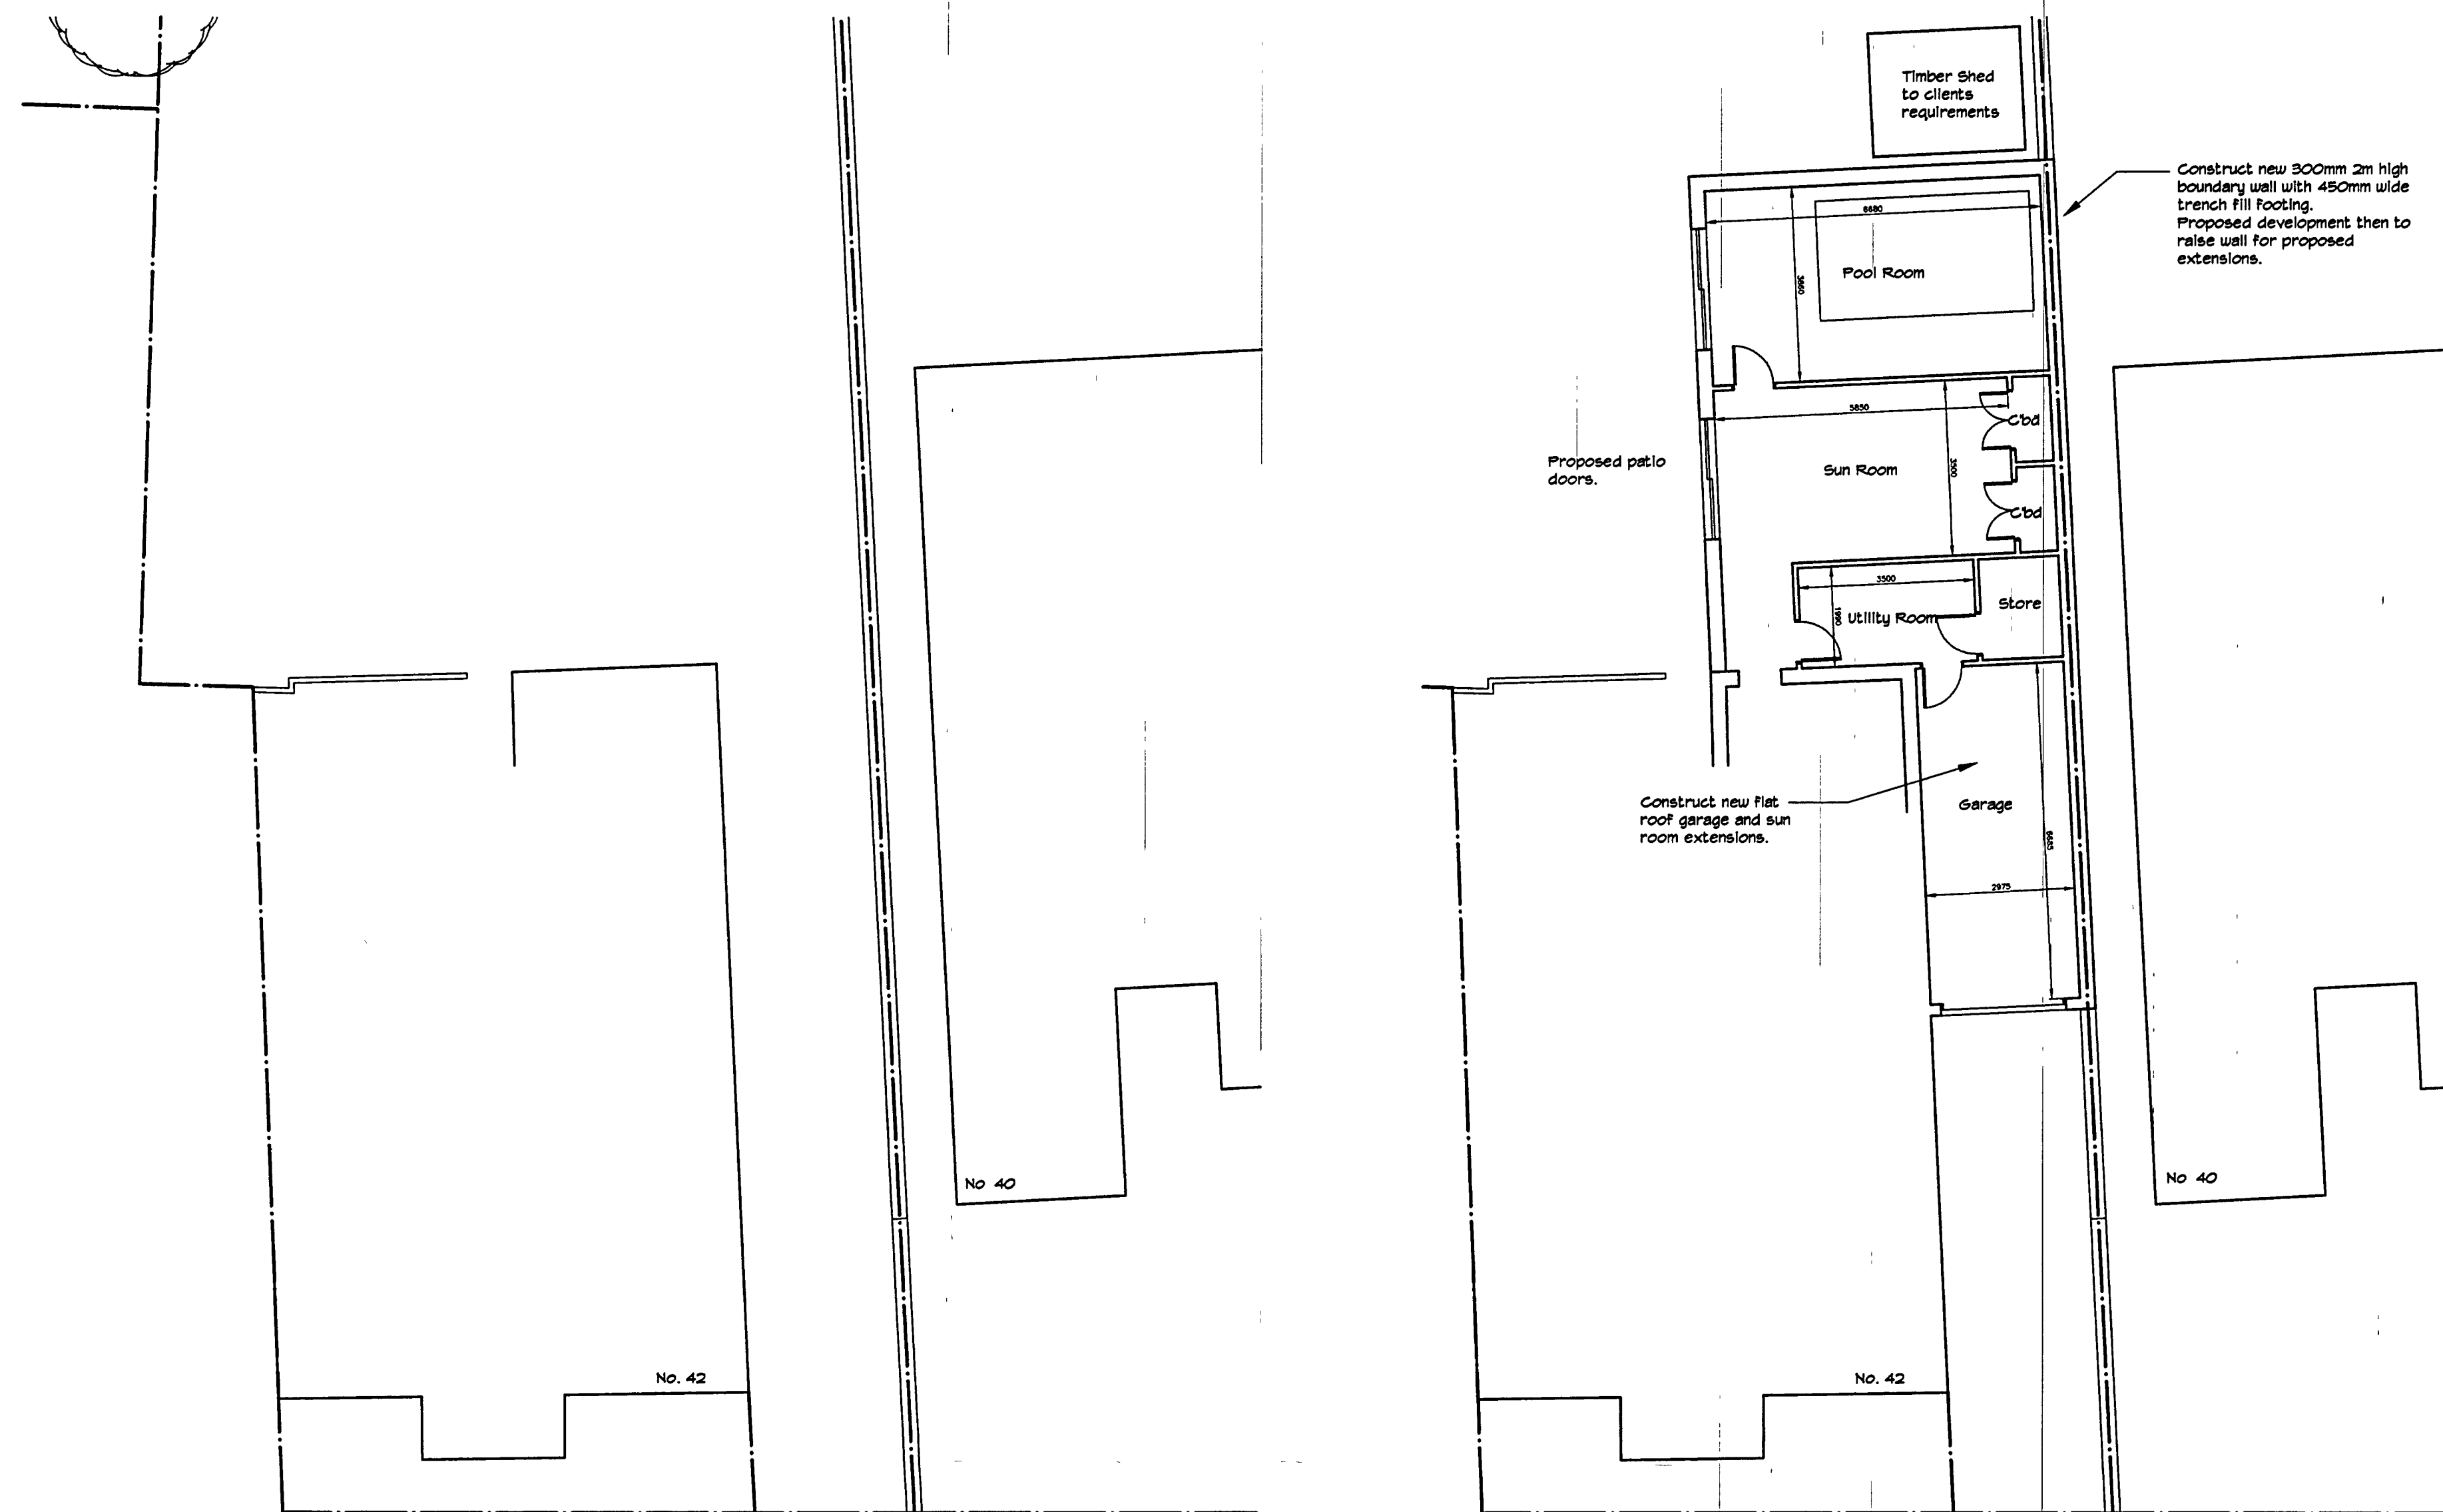


EXISTING GROUND FLOOR PLAN
SCALE 1 : 100


PROPOSED GROUND FLOOR PLAN
SCALE 1 : 100

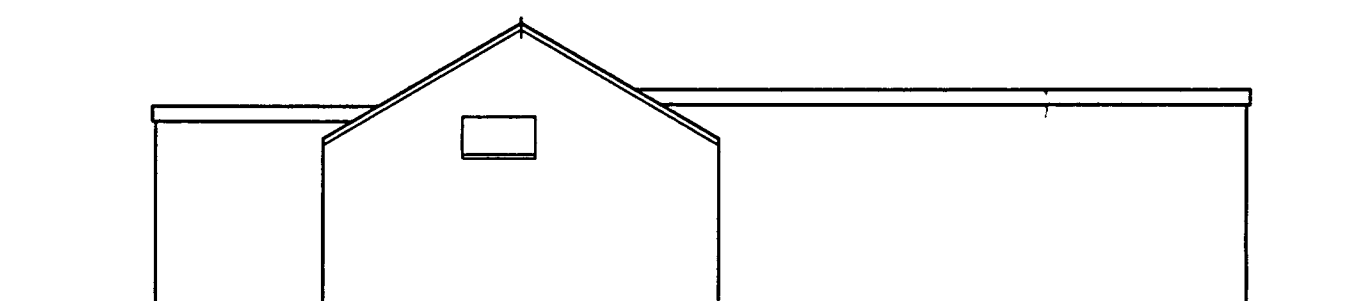


EXISTING NORTH EAST ELEVATION
SCALE 1 : 100

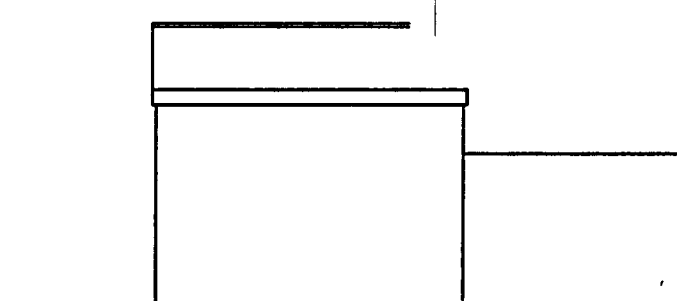

EXISTING NORTH WEST ELEVATION
SCALE 1 : 100

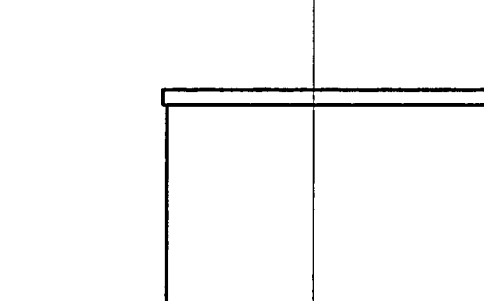


EXISTING SOUTH WEST ELEVATION
SCALE 1 : 100

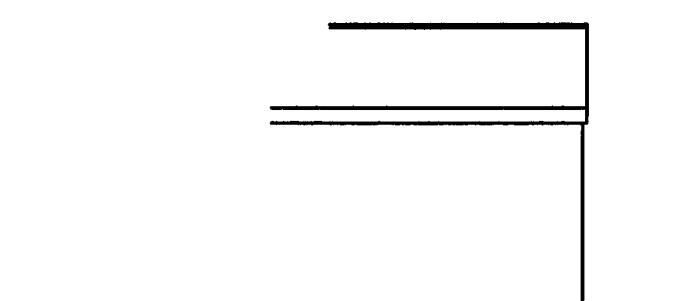


EXISTING SOUTH EAST ELEVATION
SCALE 1 : 100

MATERIALS


ROOF - BUILT UP FELT FLAT ROOF
WALLS - SMOOTH RENDERED TO MATCH EXISTING.
WINDOWS - WHITE PVCu DOUBLE GLAZED.

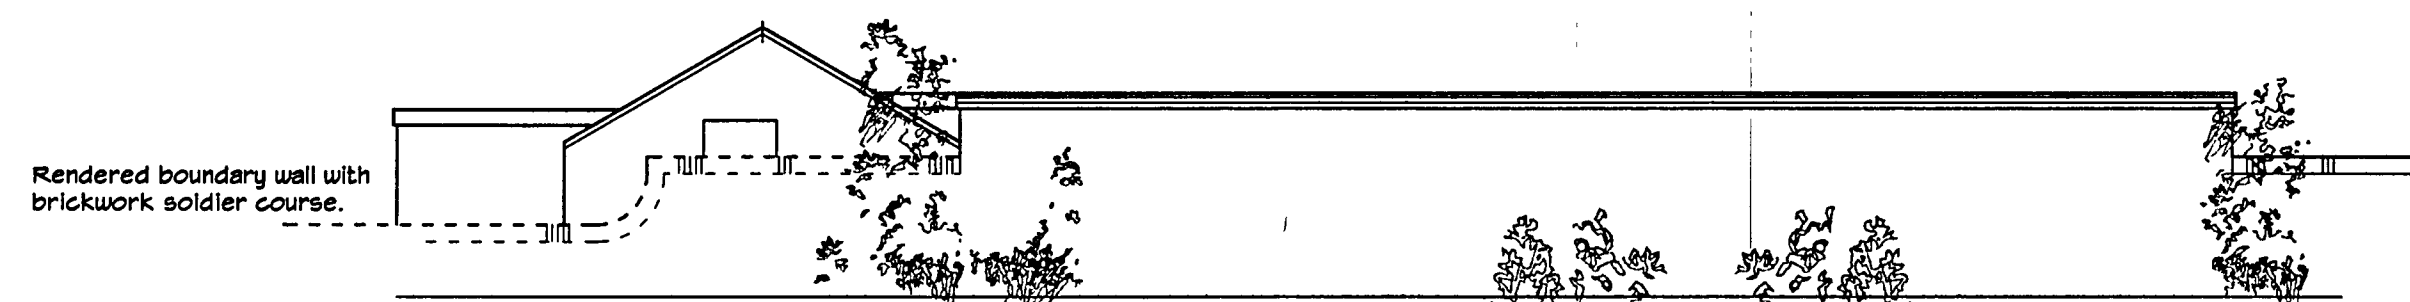


PROPOSED NORTH EAST ELEVATION
SCALE 1 : 100

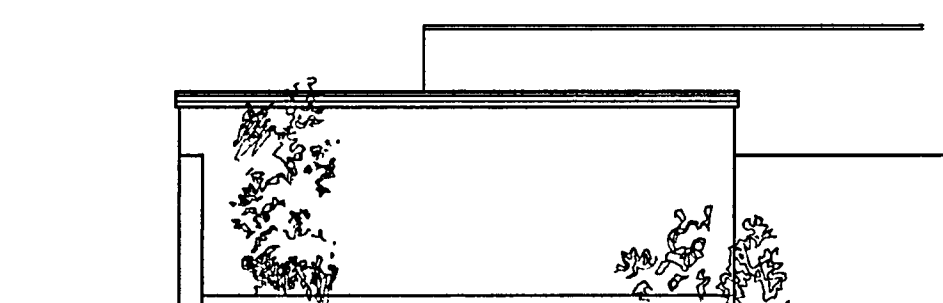




PROPOSED NORTH WEST ELEVATION
SCALE 1 : 100

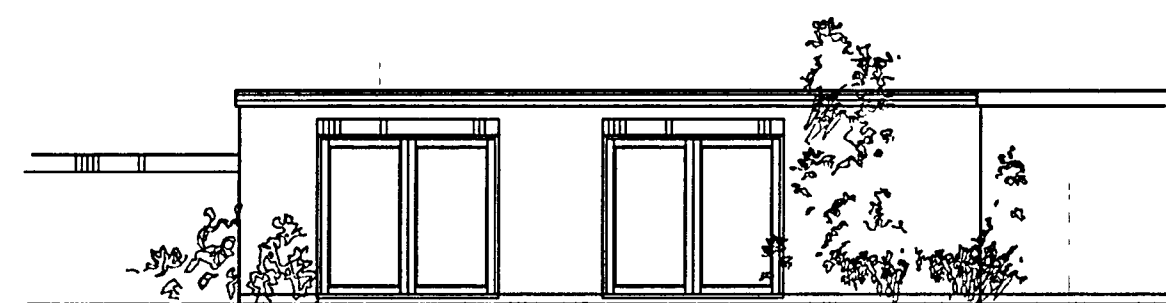

PROPOSED SOUTH WEST ELEVATION
SCALE 1 : 100

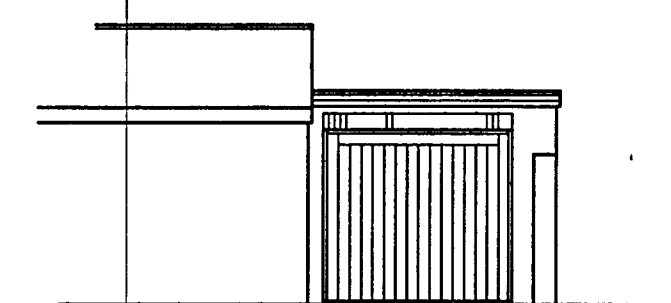

PROPOSED SOUTH EAST ELEVATION
SCALE 1 : 100

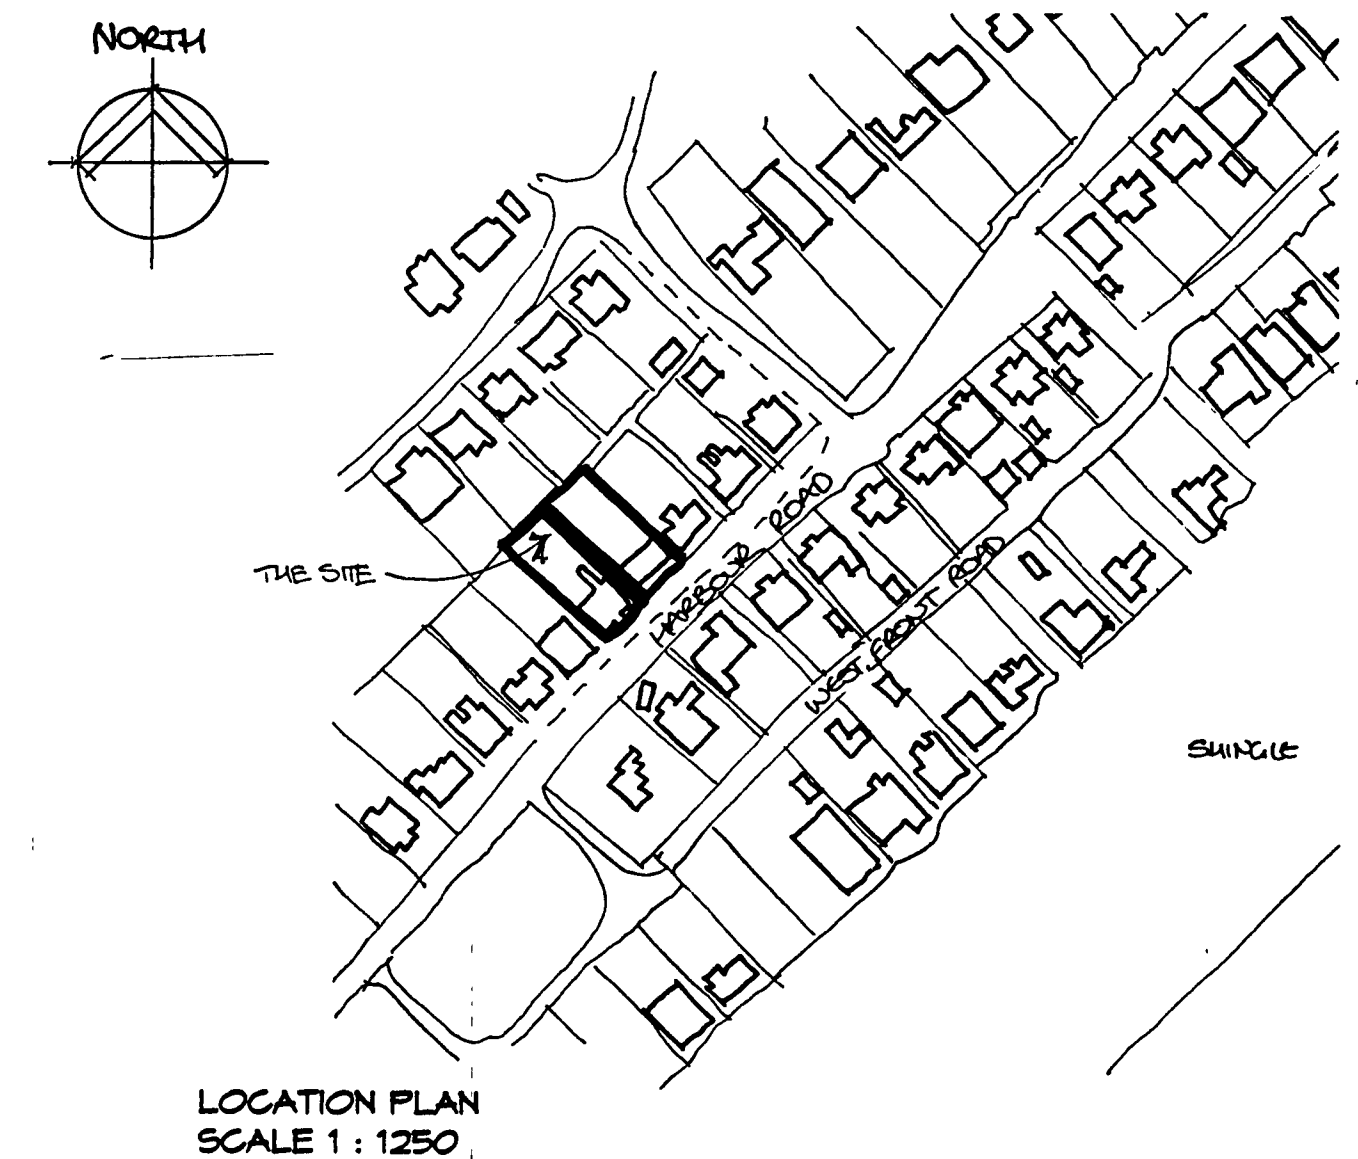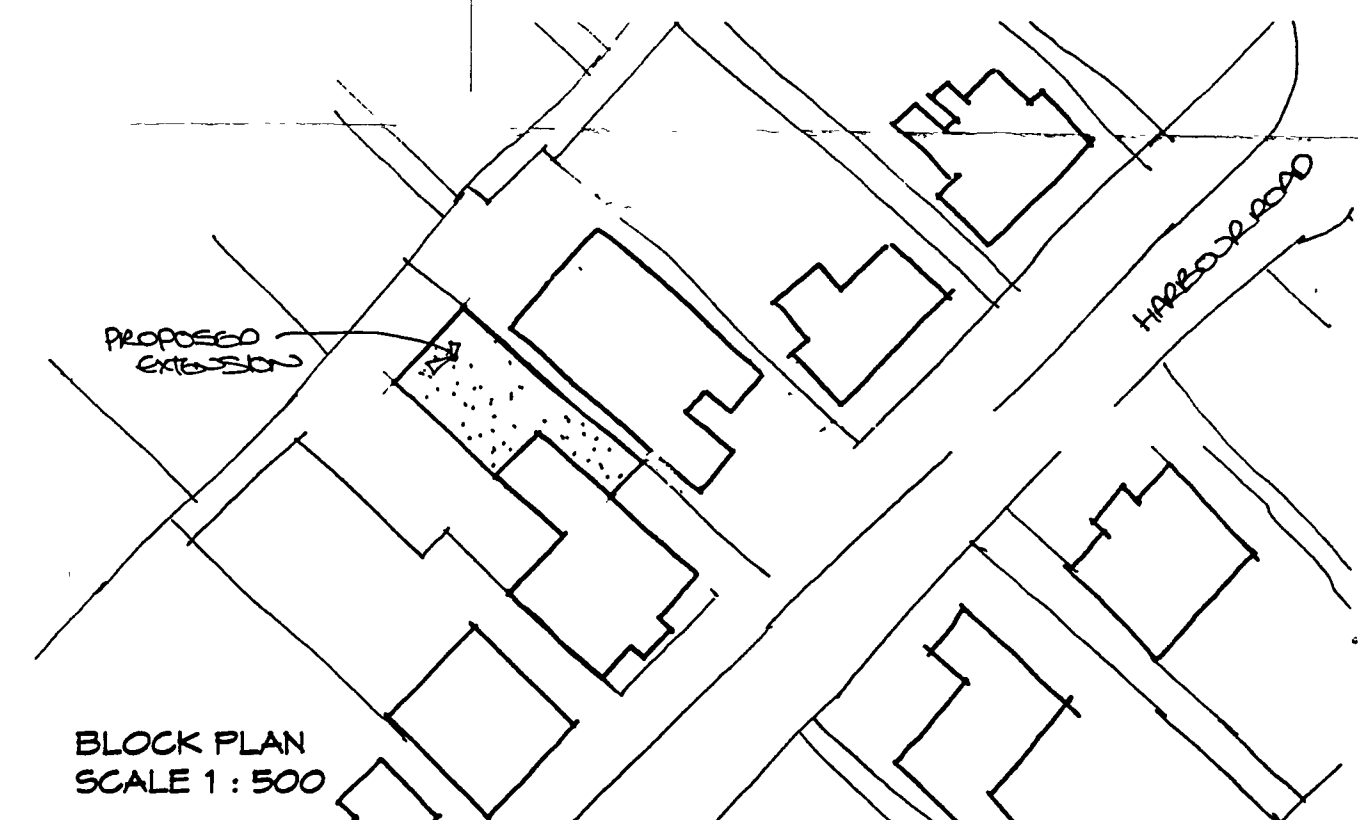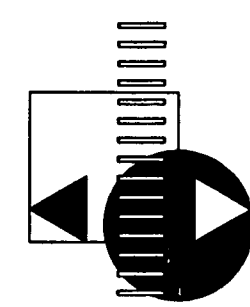

**WATKINS WOOD
SURVEYORS**
37 North Street
Emsworth
Hampshire PO10 7DA
Tel : (01243) 371956
Fax : 0870 7059642
admin@watkinswoodsurveyors.co.uk

PROPOSED EXTENSION
42 HARBOUR ROAD, PAGHAM,
WEST SUSSEX.
Mr & Mrs Falge

Drawn by: GP

Checked by: MN

Scale: 1 : 100

Date: 20/08/07

Job No: 3080

Drawing: PL10 A

Proposed Extension & Garage - 42 Harbour Road, Pagham, West Sussex.