


Note



Do not Scale from this Drawing (except for planning approval)
All dimensions are in millimetres and to be checked on site
All Dimensions relating to subcontractors or suppliers work must be checked
and agreed between the main contractor and the sub-contractors and suppliers

ARUN DISTRICT COUNCIL	
No.	P/101/07
SUBSTITUTION	
RECEIVED	10.10.07

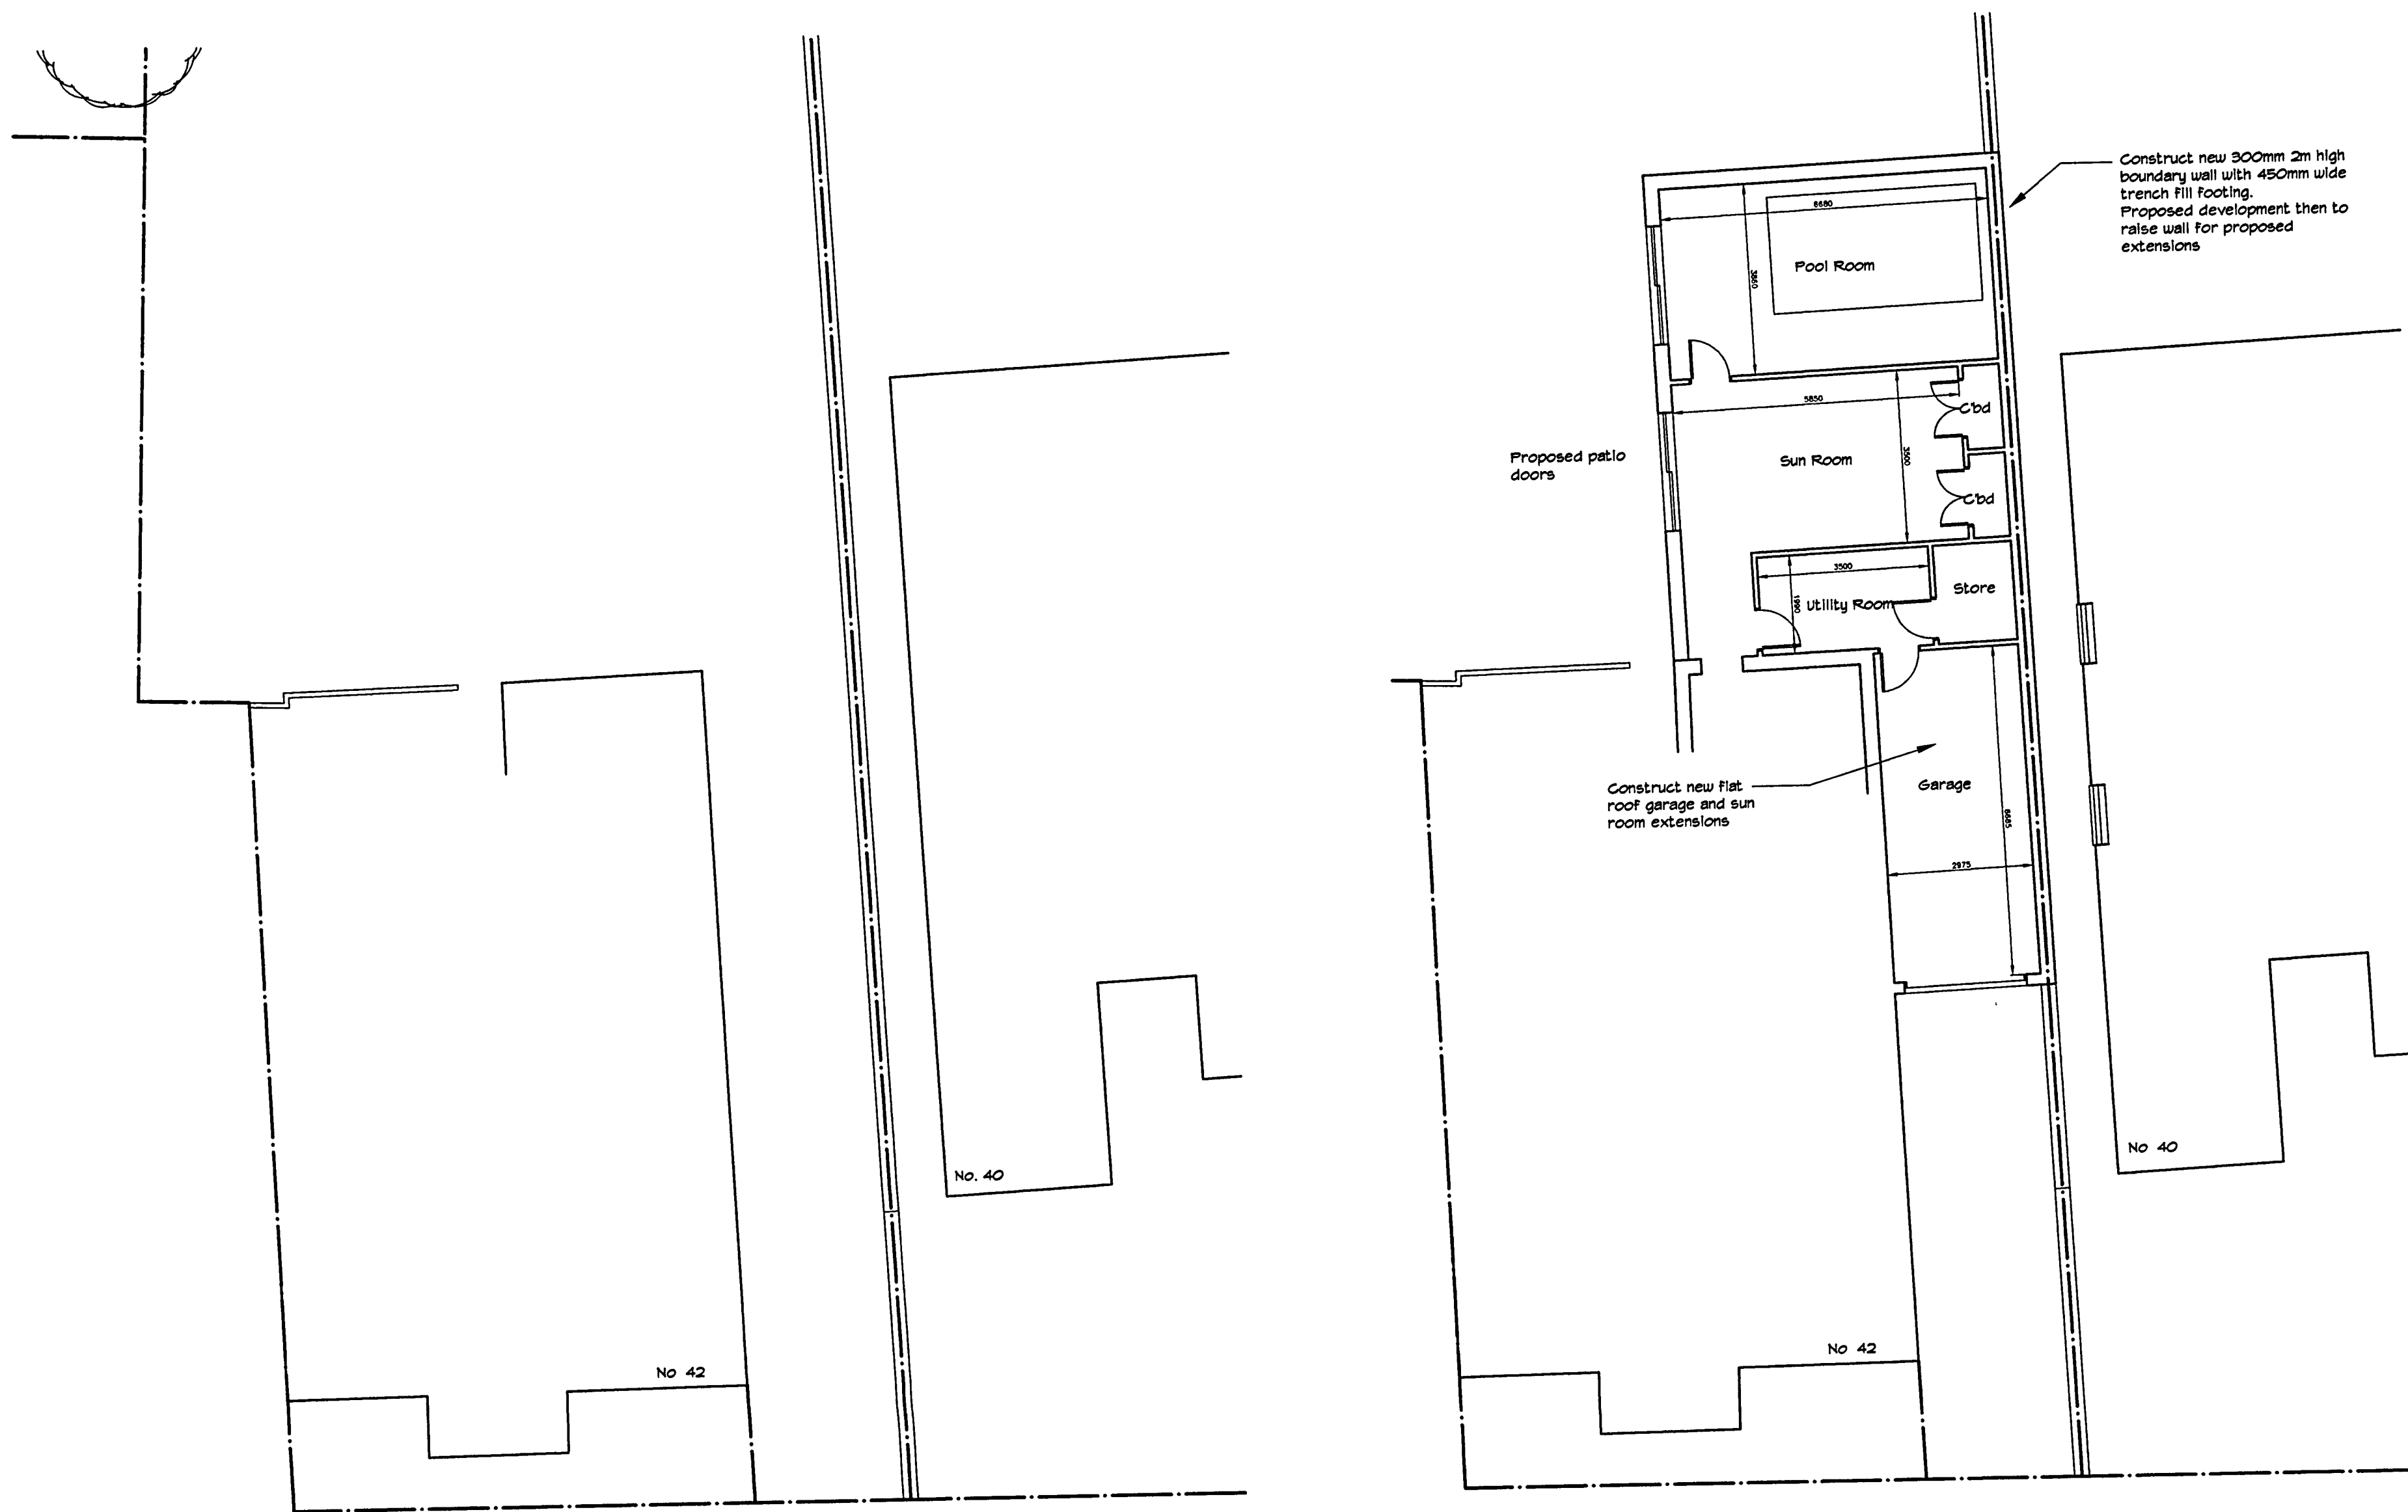


EXISTING GROUND FLOOR PLAN
SCALE 1 : 100


PROPOSED GROUND FLOOR PLAN
SCALE 1 : 100

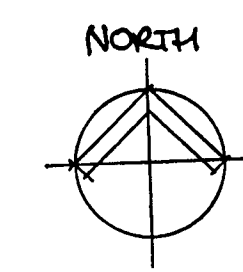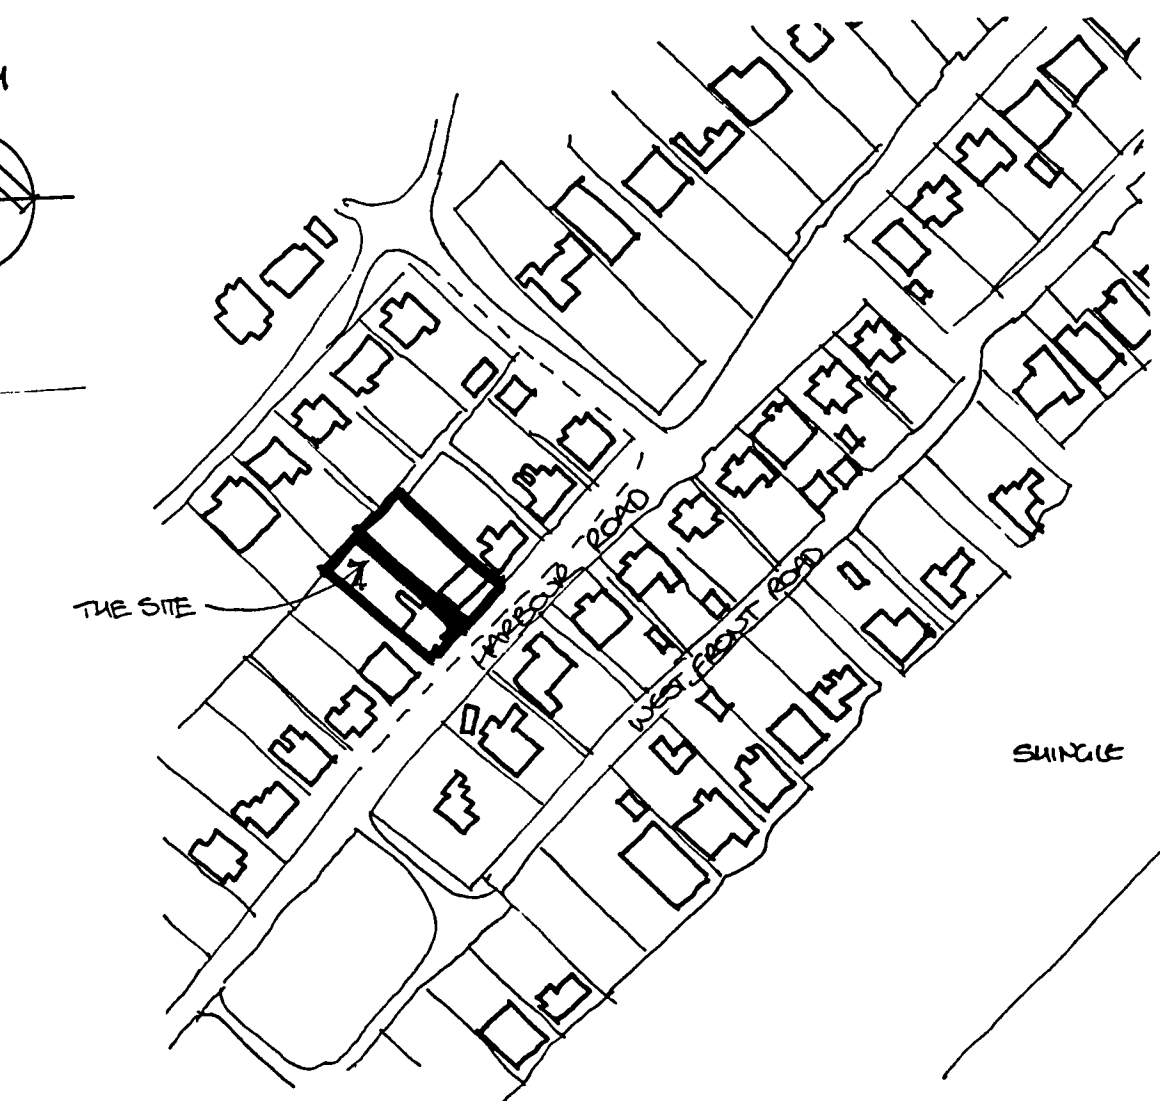


LOCATION PLAN
SCALE 1 : 1250

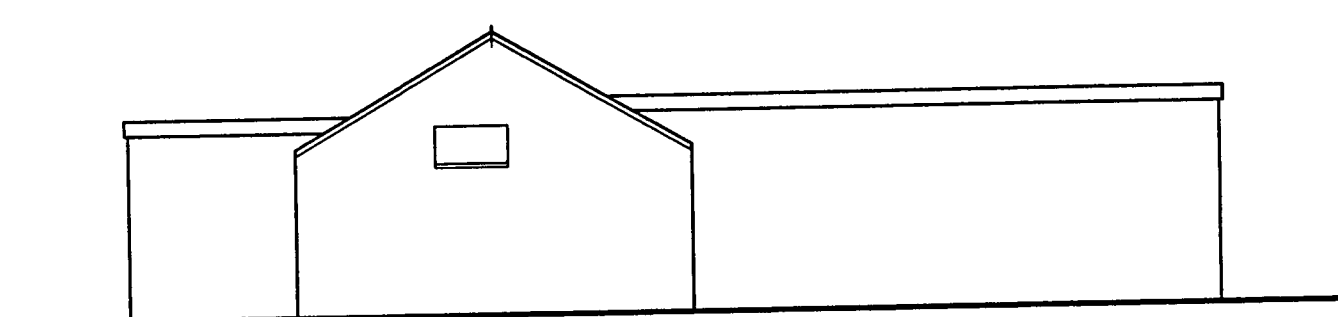


EXISTING NORTH EAST ELEVATION
SCALE 1 : 100

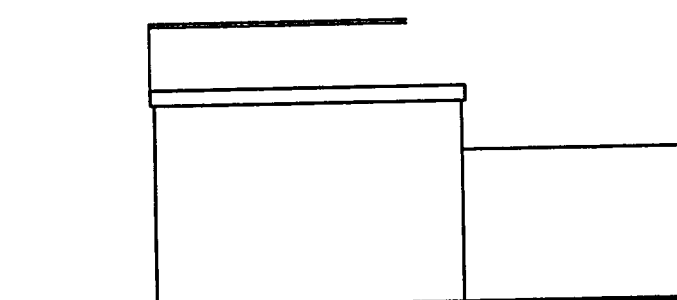


EXISTING NORTH WEST ELEVATION
SCALE 1 : 100

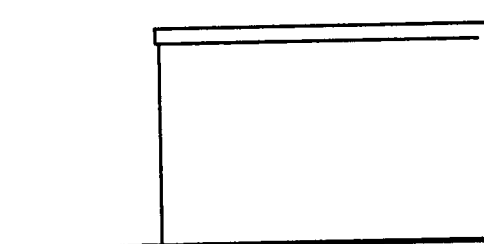


EXISTING SOUTH WEST ELEVATION
SCALE 1 : 100

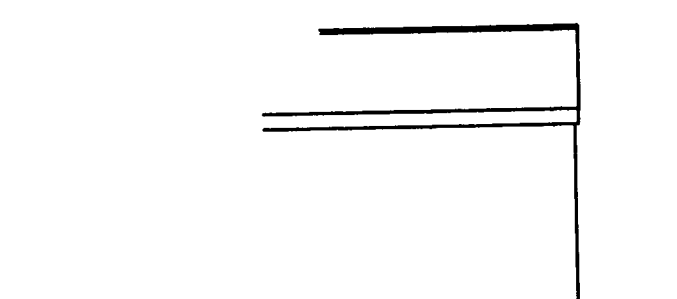


EXISTING SOUTH EAST ELEVATION
SCALE 1 : 100

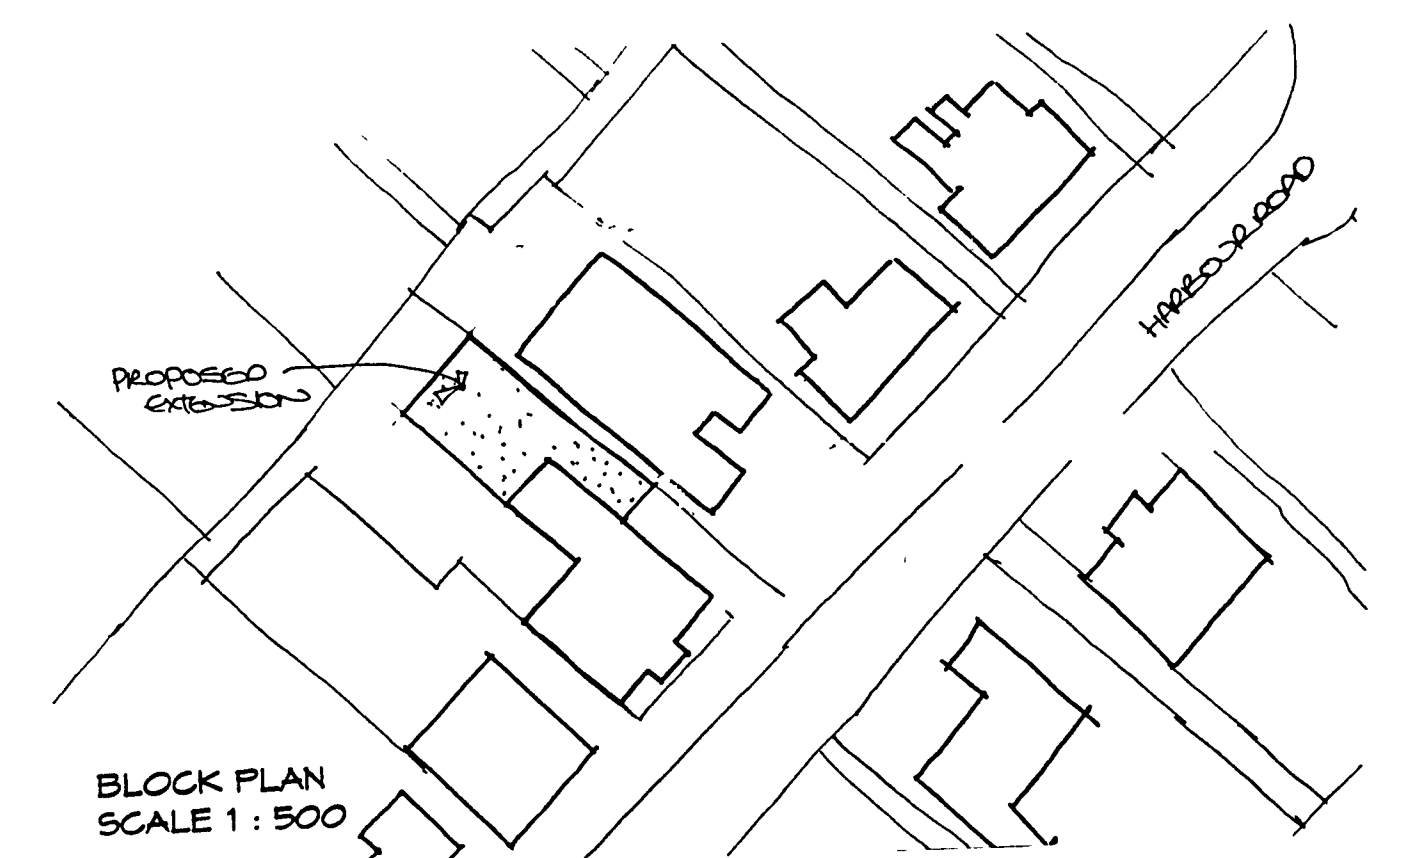


BLOCK PLAN
SCALE 1 : 500

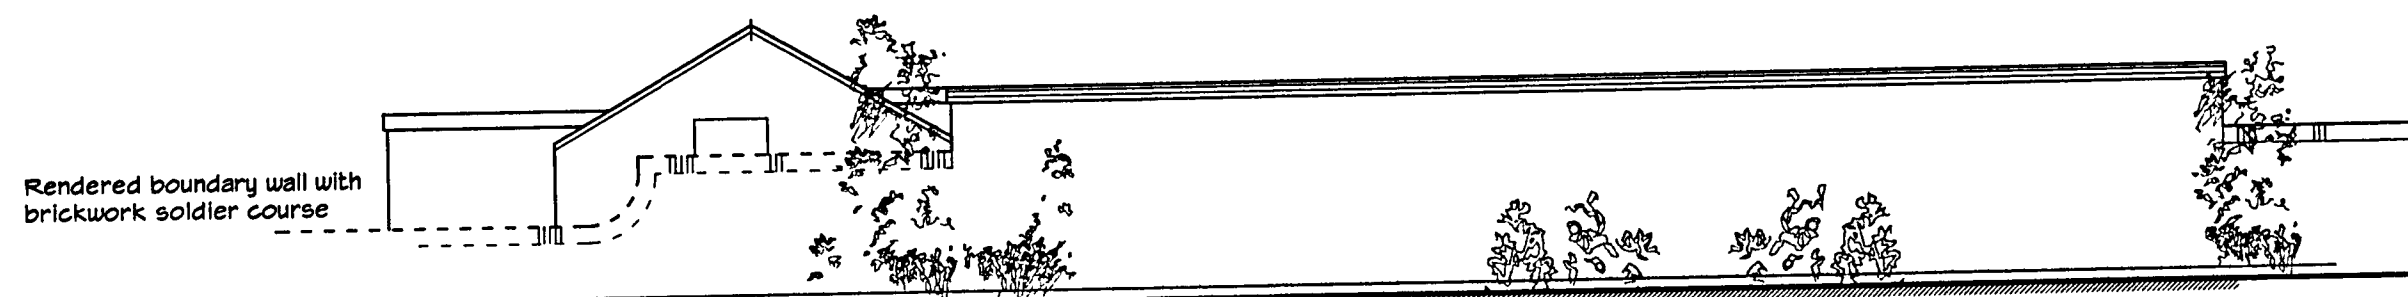


PROPOSED NORTH EAST ELEVATION
SCALE 1 : 100

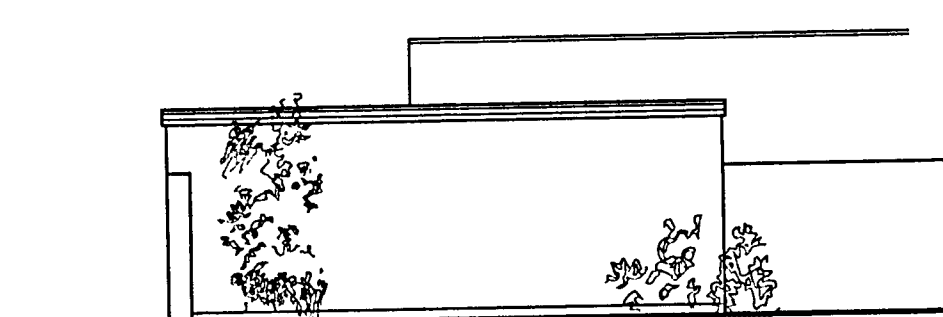

PROPOSED NORTH WEST ELEVATION
SCALE 1 : 100

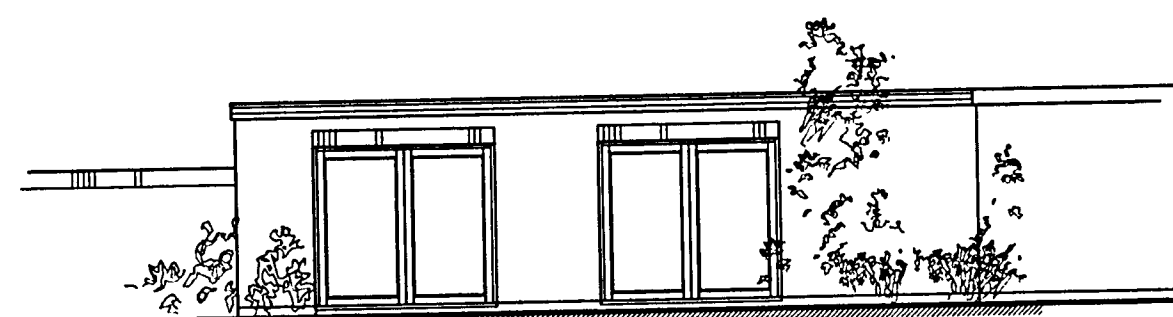

PROPOSED SOUTH WEST ELEVATION
SCALE 1 : 100

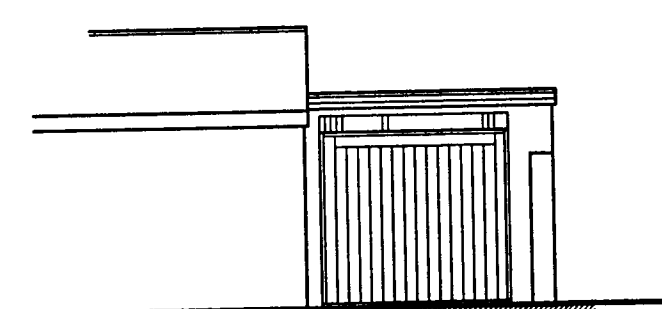

PROPOSED SOUTH EAST ELEVATION
SCALE 1 : 100

MATERIALS

ROOF - BUILT UP FELT FLAT ROOF
WALLS - SMOOTH RENDERED TO MATCH EXISTING.
WINDOWS - WHITE PVCU DOUBLE GLAZED.

Rev B - 05/10/07 - Window position shown

WATKINS WOOD SURVEYORS
37 North Street
Emsworth
Hampshire PO10 7DA
Tel : (01243) 371956
Fax : 0870 7059642
admin@watkinswoodsurveyors.co.uk

PROPOSED EXTENSION
42 HARBOUR ROAD, PAGHAM,
WEST SUSSEX.
Mr & Mrs Paige

Drawn by: GP
Scale: 1 : 100
Job No: 3080
Checked by: MW
Date: 20/08/07
Drawing: PL10 B

Proposed Extension & Garage - 42 Harbour Road, Pagham, West Sussex.