




Notes
All details are indicative only. All dimensions to be checked on site by contractor prior to commencement of works. Any discrepancies in drawings to be reported to KMH Construction

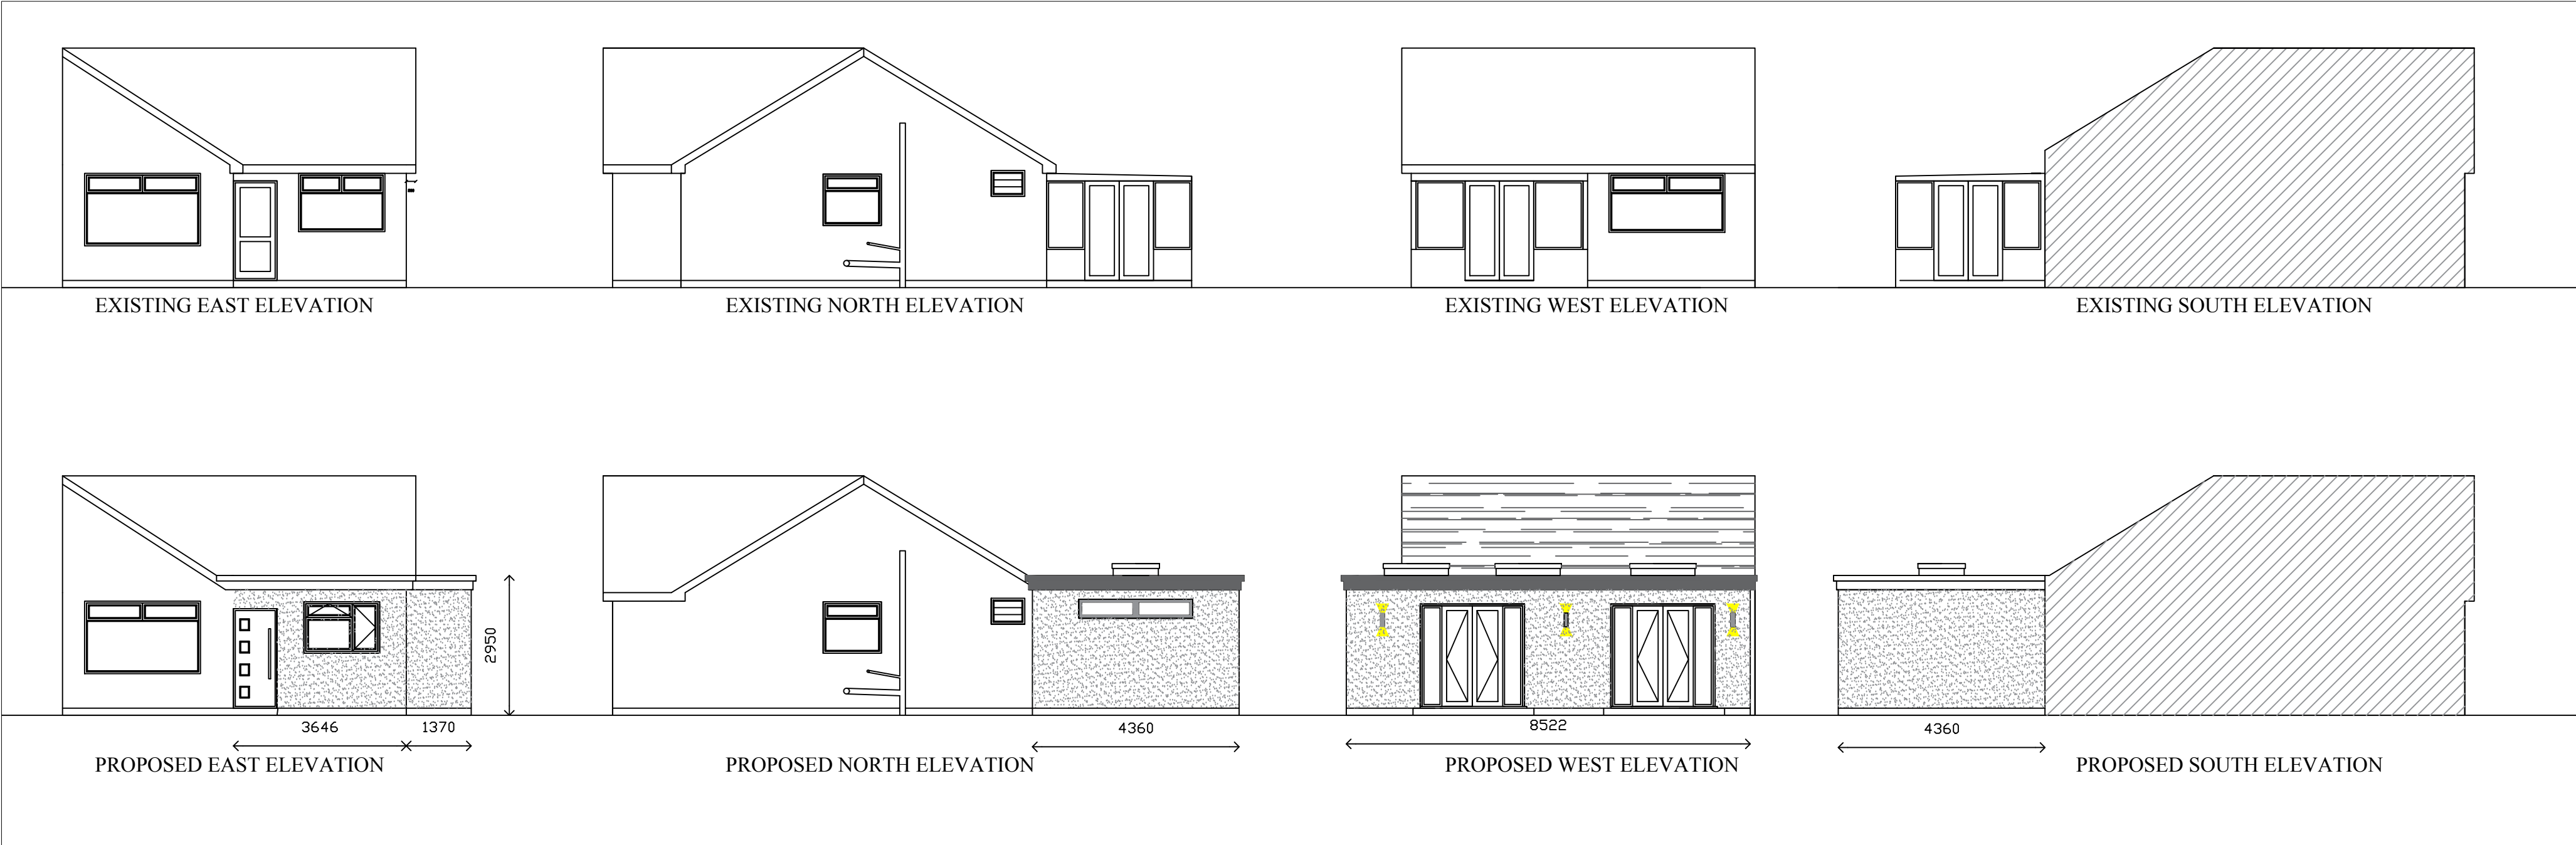


Elevations 1-100 @ A1

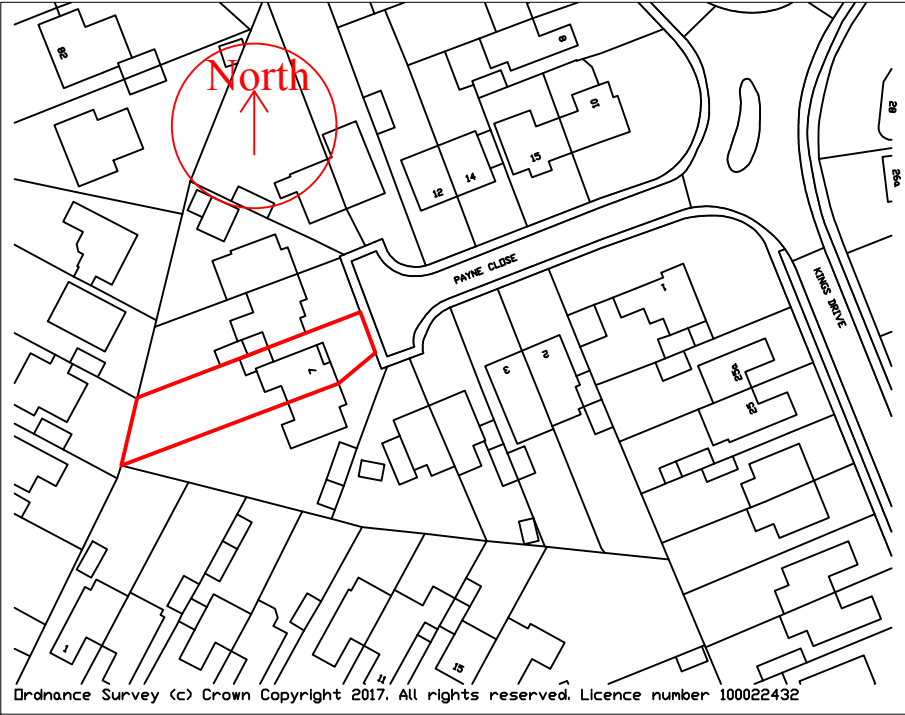

Location Plan 1-1250 @ A1

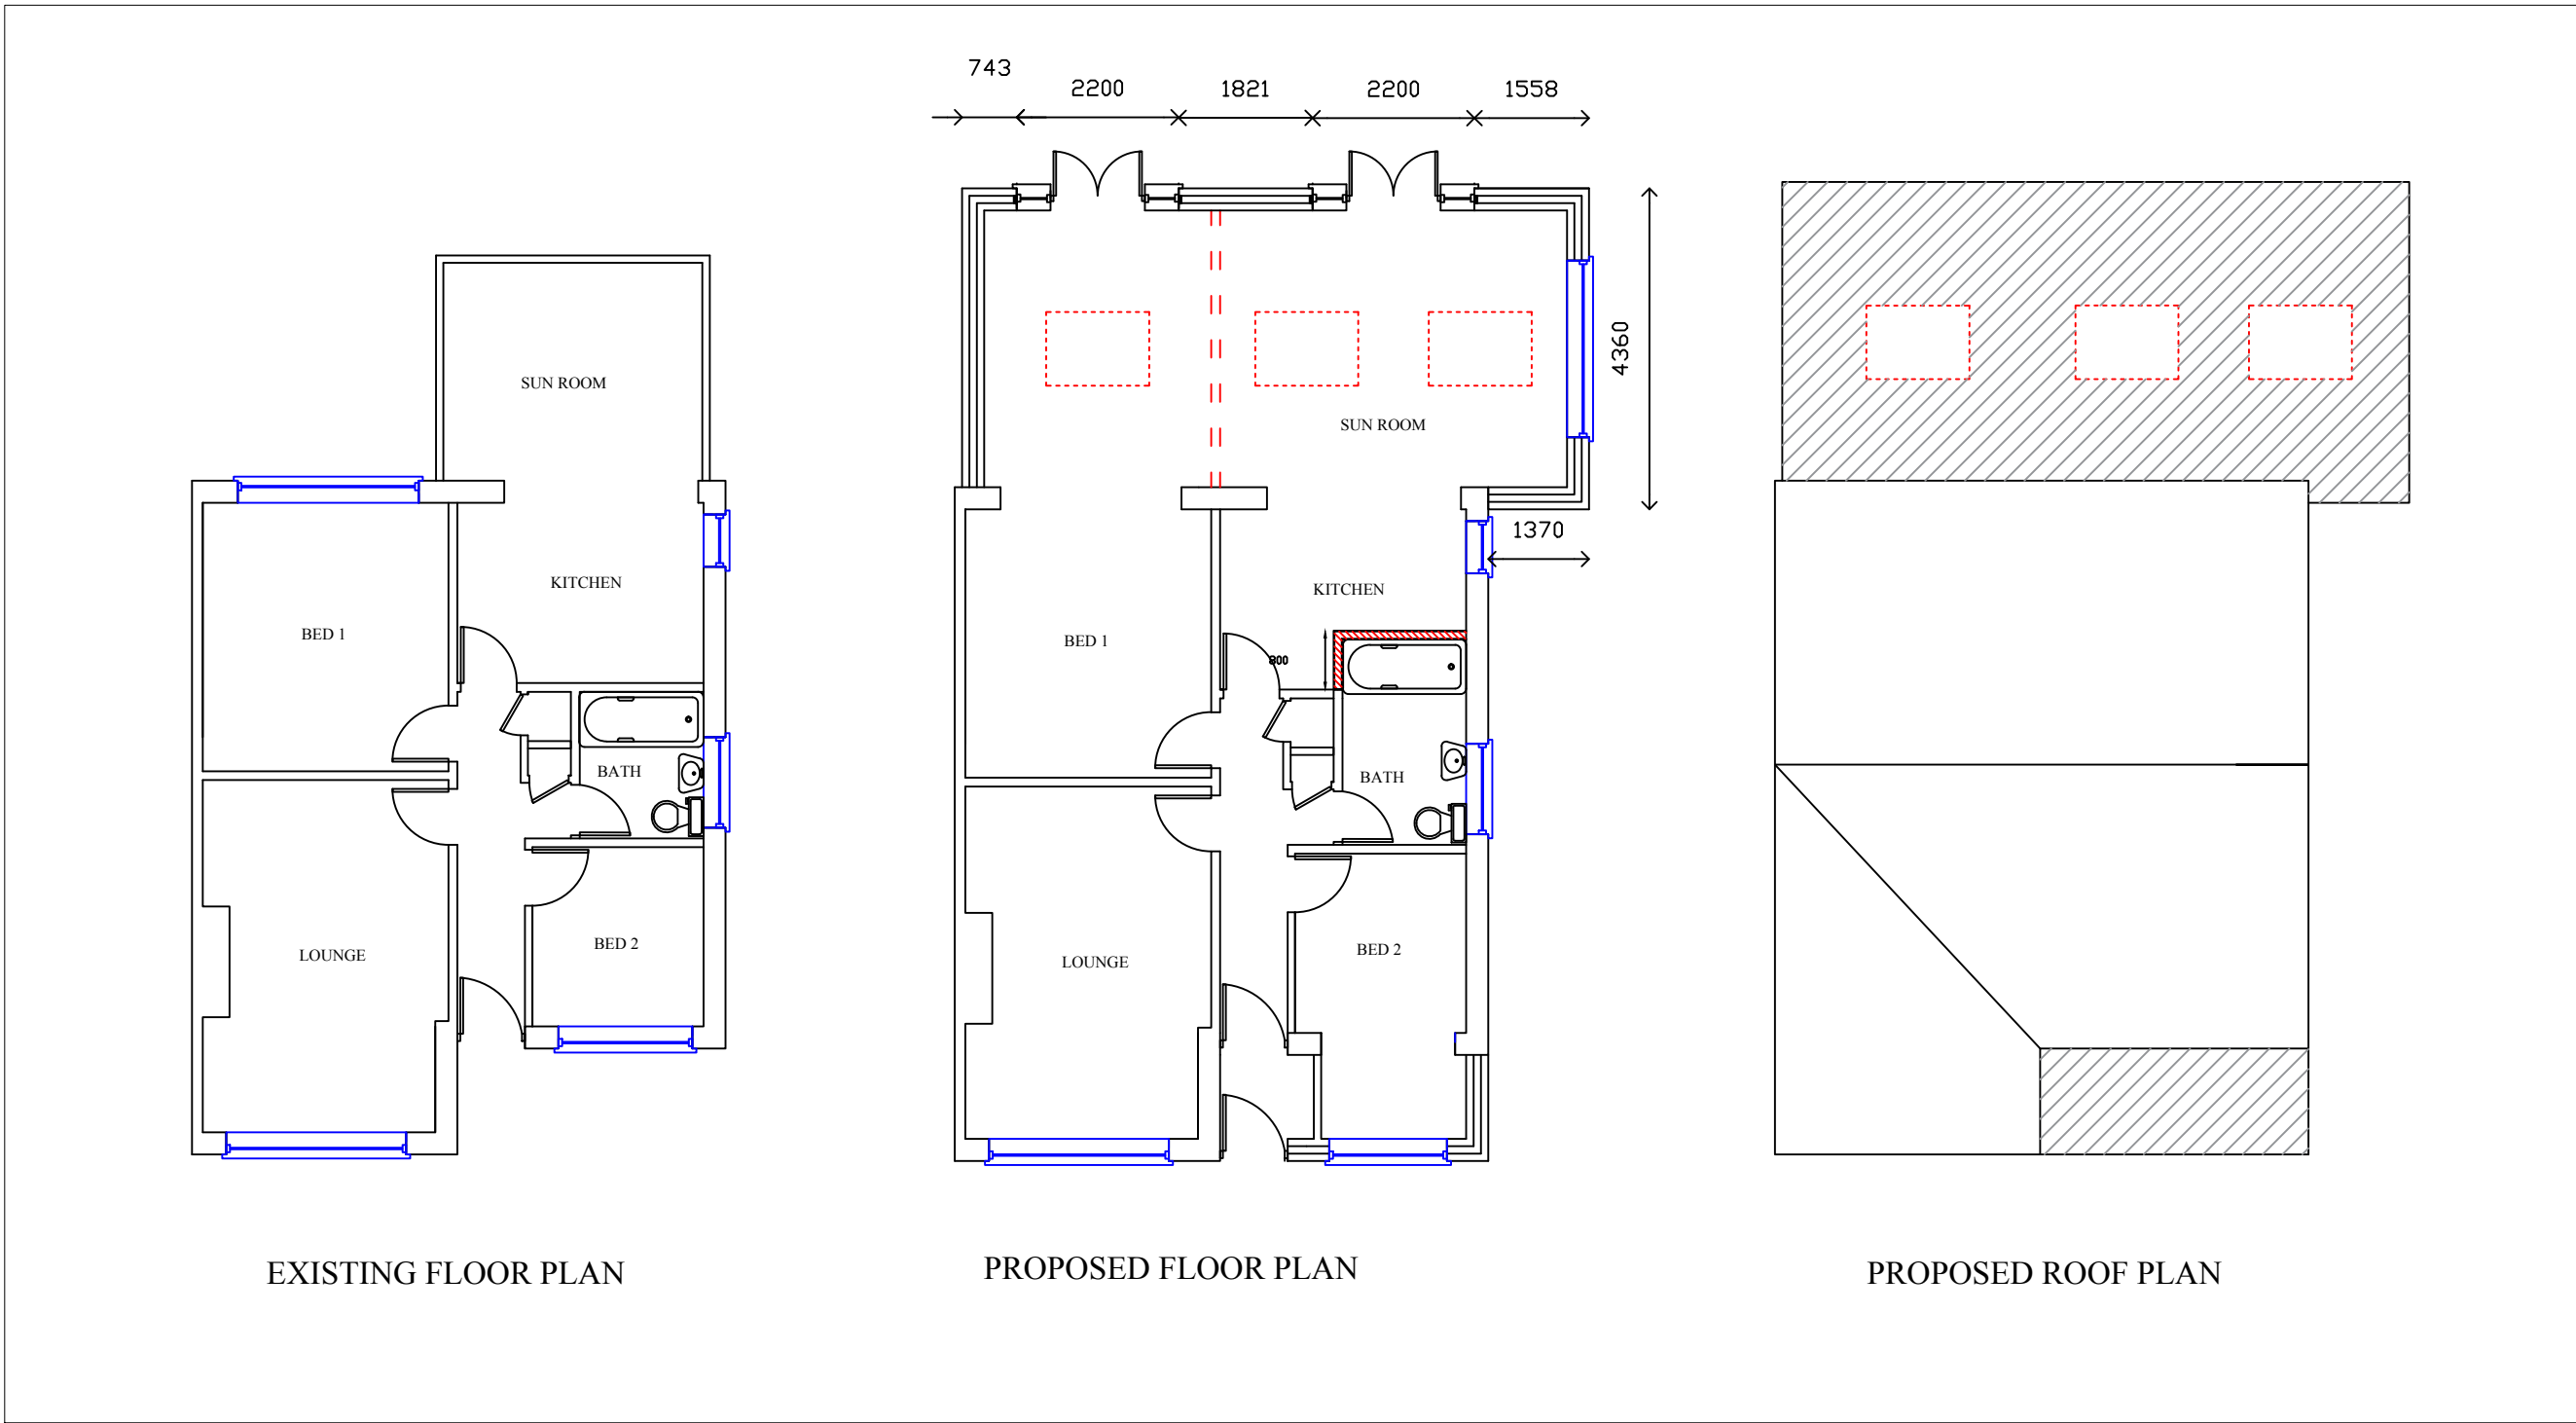

Floor/Roof Plans 1-100 @ A1

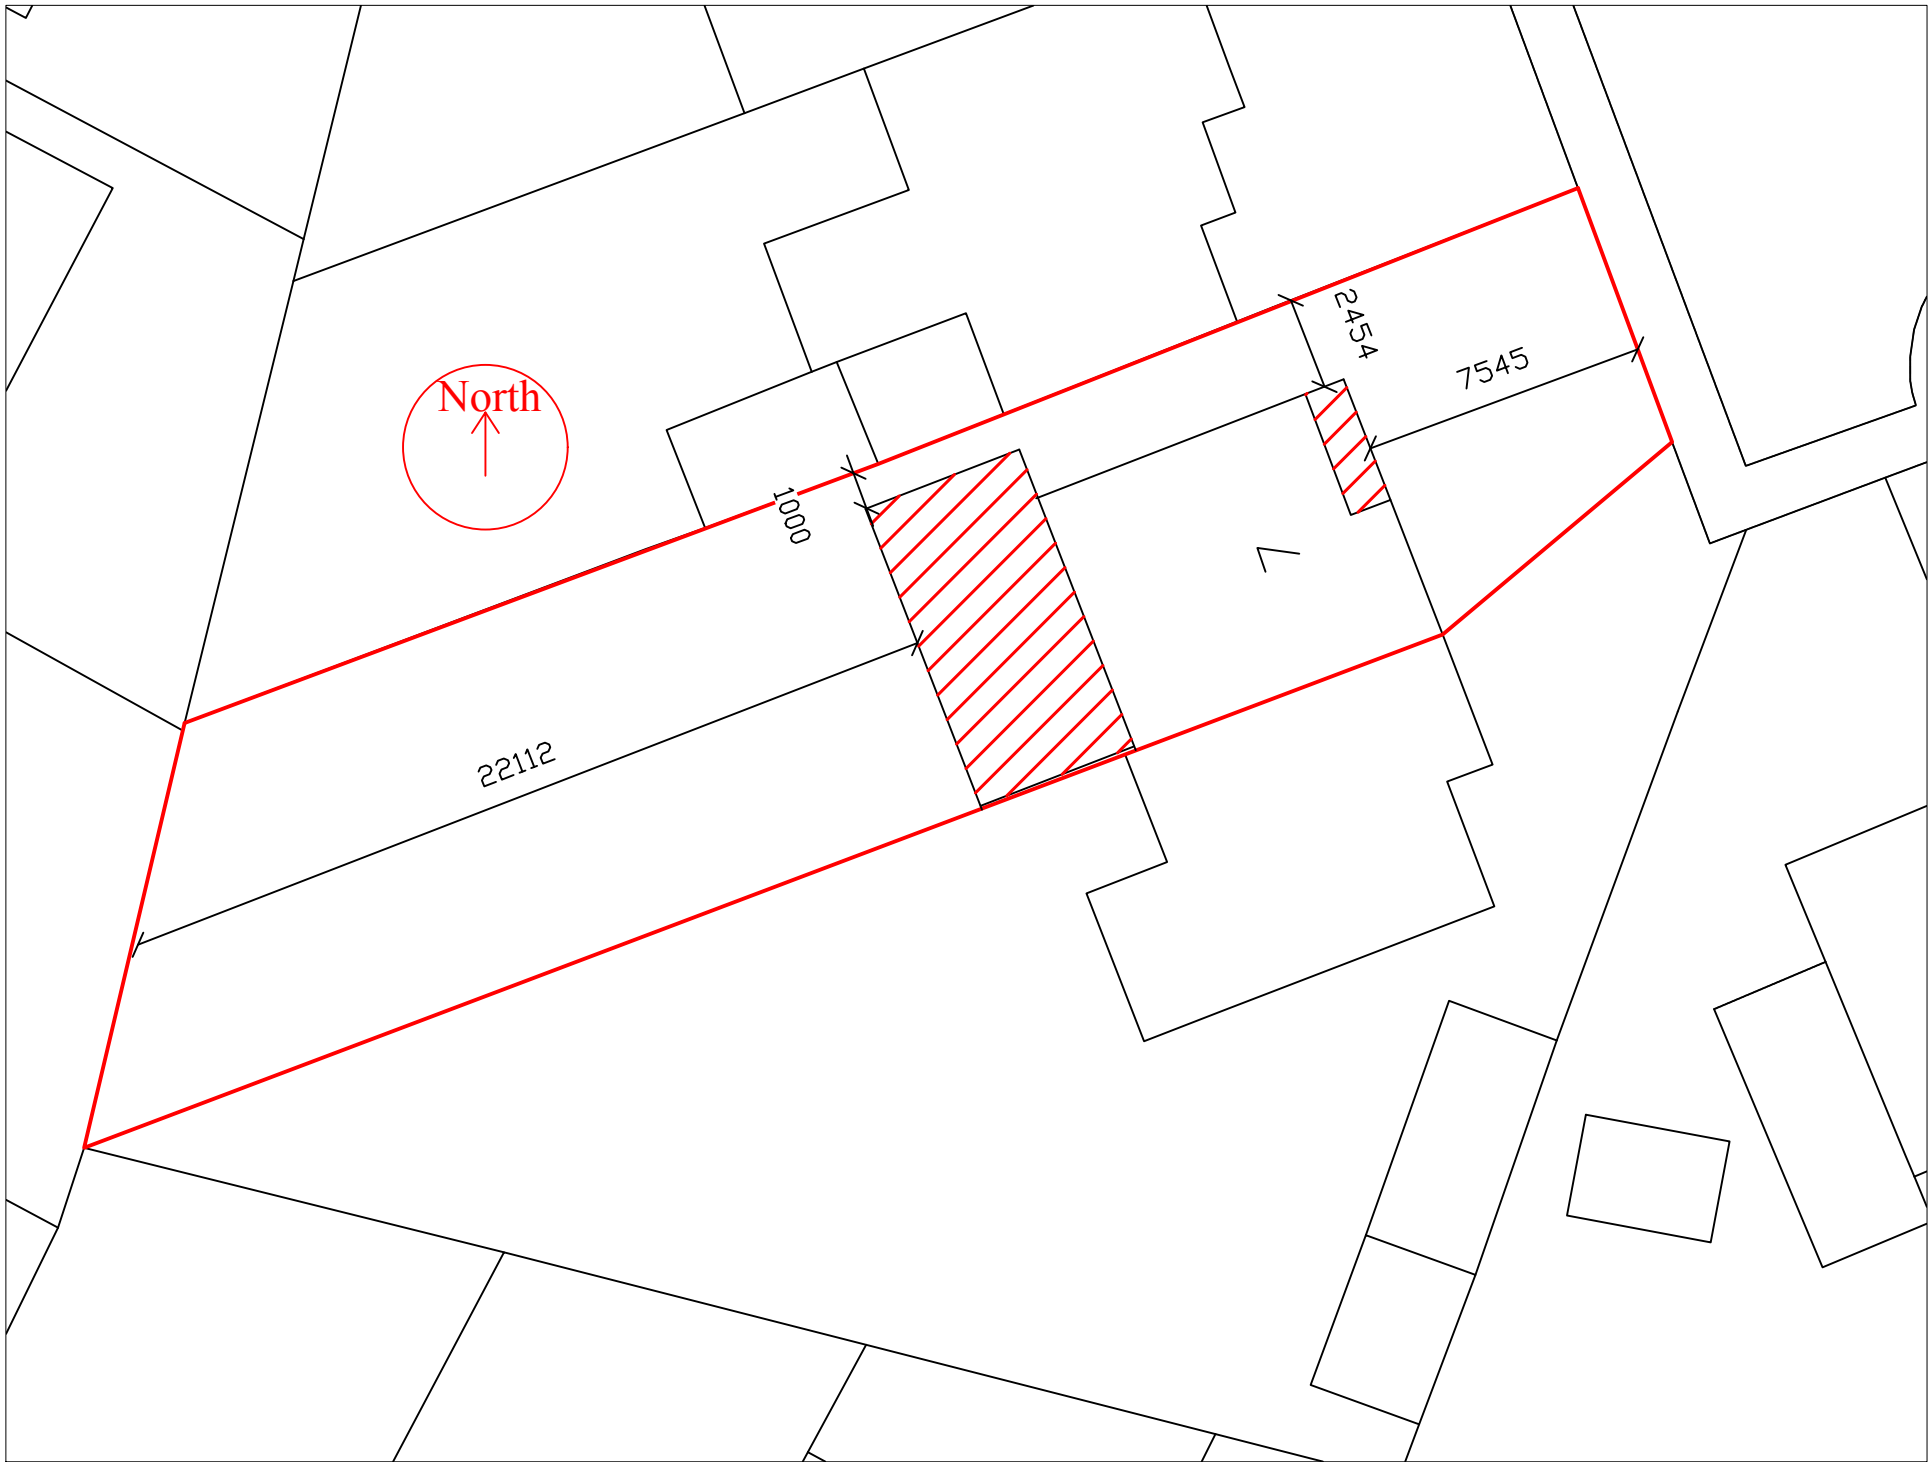

Block Plan 1-200 @ A1

Rev.	Amendments	Date	Drw.
KMH Construction Ltd			
31 Elmwood Ave, Bognor Regis, West Sussex, PO22 8DD Tel: 07734 862261 / 07976 264036 e-mail:info@kmhconstruction.co.uk			
CLIENT: Mr & Mrs Gaber 7 Payne Close Pagham Bognor Regis PO21 4QA			
PROJECT: Rear & Front Extensions			
DRAWING TITLE: Elevations Floor Plans Roof Plan Location Plan Block Plan			
DRAWN:	JOB NO: -	SCALE:	
CHECKED: -	DRAWING NO:	REV:	
DATE: 22-09-17	EG/P/01		
© KMH Construction Ltd			