



REFER TO SHEET 2 FOR CONTINUATION

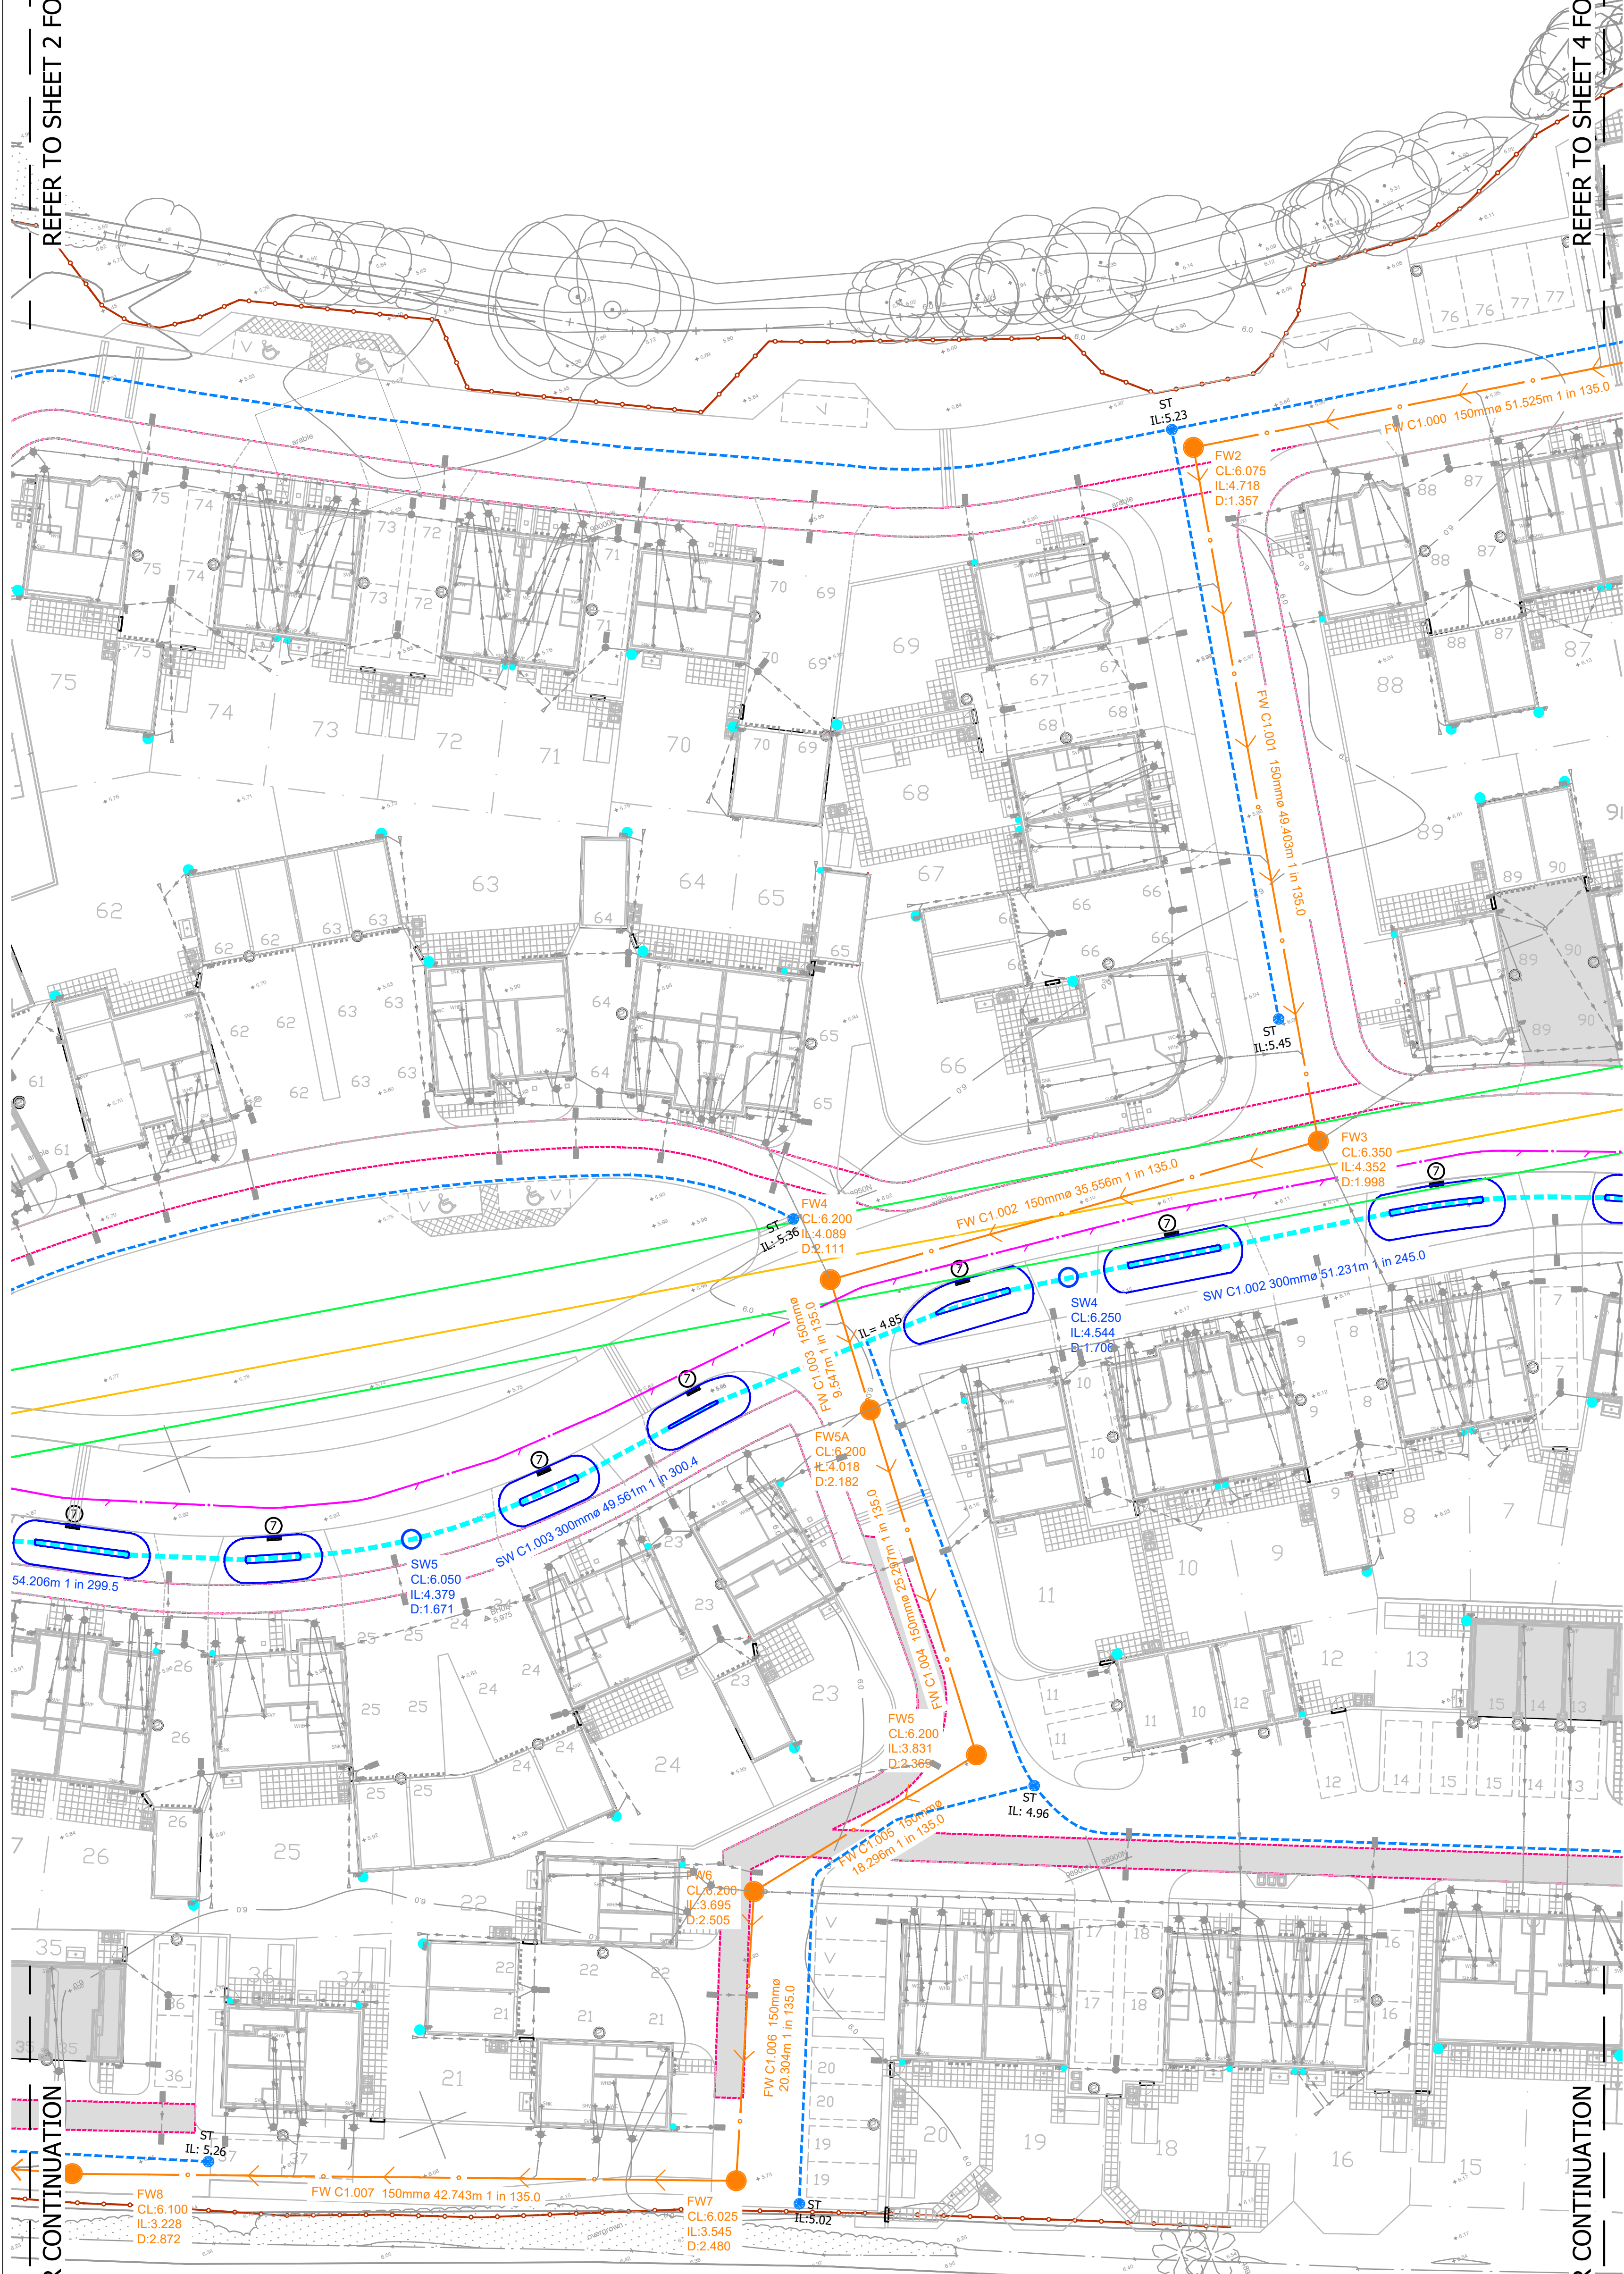

A1 ORIGINAL

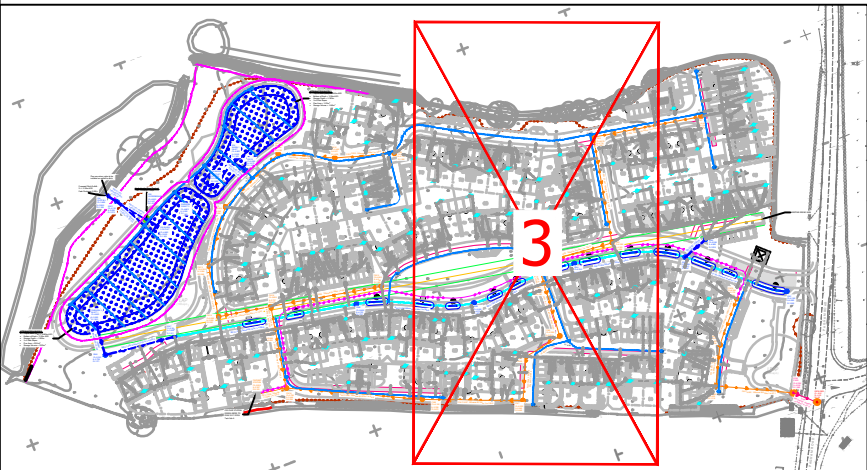

NOTES:

1. THIS DRAWING IS NOT TO BE SCALED.
2. THIS DRAWING IS TO BE READ IN CONJUNCTION WITH ALL OTHER RELEVANT ENGINEERING AND LANDSCAPING DRAWINGS. ANY DISCREPANCIES ARE TO BE REPORTED TO THE ENGINEER IMMEDIATELY FOR CLARIFICATION.
3. BASED ON TOPOGRAPHIC SURVEY UNDERTAKEN BY INTERLOCK SURVEYS LIMITED DATED OCTOBER 2021, REF 210841.
4. THIS DRAWING IS BASED ON THE PROPOSED LAYOUT UNDERTAKEN BY THRIVE ARCHITECTS, DRAWING NUMBER: BARG230419_BOL_01_K, RECEIVED 25/06/04.
5. THE WATER BUTT LOCATIONS ARE SHOWN INDICATIVELY AND ARE TO BE CONFIRMED BY THE CLIENT.

KEY

- | | |
|---|--|
|  | PROPOSED SURFACE WATER SEWER & MANHOLE. REFER TO DRAWING SL/BHPAGHAMROAD.2/1103 FOR CONSTRUCTION DETAIL |
|  | HYDROBRAKE. REFER TO DRAWING SL/BHPAGHAMROAD.2/1104 FOR CONSTRUCTION DETAIL |
|  | PROPOSED FOUL WATER SEWER & MANHOLE. REFER TO DRAWING SL/BHPAGHAMROAD.2/1104 FOR CONSTRUCTION DETAIL |
|  | EXISTING FOUL WATER MANHOLE |
|  | PROPOSED RISING MAIN |
|  | PROPOSED ATTENUATION BASIN. REFER TO DRAWING SL/BHPAGHAMROAD.2/1260 FOR SECTION DETAIL |
|  | PROPOSED 0.5m DEEP SWALE (FOLLOW ROAD LEVELS LONGITUDINALLY - TOB LEVEL 6MM BELOW ADJACENT ROAD SURFACE) |
|  | PROPOSED HEADWALL. REFER TO DRAWING SL/BHPAGHAMROAD.2/1260 FOR SECTION DETAIL |
|  | SWALE UNDERDRAIN. REFER TO DRAWING SL/BHPAGHAMROAD.2/1240 FOR SECTION DETAIL |
|  | SUB-BASE DRAIN. PROPOSED HEADWALL. REFER TO DRAWING SL/BHPAGHAMROAD.2/1240 FOR SECTION DETAIL |
|  | SILT TRAP CHAMBER. REFER TO DRAWING SL/BHPAGHAMROAD.2/1102 FOR SECTION DETAIL |
|  | EXISTING SOUTHERN WATER RISING MAIN TO AND 3M OFFSET |
|  | 3M MAINTENANCE EASEMENTS FOR EXISTING DITCHES AND PROPOSED BASINS |
|  | SITE BOUNDARY |
|  | PROPOSED RAINWATER BUTT |

KEY TO HEALTH AND SAFETY SYMBOLS

- | | |
|---|---|
|  | INDICATES A RESIDUAL RISK REQUIRING A COMPULSORY ACTION. |
|  | INDICATES A RESIDUAL RISK FOR INFORMATION. |
|  | INDICATES A RESIDUAL RISK REQUIRING A PROHIBITIVE ACTION. |
|  | INDICATES A RESIDUAL RISK AS A WARNING. |

FOR TENDER
NOT FOR CONSTRUCTION

T4	Updated water butt locations. (FA)	SL	21/04/26
T3	Updated to address Arun District Council's comments. (FA)	SL	24/03/26
T2	Update for client comments (JRH)	SL	26/11/25
T1	Initial Issue (FA)	SL	10/09/25

rev.	amendment	checked	date
------	-----------	---------	------



Mayer Brown Limited
Aerodrome Studios 2-8 Airfield Way Christchurch
Dorset BH23 3TS
Telephone 07787 523 397
enquiry@mayerbrown.co.uk www.mayerbrown.co.uk

client

BARGATE

LAND WEST OF PAGHAM ROAD, PAGHAM

scale	drawn by	checked by
1:250	FA	SL

date	cad file
MARCH 2026	PAGHAM ROAD

MAIN DRAINAGE LAYOUT
SHEET 3 OF 4

layer Brown Limited jobcode	suitability	revision
BHPAGHAMROAD.2	-	T4

SL/BHPAGHAMROAD.2-1022