

NOTES
All dimensions must be checked on site and not
scaled from this drawing.
EXCEPT ARUN DC USE

E		
D		
C		
B		
A		
	Date	Revisions

© copyright

JOHNSON
DESIGNS



Architectural & Planning Services
Building Plans

CHICHESTER, West Sussex
01243 775700

FOUR MARKS, Hampshire
01420 563303

Email: johnsonplans@yahoo.co.uk
www.johnsondesigns.co.uk

Client
MR & MRS A. DENNAHY

Job Title
18 LEDRA DRIVE
PAGHAM
PO21 4PF

Drawing Title
FLOOR PLAN 5
EXISTING & PROPOSED


Scale
1:50 AT A3

Date
OCT 20


Drawn by
JH

Drg. No.
-5697/01

Rev.

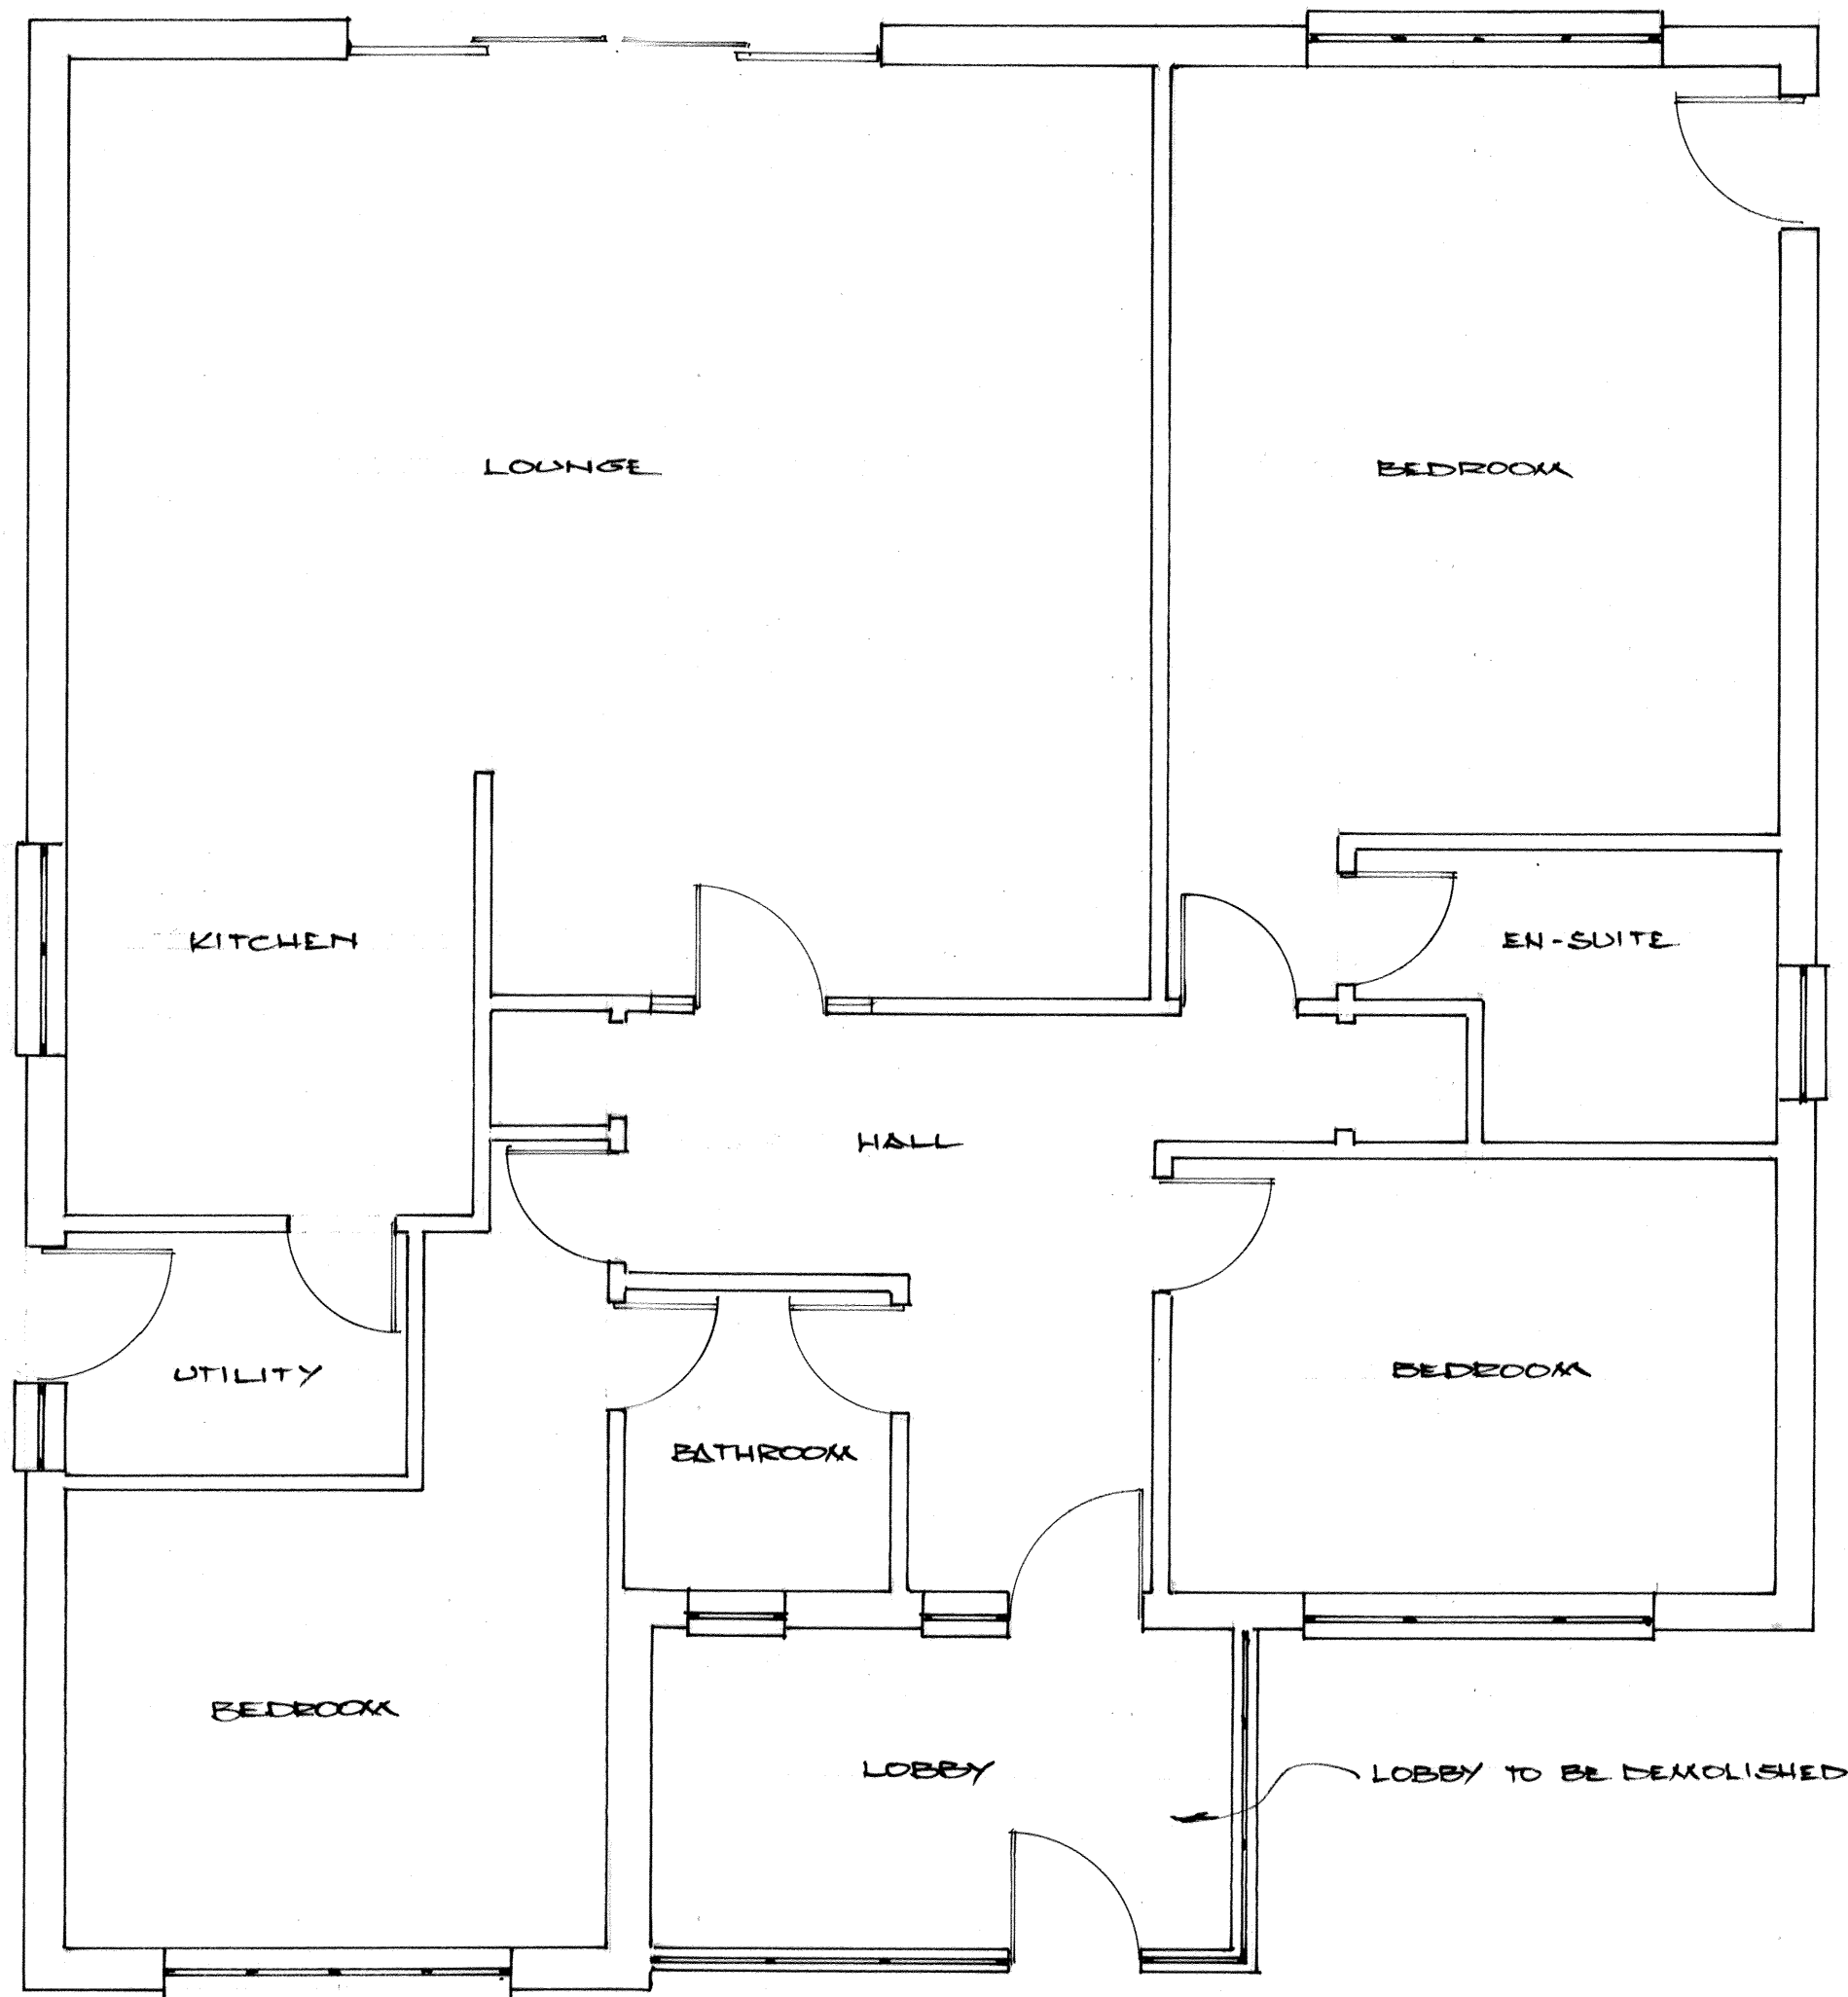

EXISTING FLOOR PLAN

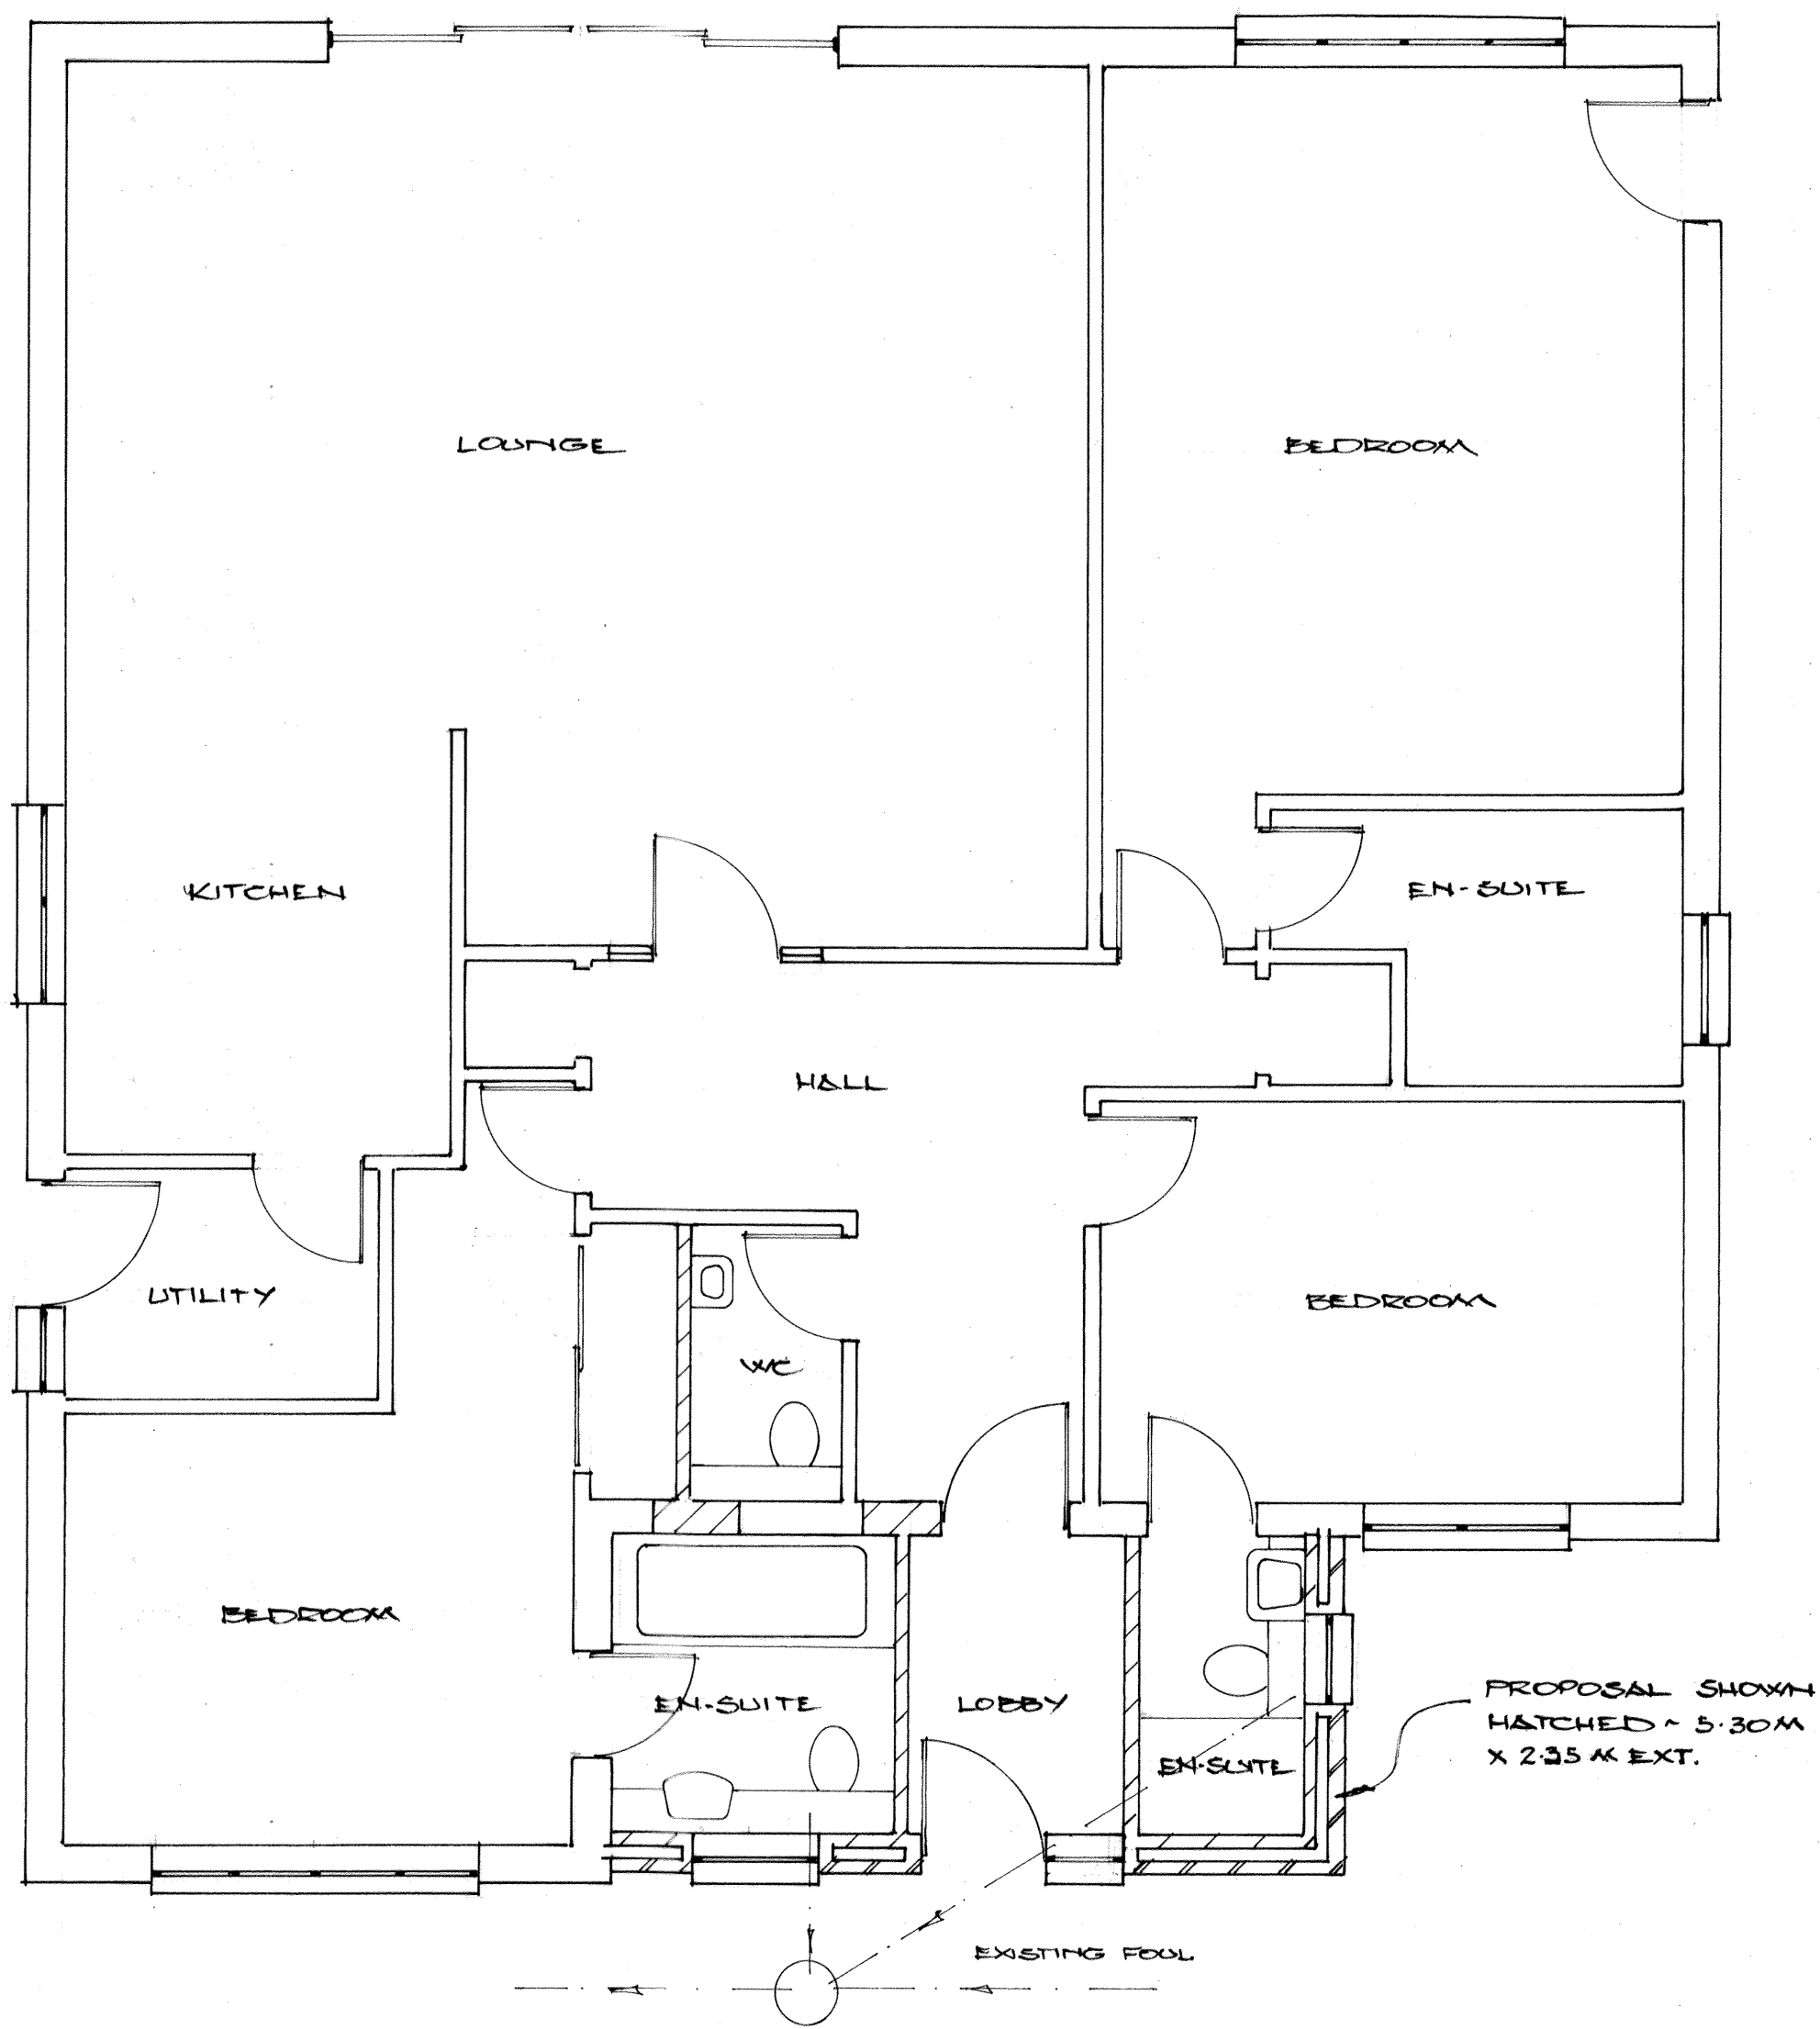

PROPOSED FLOOR PLAN