




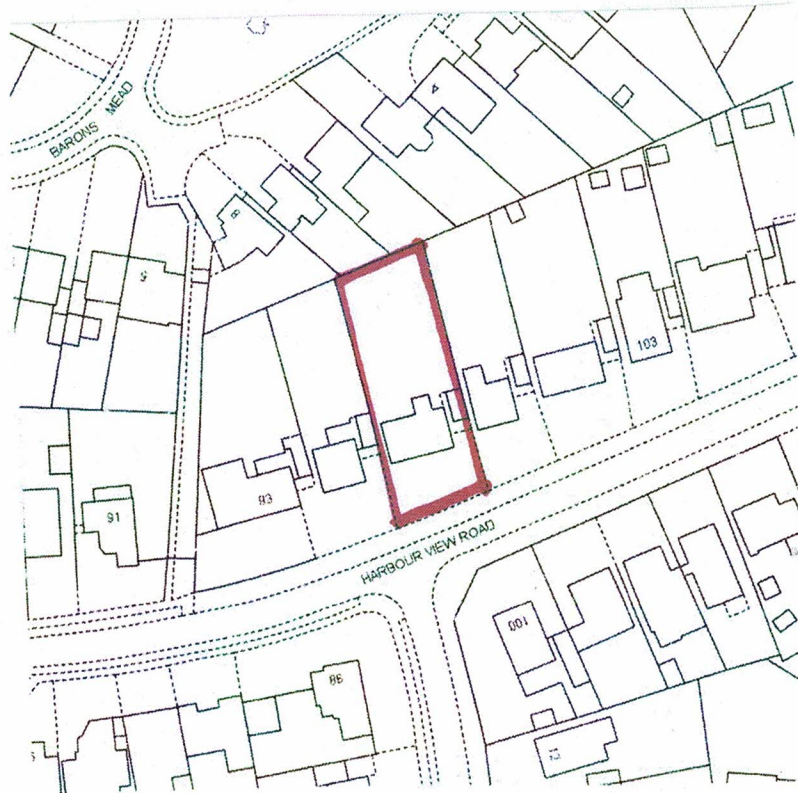

LOCATION PLAN 1:1250

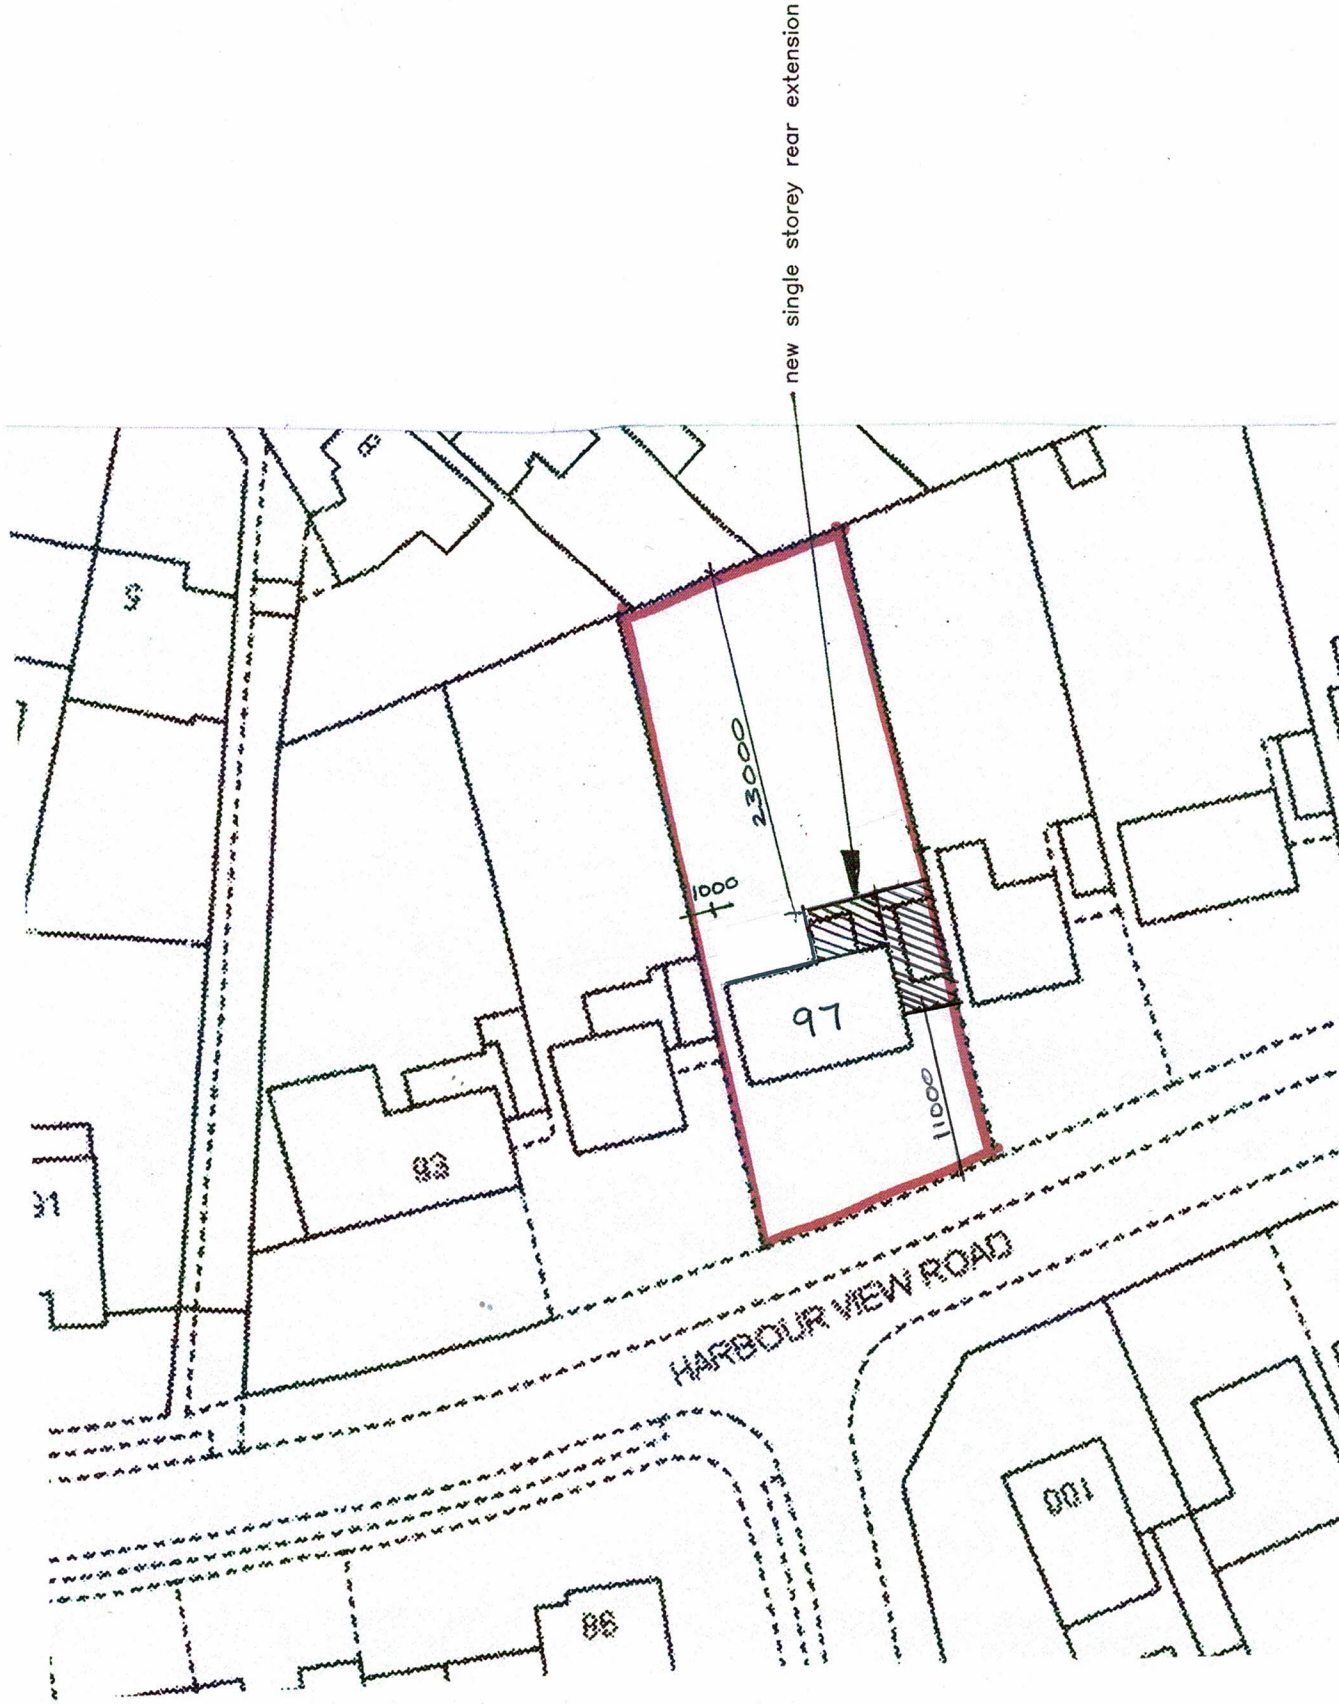

SITE PLAN 1:500

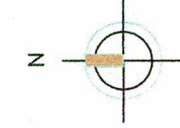

Amdesign
ARCHITECTURE DESIGN DEVELOPMENT
Leeza Aldis-Hobbs ARB RIBA SPAB
Mob: 07756 329400
e-mail: leeza@amdesignltd.co.uk

PROJECT
**97 HARBOUR VIEW RD
PAGHAM
WEST SUSSEX
PO21 4RJ**
PROJECT STAGE
PLANNING

DRAWING
**LOCATION PLAN
SITE PLAN**
DRAWING No
275/01
SCALE
1:1250 1:500
DATE
OCT 2018
REVISION
B
DRAWN
LA
CHECKED

LETTER	REVISION	DATE

This scheme is subject to town planning and all other necessary consents. All dimensions and levels to be checked on site. This drawing is to be read in conjunction with other relevant drawings and documents. Report all discrepancies to the Architect before work commences. AM Design is the trading name of AM Design Ltd © AM Design Ltd. All rights reserved.