


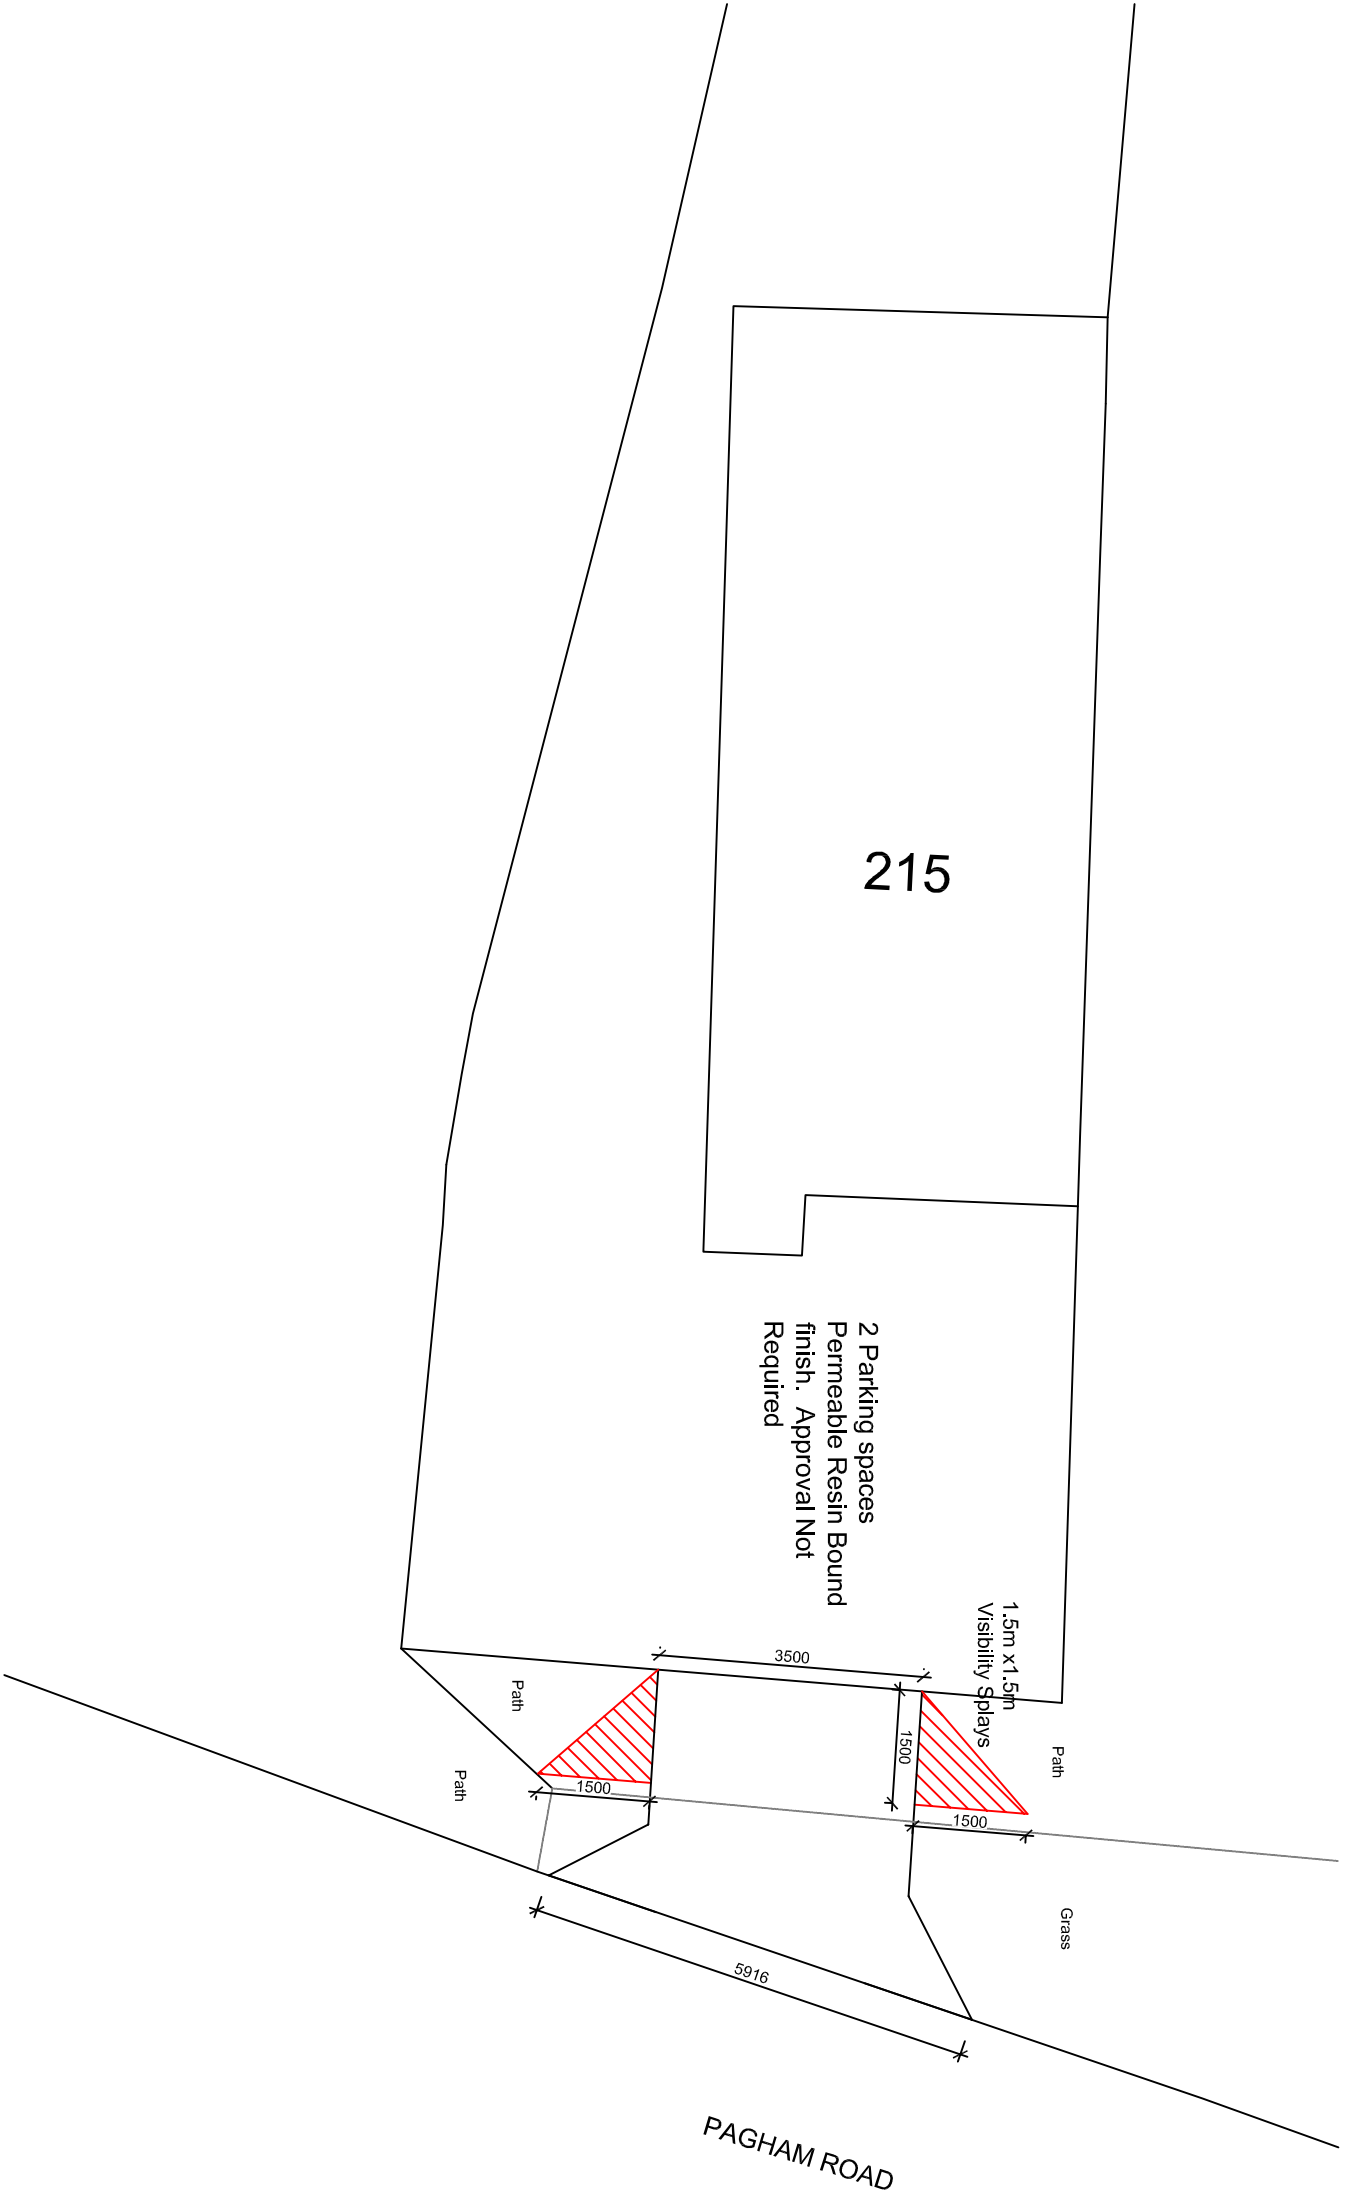

215

2 Parking spaces
Permeable Resin Bound
finish. Approval Not
Required

1.5m x 1.5m
Visibility Splays

Path

Grass

PAGHAM ROAD

Path

Path



Your Home Plans Ltd Chichester Enterprise Centre, Terminus Road, Chichester, PO19 8TX 01243 908064 june@yourhomeplans.co.uk			215 Pagham Road Nyetimber Bognor Regis West Sussex PO21 3QD		
Site Plan					
Project Number: 215PAG-21		Date: 1st July 2021		Drawing No: A101	
Drawn By: Your Home Plans Ltd		Checked By: JEG		Scale: 1:100 A3	