


The Lion Inn, Netherimber Lane, PUGHAM, West Sussex, PO21 3SX

Scale: 1:100 @ A3.

Date: 31/01/2021.

Drawn: T.H. 001/21.

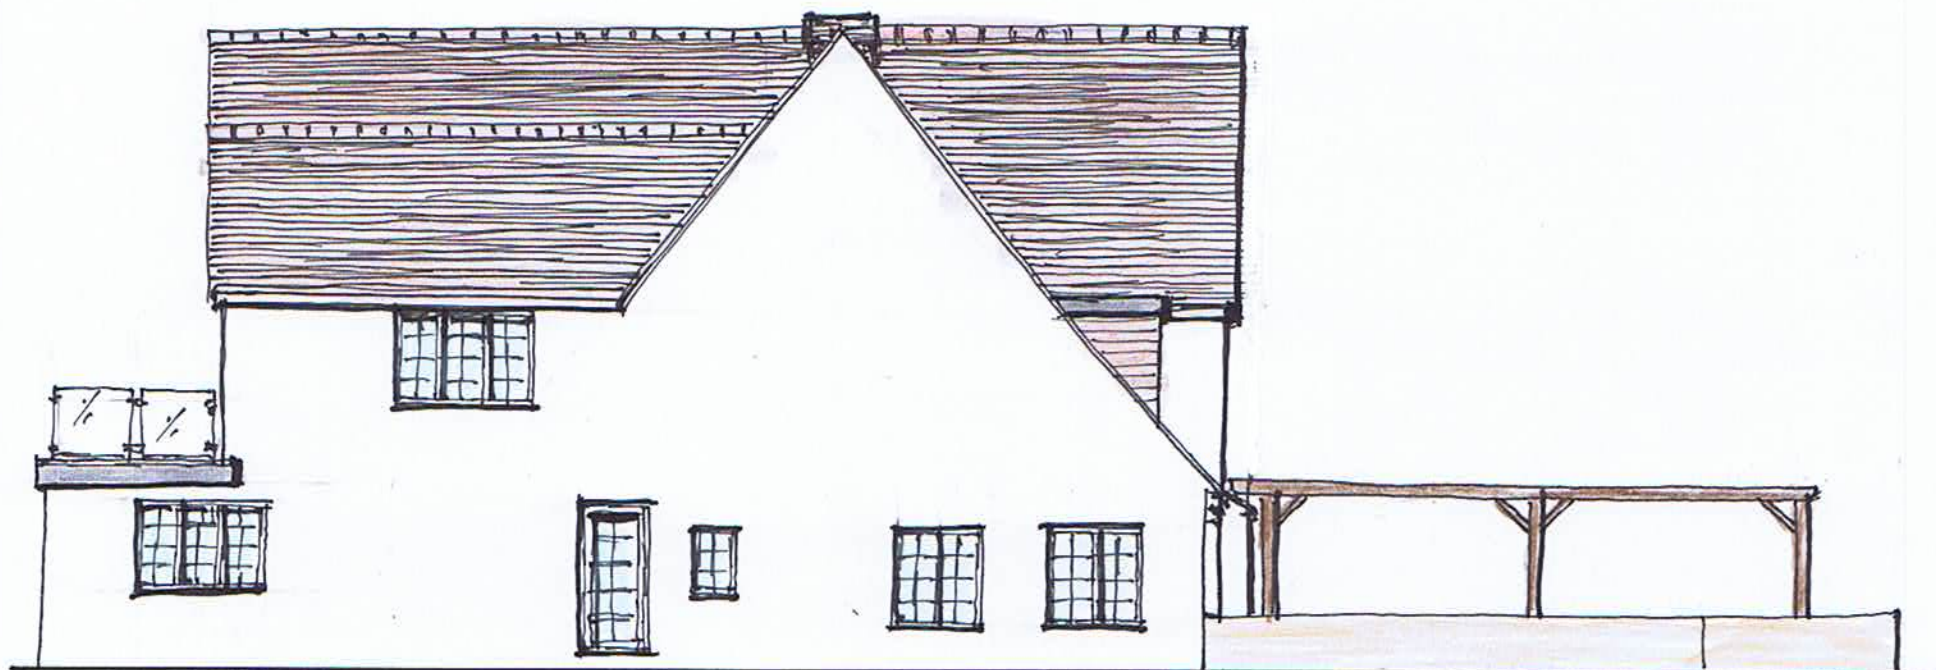

WEST ELEVATION.



SOUTH ELEVATION.



EAST ELEVATION.