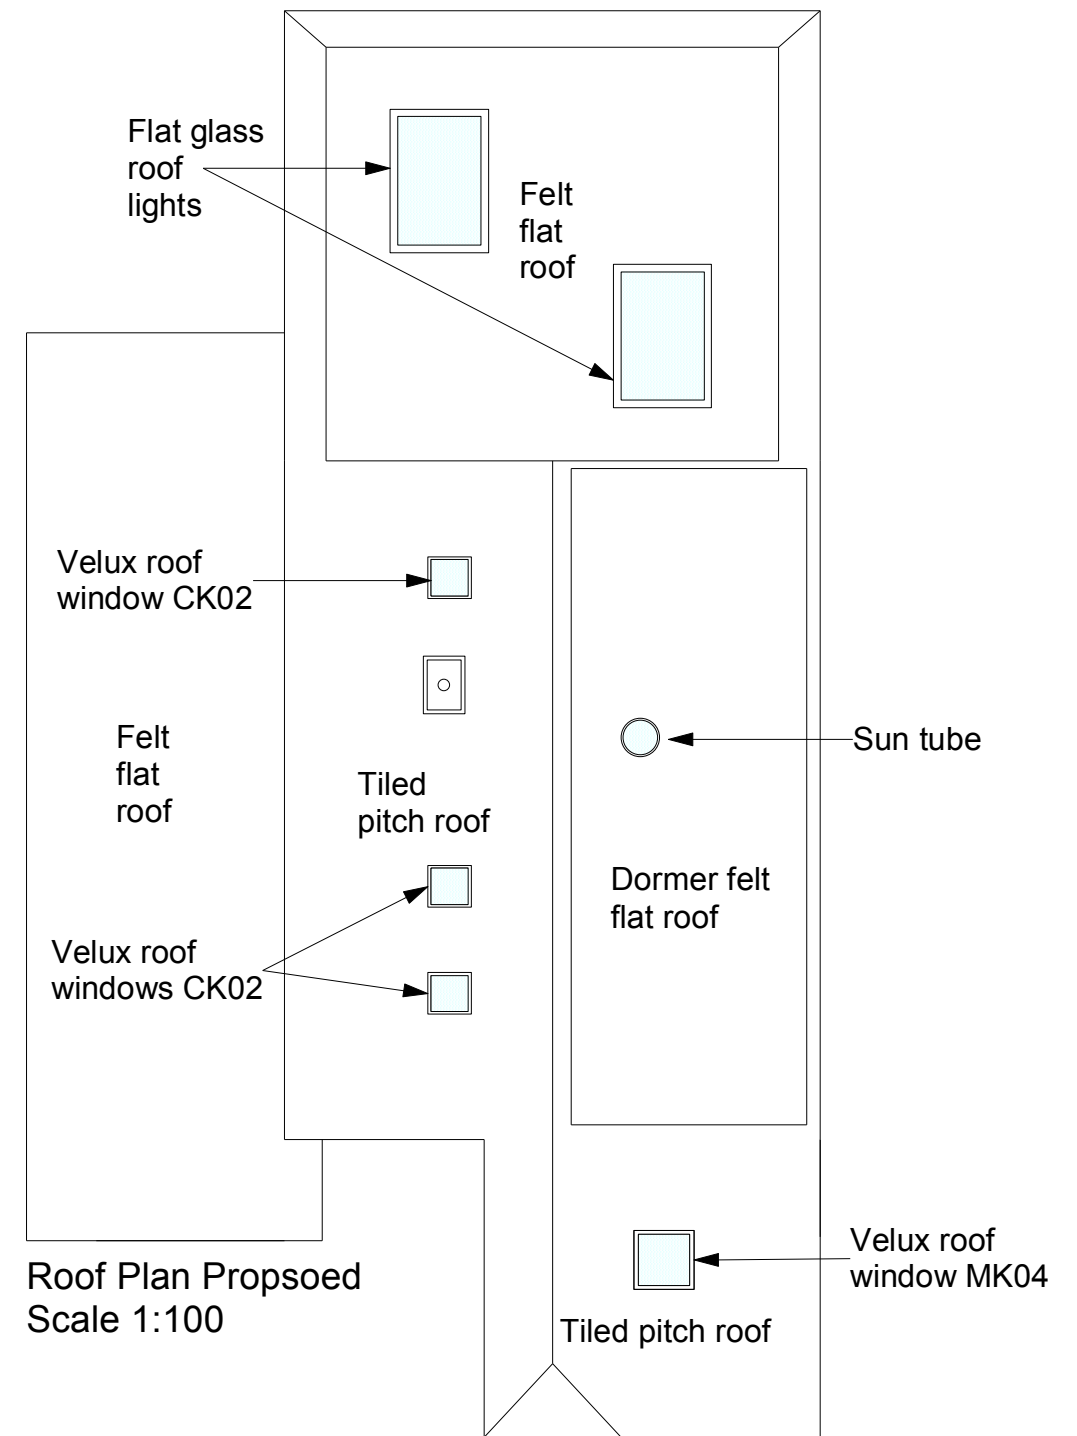
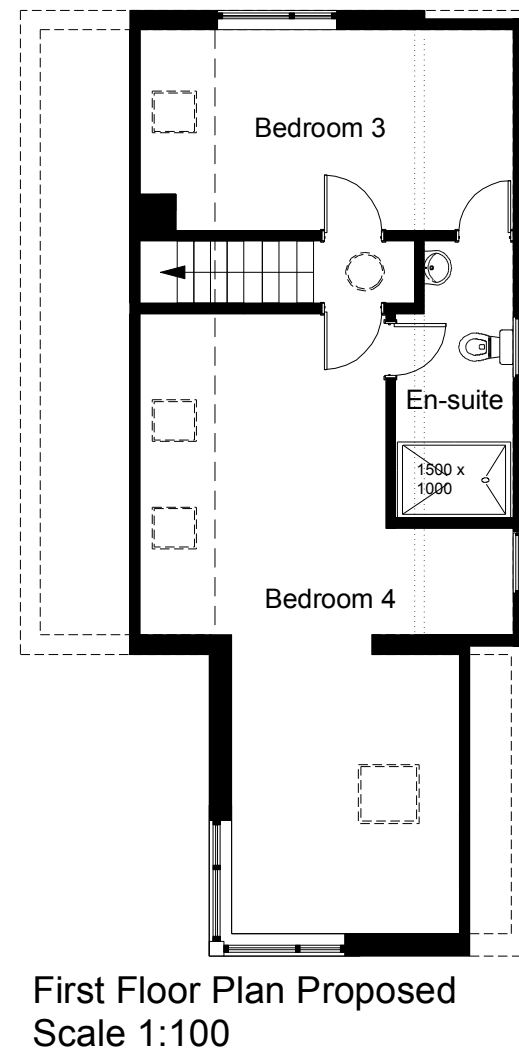
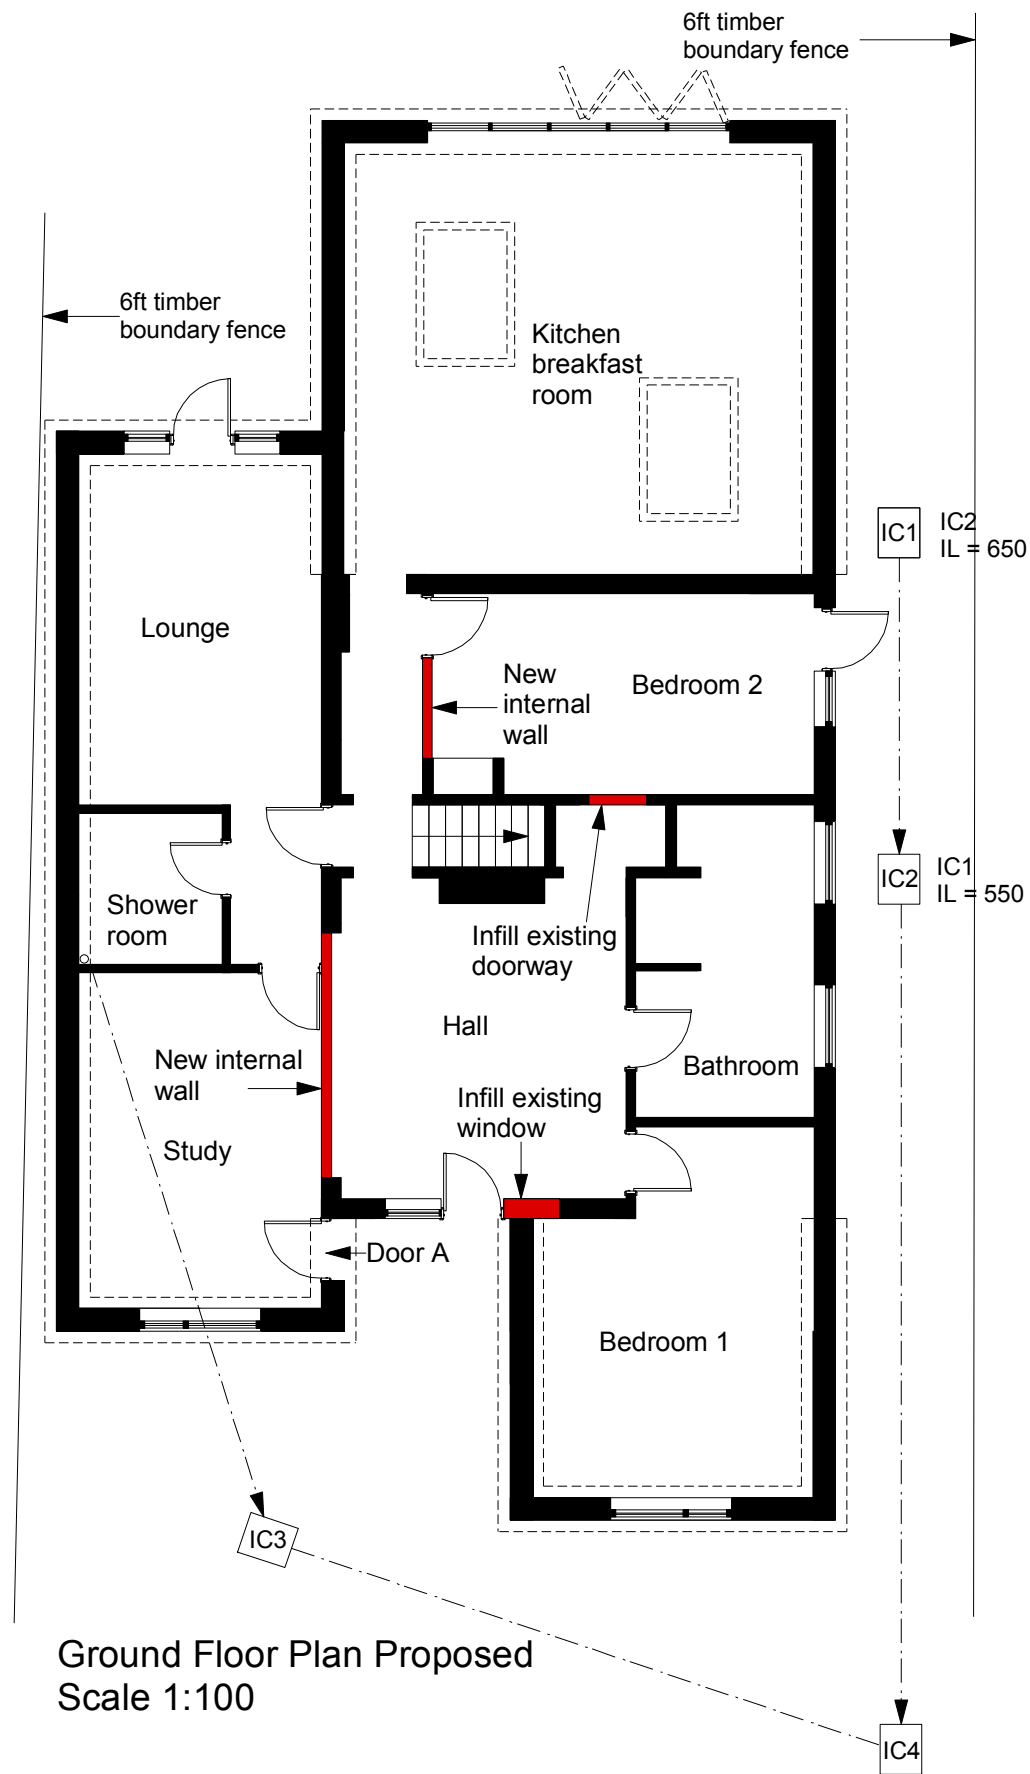


All dims and details to be checked on site prior to any commencement of work. This plan is not a full specification or schedule of work and has been produced solely for the purpose of obtaining the necessary local authority consents/approvals For Party Wall etc. Act 1996 see Government booklet or website.

Status:			
Preliminary	☐ Tender	☐	
Planning	☒ Construction	☐	
Building Regulations	☐ As Built	☐	

Client:
Mr & Mrs Belcher
39 Sea Lane
Pagham
Bognor Regis
West Sussex
PO21 4UW

Revision:	A
Scale:	1:50 & 100 @A3
Date:	Sept 20
Dwg No:	LB004

Project:	Extensions and alterations
Content:	Proposed floor and roof plans