


Church Farm Holiday Village

Proposed Housekeeping Building - Proposed Site Elevations

- Finishes:**
- Walls - Insulated profiled cladding - Colour - Goosewing Grey - RAL 7038
 - Roof - Insulated profiled cladding - Colour - Goosewing Grey - RAL 7038
 - Personnel Door - Steel - Colour - Goosewing Grey - RAL 7038
 - Roller Shutter Door - Steel - Colour - Goosewing Grey - RAL 7038
 - Rainwater Goods - Black UPVC


Copyright. This drawing is the property of A&M Architectural Partnership. It is not to be used, copied, reproduced, or otherwise disclosed in any form without the written consent of A&M Architectural Partnership. This drawing is issued on the condition that it is not copied, reproduced, related or disclosed in any form without the written consent of A&M Architectural Partnership. Do not scale this drawing. Drawings can be scaled for Planning purposes only, all dimensions on site before commencing any work. This drawing incorporates information from other professionals, for the information of the client. A&M Architectural Partnership LLP cannot accept responsibility for the accuracy of the information provided by other professionals. All contractors and sub-contractors are to comply in all respects with current building regulations, whether or not specifically stated on these drawings.

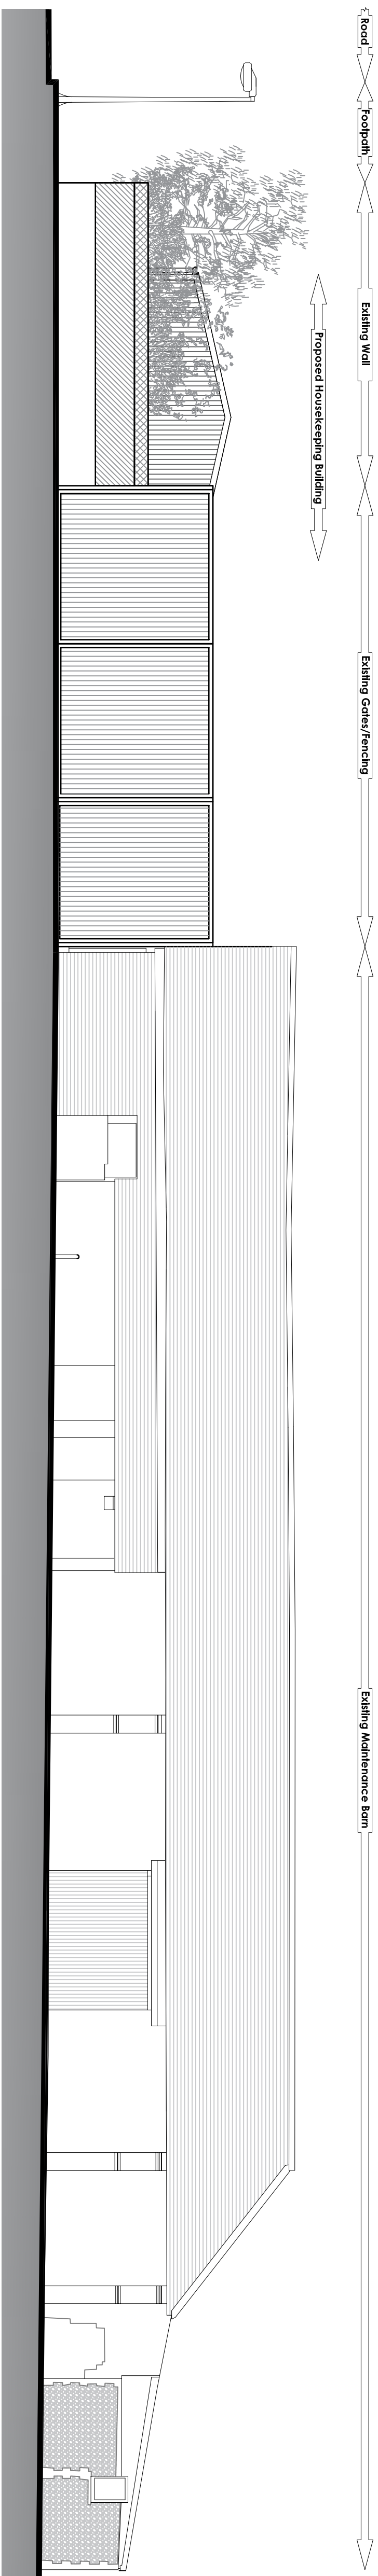


North Elevation (A - A)





South Elevation (B - B)

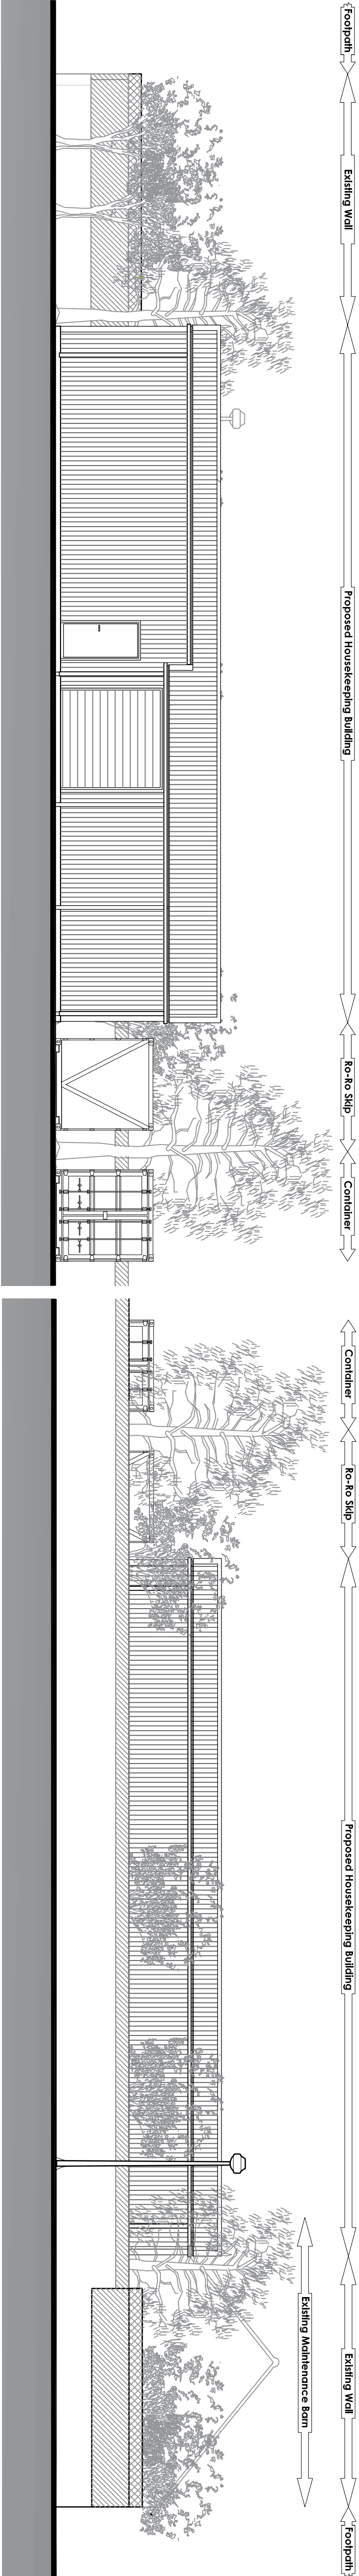

West Elevation (C - C)

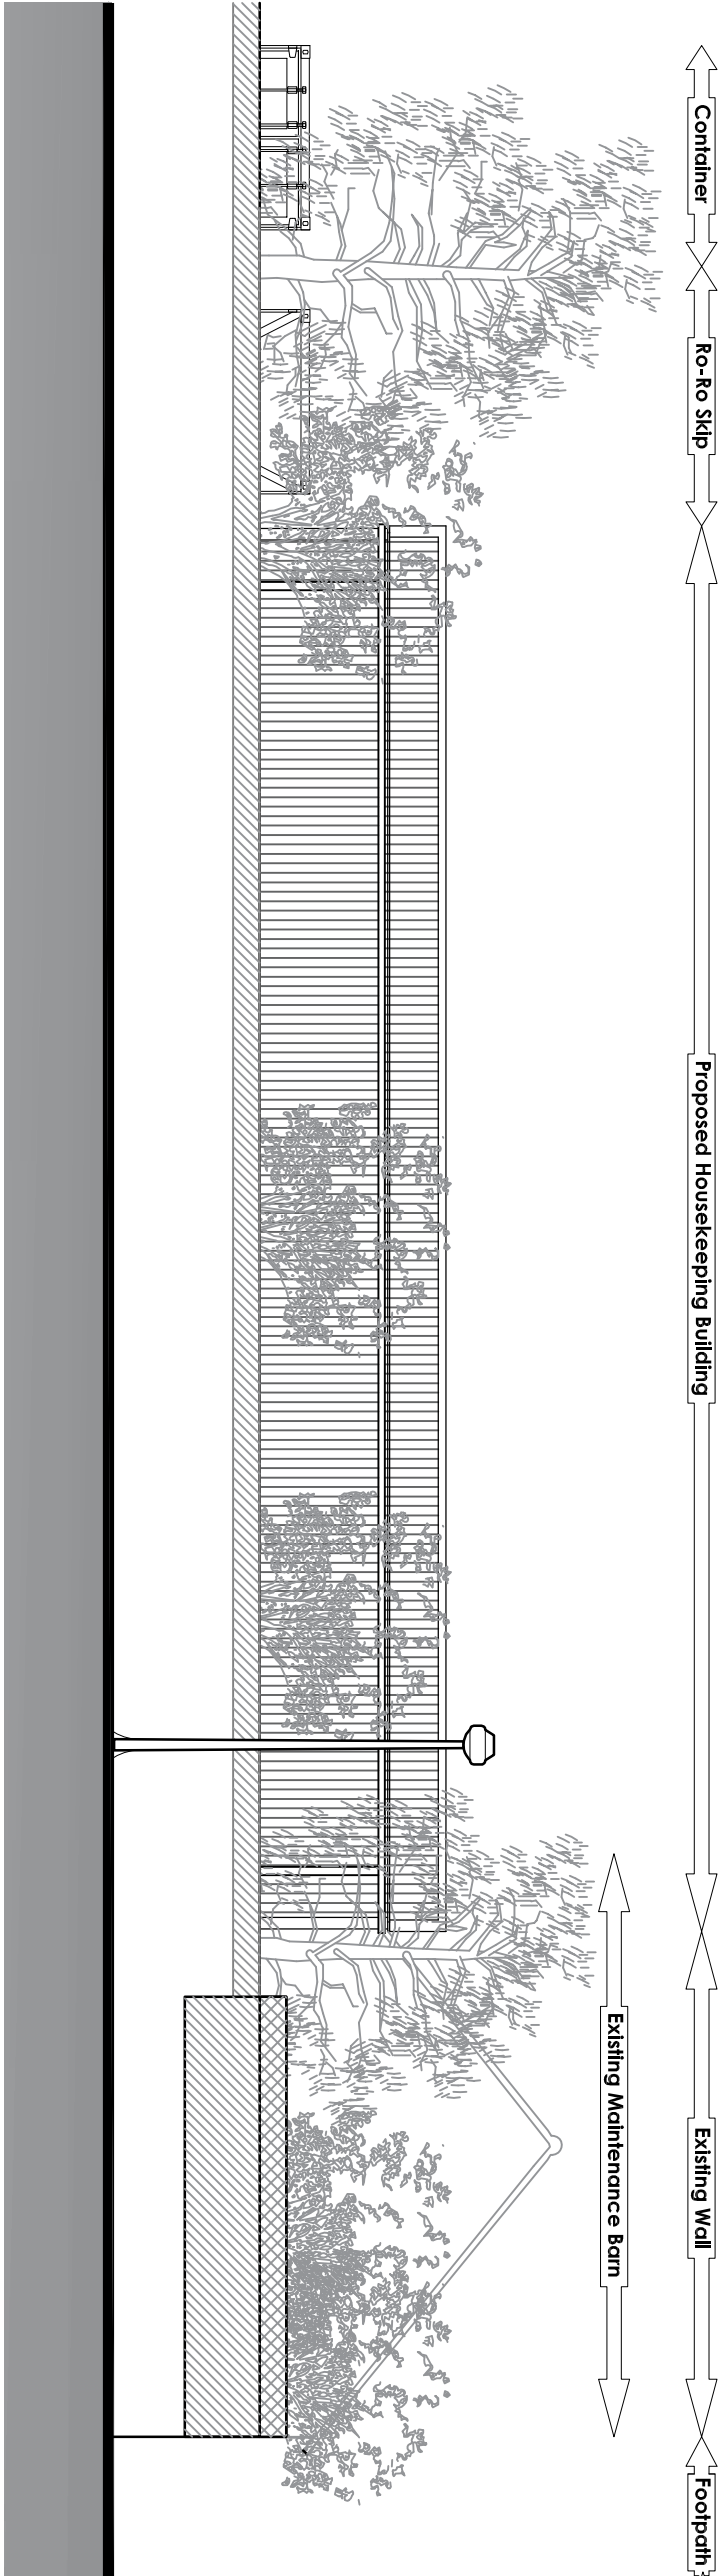

East Elevation (D - D)

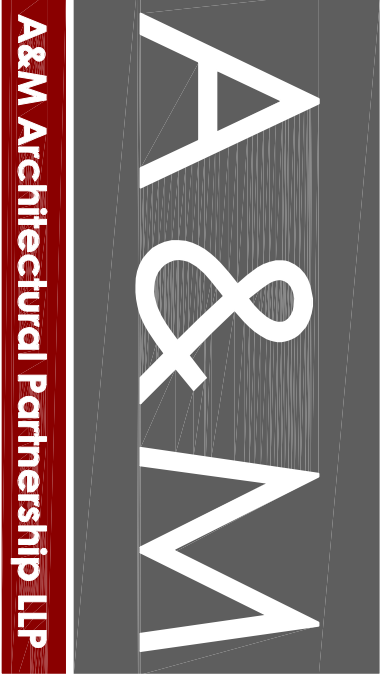 

40 Cambridge Road, Hastings, East Sussex, TN34 1DT
T: 01424 200222 W: am@architect.co.uk E: admin@am-arch.co.uk

Client:
Bourne Leisure Ltd
Church Farm Holiday Village
Foghorn, Nr. Chichester

Project:
New Housekeeping & Maintenance Building

Drawing Title:
Proposed Site Elevations

Date: Oct 2018
Drawn: RW
Checked By: -
Scale: 1:100 @ A1
Project: 4183-230 Proposed Housekeeping Building - Planning Draw
Studio: **PLANNING**

Drawing Number: 4183-230
Revision: -