



Church Farm Holiday Village

Proposed Housekeeping Building - Existing Site Elevations

 


Copyright. This drawing is the property of A&M Architectural Partnership LLP. Its copyright and design content is reserved by them and the material is not to be reproduced, stored in a retrieval system, or otherwise used in any form or by any means, electronic, mechanical, photocopying, recording, or otherwise, without the prior written permission of A&M Architectural Partnership LLP. This drawing is the property of A&M Architectural Partnership LLP and is not to be reproduced, stored in a retrieval system, or otherwise used in any form or by any means, electronic, mechanical, photocopying, recording, or otherwise, without the prior written permission of A&M Architectural Partnership LLP. This drawing is the property of A&M Architectural Partnership LLP and is not to be reproduced, stored in a retrieval system, or otherwise used in any form or by any means, electronic, mechanical, photocopying, recording, or otherwise, without the prior written permission of A&M Architectural Partnership LLP.

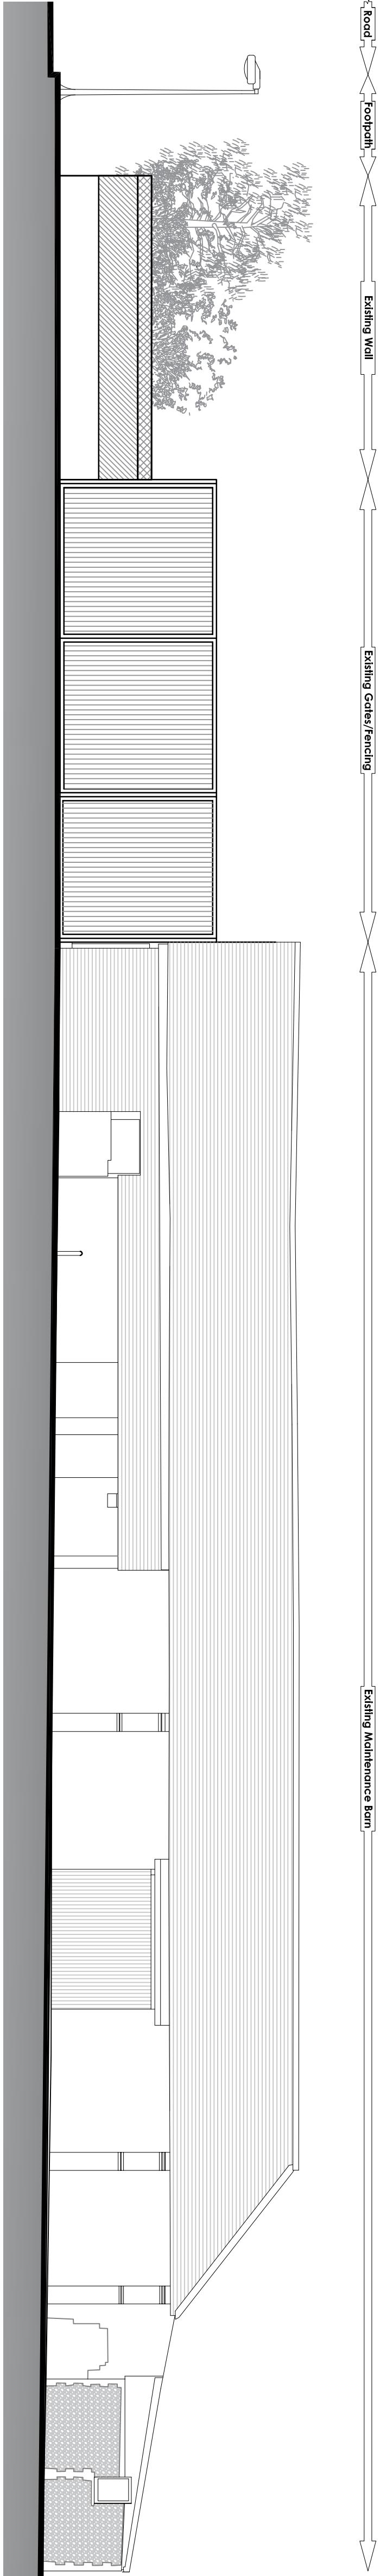

North Elevation (A - A)



South Elevation (B - B)

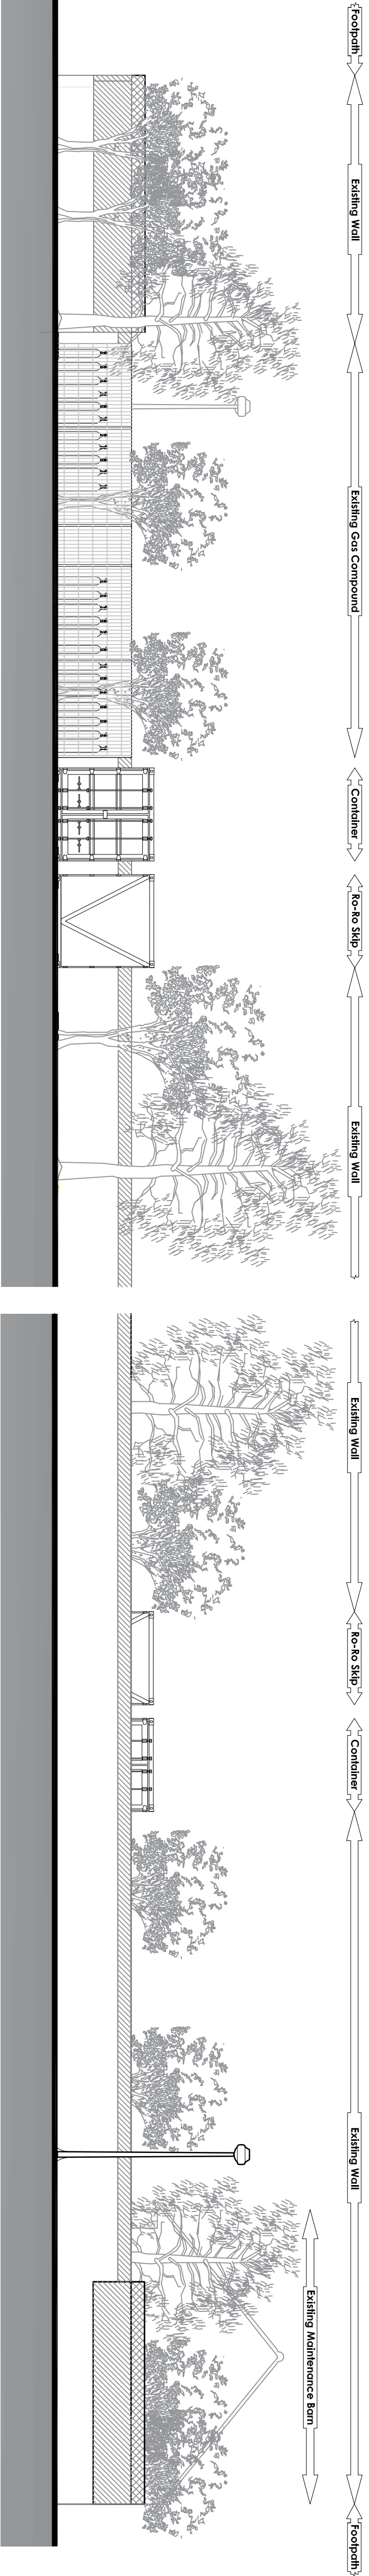

East Elevation (D - D)



Existing Maintenance Barn
Inside Service Yard




North West Fencing &
Gas Storage Compound



West Facing Service Yard



Sea Lane

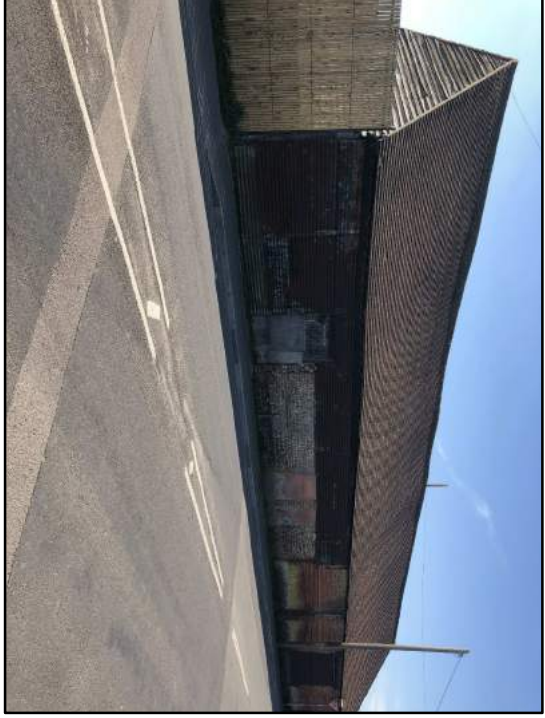

Existing Maintenance Barn
on Sea Lane



Junction at Martlet Way
& Sea Lane



40 Cambridge Road, Hastings, East Sussex, TN34 1DT
T: 01424 200122 W: www.aandm.co.uk E: enquiries@aandm.co.uk

Client: **Bourne Leisure Ltd**

Site Address: **Church Farm Holiday Village**
Pogrom, Nr. Chichester

Project: **New Housekeeping & Maintenance building**

Drawing Title: **Existing Site Elevations**

Date: **Oct 2018** Scale: **1:100@A1** Drawn: **RW**
Checked By: **RW**
Status: **PLANNING**

Drawing Number: **4183-120** Revision: **-**