



Church Farm Holiday Village

Proposed Housekeeping Building - Part Proposed Site Plan

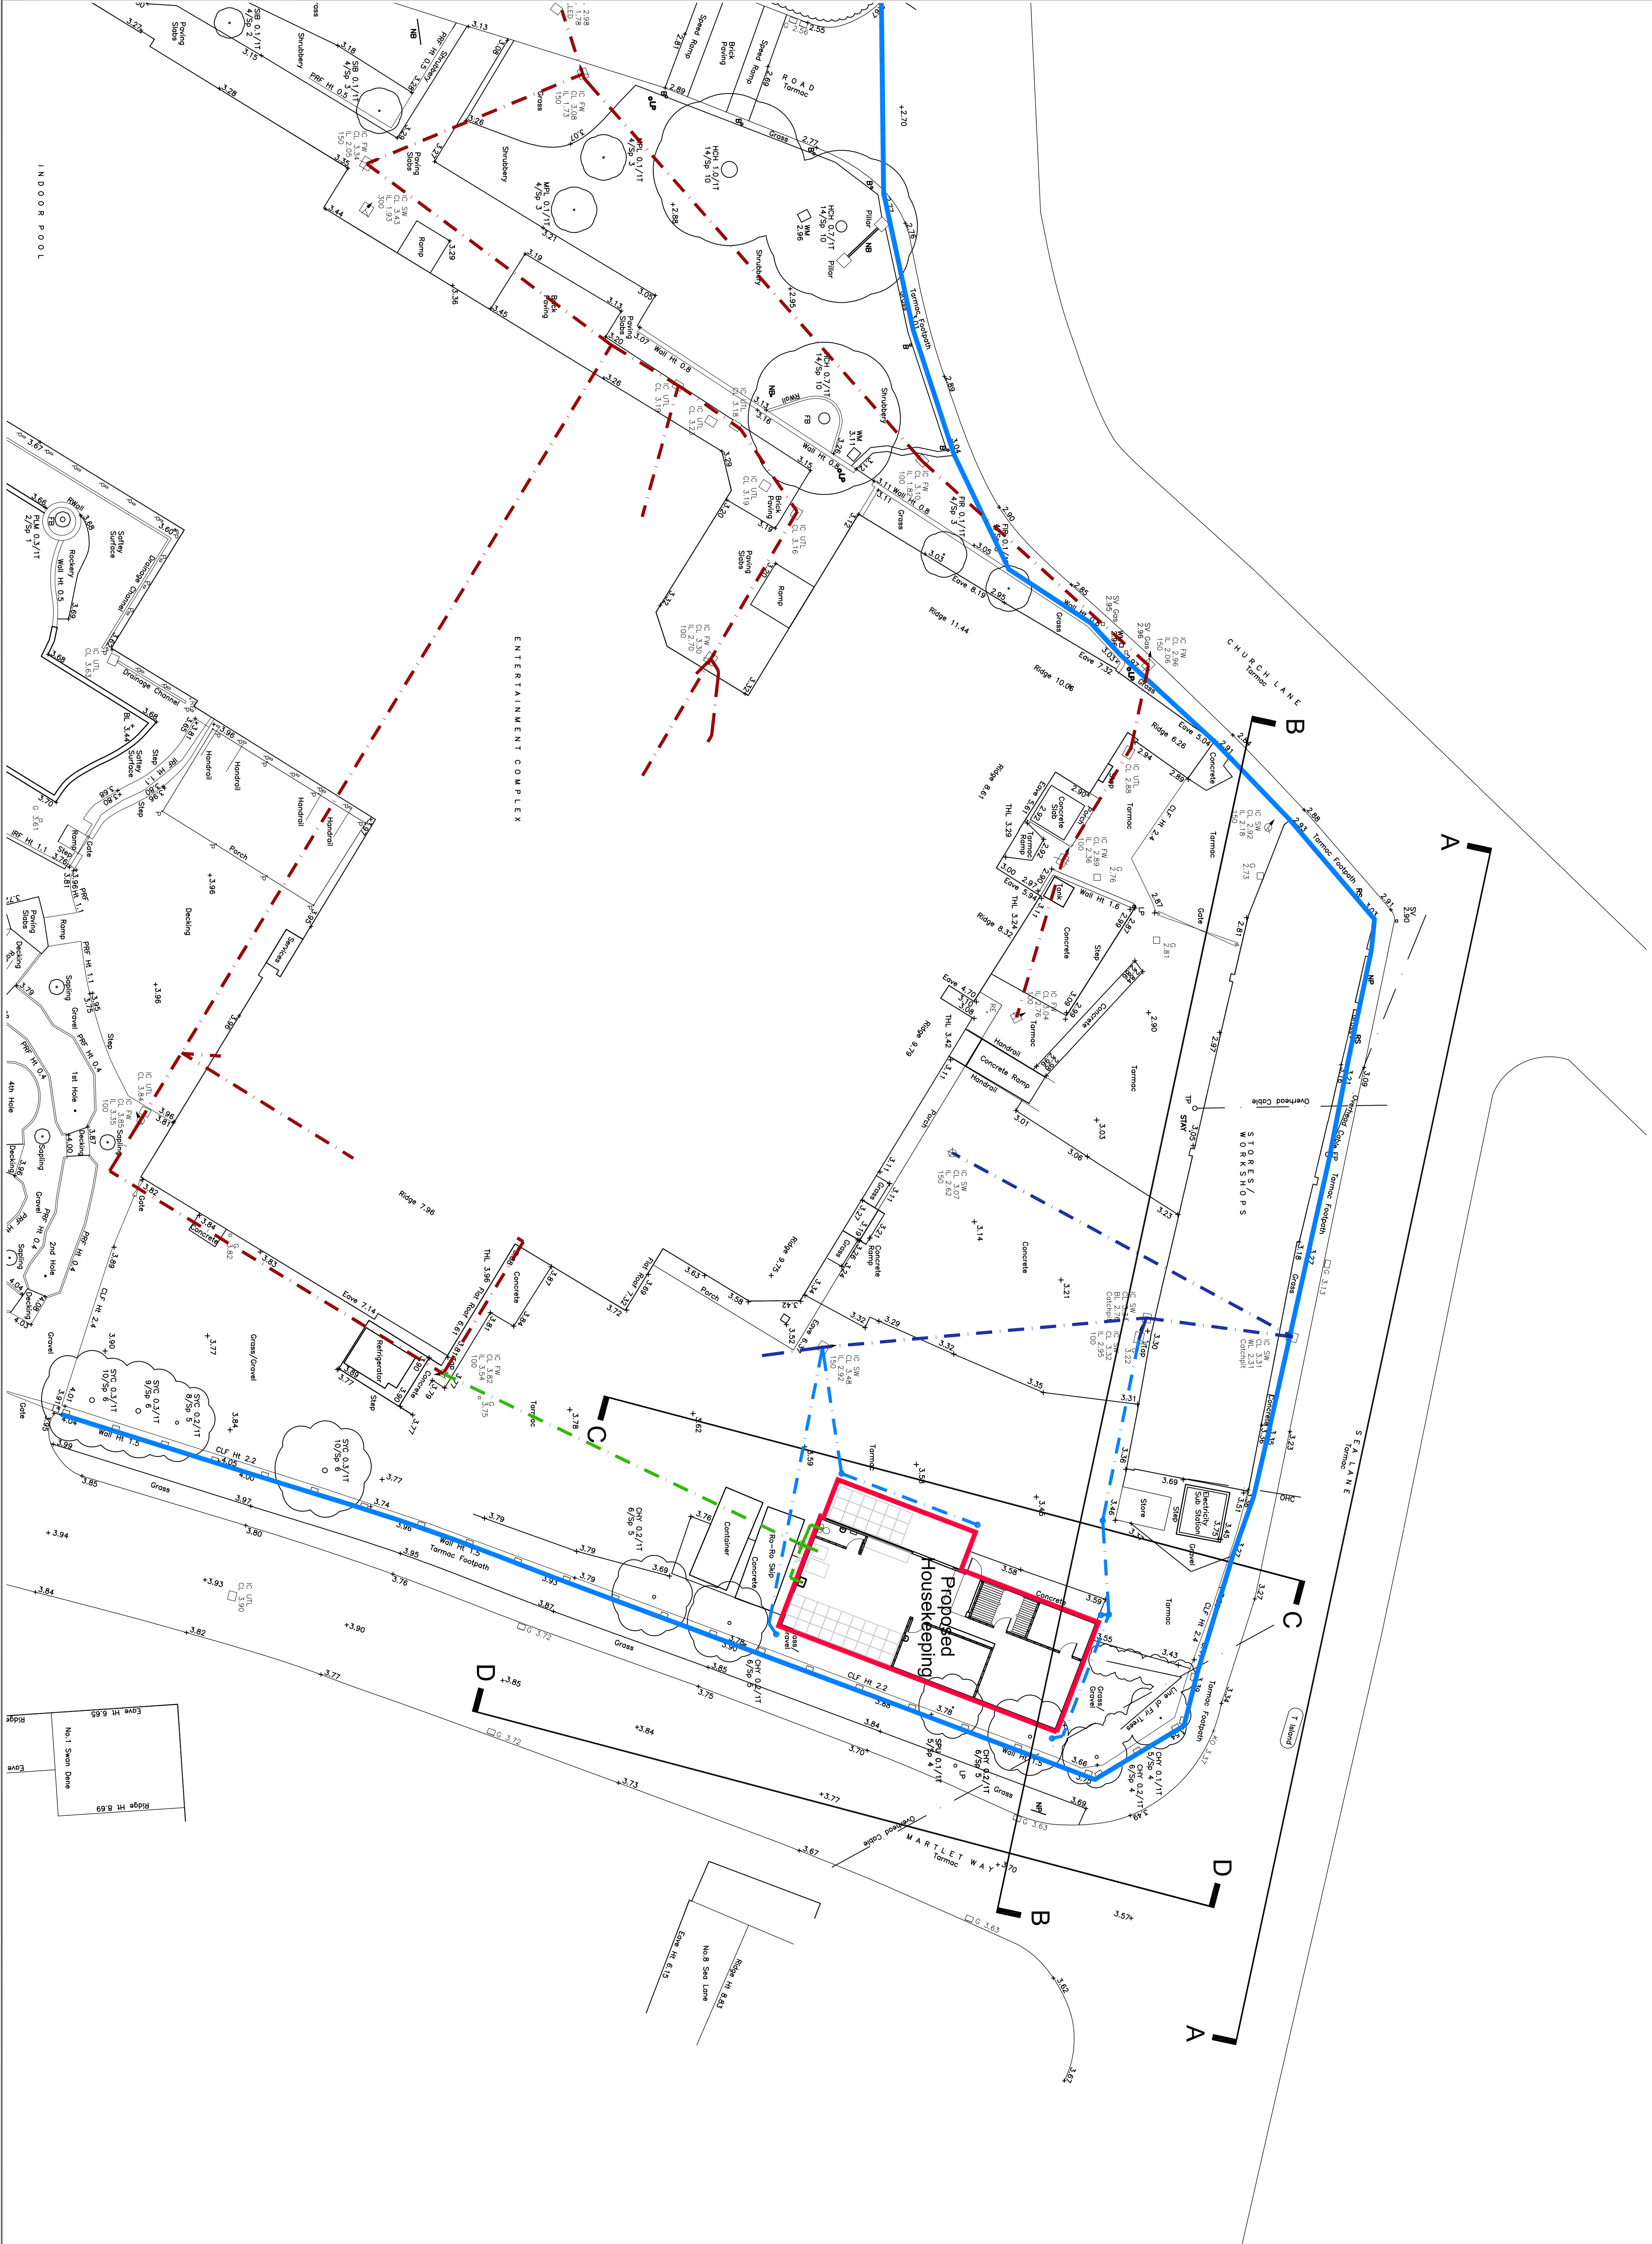

Copyright. This drawing is the property of A&M Architectural Partnership. It is not to be used, copied, reproduced, or otherwise disclosed to any other unauthorized person, either wholly or in part without the consent in writing of A&M Architectural Partnership. Do not scale the drawing. Drawings can be scaled for planning purposes only, all dimensions on site before commencing any work, unless otherwise stated. Report any alterations or omissions to the Architect. This drawing incorporates information from other professions, for the industry and for the client's use. It is not to be used for any other purpose without the consent of the Architect. The Architect is not responsible for any errors or omissions in the drawing. 

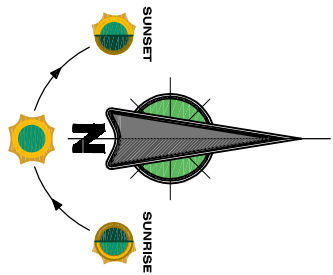


LEGEND

- SITE AREA
- SITE OWNERSHIP
- EXISTING FW DRAINAGE
- PROPOSED FW DRAINAGE
- EXISTING SW DRAINAGE
- PROPOSED SW DRAINAGE



Rev.	Details	By	Date
A	Revised to ADC comments 18.11.18.	if	20.11.18

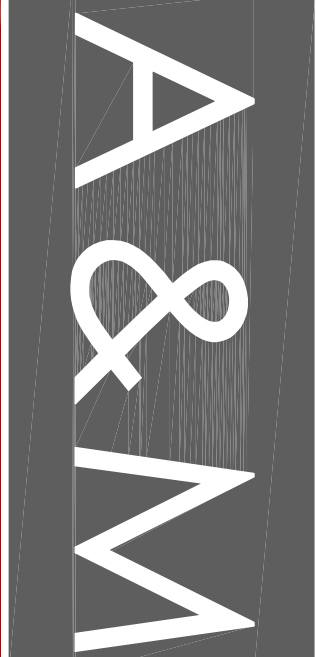

40 Cambridge Road, Hastings, East Sussex, TN34 1DT
T: 01424 200222 W: amarchitectural.co.uk E: edward@am-arch.co.uk

Client: BOURNE LEISURE LTD.

Project: CHURCH FARM HOLIDAY VILLAGE
Pogham, Nr. Chichester, West Sussex, PO21 4NR

Proposed Housekeeping Building

Drawing Title:

Part Proposed Site Plan

Date: 17/10/2018 Scale: 1:200 @ A1
Drawn by: if
Checked by: -

Project: 4183-210A Part Proposed Site Plan - Planning drawing

Project: 4183-210A Part Proposed Site Plan - Planning drawing

Project: 4183-210A Part Proposed Site Plan - Planning drawing

Project: 4183-210A Part Proposed Site Plan - Planning drawing