



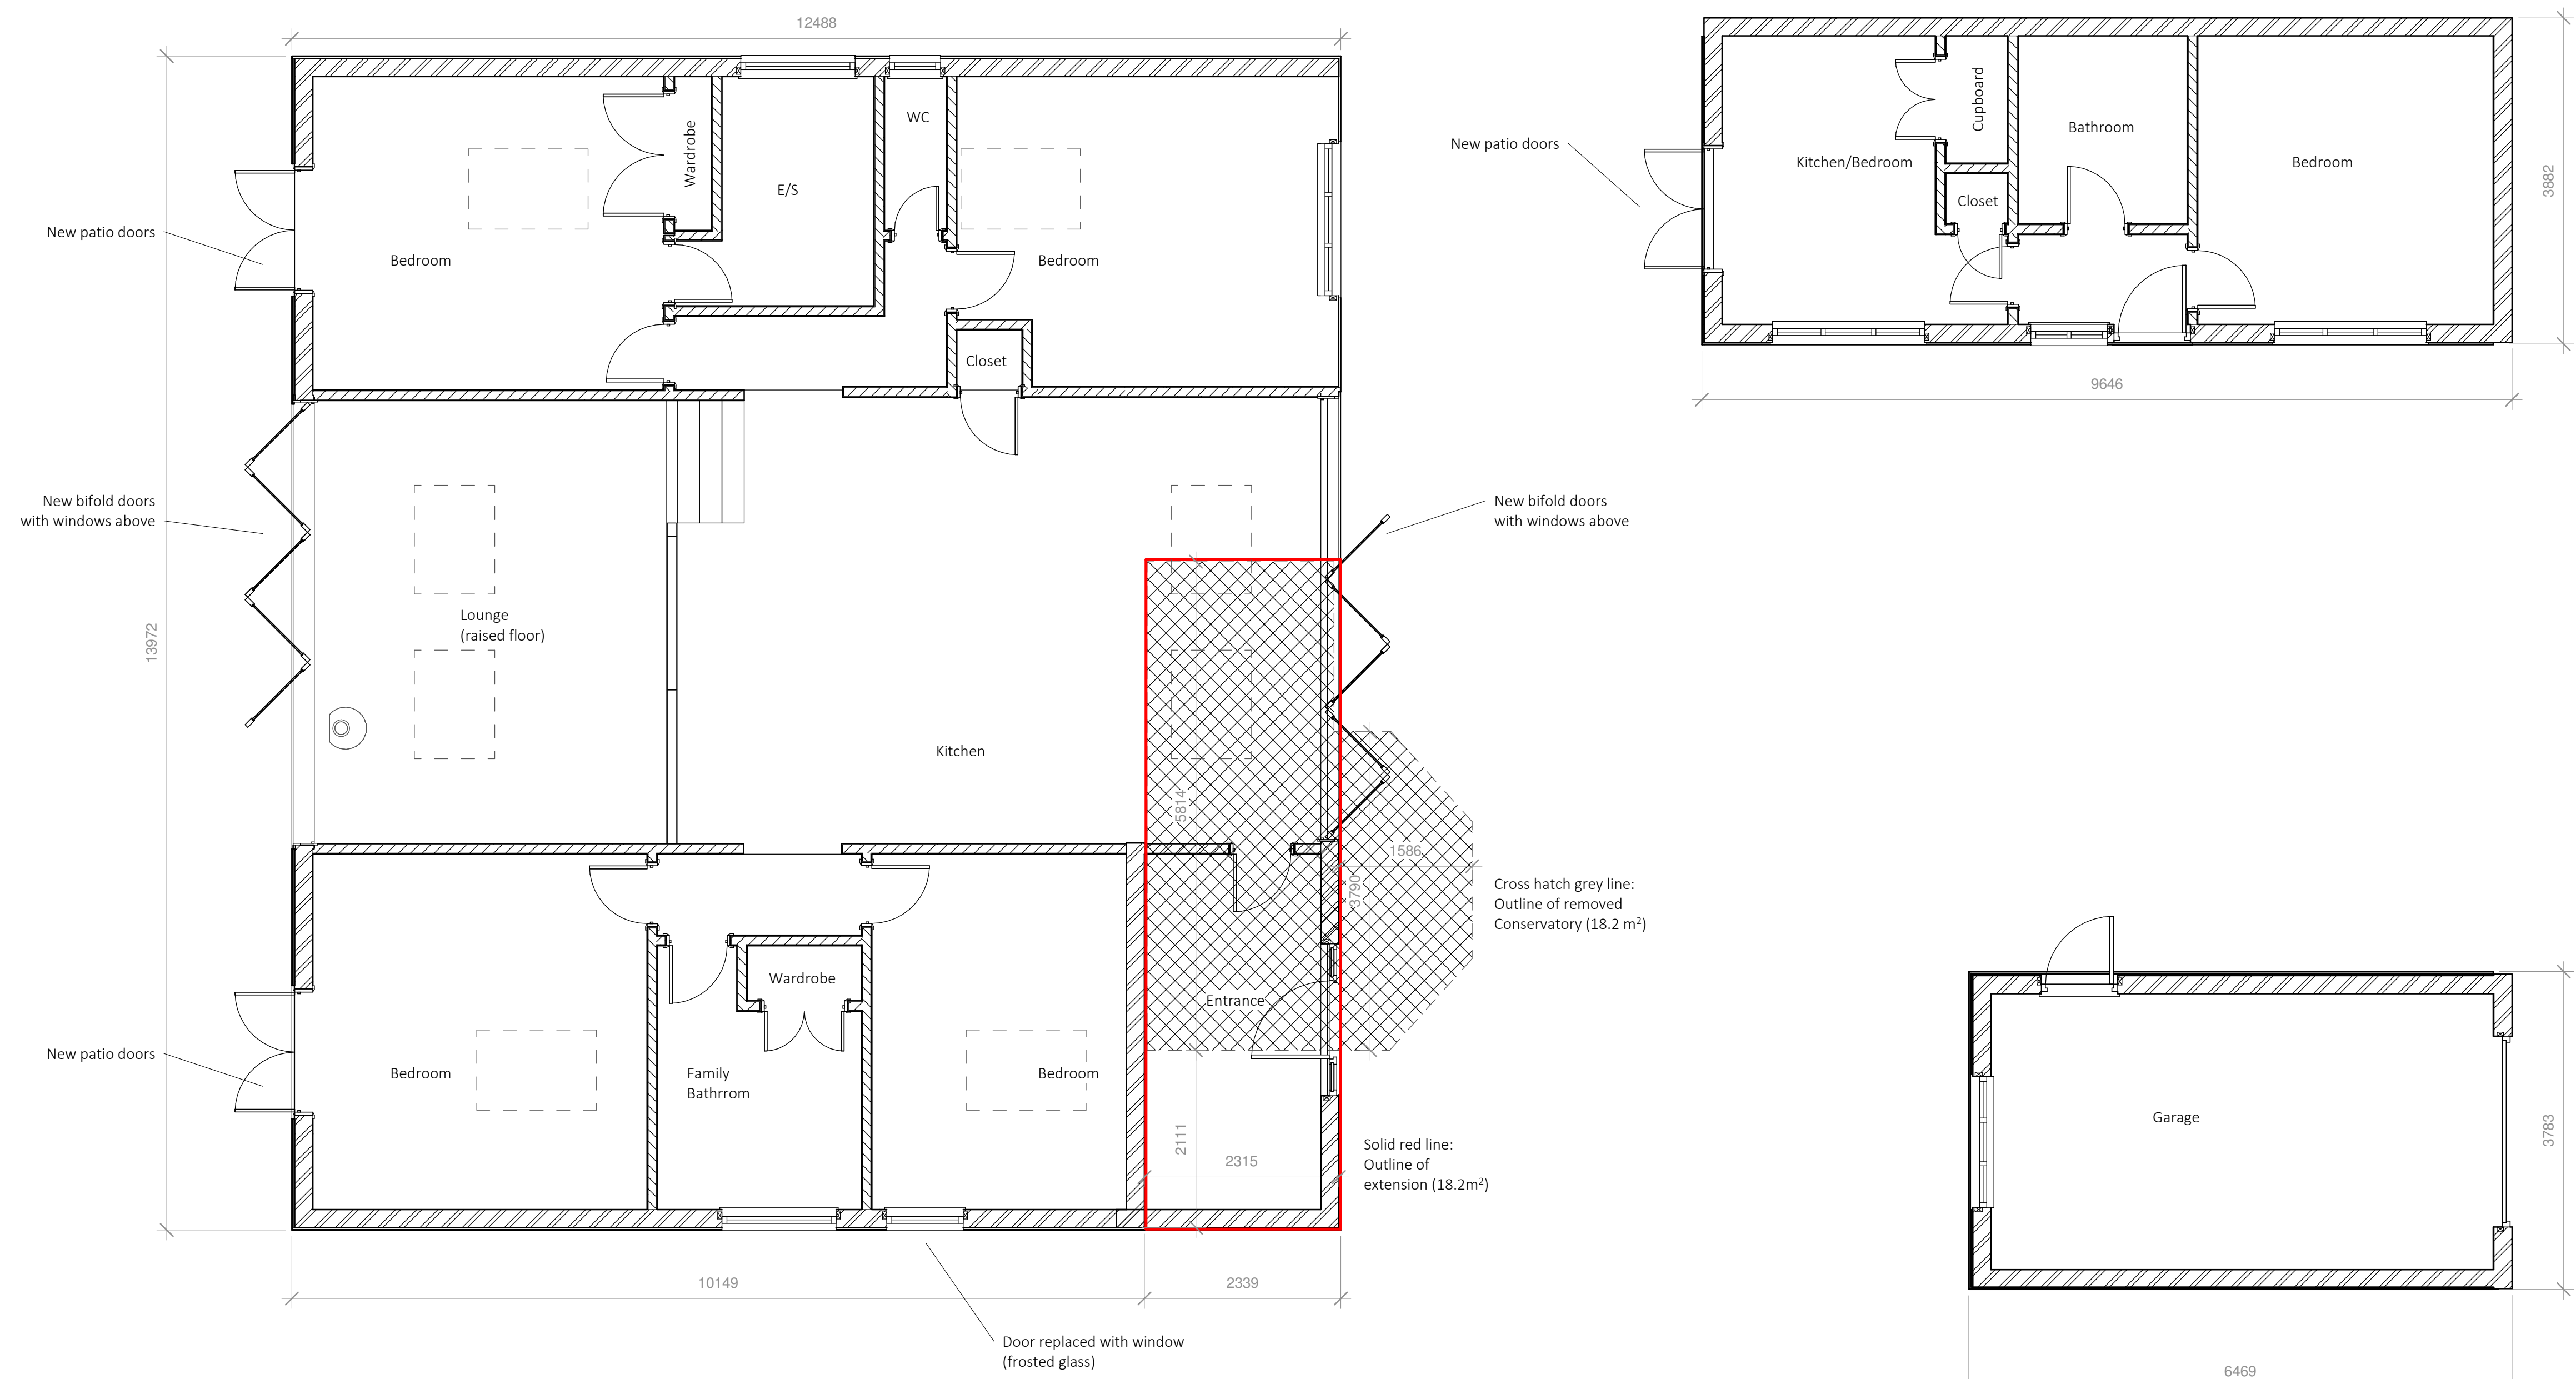

All floor levels won't drop below the current dwelling.
The design and construction of the works takes into consideration flood protection defences.

 

Rev	Revision		Date
PROJECT			
32 East Front Road, Pagham			
TITLE			
Proposed Floor Plans			
DRAWING No. P0002		SCALE (@A1) 1 : 50	Project Ref: J20025

THE



COMPANY

www.emara.co.uk Tel: 07803 924465 Email: info@emara.co.uk