


- CONTRACTOR TO PREPARE DETAIL WORKING DRAWINGS FOR APPROVAL SUBSEQUENT TO SITE SURVEY.
- CONTRACTOR TO AGREE FINAL SETTINGS OUT PRIOR TO INSTALLATION.
- THIS DRAWING MUST BE READ IN CONJUNCTION WITH ALL NECESSARY ARCHITECTURAL, STRUCTURAL & SPECIALIST DRAWINGS, SCOPE OF WORKS, ROOM DATA SHEETS & SPECIFICATIONS.
- ANY CALCULATIONS, SIZES, EQUIPMENT SELECTIONS, ARE INDICATIVE. CONTRACTOR TO UNDERTAKE CALCULATIONS, SIZING, EQUIPMENT SELECTION ETC. AS PART OF DESIGN RESPONSIBILITIES.
- DIMENSIONS SHALL NOT BE SCALED & FIGURED.
- DIMENSIONS MUST BE VERIFIED ON SITE BEFORE WORK COMMENCES.

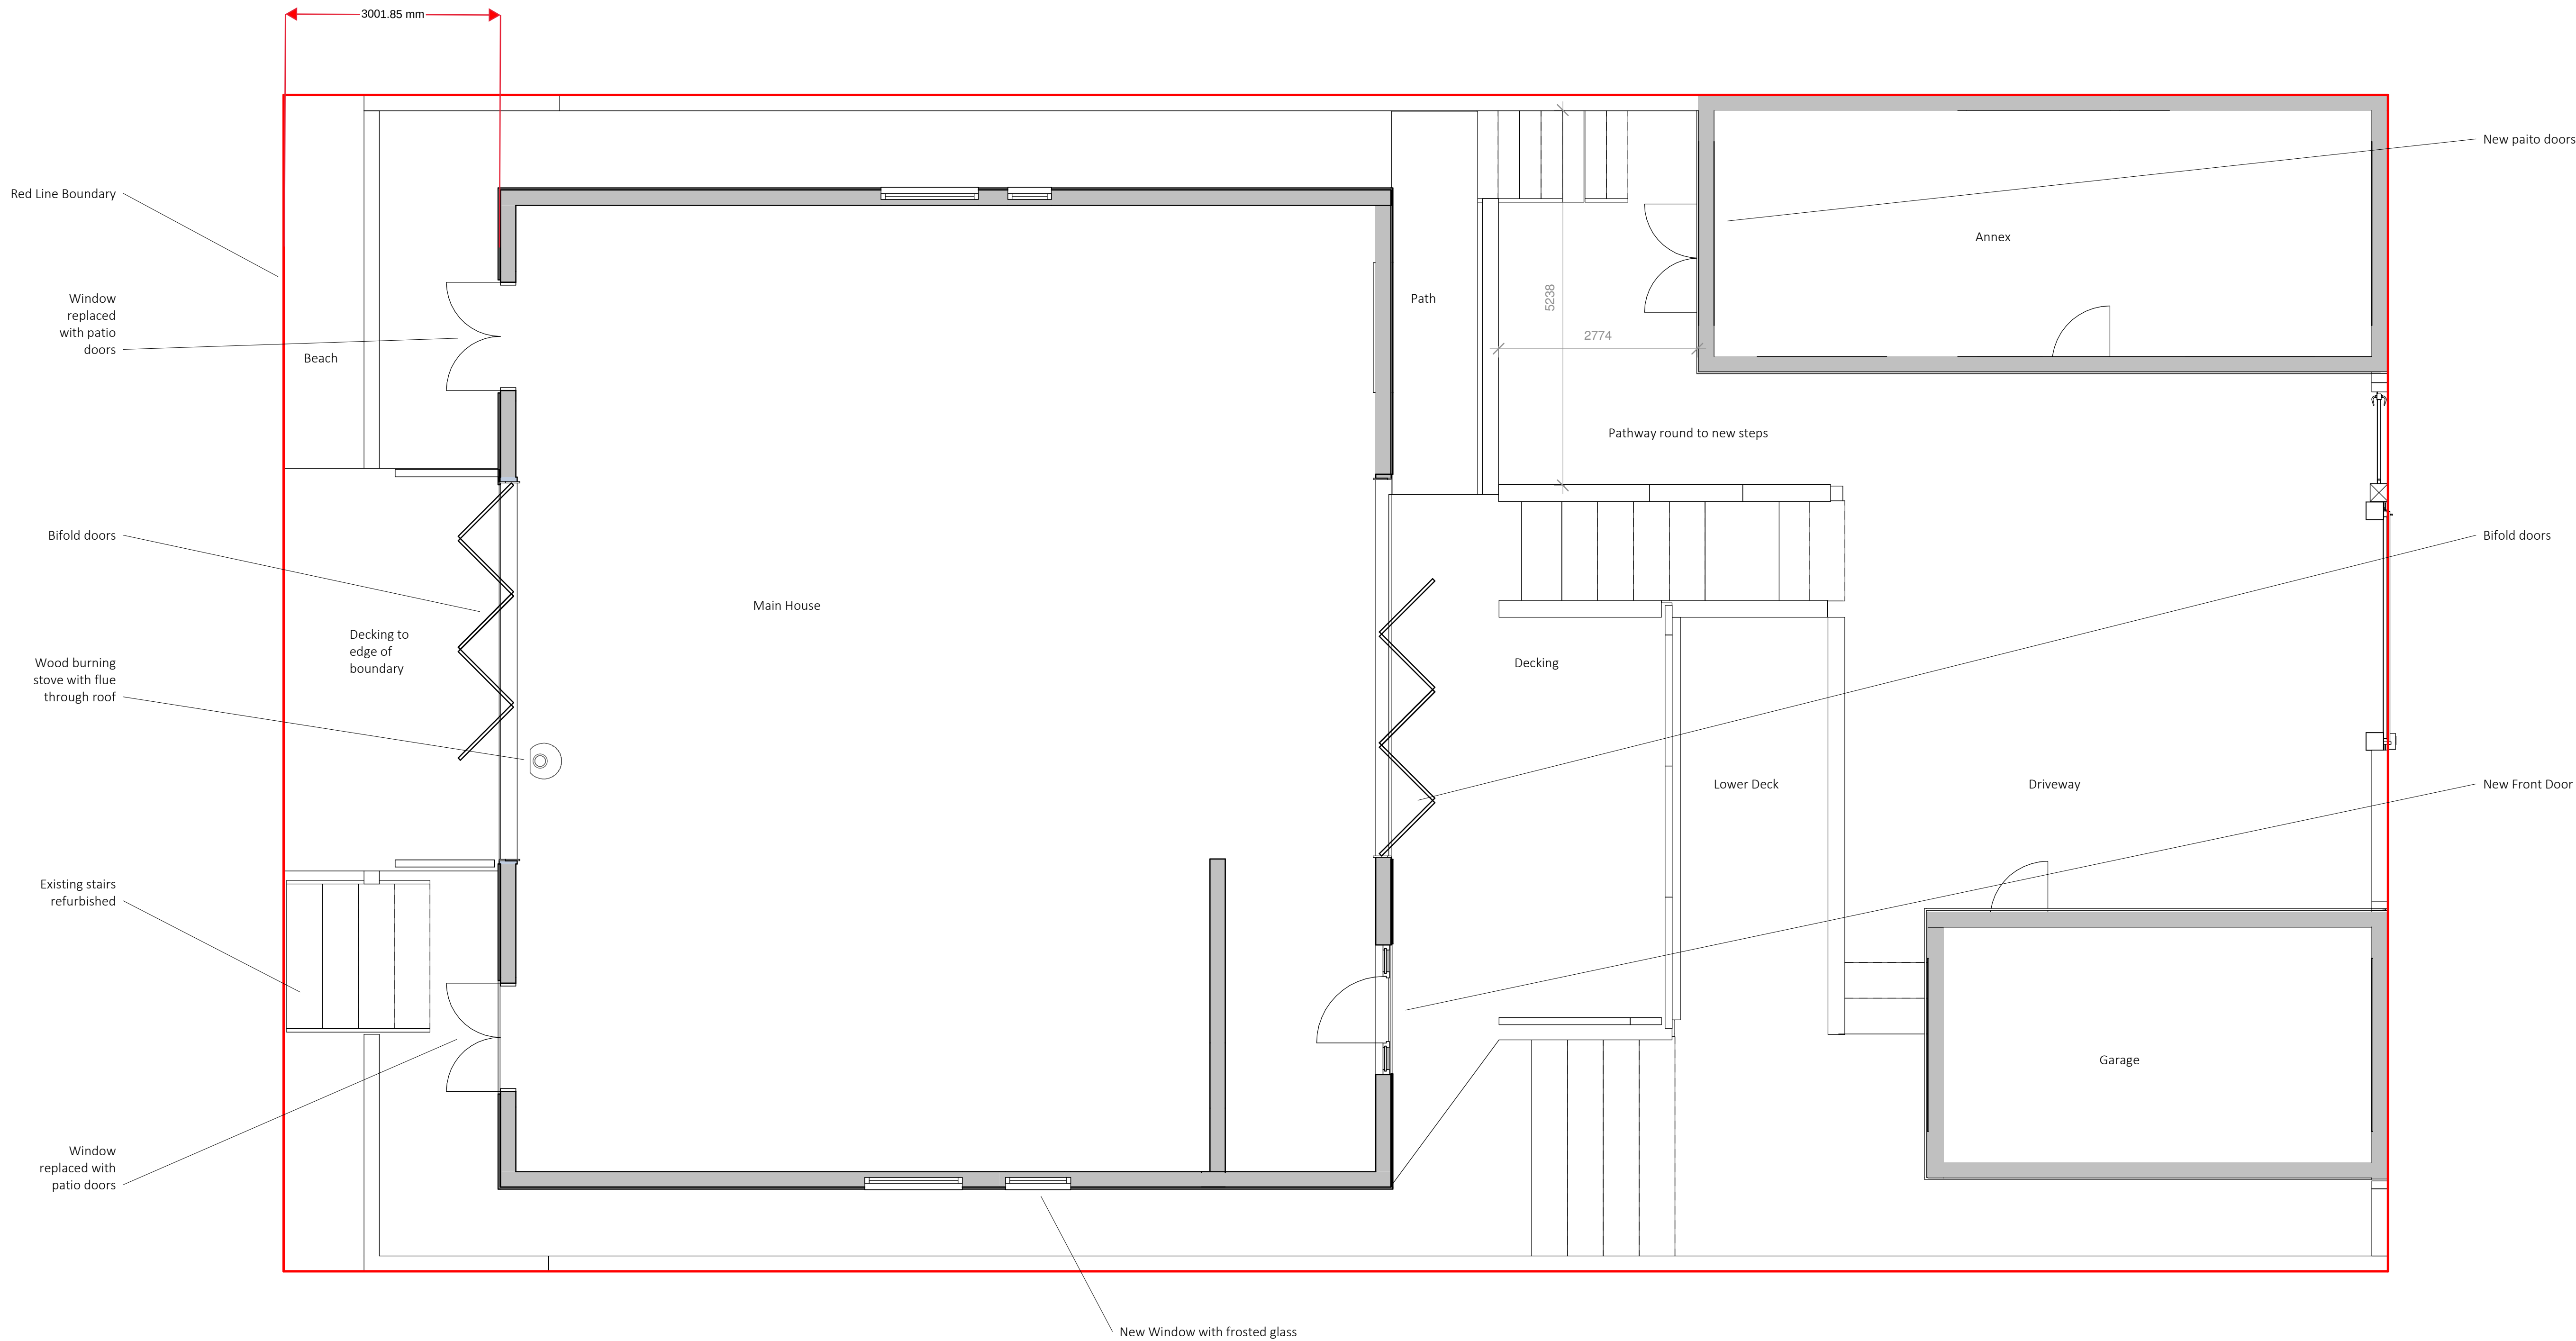

Rev	Revision	Date
PROJECT		
32 East Front Road, Pagham		
TITLE		
Proposed Site Plan		
DRAWING No. P0009	SCALE (@A1) 1 : 50	Project Ref: J20025
THE EMARRA COMPANY		
www.emarra.co.uk Tel: 07803 924465 Email: info@emarra.co.uk		