


This drawing and its contents are the strict copyright of Architectura Design. No reproduction without permission. Do not scale. Written dimensions to be used where given. All dimensions and details to be checked on site. FOR PLANNING PURPOSES ONLY

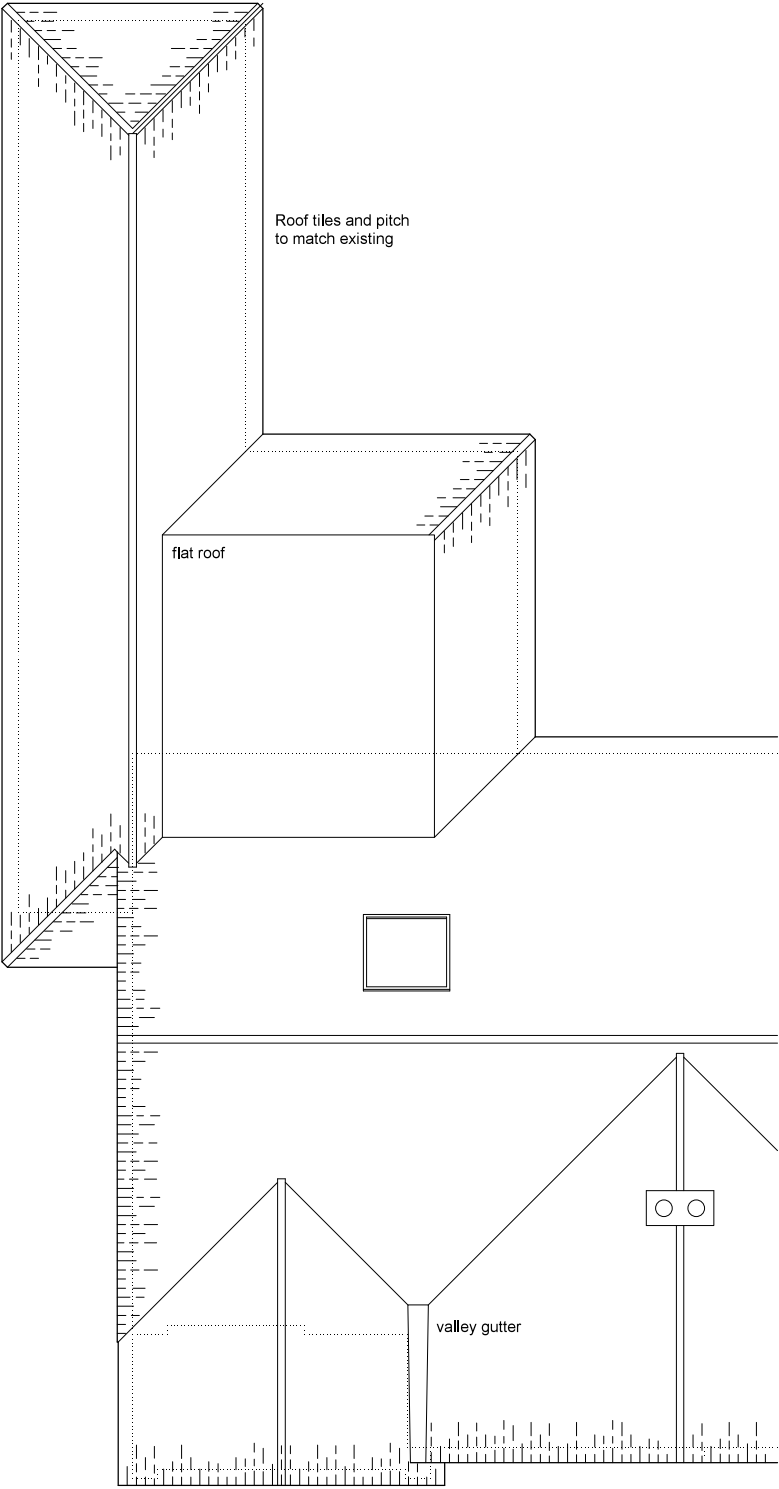


Roof Plan



Block Plan
Scale 1 : 5 0 0

0 5 10 metres

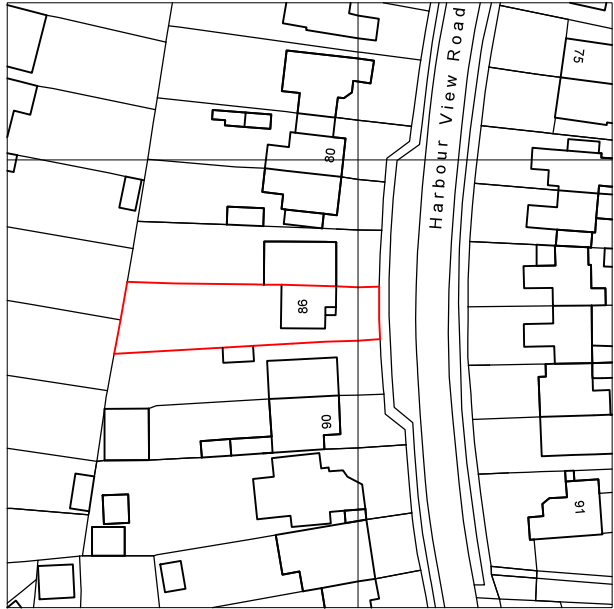

Location Plan
Scale 1 : 1 2 5 0

0 5 10 20 metres



Serial Number 150527
©Crown Copyright and database right 2018
Ordnance Survey License: 100048957
Reproduction in whole or part is prohibited
without the prior permission of Ordnance Survey

Architectura
Architectural Design & Drawing Service
Design

Proposed Extension and Alterations
at 86 Harbour View Road, Pagham
for Mr and Mrs E White

Drawing P02 Nov 2018 Scale 1:100, 1:500 & 1:1250 @ A3
Planning Drawing - Roof, Block & Location Plans

0 1 2 3 4 metres

