




This drawing and its contents are the strict copyright of Architectura Design. No reproduction without permission. Do not scale. Written dimensions to be used where given. All dimensions and details to be checked on site. FOR PLANNING PURPOSES ONLY

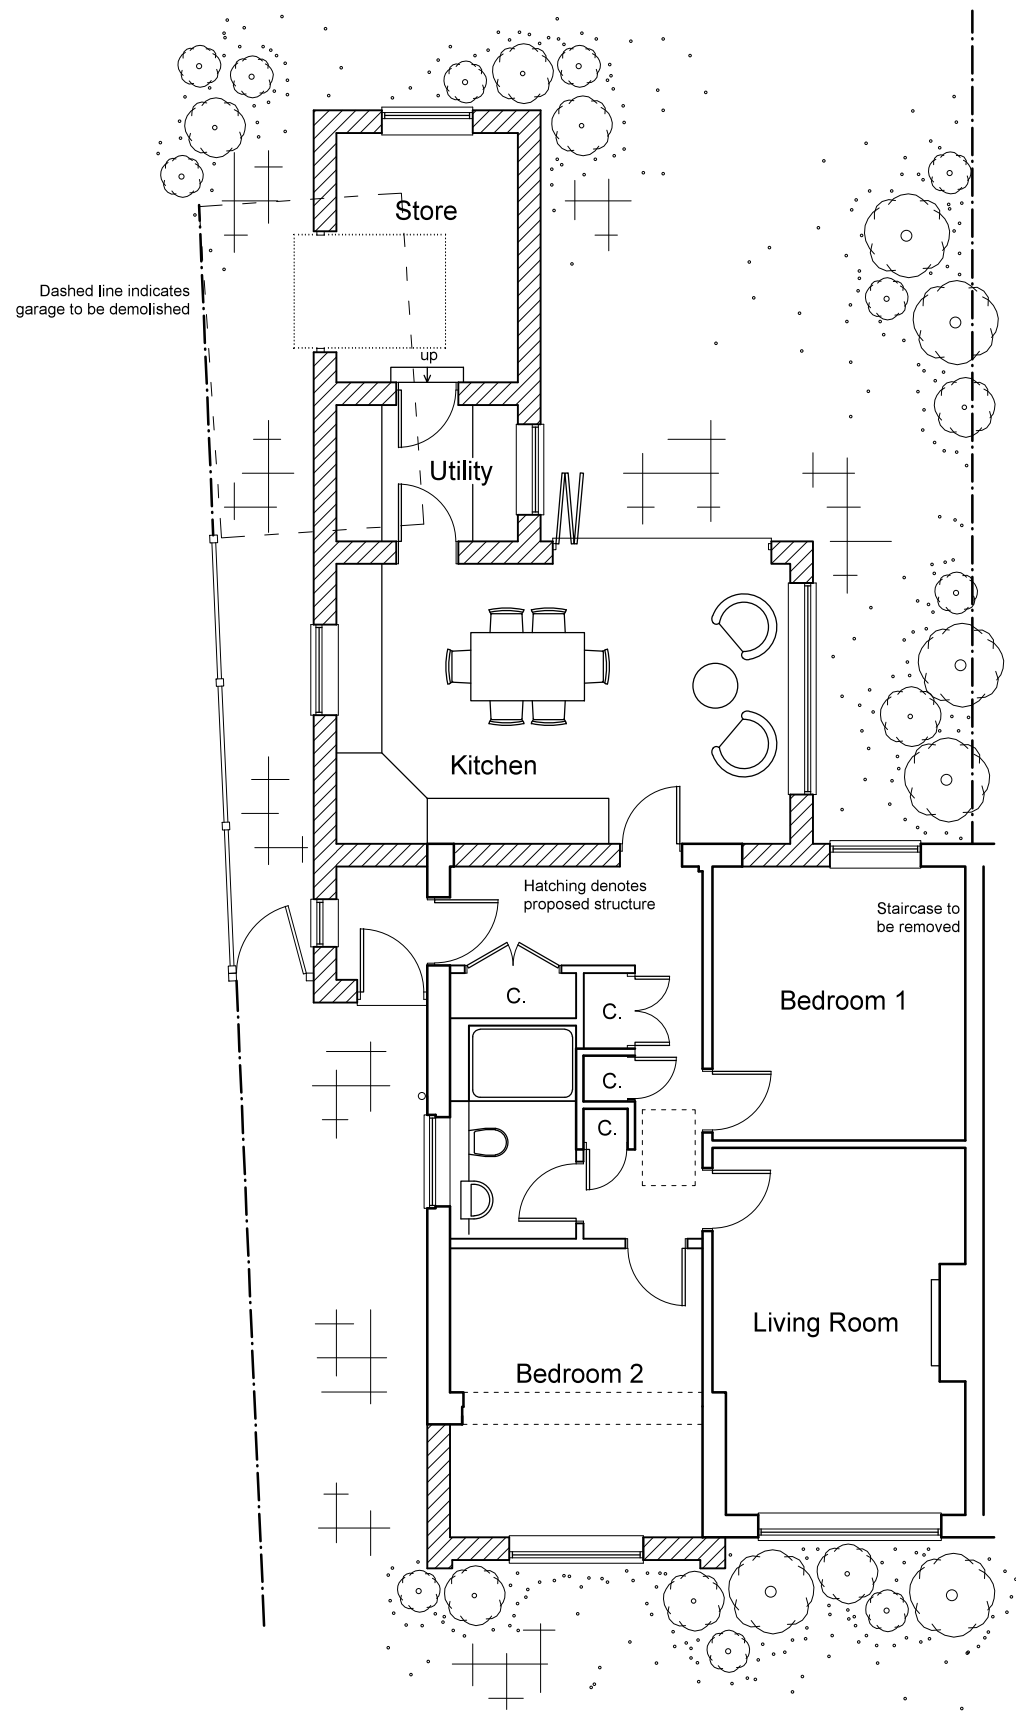


Ground Floor Plan

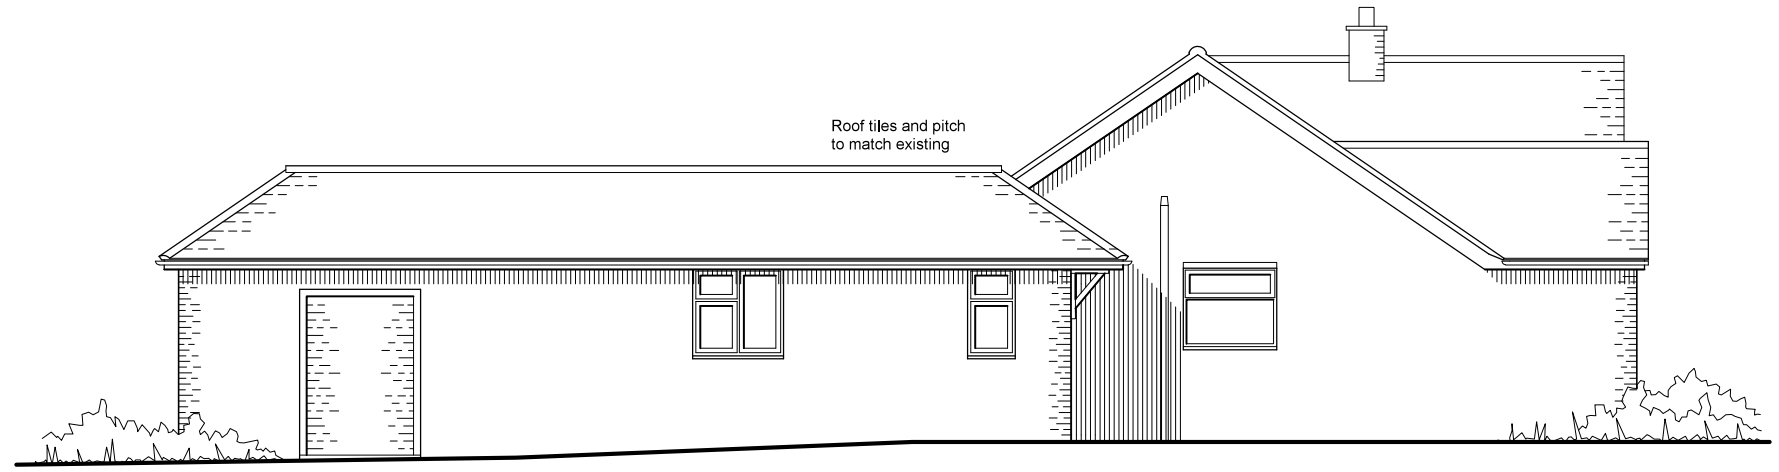

South Elevation

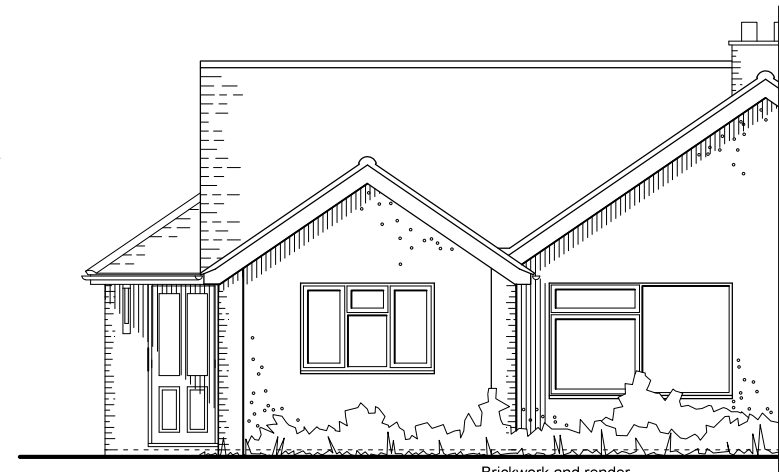


East Elevation

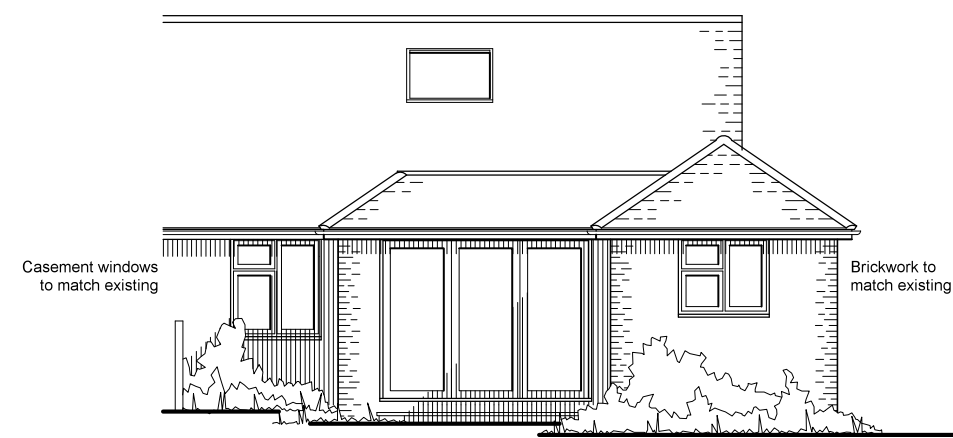

West Elevation



North Elevation

 

Architectura
Architectural Design & Drawing Service

Proposed Extension and Alterations
at 86 Harbour View Road, Pagham
for Mr and Mrs E White
Drawing P01 November 2018 Scale 1:100 @ A3
Planning Drawing - Ground Floor Plan & Elevations