

EXISTING LAY OUT FOR 19, EASTMEAD PAGHAM

EXTENSION BUILT 2006

BOUNDARY

GARAGE

9'00"

BATHROOM

BEDROOMS

3'900"

FRONT ELEVATION

SCALE 1:50

RAINWATER

ARUN DISTRICT COUNCIL

No.


P

10

10

REC

NORTH

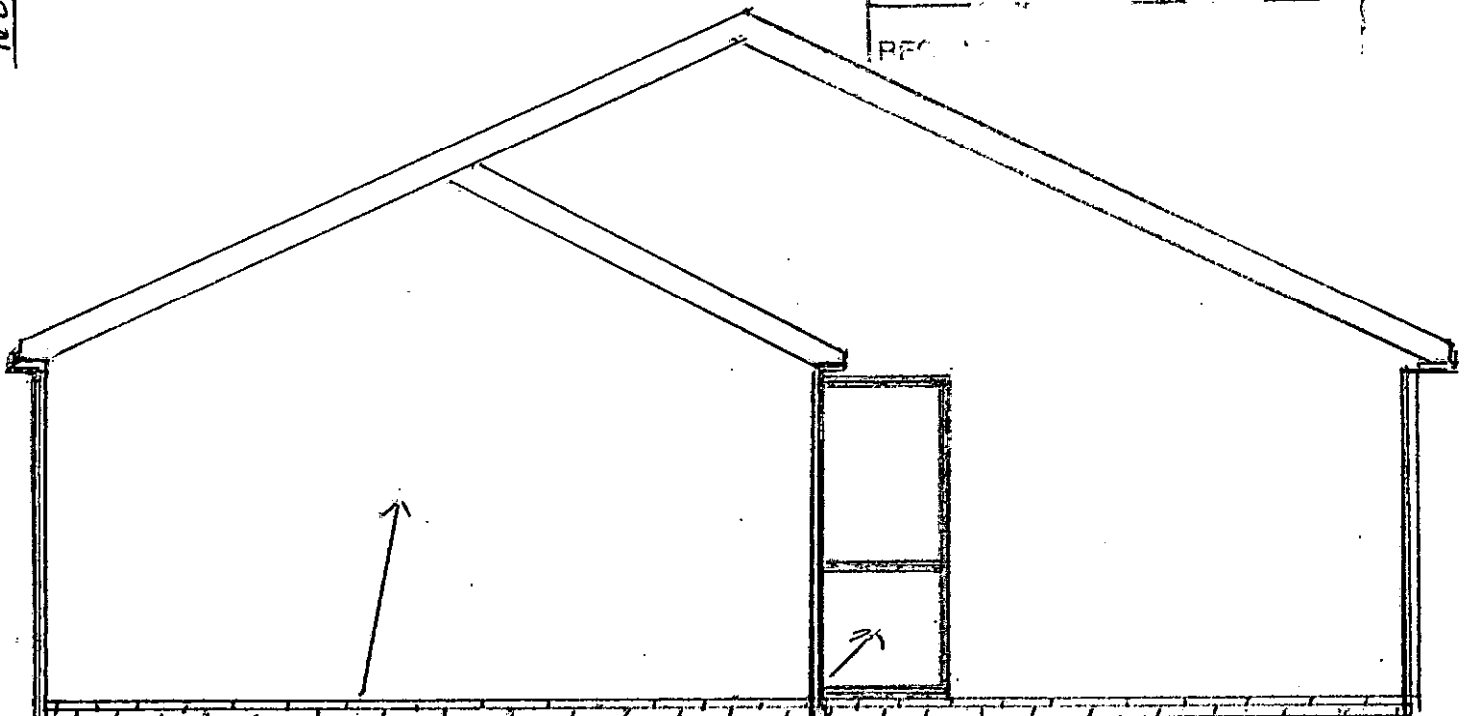

EXISTING ELEVATION

BUILT 2006

SIDE ELEVATION

RAINWATER

FRONT DOOR

RAINWATER