

NOTES


To be read in conjunction with Architects Specification
All dimension to structural face

Please refer to Engineers drawings KWS/401/S/01-05
for steelwork, timber and lintel details

Original Paper Size A2

Finishes Schedule


Planning Approval P/4/18/PL – Kings Beach, Condition 3

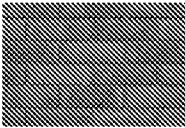

Brick - 1brlck, Ashdown, Pevensey multi stock




Facades and Soffits - White UPVC

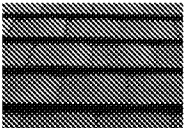


Roof Tile - Weihenberger, 20/20 Fanden tile




Guttering and downpipes - black UPVC

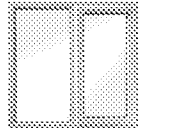


Window - White UPVC

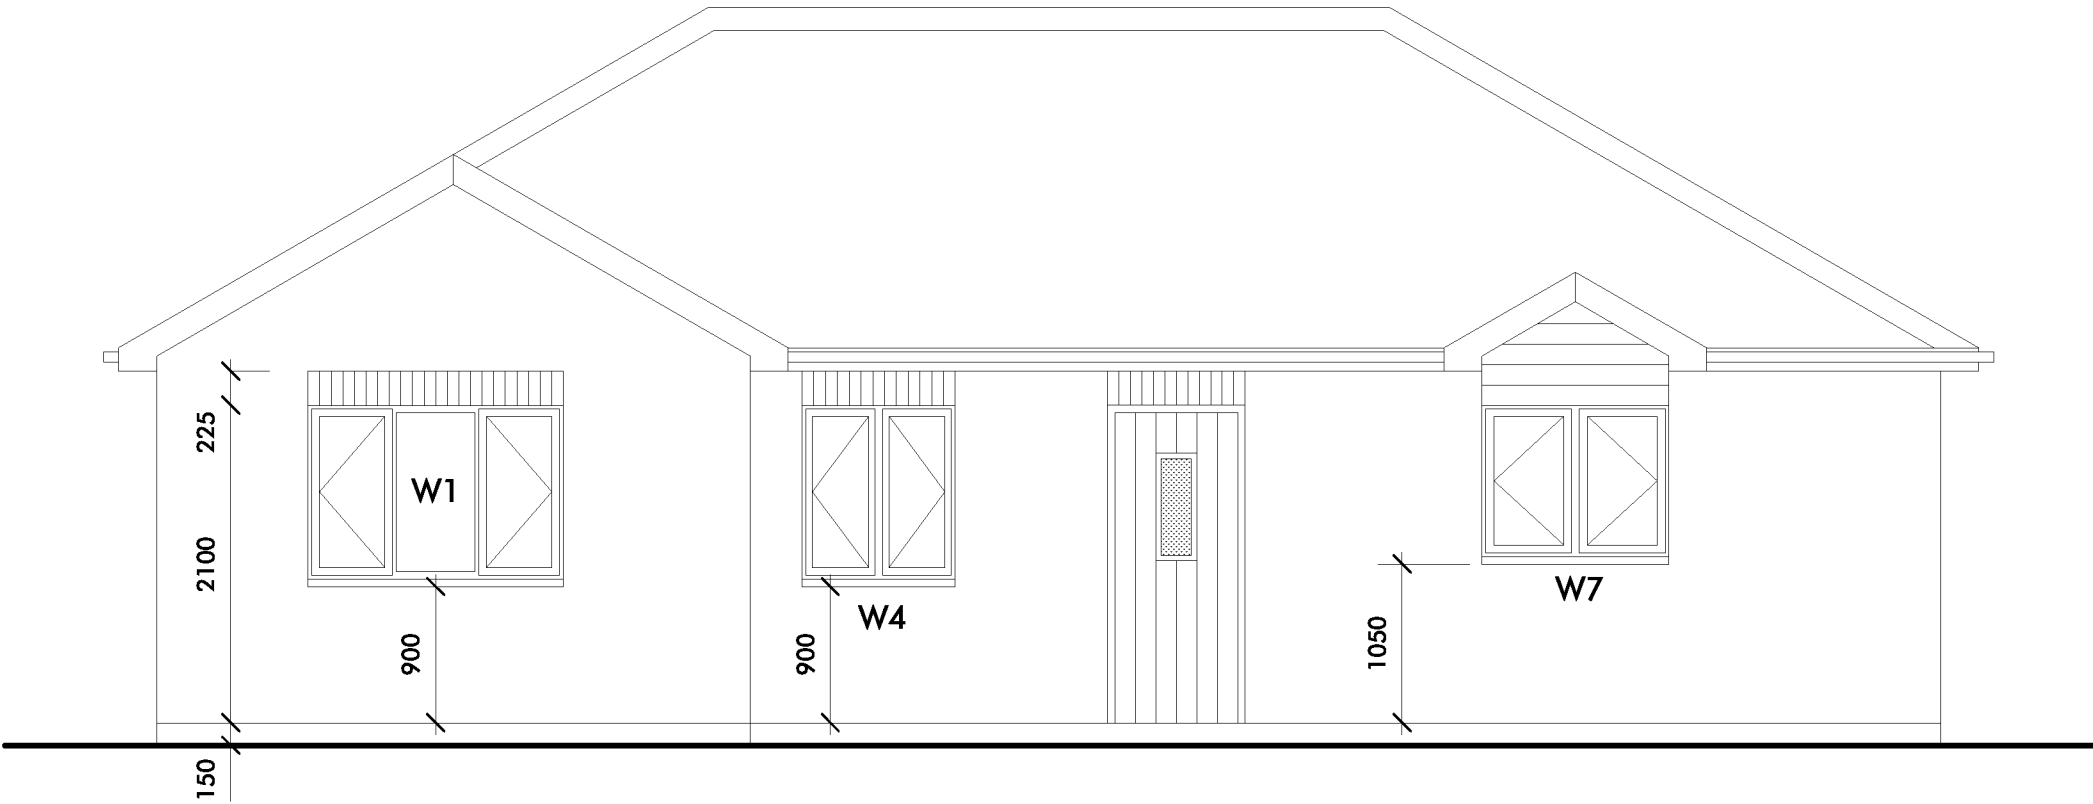


Front Elevation (Sea Lane)

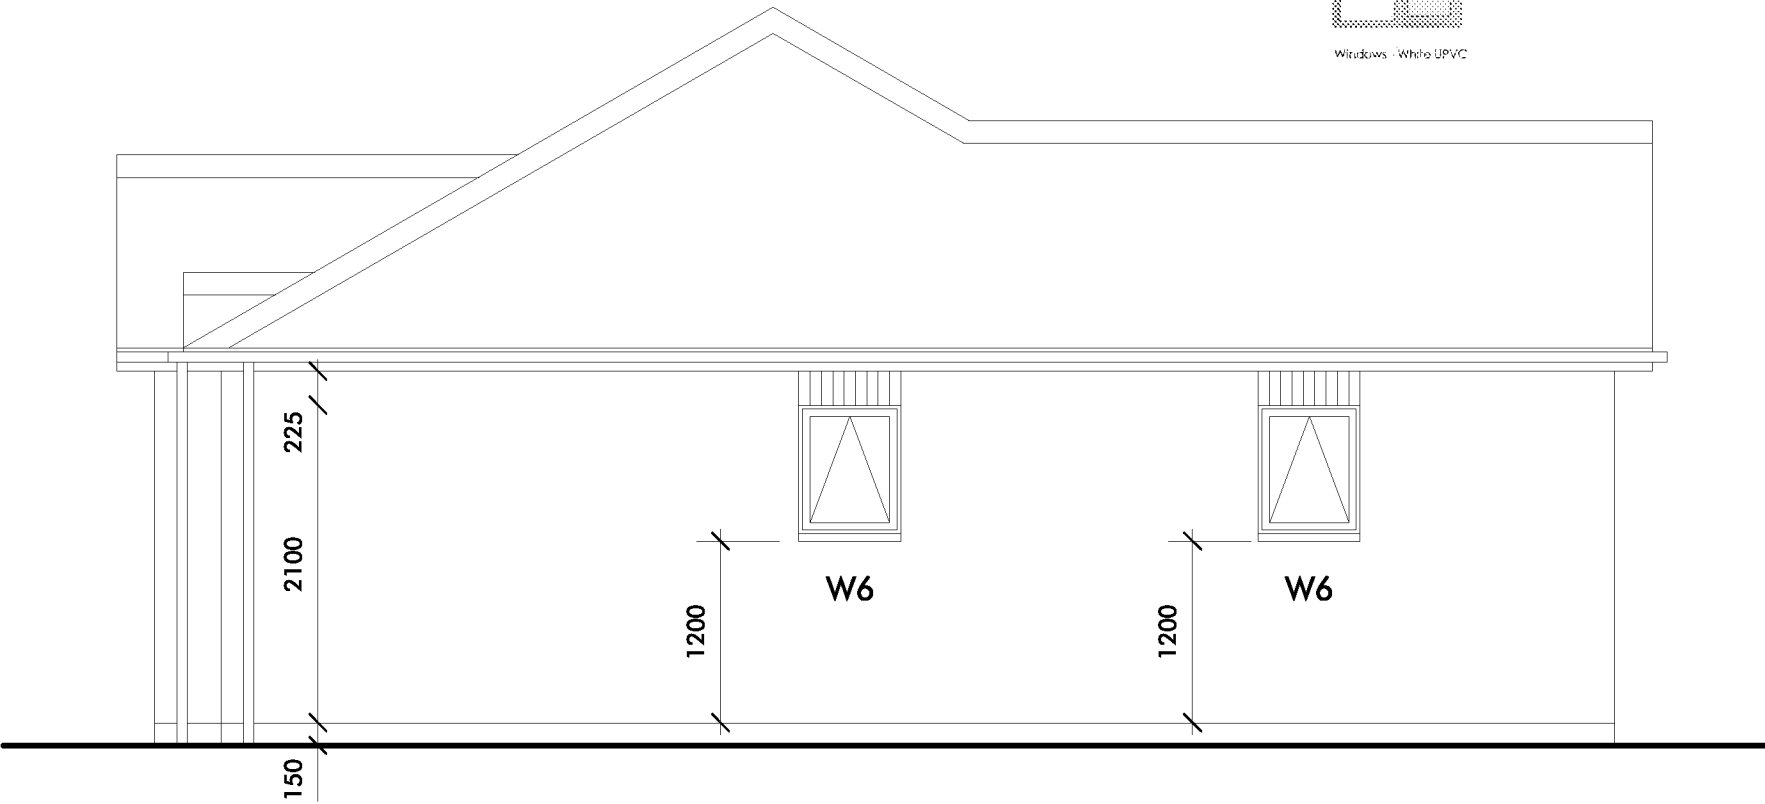

Side Elevation (Garden)

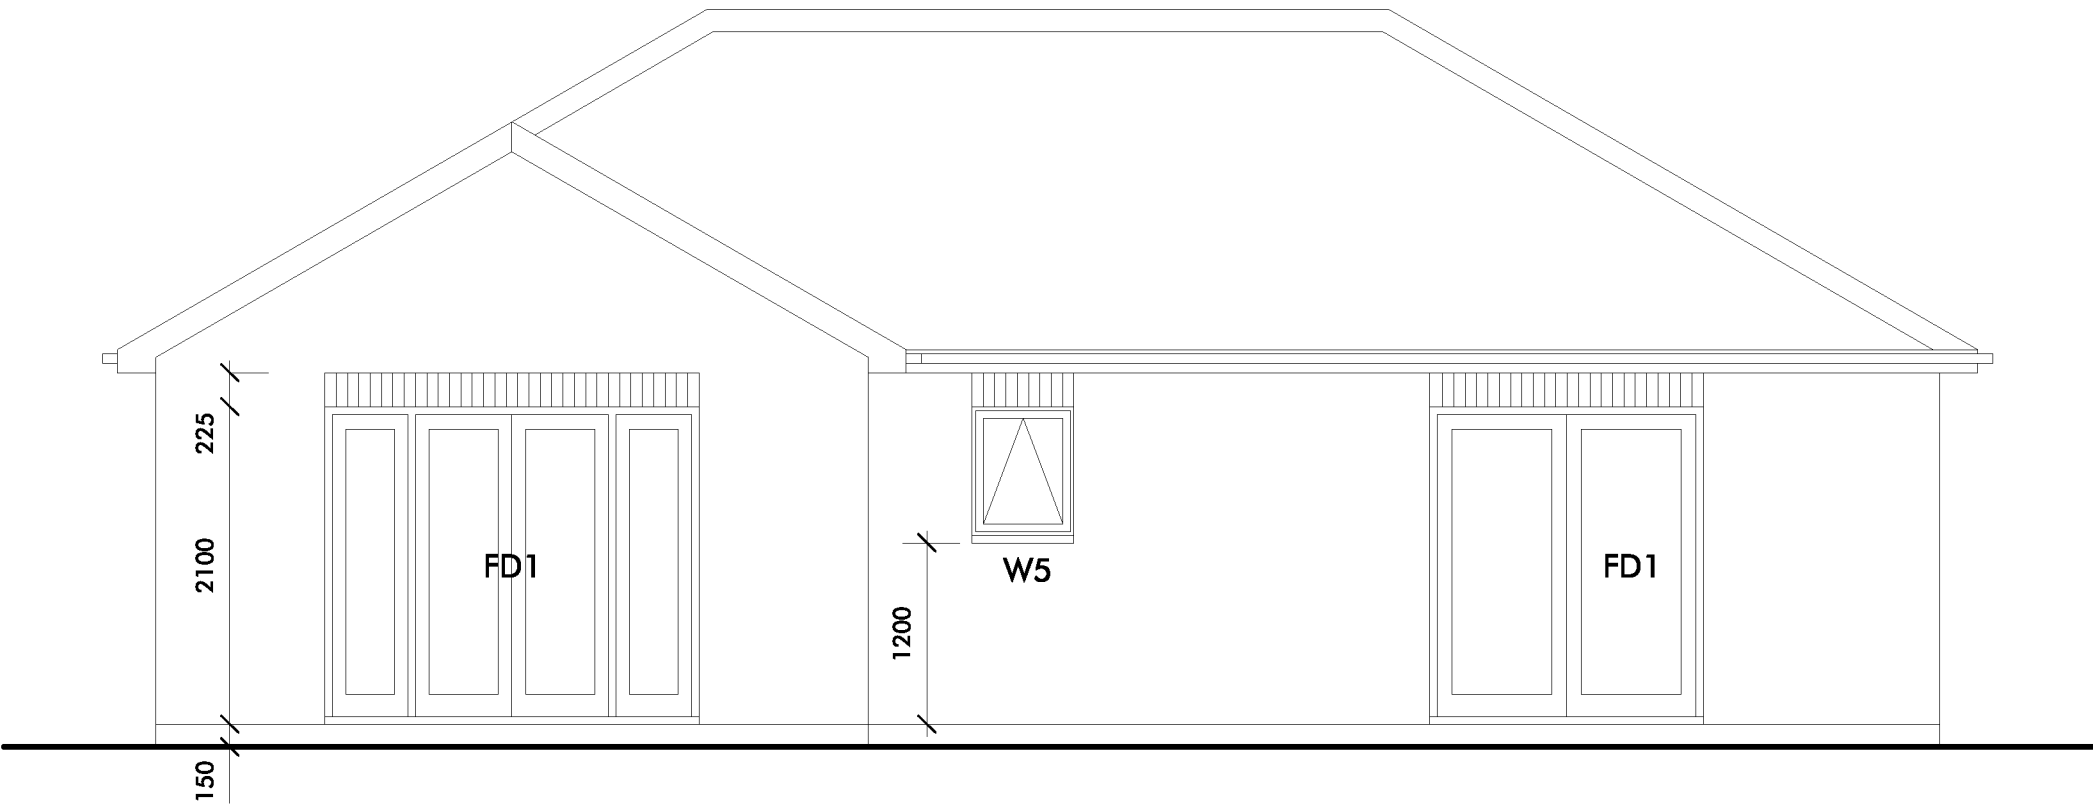

Rear Elevation

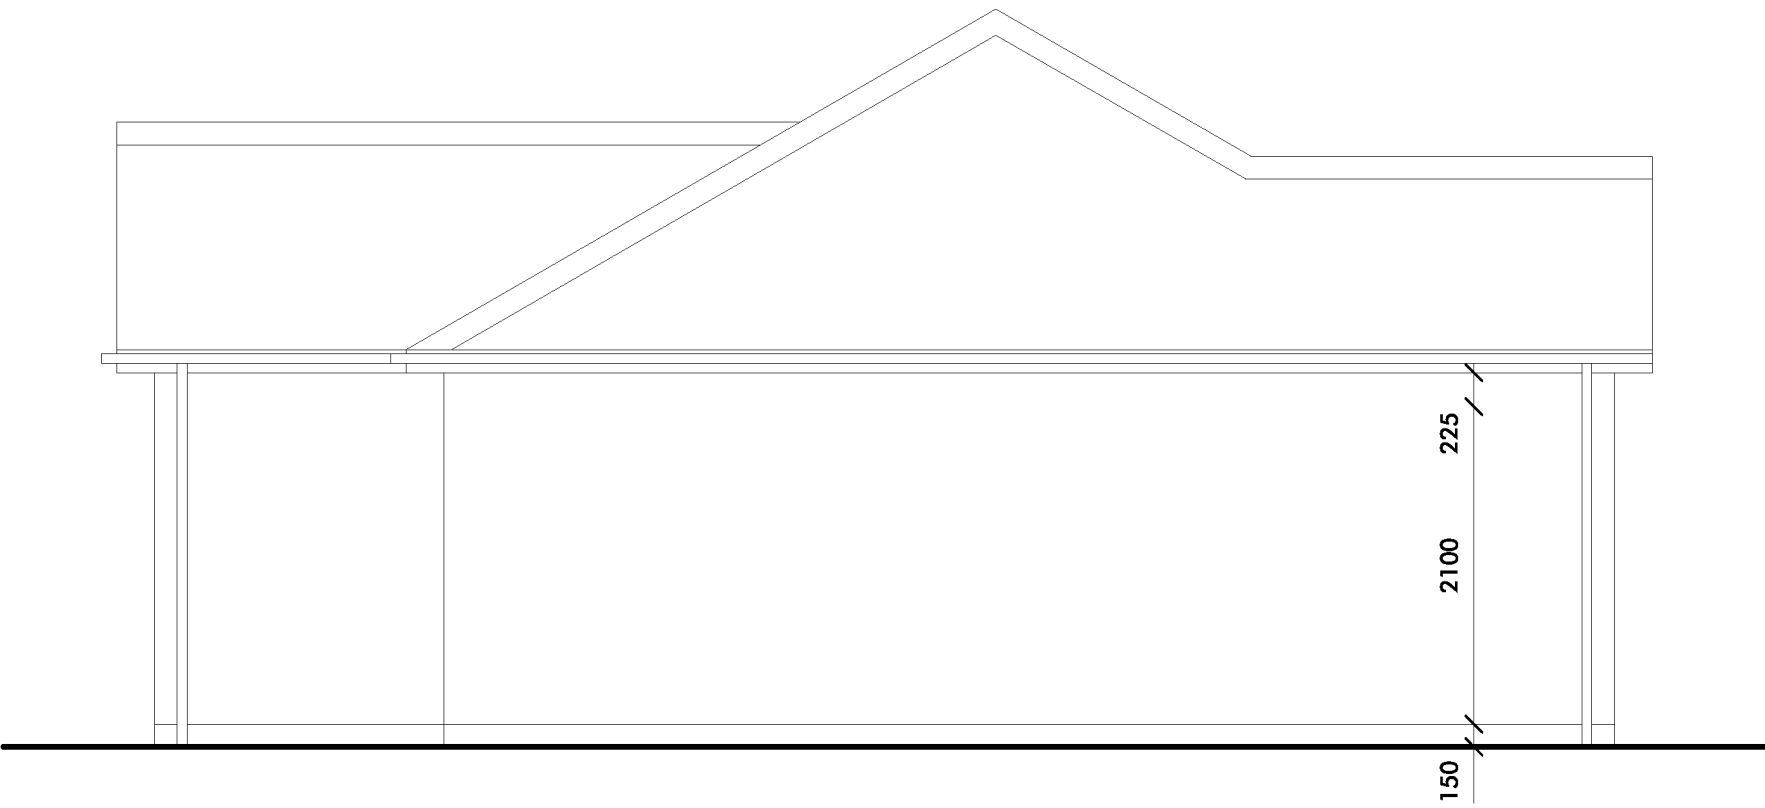

Side Elevation

IVON BLUMER ARCHITECTS LTD

PROJECT	Kings Beach	DATE	27/07/18
TITLE	Elevations Plot 2	DRG NO	IBA/505/09
SCALE	1 : 50	REVISIONS	C

Rev A Bifolds changed to french doors 14/11/18
Rev B Cladding removed from above W7 05/12/18
Rev C Cladding added back above W7 08/01/19

The Studio • 41 West Drive • Aldwick Bay • West Sussex • PO21 4LZ
www.ivonblumerarchitects.com • ivon@ivonblumerarchitects.com
Tel • 01243 262987
© Ivon Blumer Architects 2017

