

NOTES

To be read in conjunction with Architects Specification
All dimension to structural face

Please refer to Engineers drawings KWS/401/S/01-05
for steelwork, timber and lintel details

Original Paper Size A2

Finishes Schedule Rev B Brick amended 18/01/19

Planning Approval P/4/18/PL - Kings Beach, Condition 3


Brick - Wienerberger Warndon Nutcombe Multi-Stock

Roof Tile - Wienerberger, 20/20 Flinders tile

Windows - White UPVC

Facias and Soffs - White UPVC


Guttering and downpipes - Black UPVC

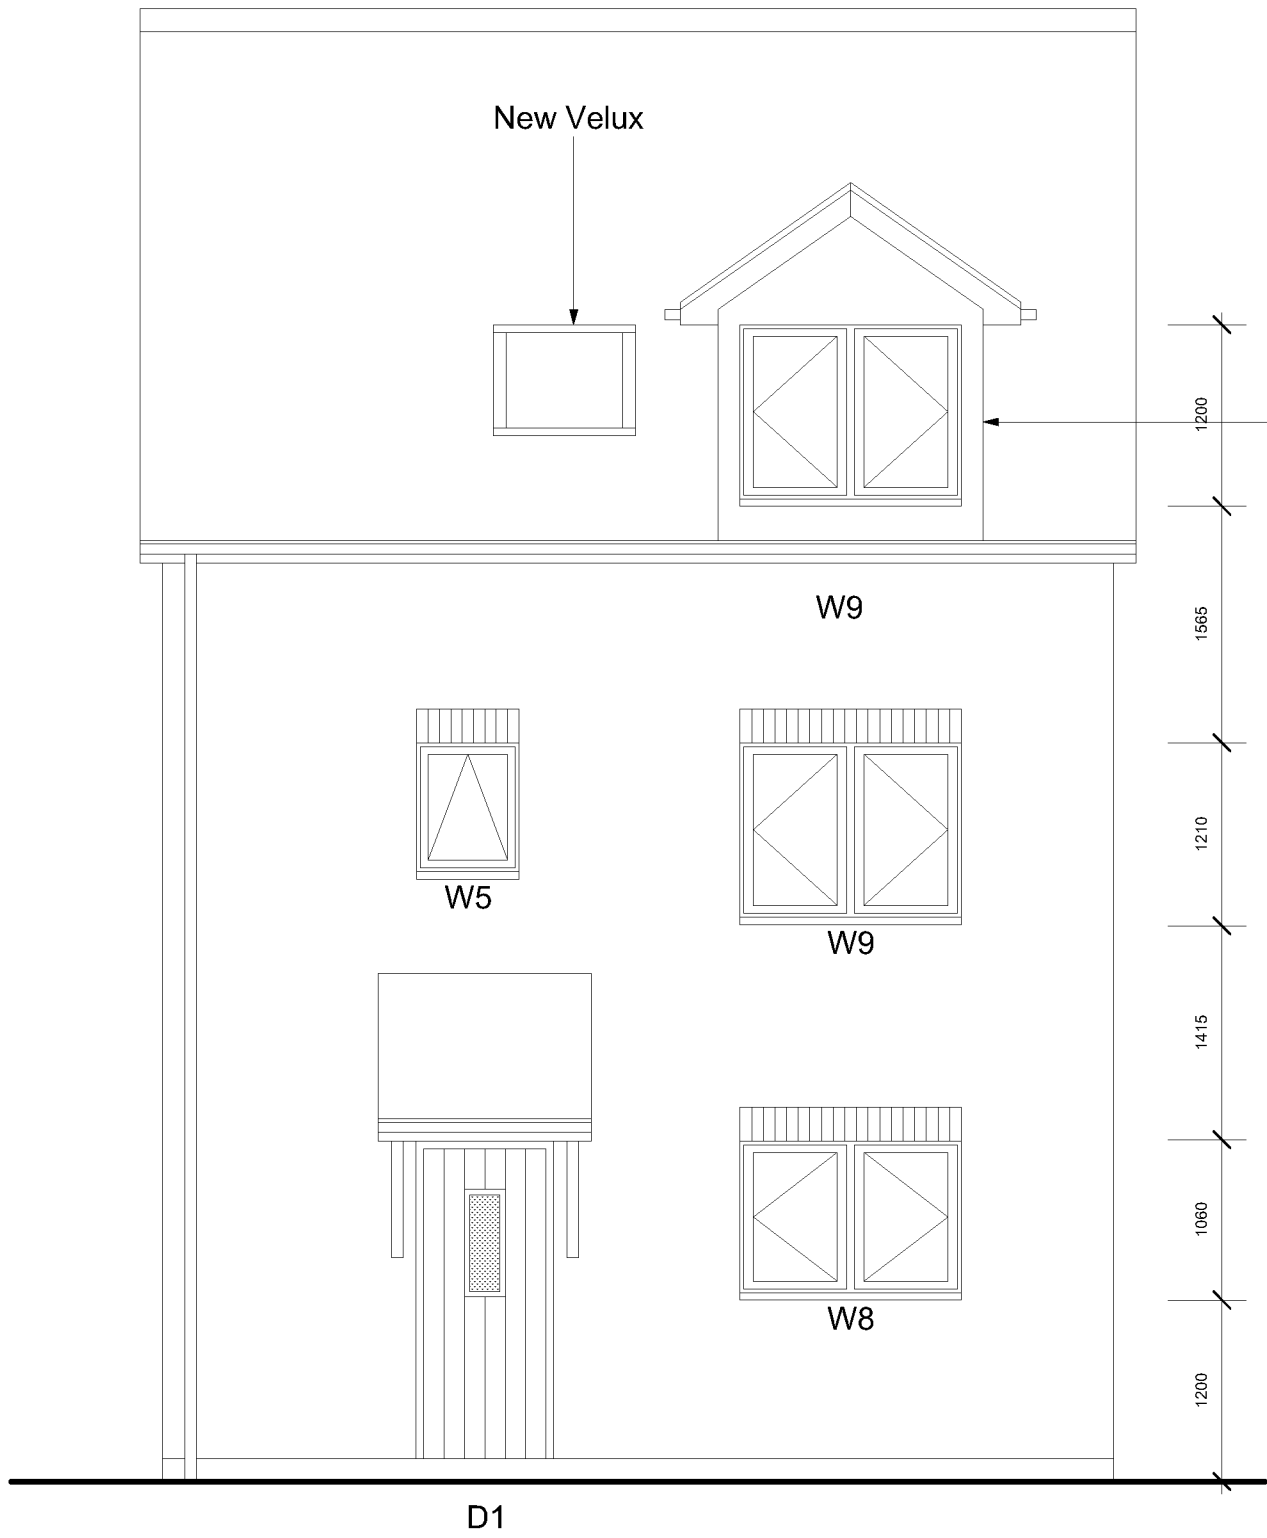

Front Elevation

Lead clad dormer cheeks

Cavity Tray required at abutment

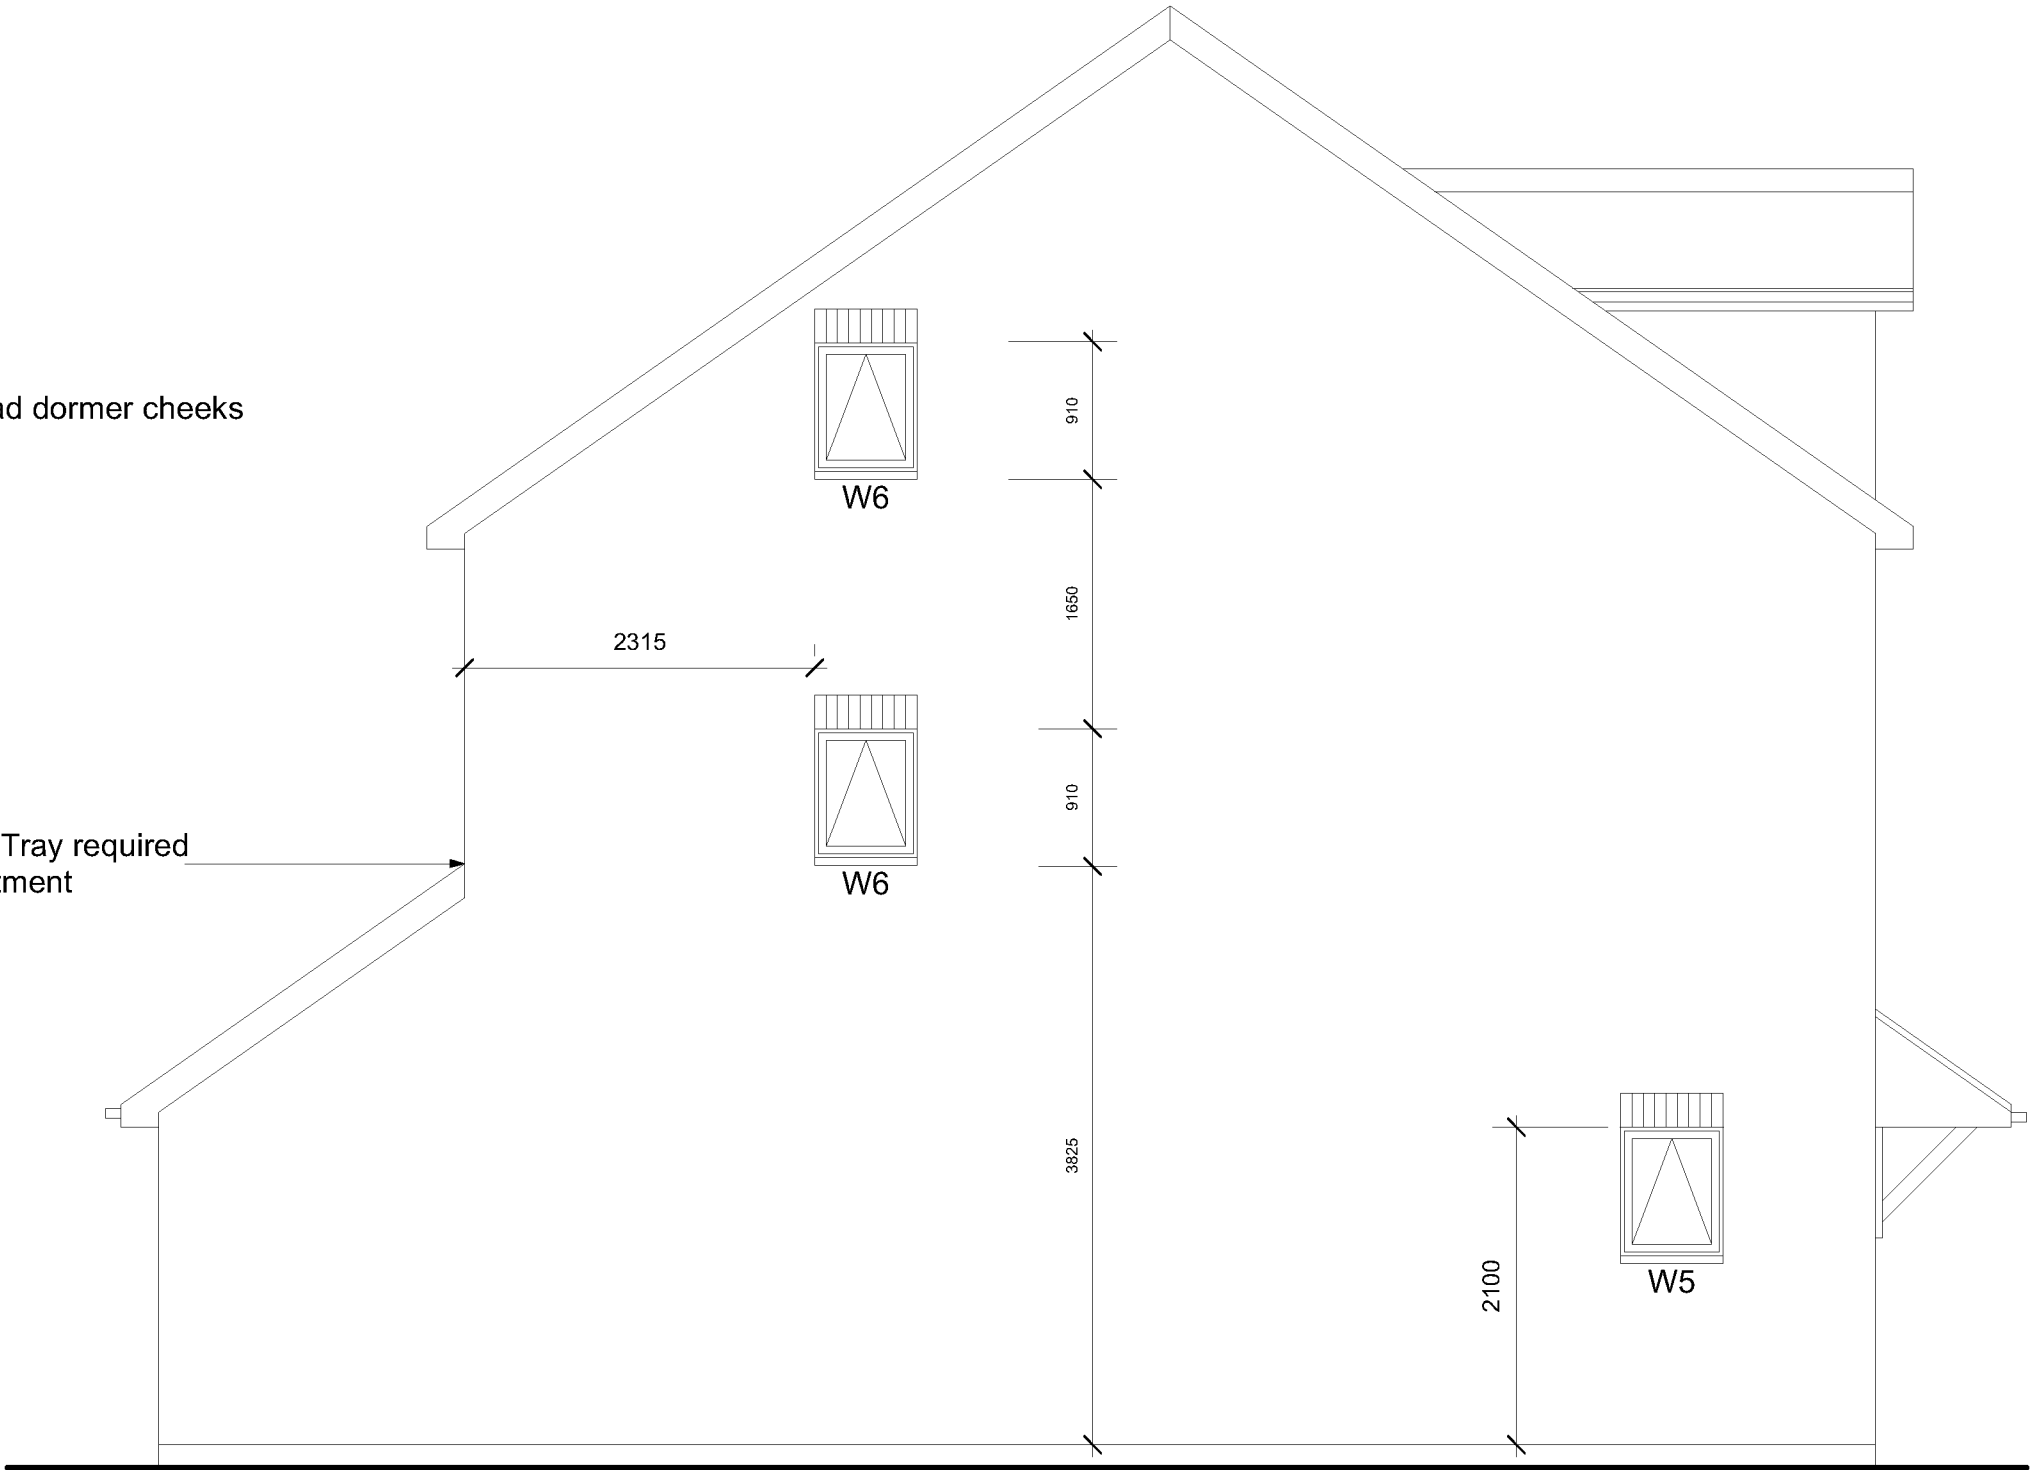

Side Elevation

Rev A Chimney omitted 14/11/18
Rev B Velux added to front elevation, finishes amended 28/01/19

IVON BLUMER ARCHITECTS LTD

PROJECT Kings Beach
TITLE Elevations Plot 3 Sheet 1
SCALE 1 : 50
DATE 27/07/18
DRG NO IBA/505/10
REVISIONS B

The Studio • 41 West Drive • Aldwick Bay • West Sussex • PO21 4LZ
www.ivonblumerarchitects.com • ivon@ivonblumerarchitects.com
Tel • 01243 262987
© Ivon Blumer Architects 2017

