

0

1


2

3

Metres 1:50 A3

NOTES:

REVISIONS:

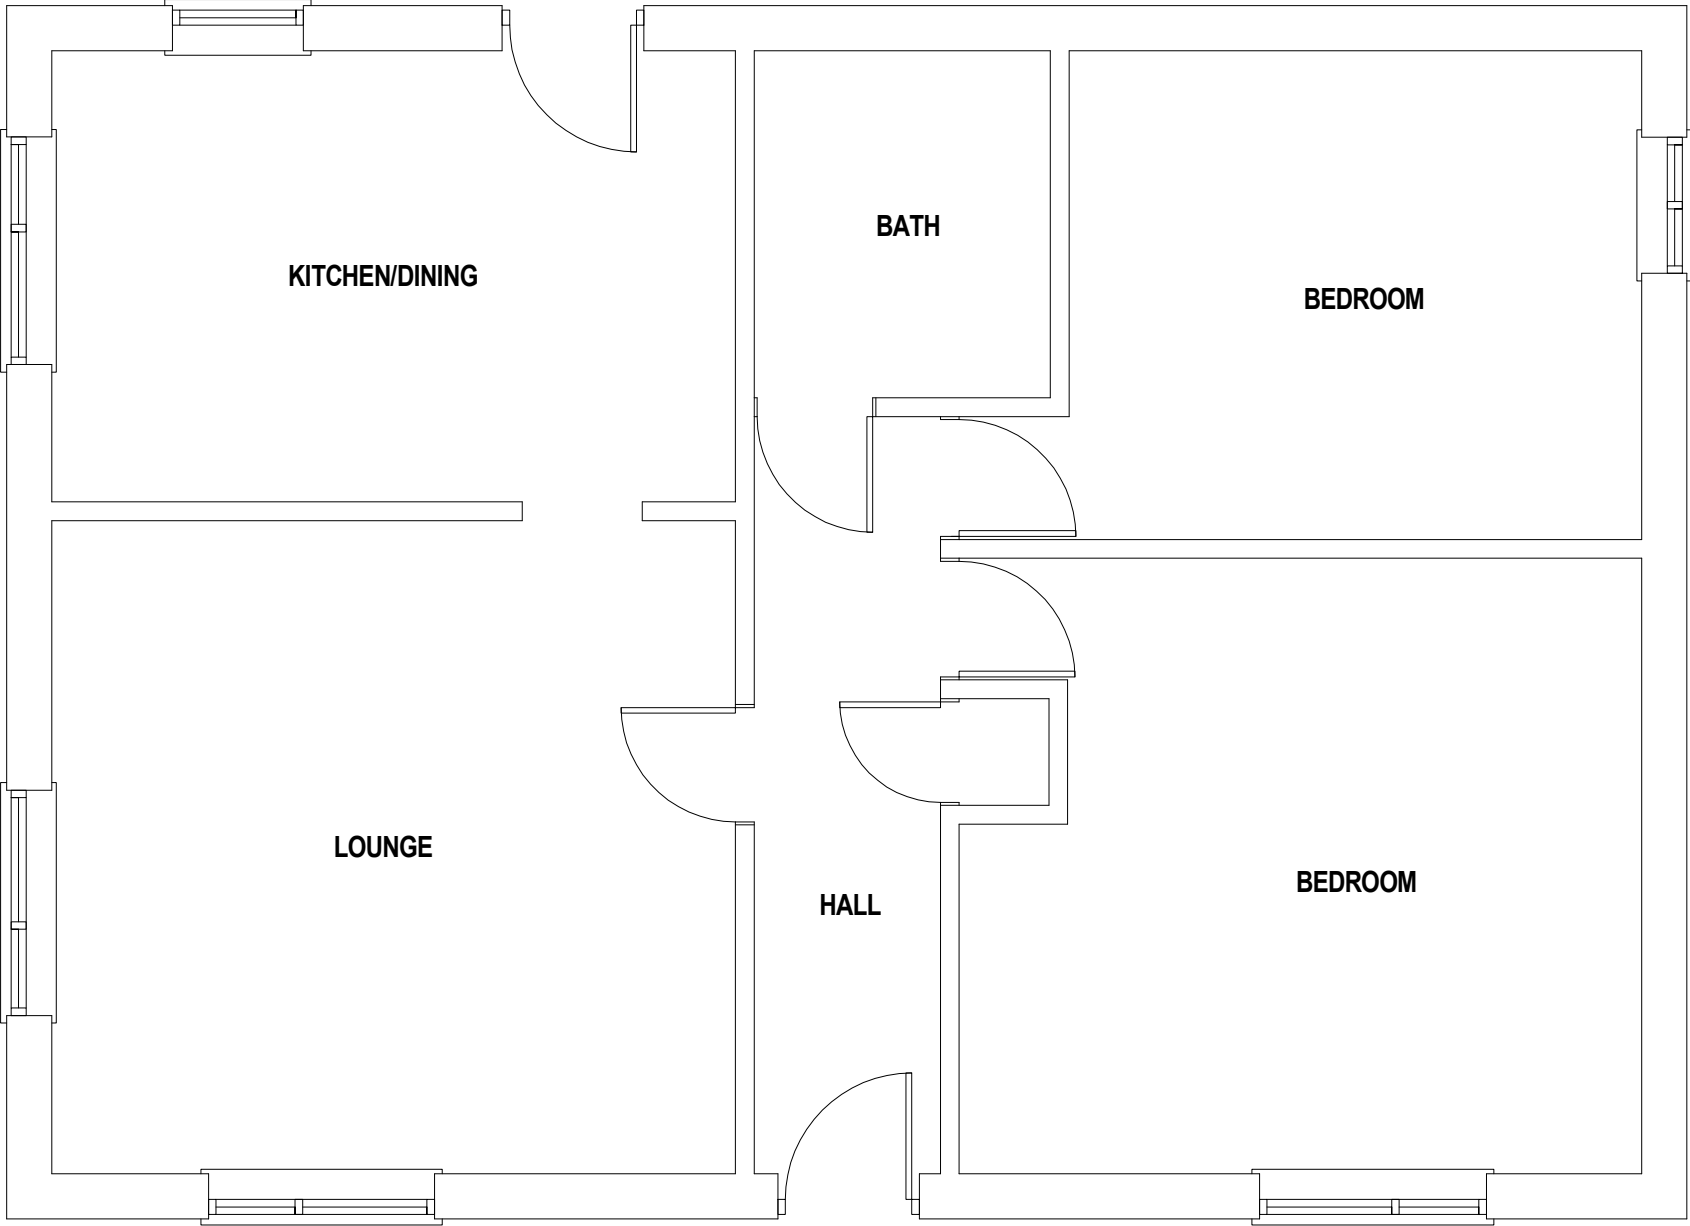

EXISTING FLOOR PLANS
SCALE 1:50

SUSSEX BUILDING PLANS

33 Highland Avenue, Bognor Regis, West Sussex. PO21 2BJ
Email: lee@sussexbuildingplans.co.uk Tel: 07732 415951

DRAWING TITLE

Existing Floor Plan

Address:
THE PAGHAM BEACH CLUB
2 WEST FRONT ROAD, PAGHAM. PO21 4SY

Date: 19/02/2020

DRG No: CB/PL/01

Rev. No: