


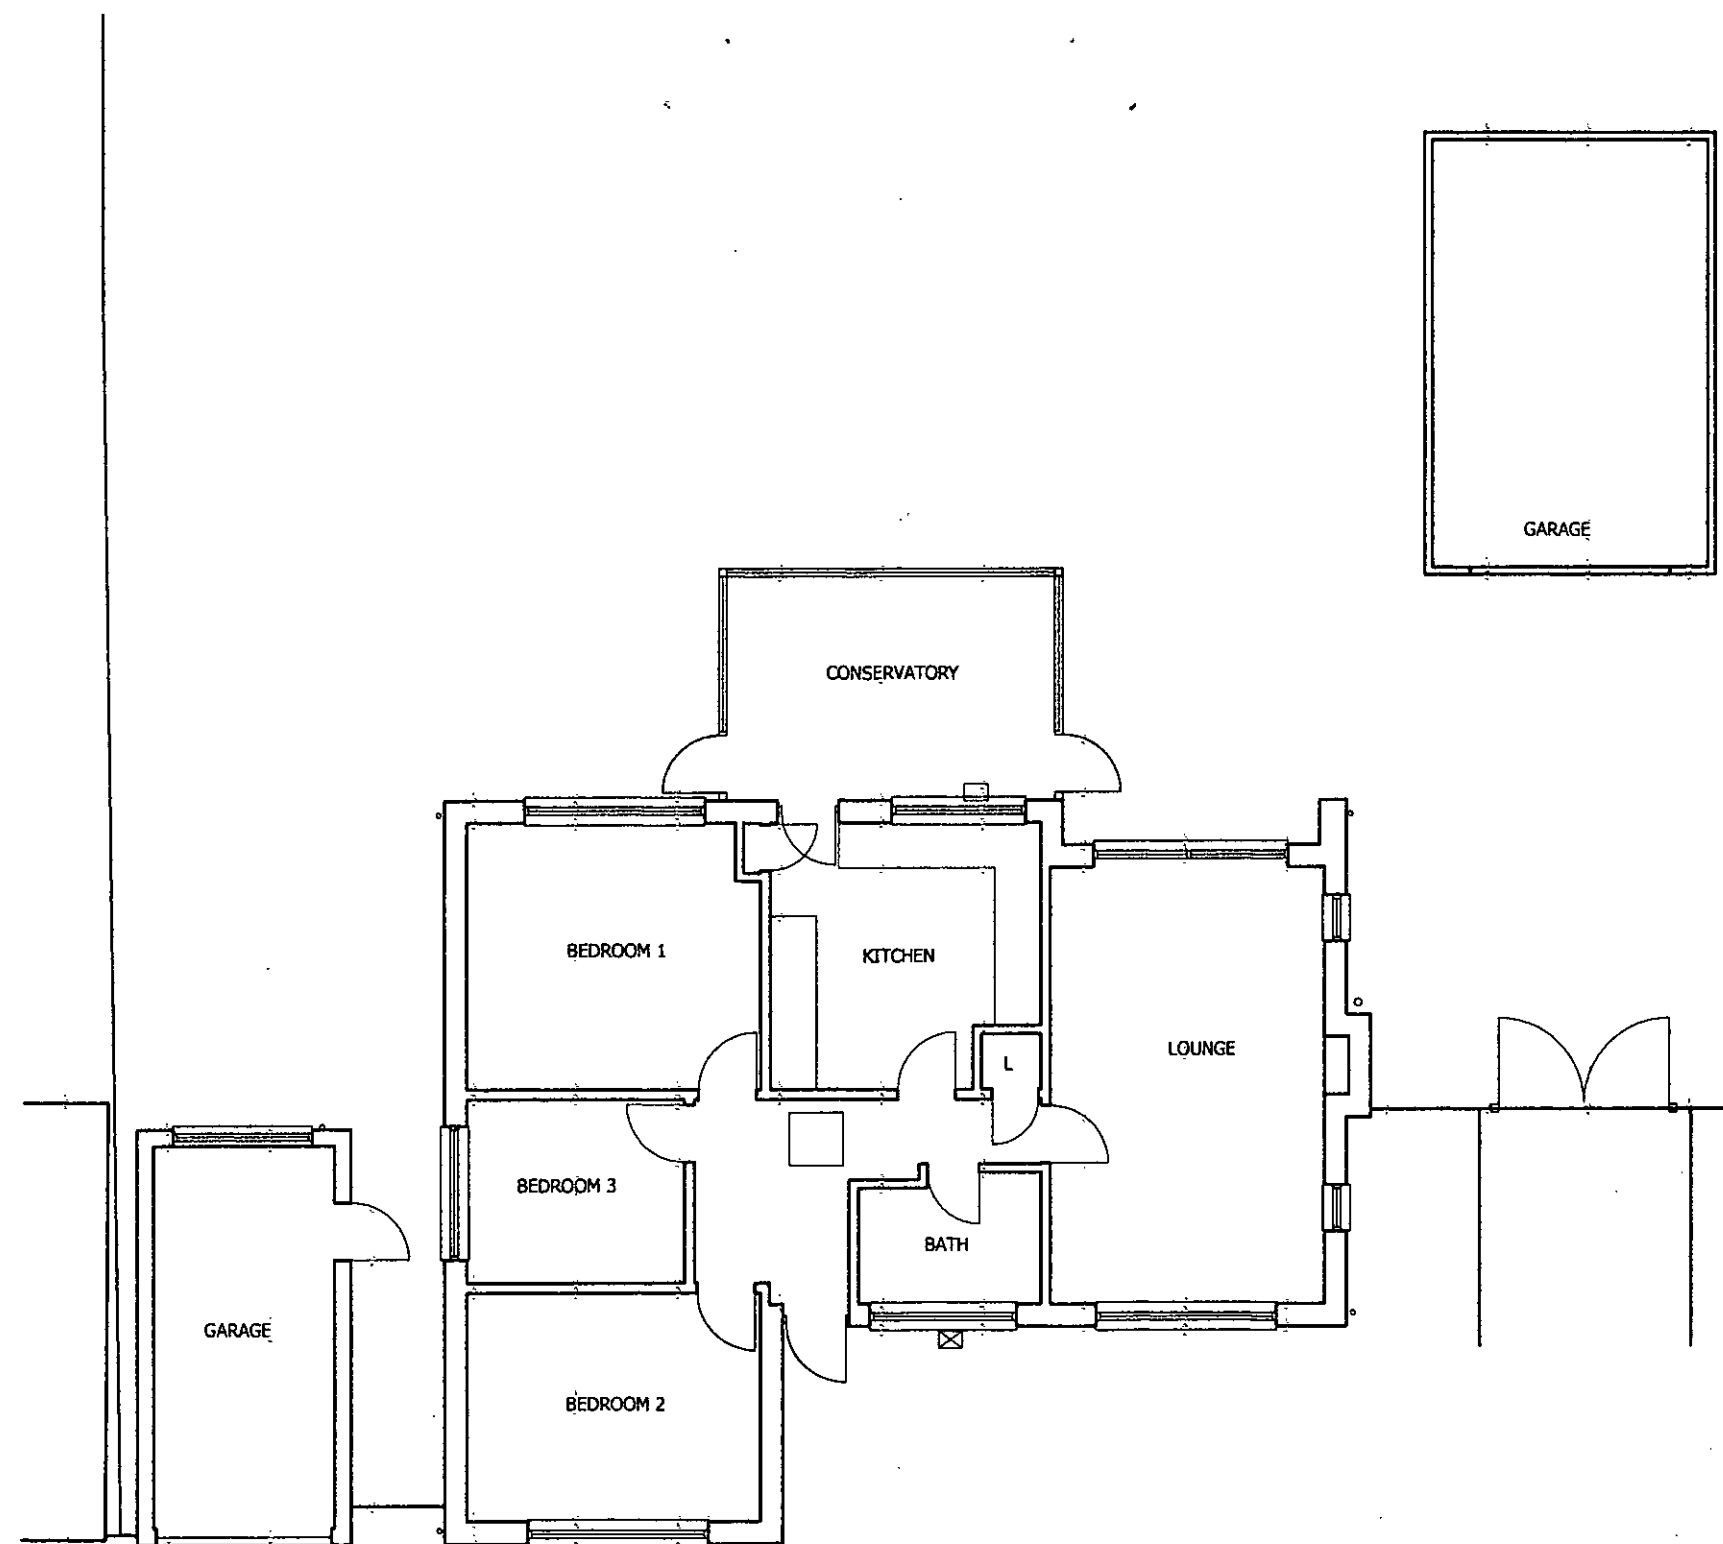

BAYSIDE ARCHITECTURAL DESIGN



The Studio, 19 Pyrford Close
Nyetimber, Bognor Regis
West Sussex PO21 3NL
Tel: 01243 263320

E-Mail: studio@bayside-architectural.co.uk
Website: www.bayside-architectural.co.uk



DO NOT SCALE FROM THIS DRAWING EXCEPT FOR PLANNING PURPOSES ONLY.

ALL DIMENSIONS MUST BE CHECKED ON SITE BY CONTRACTOR. ANY DISCREPANCIES SHOULD BE HIGHLIGHTED TO BAD LTD AS SOON AS POSSIBLE FOR CONFIRMATION BEFORE WORK PROCEEDS. ALL DIMENSIONS ARE IN MILLIMETERS. IF IN DOUBT ASK.

© BAYSIDE ARCHITECTURAL DESIGN LIMITED

CLIENT'S NAME
Mr & Mrs Styles

JOB TITLE
**22 Leonora Drive
Nyetimber**

DRAWING TITLE
Existing Floor Plan

DRAWN
SCB

JOB NO
BAD 001

DRAWING NO
SU-01

SCALE
1:100@A3

DATE
11/13

STATUS
PLANNING

REV
-