




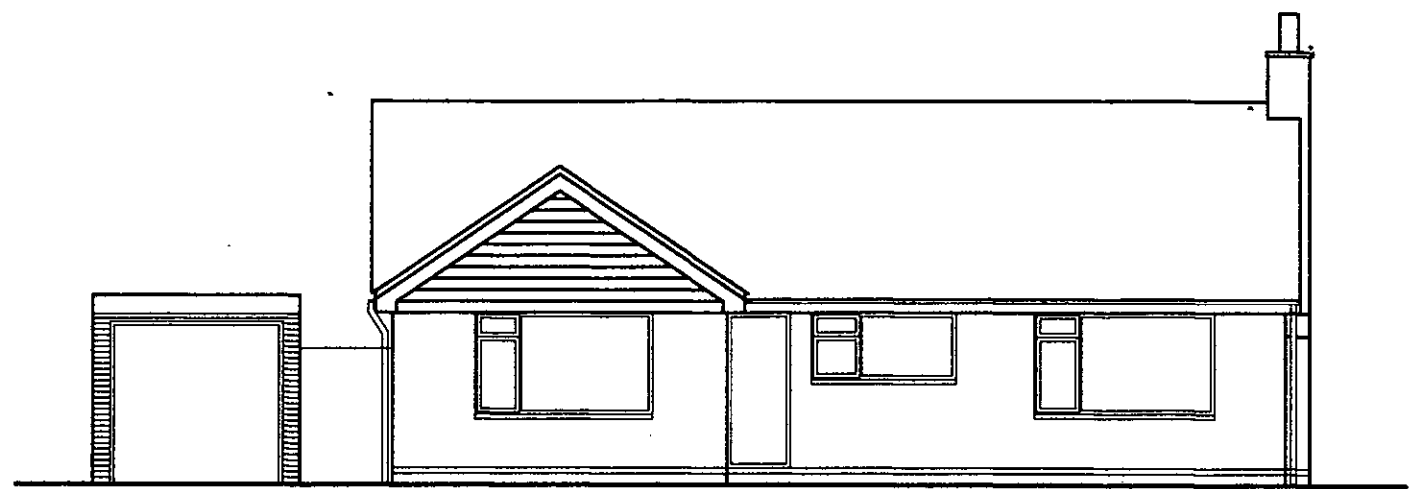


EAST ELEVATION

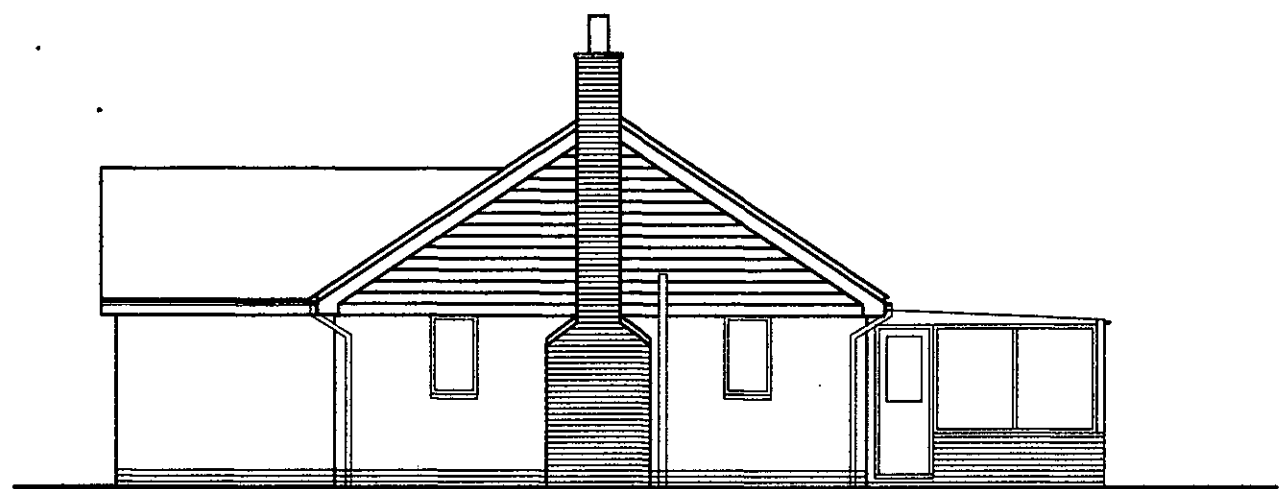


NORTH ELEVATION

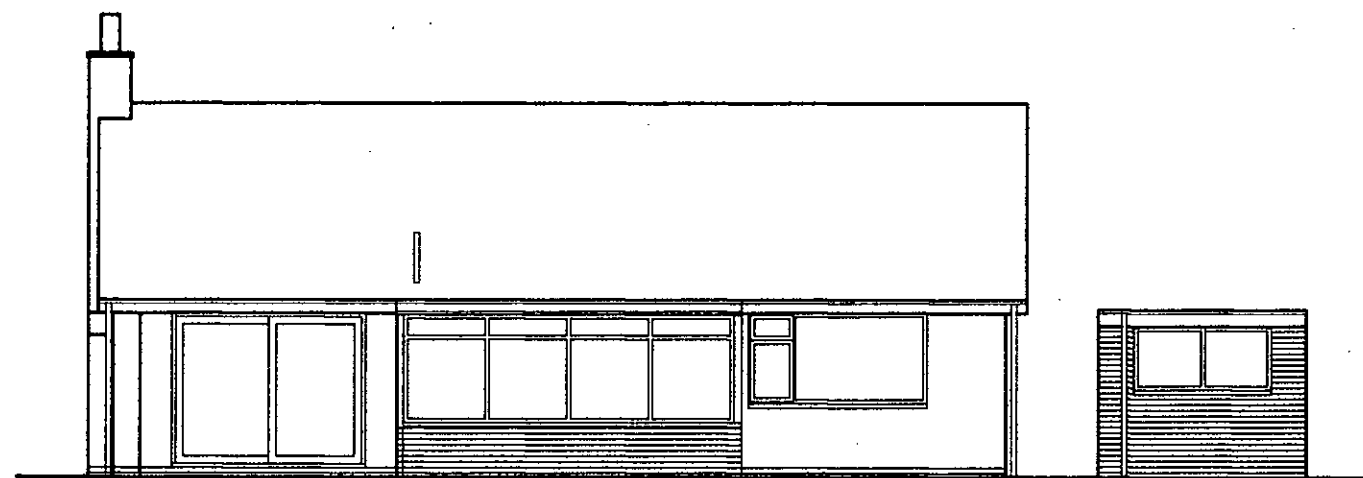


WEST ELEVATION

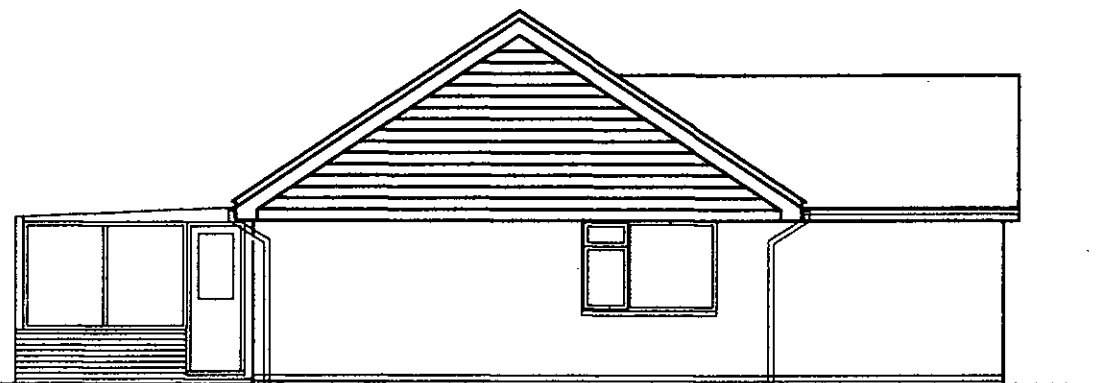

SOUTH ELEVATION

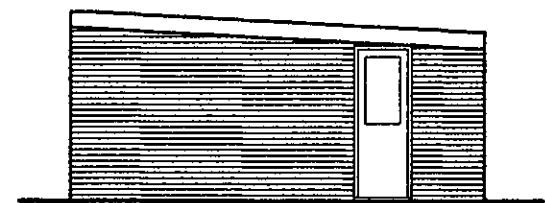

NORTH ELEVATION

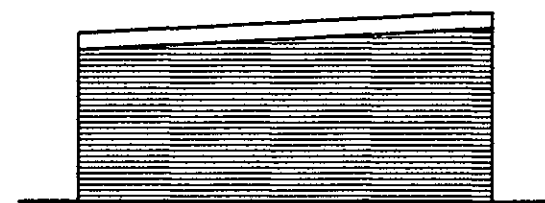

SOUTH ELEVATION

BAYSIDE ARCHITECTURAL DESIGN



The Studio, 19 Pyrford Close
 Nyetimber, Bognor Regis
 West Sussex PO21 3NL
 Tel: 01243 263320
 E-Mail: studio@bayside-architectural.co.uk
 Website: www.bayside-architectural.co.uk



DO NOT SCALE FROM THIS DRAWING EXCEPT FOR PLANNING PURPOSES ONLY.
 ALL DIMENSIONS MUST BE CHECKED ON SITE BY CONTRACTOR. ANY DISCREPANCIES SHOULD BE HIGHLIGHTED TO BAD LTD AS SOON AS POSSIBLE FOR CONFIRMATION BEFORE WORK PROCEEDS.
 ALL DIMENSIONS ARE IN MILLIMETERS. IF IN DOUBT ASK.
 © BAYSIDE ARCHITECTURAL DESIGN LIMITED

CLIENT'S NAME Mr & Mrs Styles
JOB TITLE 22 Leonora Drive Nyetimber

DRAWING TITLE Existing Elevations
DRAWN SCB

SCALE 1:100@A3	DATE 11/13
STATUS PLANNING	
JOB NO BAD 001	DRAWING NO SU-02
REV -	