



REV.	AMENDMENT	BY	D
A	REPLACEMENT WINDOWS HIGHLIGHTED	SCB	24
B	REAR DOORS ALTERED, WINDOW ADDED TO SOUTH ELEVATION	SCB	21
C	REAR DOORS & SOUTH ELEVATION WINDOW ALTERED	SCB	26

Substitution
22.1.13

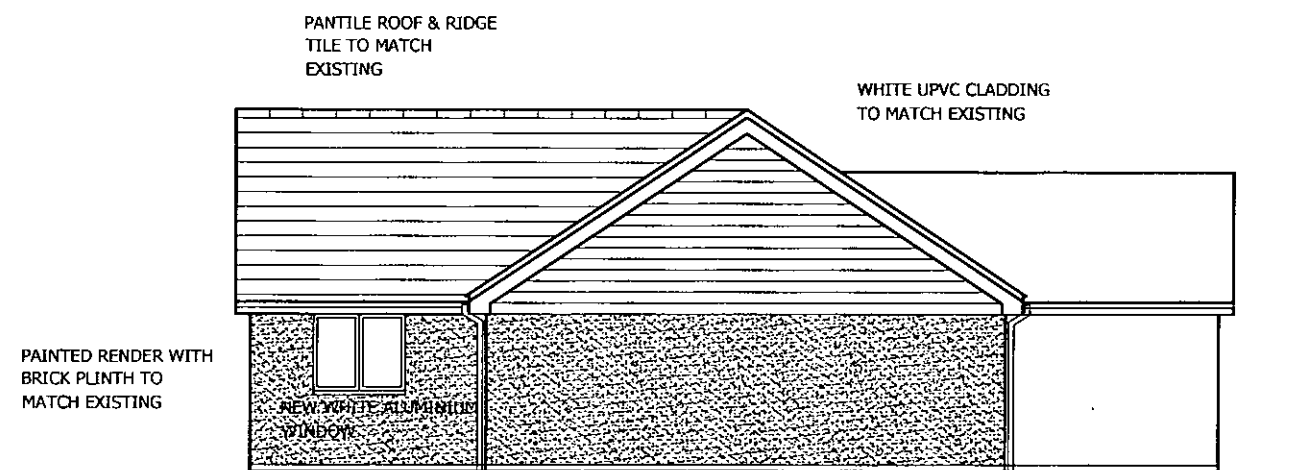


SOUTH ELEVATION

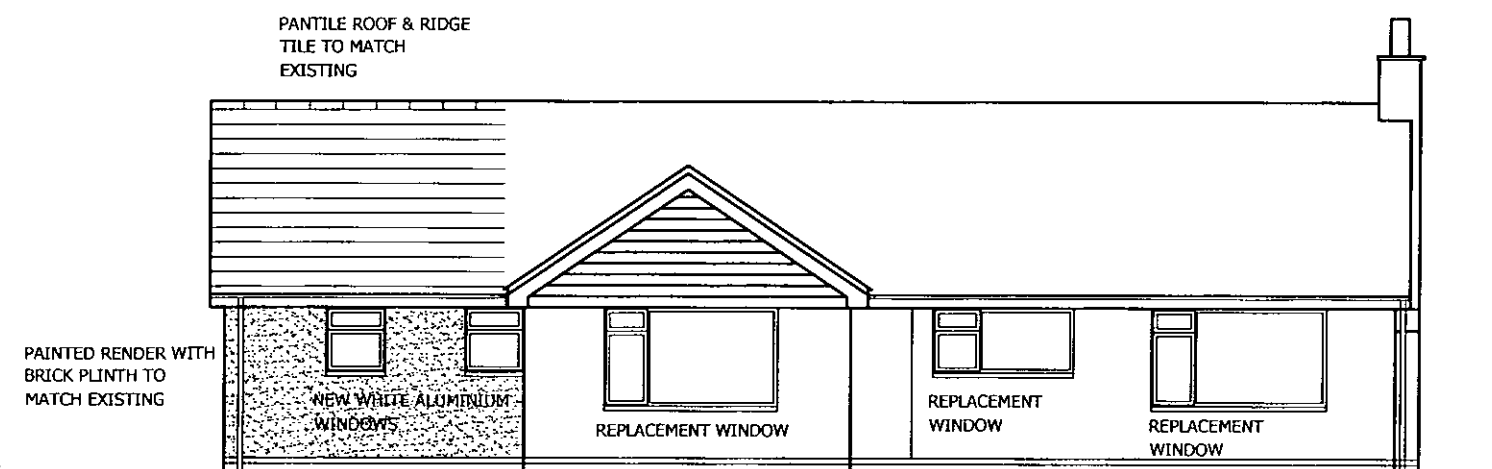


EAST ELEVATION

WHITE ALUMINIUM
WINDOWS

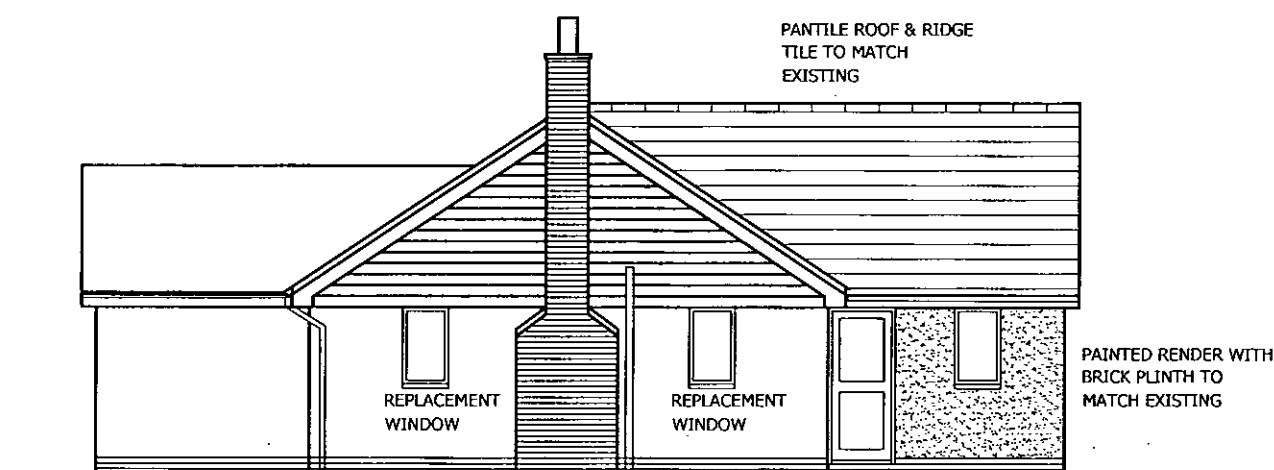

NORTH ELEVATION

NEW WHITE ALUMINIUM
WINDOWS / DOOR

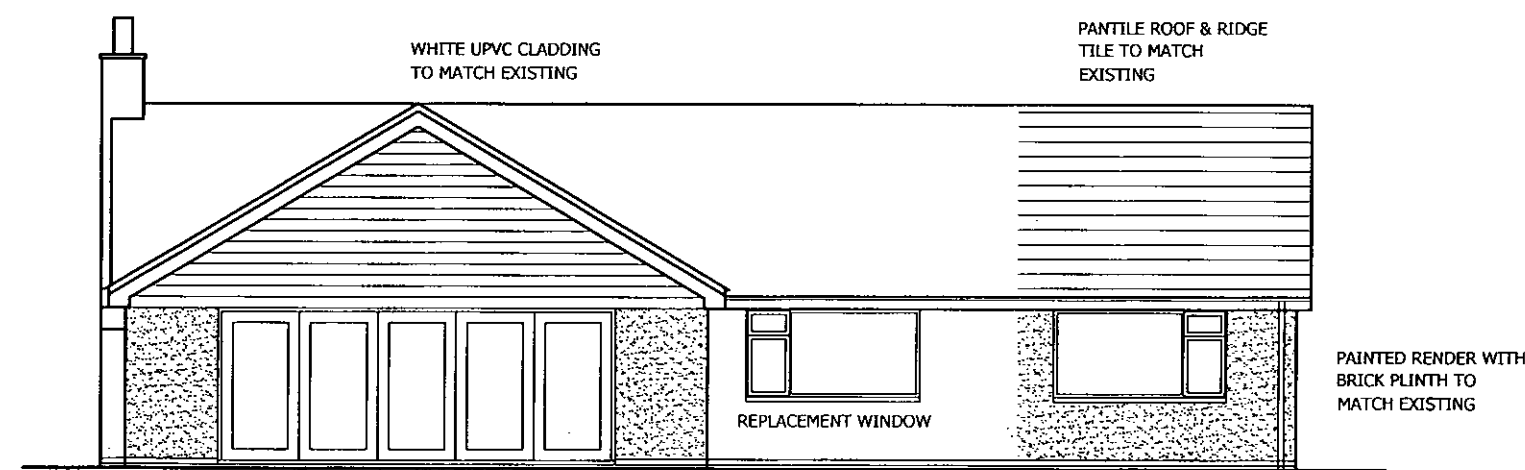

WEST ELEVATION

NEW WHITE ALUMINIUM
WINDOWS

NEW WHITE ALUMINIUM
WINDOW

BAYSIDE ARCHITECTURAL DESIGN



The Studio, 19 Pyrford Close
Nyetimber, Bognor Regis
West Sussex PO21 3NL
Tel: 01243 263320
E-Mail: studio@bayside-architectural.co.uk
Website: www.bayside-architectural.co.uk



DO NOT SCALE FROM THIS DRAWING EXCEPT FOR
PLANNING PURPOSES ONLY.
ALL DIMENSIONS MUST BE CHECKED ON SITE BY
CONTRACTOR. ANY DISCREPANCIES SHOULD BE
HIGHLIGHTED TO BAD LTD AS SOON AS POSSIBLE FOR
CONFIRMATION BEFORE WORK PROCEEDS.
ALL DIMENSIONS ARE IN MILLIMETERS. IF IN DOUBT ASK.
© BAYSIDE ARCHITECTURAL DESIGN LIMITED

CLIENT'S NAME
Mr & Mrs Styles
JOB TITLE
**22 Leonora Drive
Nyetimber**

DRAWING TITLE
Proposed Elevations

SCALE
1:100@A3
DATE
11/13
STATUS
PLANNING

DRAWN
SCB
JOB NO
BAD 001
DRAWING NO
PL-03
REV
C