


REV.	AMENDMENT	BY	D
A	REAR DOORS ALTERED, WINDOW ADDED TO SOUTH ELEVATION	SCB	21/
B	REAR DOORS & SOUTH ELEVATION WINDOW ALTERED	SCB	26/1

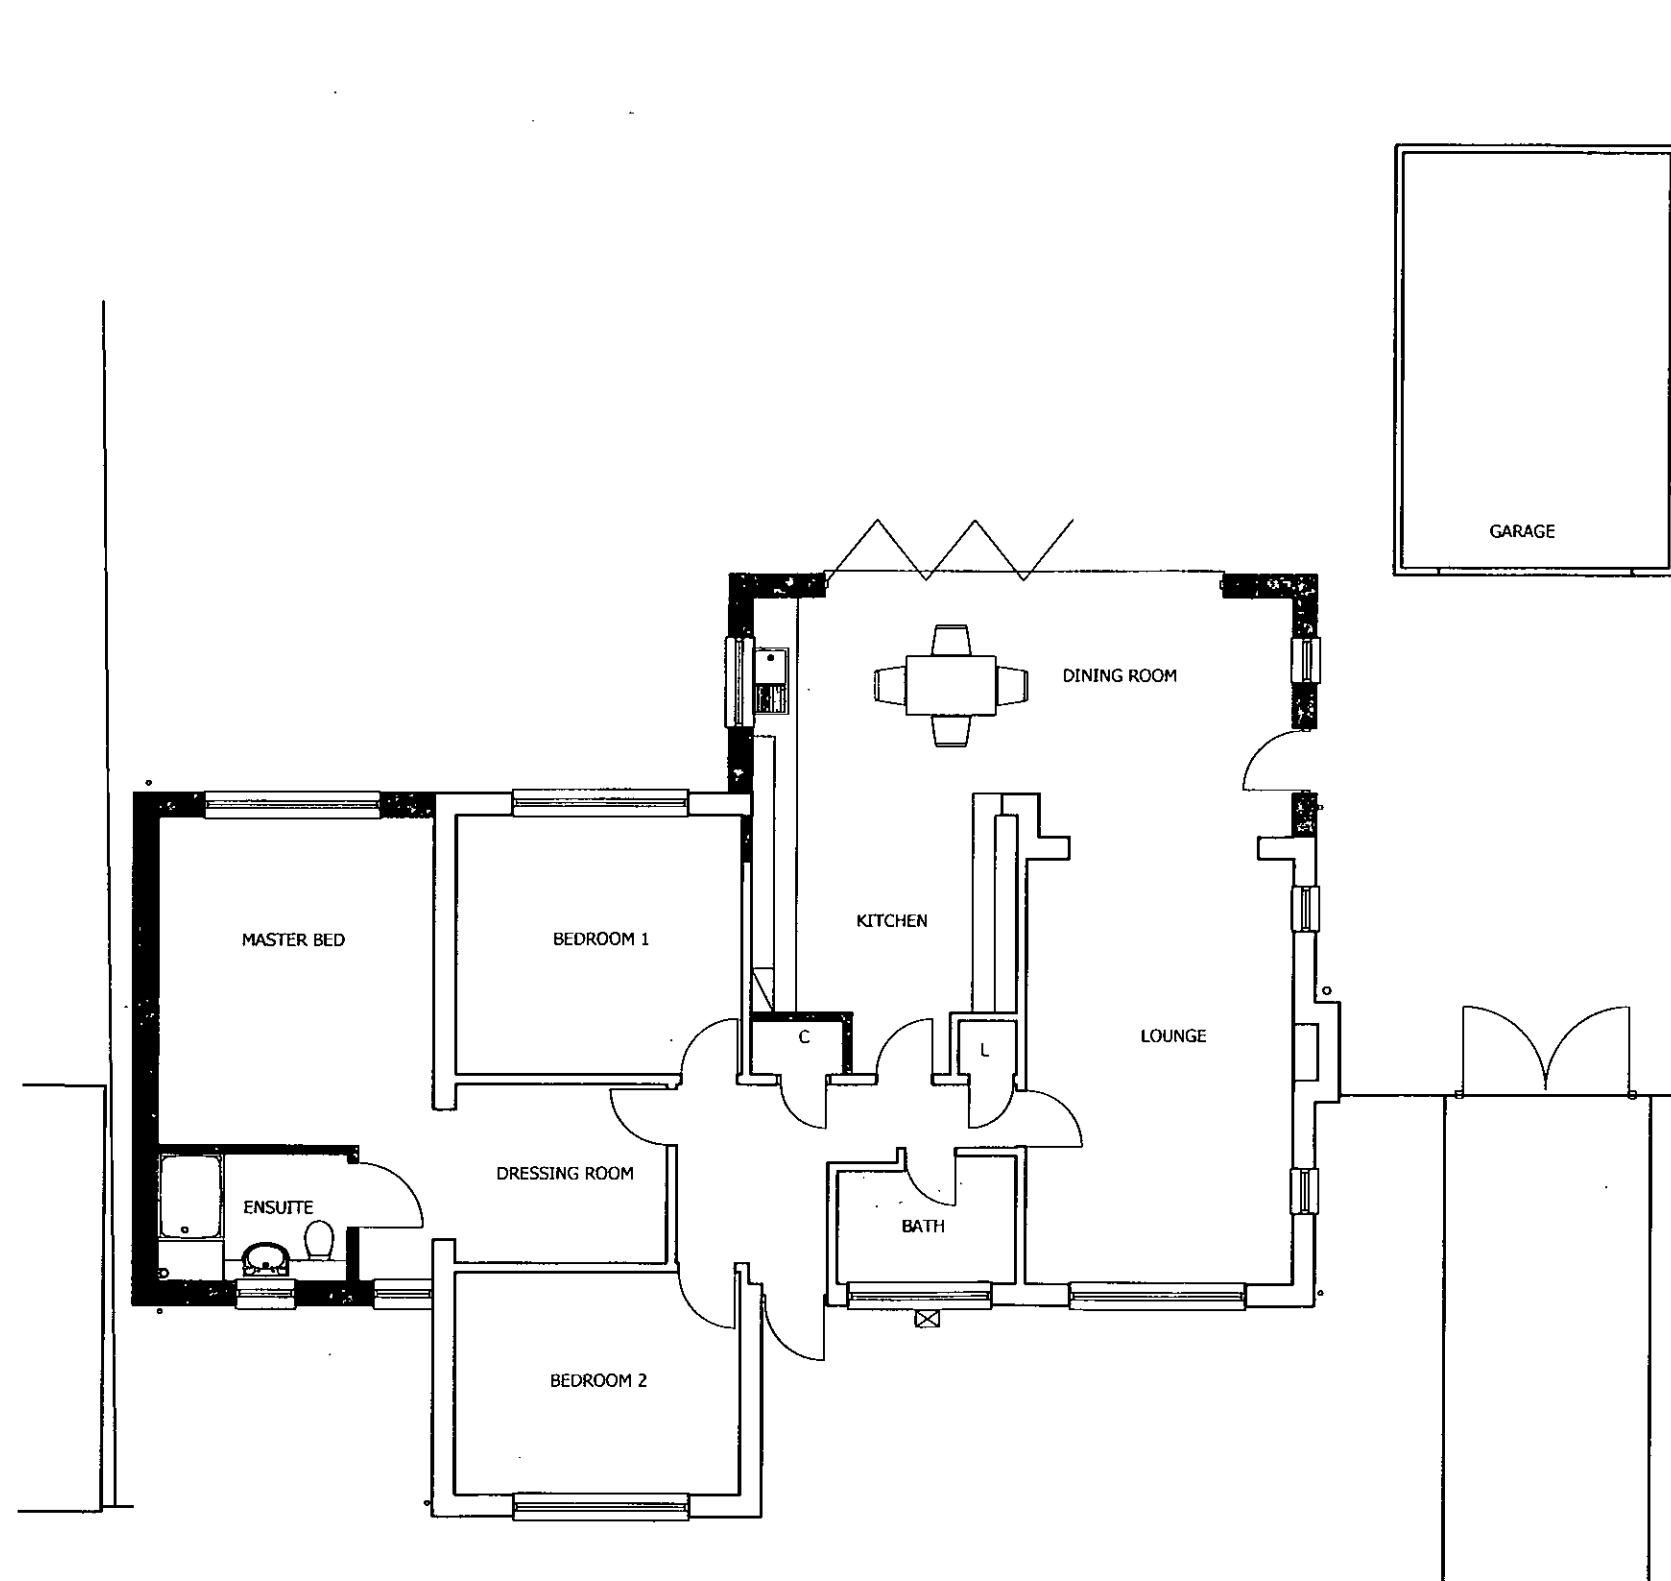

Susshahn
22.1.13

BAYSIDE ARCHITECTURAL DESIGN



The Studio, 19 Pyrford Close
Nyetimber, Bognor Regis
West Sussex PO21 3NL
Tel: 01243 263320

E-Mail: studio@bayside-architectural.co.uk
Website: www.bayside-architectural.co.uk



DO NOT SCALE FROM THIS DRAWING EXCEPT FOR PLANNING PURPOSES ONLY.
ALL DIMENSIONS MUST BE CHECKED ON SITE BY CONTRACTOR. ANY DISCREPANCIES SHOULD BE HIGHLIGHTED TO BAD LTD AS SOON AS POSSIBLE FOR CONFIRMATION BEFORE WORK PROCEEDS. ALL DIMENSIONS ARE IN MILLIMETERS. IF IN DOUBT ASK.
© BAYSIDE ARCHITECTURAL DESIGN LIMITED

CLIENT'S NAME
Mr & Mrs Styles
JOB TITLE
**22 Leonora Drive
Nyetimber**

DRAWING TITLE
Proposed Floor Plan

SCALE
1:100@A3
DATE
11/13
STATUS
PLANNING

DRAWN
SCB
JOB NO
BAD 001
DRAWING NO
PL-02
REV
B