
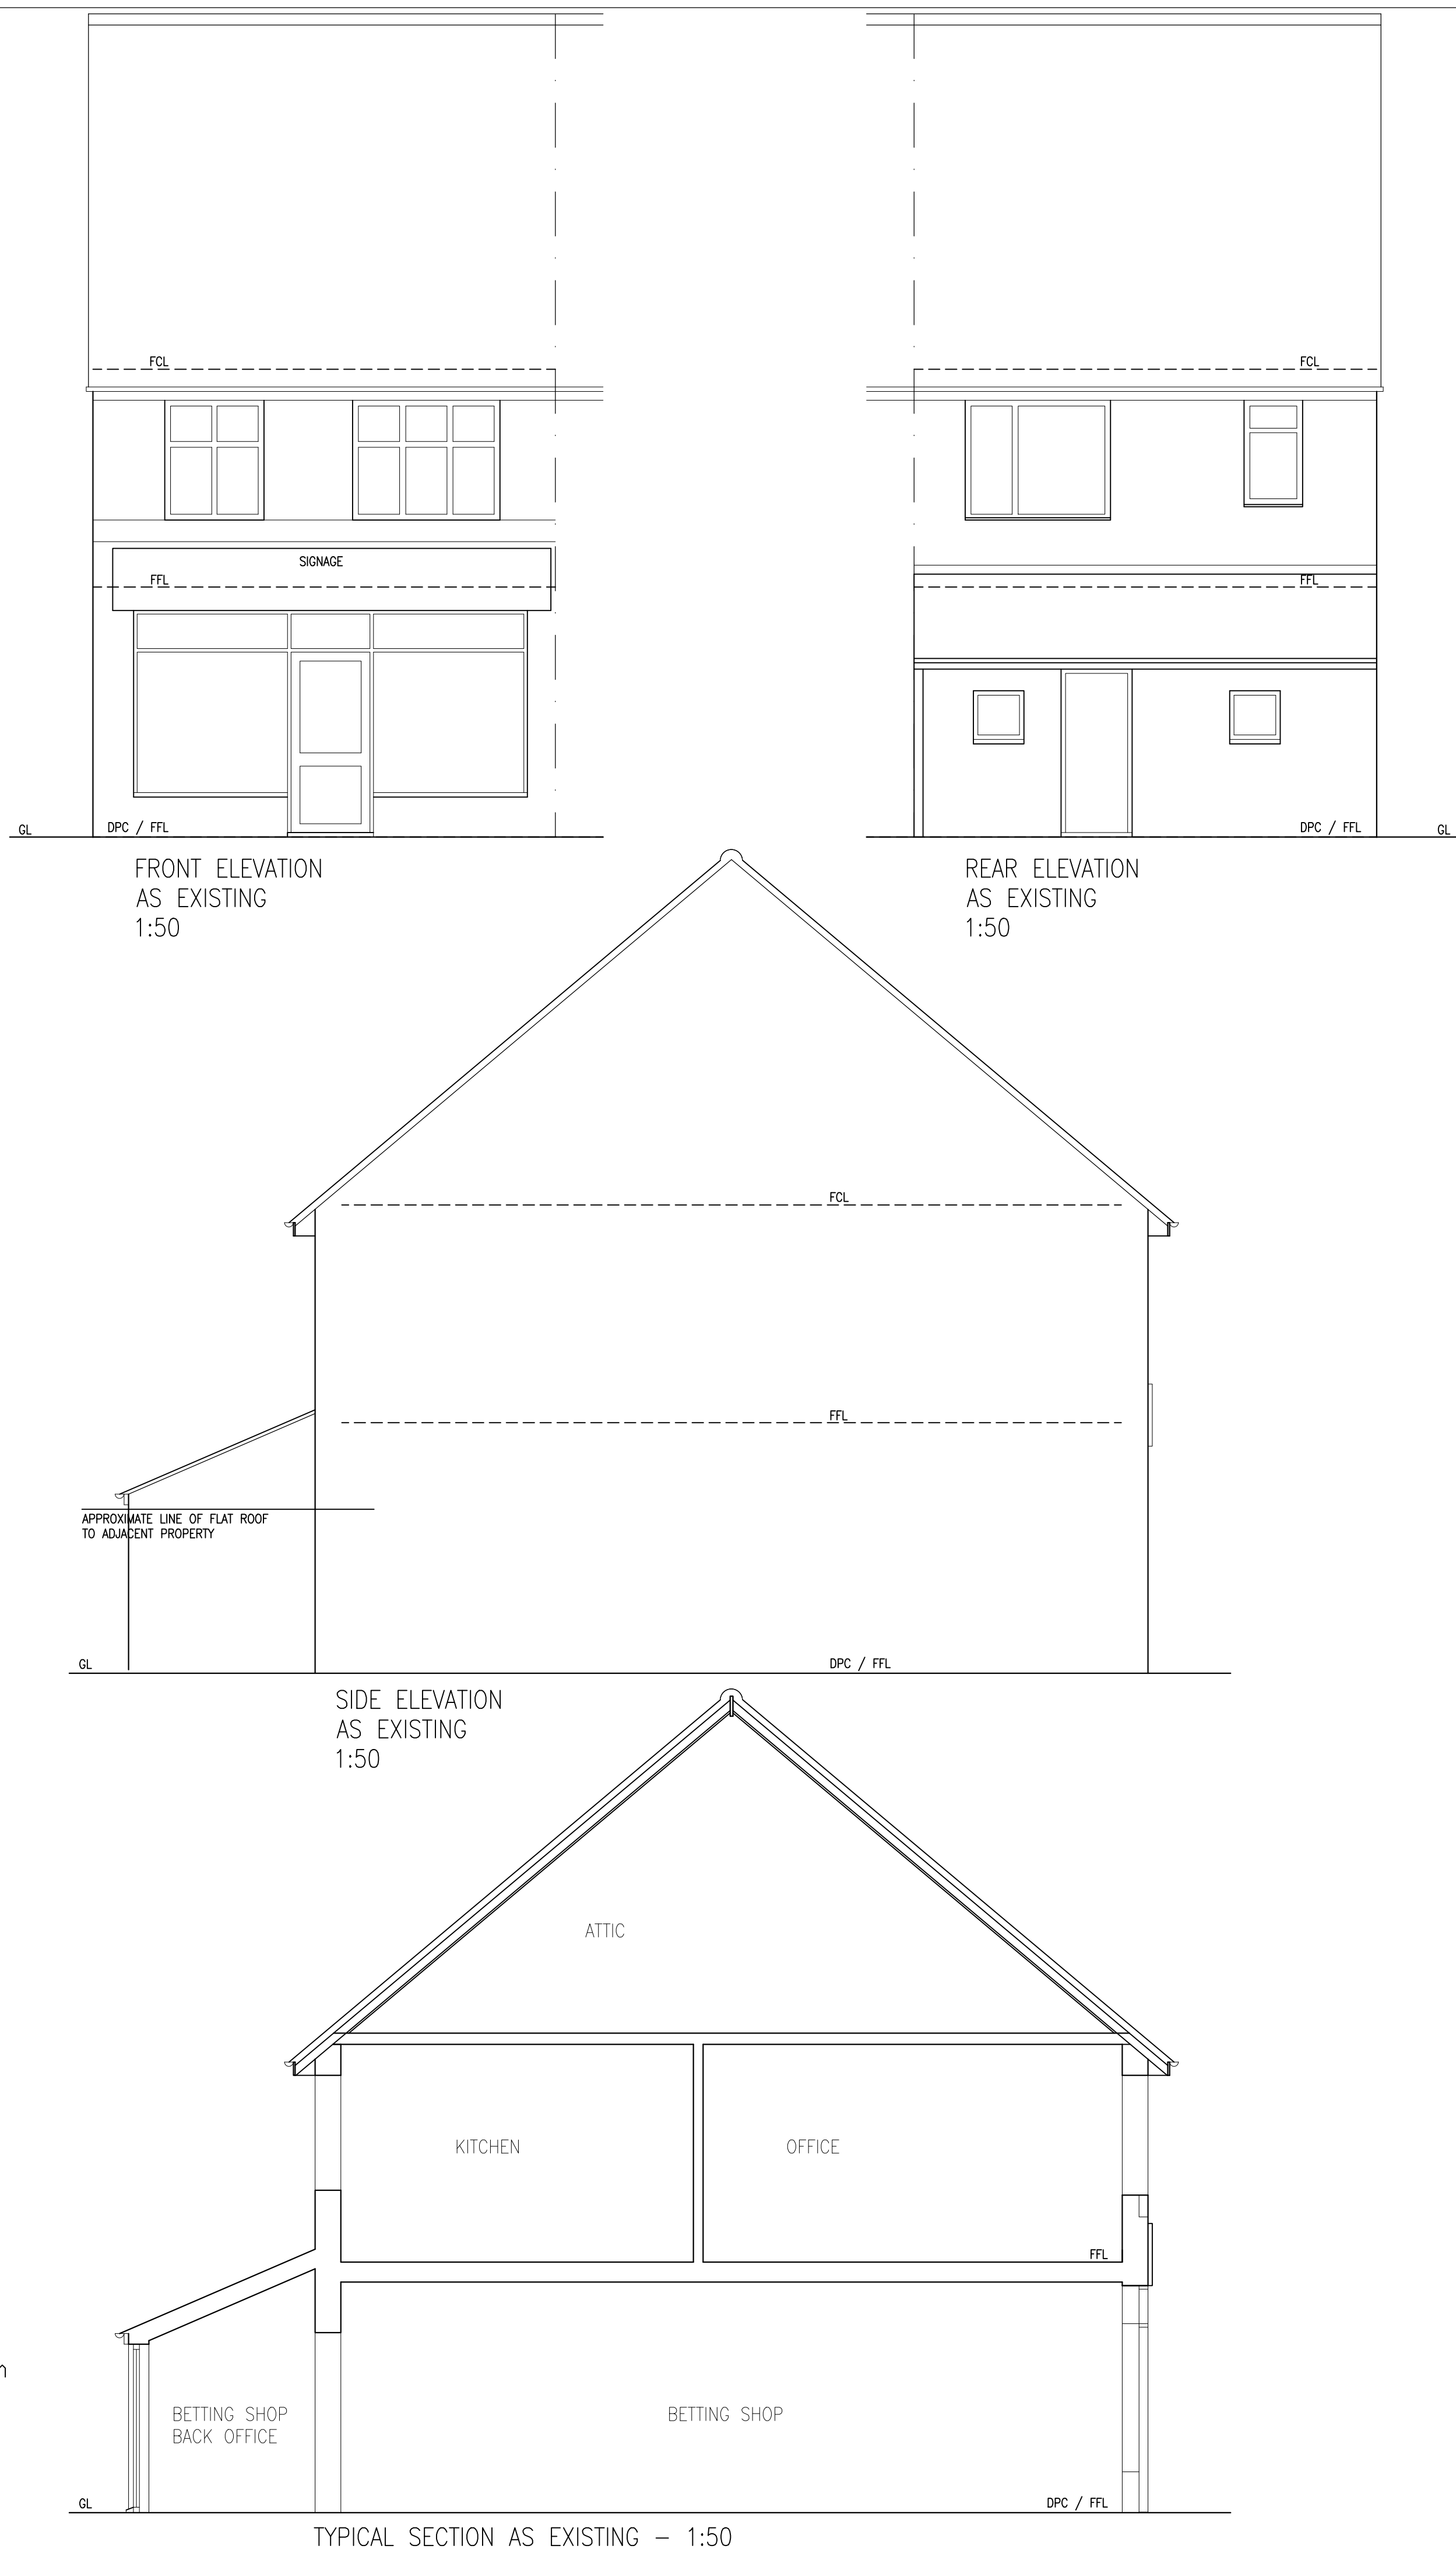


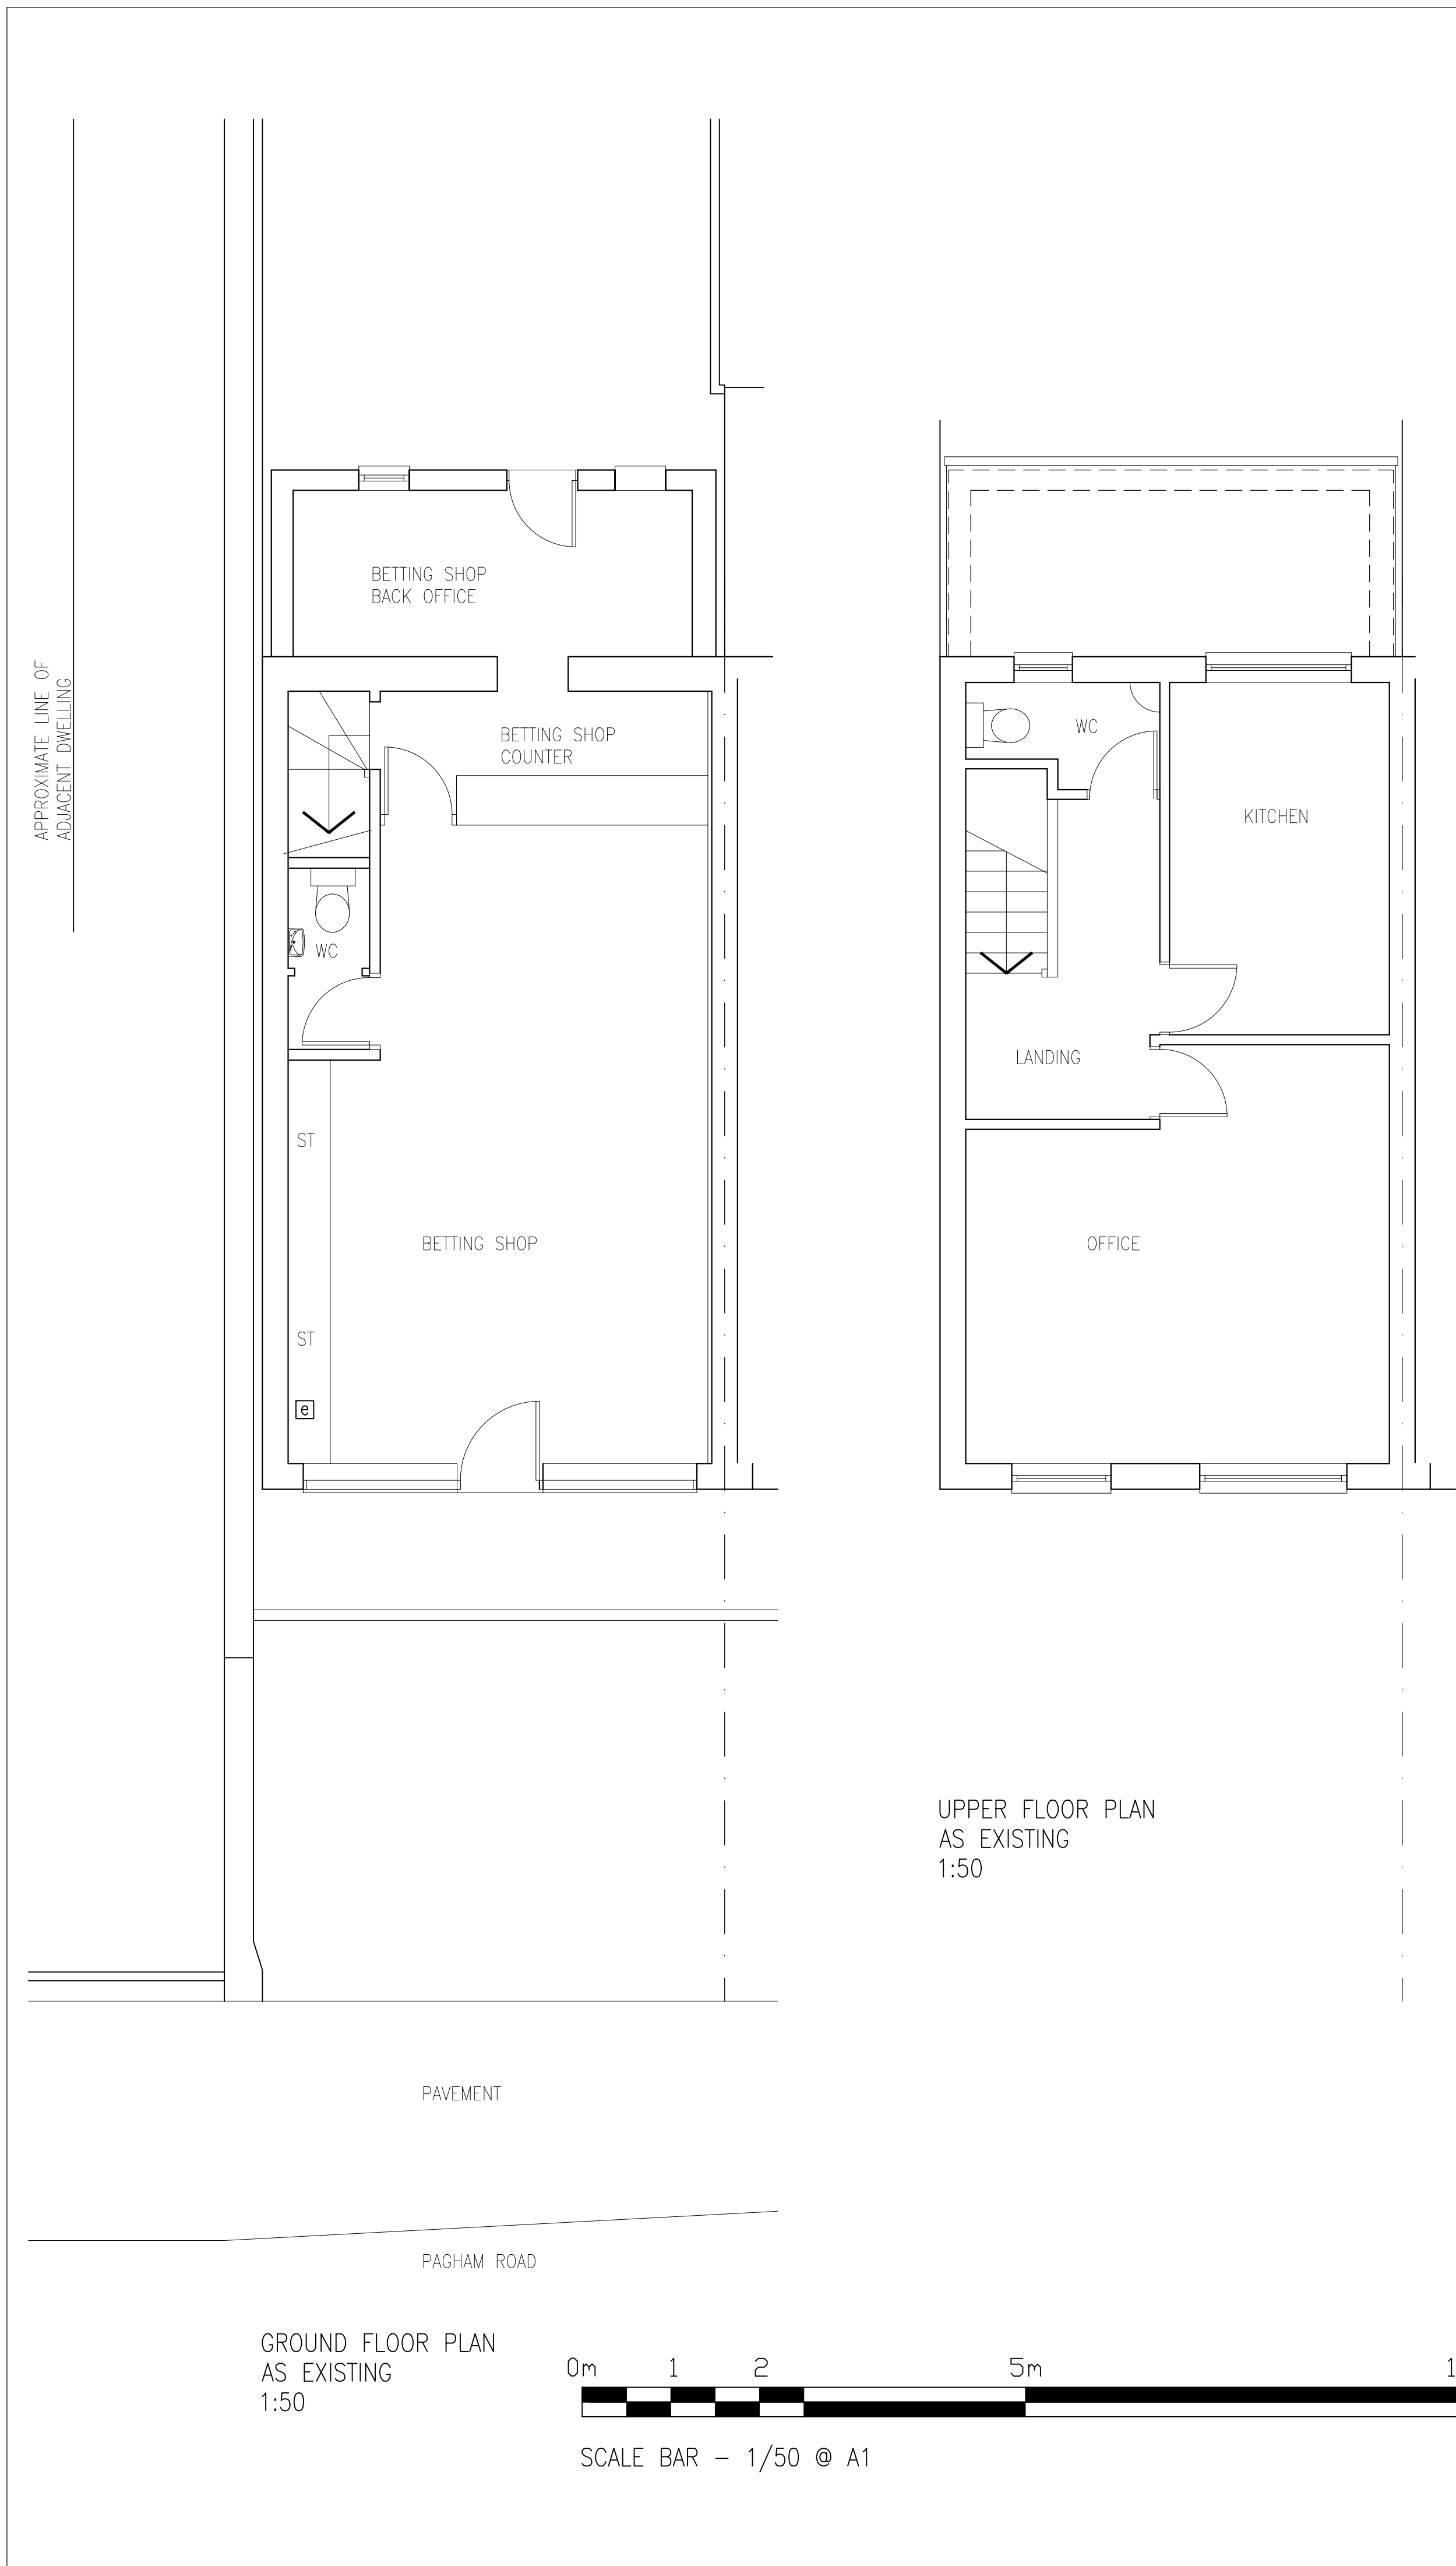

NOTES

- DO NOT SCALE OFF THIS DRAWING EXCEPT FOR PLANNING PURPOSES
- CHECK ALL DIMENSIONS ON SITE BEFORE ANY WORK IS COMMENCED
- ALL GOODS MATERIALS AND WORKMANSHIP MUST CONFORM WITH CURRENT BUILDING REGULATIONS, BRITISH STANDARDS AND CODES OF PRACTICE
- COPYRIGHT OF THIS DRAWING IS RETAINED BY THE ARCHITECT AND IT MUST NOT BE REPRODUCED WITHOUT WRITTEN CONSENT

PRELIMINARY

REV	DATE	BY	AMENDMENT

folkes architects

The Old Forge
6 Church Street
Springton
West Sussex
BN16 4JA

L 01903 668620
info@folkesarchitects.co.uk

CLIENT
MacDonald Homes South Limited

JOB TITLE
**209 Pagham Road
Pagham, Bogner Regis,
West Sussex
PO21 3QD**

DRAWING TITLE
Floor plans and elevations as existing

DATE Oct 2019	SCALE 1:50	DRAWN BY JB
CHECKED BY MF		
JOB NO. 19064	DRAWING NO. 1.01	REVISION