
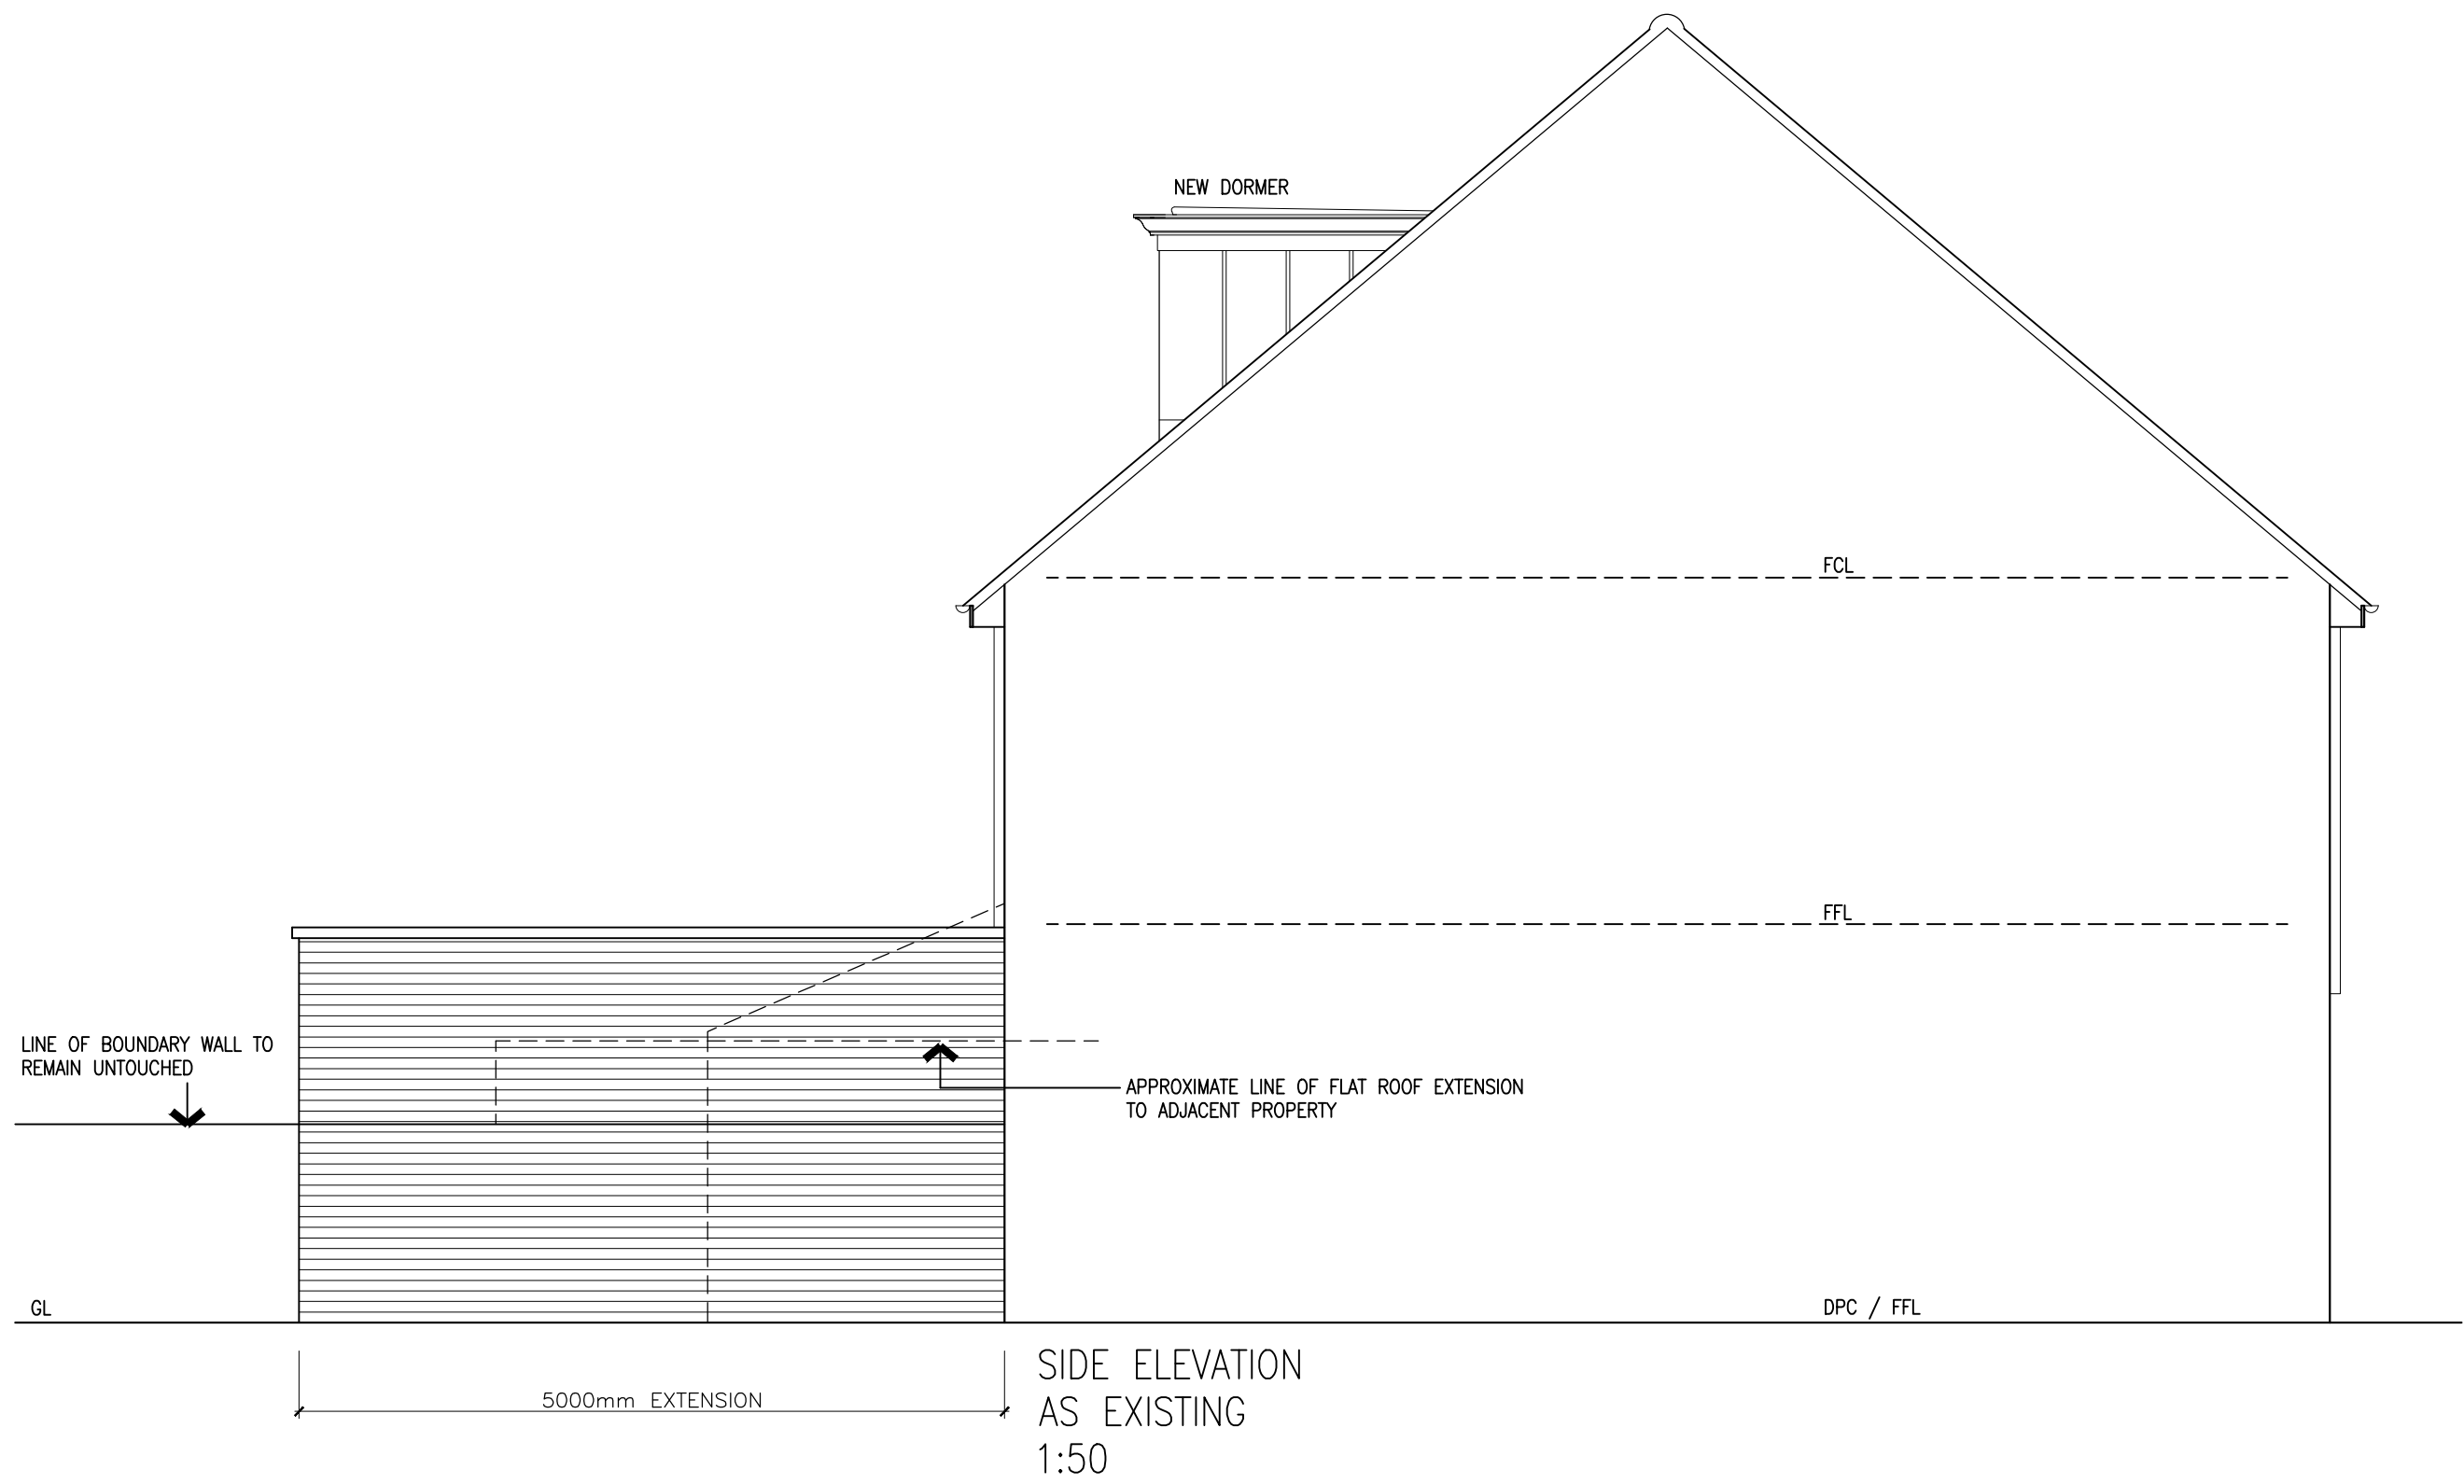


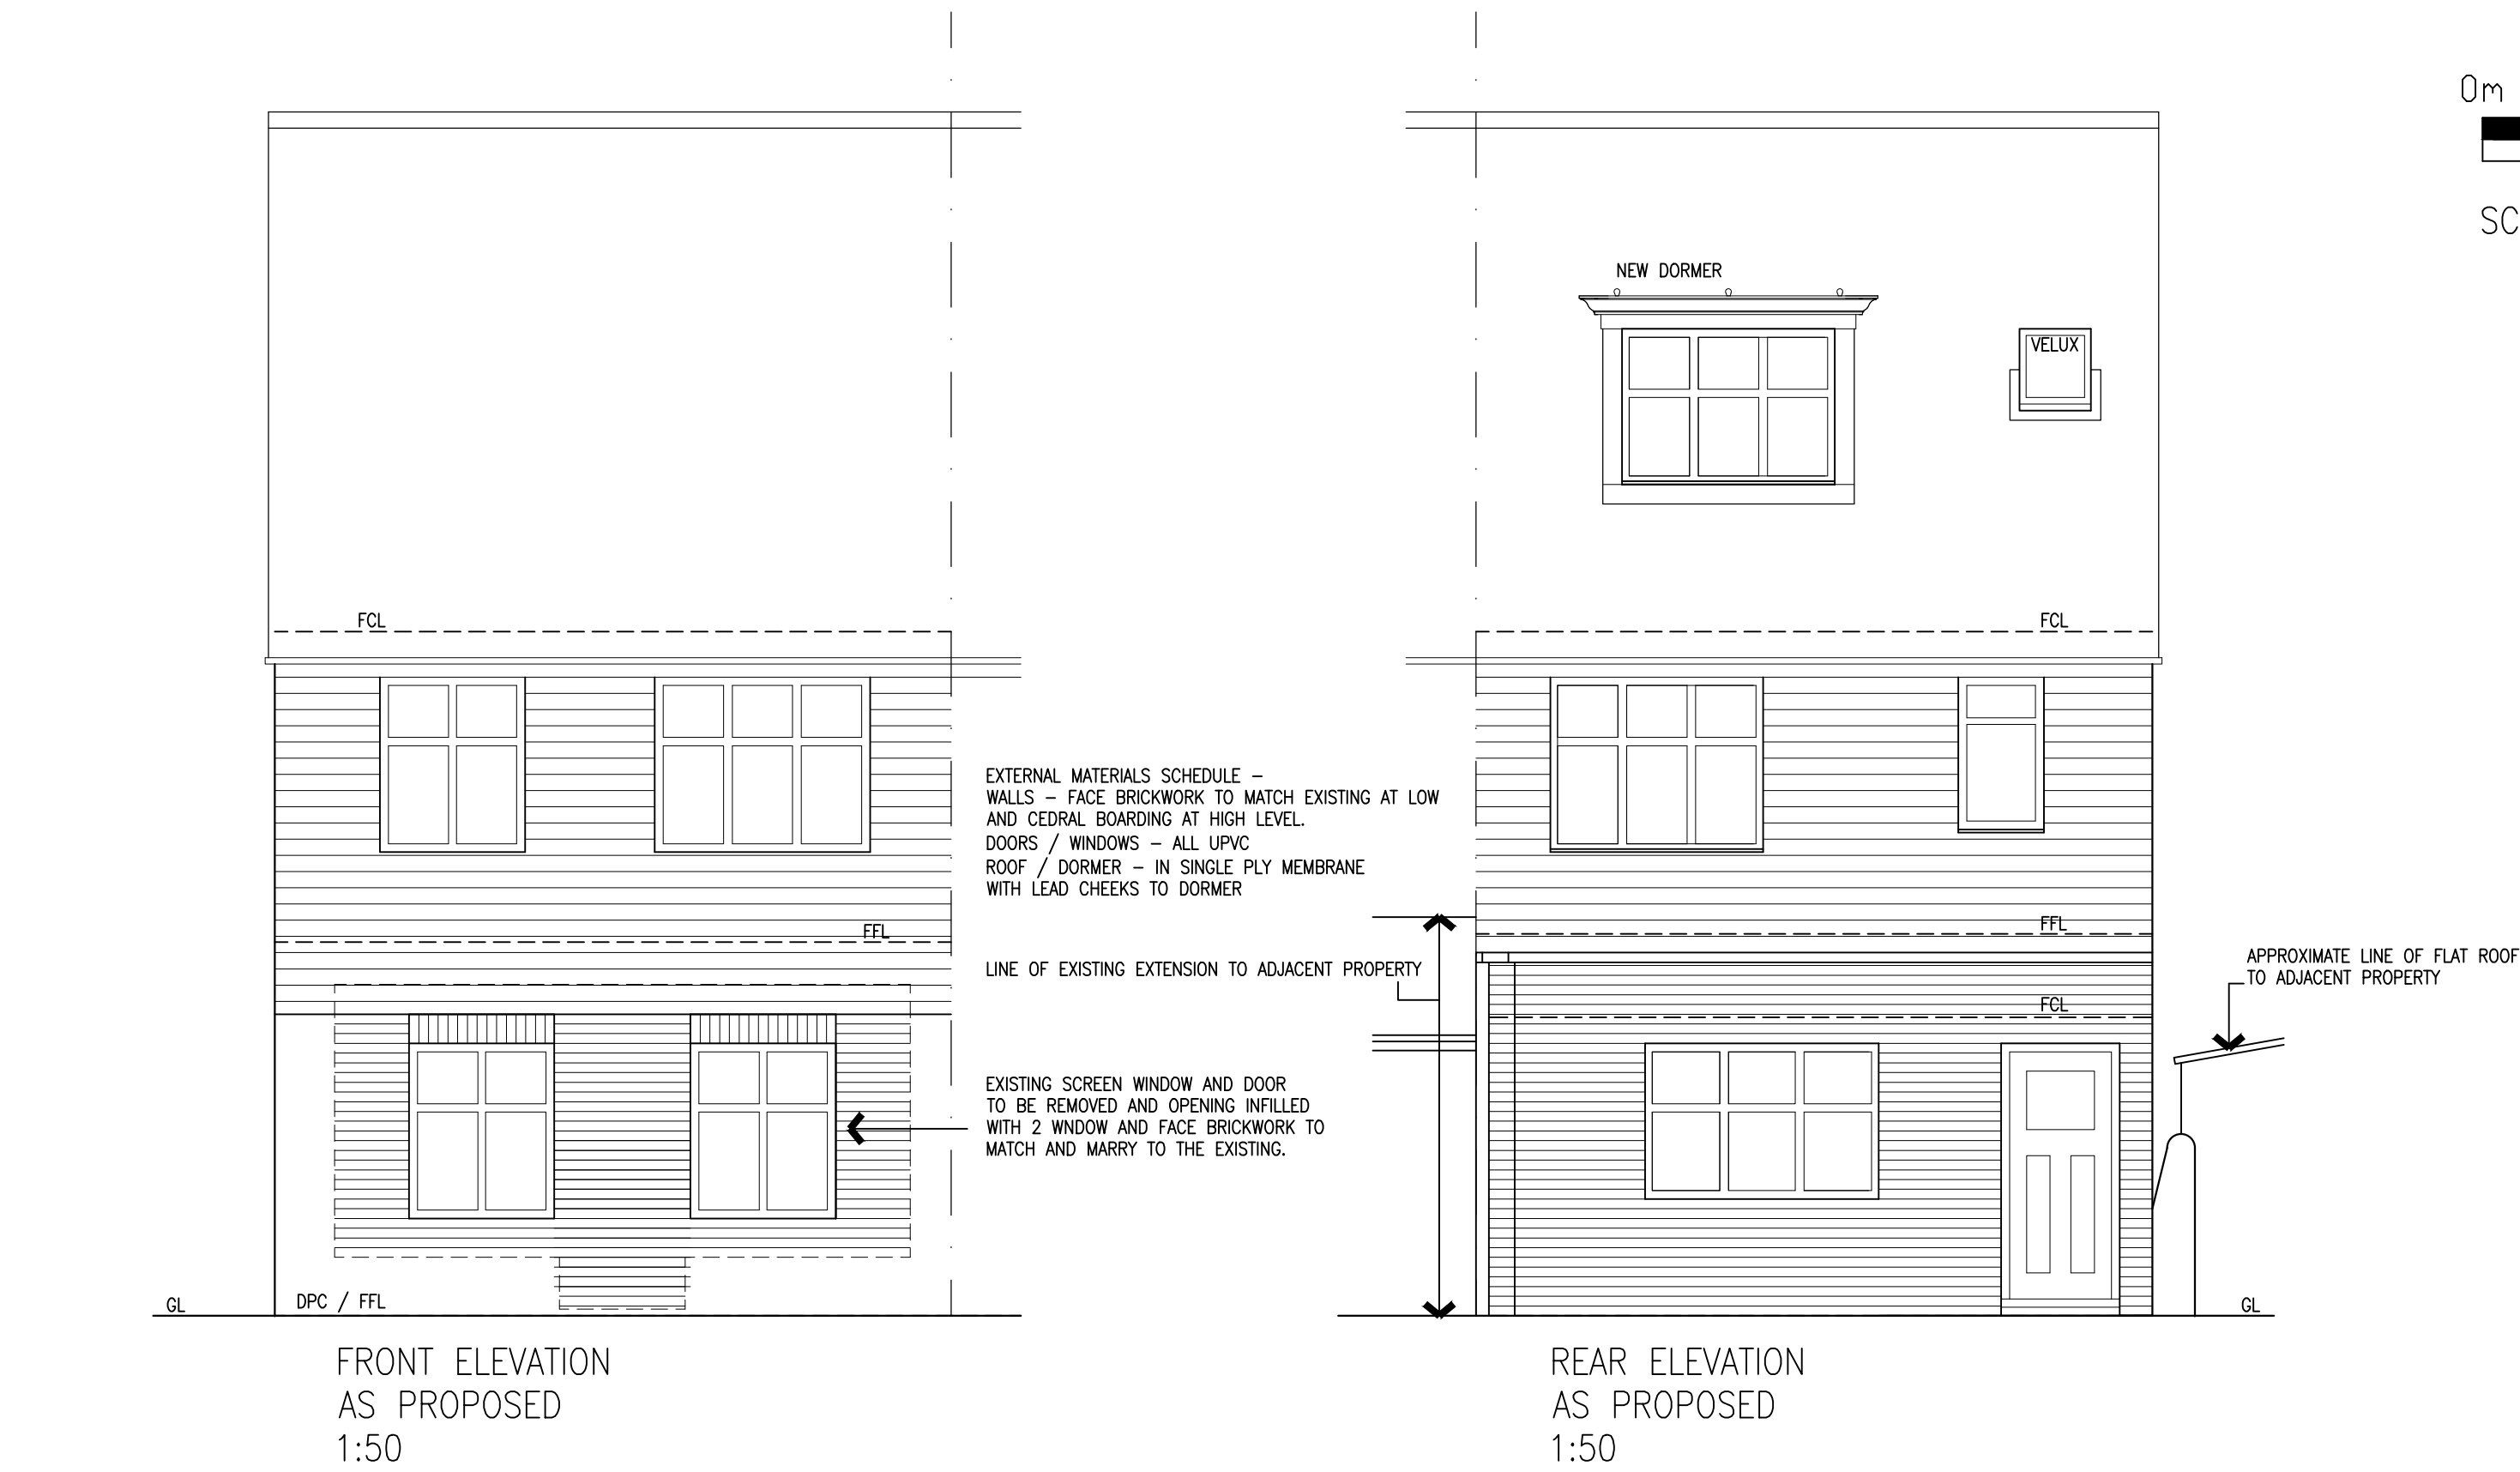

NOTES

- DO NOT SCALE OFF THIS DRAWING EXCEPT FOR PLANNING PURPOSES
- CHECK ALL DIMENSIONS ON SITE BEFORE ANY WORK IS COMMENCED
- ALL GOODS MATERIALS AND WORKMANSHIP MUST CONFORM WITH CURRENT BUILDING REGULATIONS, BRITISH STANDARDS AND CODES OF PRACTICE
- COPYRIGHT OF THIS DRAWING IS RETAINED BY THE ARCHITECT AND IT MUST NOT BE REPRODUCED WITHOUT WRITTEN CONSENT

PRELIMINARY

REV	DATE	BY	AMENDMENT
A	5.11.19	JB	HORIZONTAL BOARDING ADDED AT HIGH LEVEL

**folkes architects**

1 01903 868629
info@folkesarchitects.co.uk

The Old Forge
6 Church Street
Storrington
West Sussex
PO21 3QD

CLIENT
MacDonald Homes South Limited

JOB TITLE
209 Pagham Road
Pagham, Bogner Regis,
West Sussex
PO21 3QD

DRAWING TITLE
Floor plans as proposed

DATE	SCALE	DRAWN BY	JB
Oct 2019	1:50	CHECKED BY	MF
JOB NO.	DRAWING NO.	REVISION	
19064	2.02	A	