



NOTES



- DO NOT SCALE OFF THIS DRAWING EXCEPT FOR PLANNING PURPOSES
- CHECK ALL DIMENSIONS ON SITE BEFORE ANY WORK IS COMMENCED
- ALL GOODS MATERIALS AND WORKMANSHIP MUST CONFORM WITH CURRENT BUILDING REGULATIONS, BRITISH STANDARDS AND CODES OF PRACTICE
- COPYRIGHT OF THIS DRAWING IS RETAINED BY THE ARCHITECT AND IT MUST NOT BE REPRODUCED WITHOUT WRITTEN CONSENT

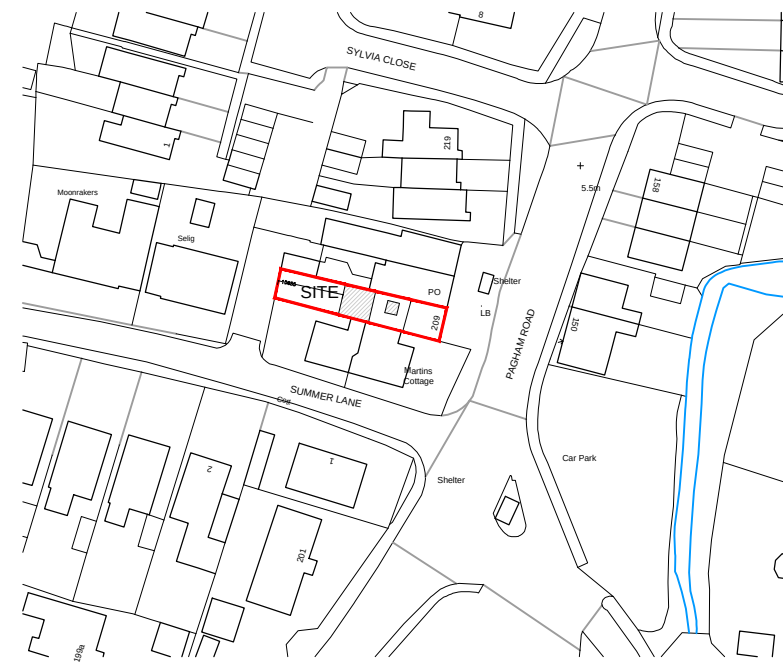

LOCATION PLAN - SCALE 1:1250

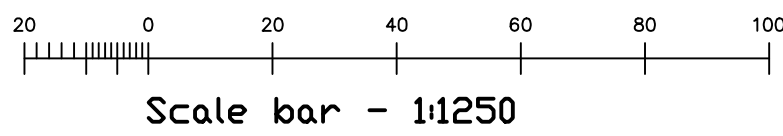

BLOCK PLAN - SCALE 1:500

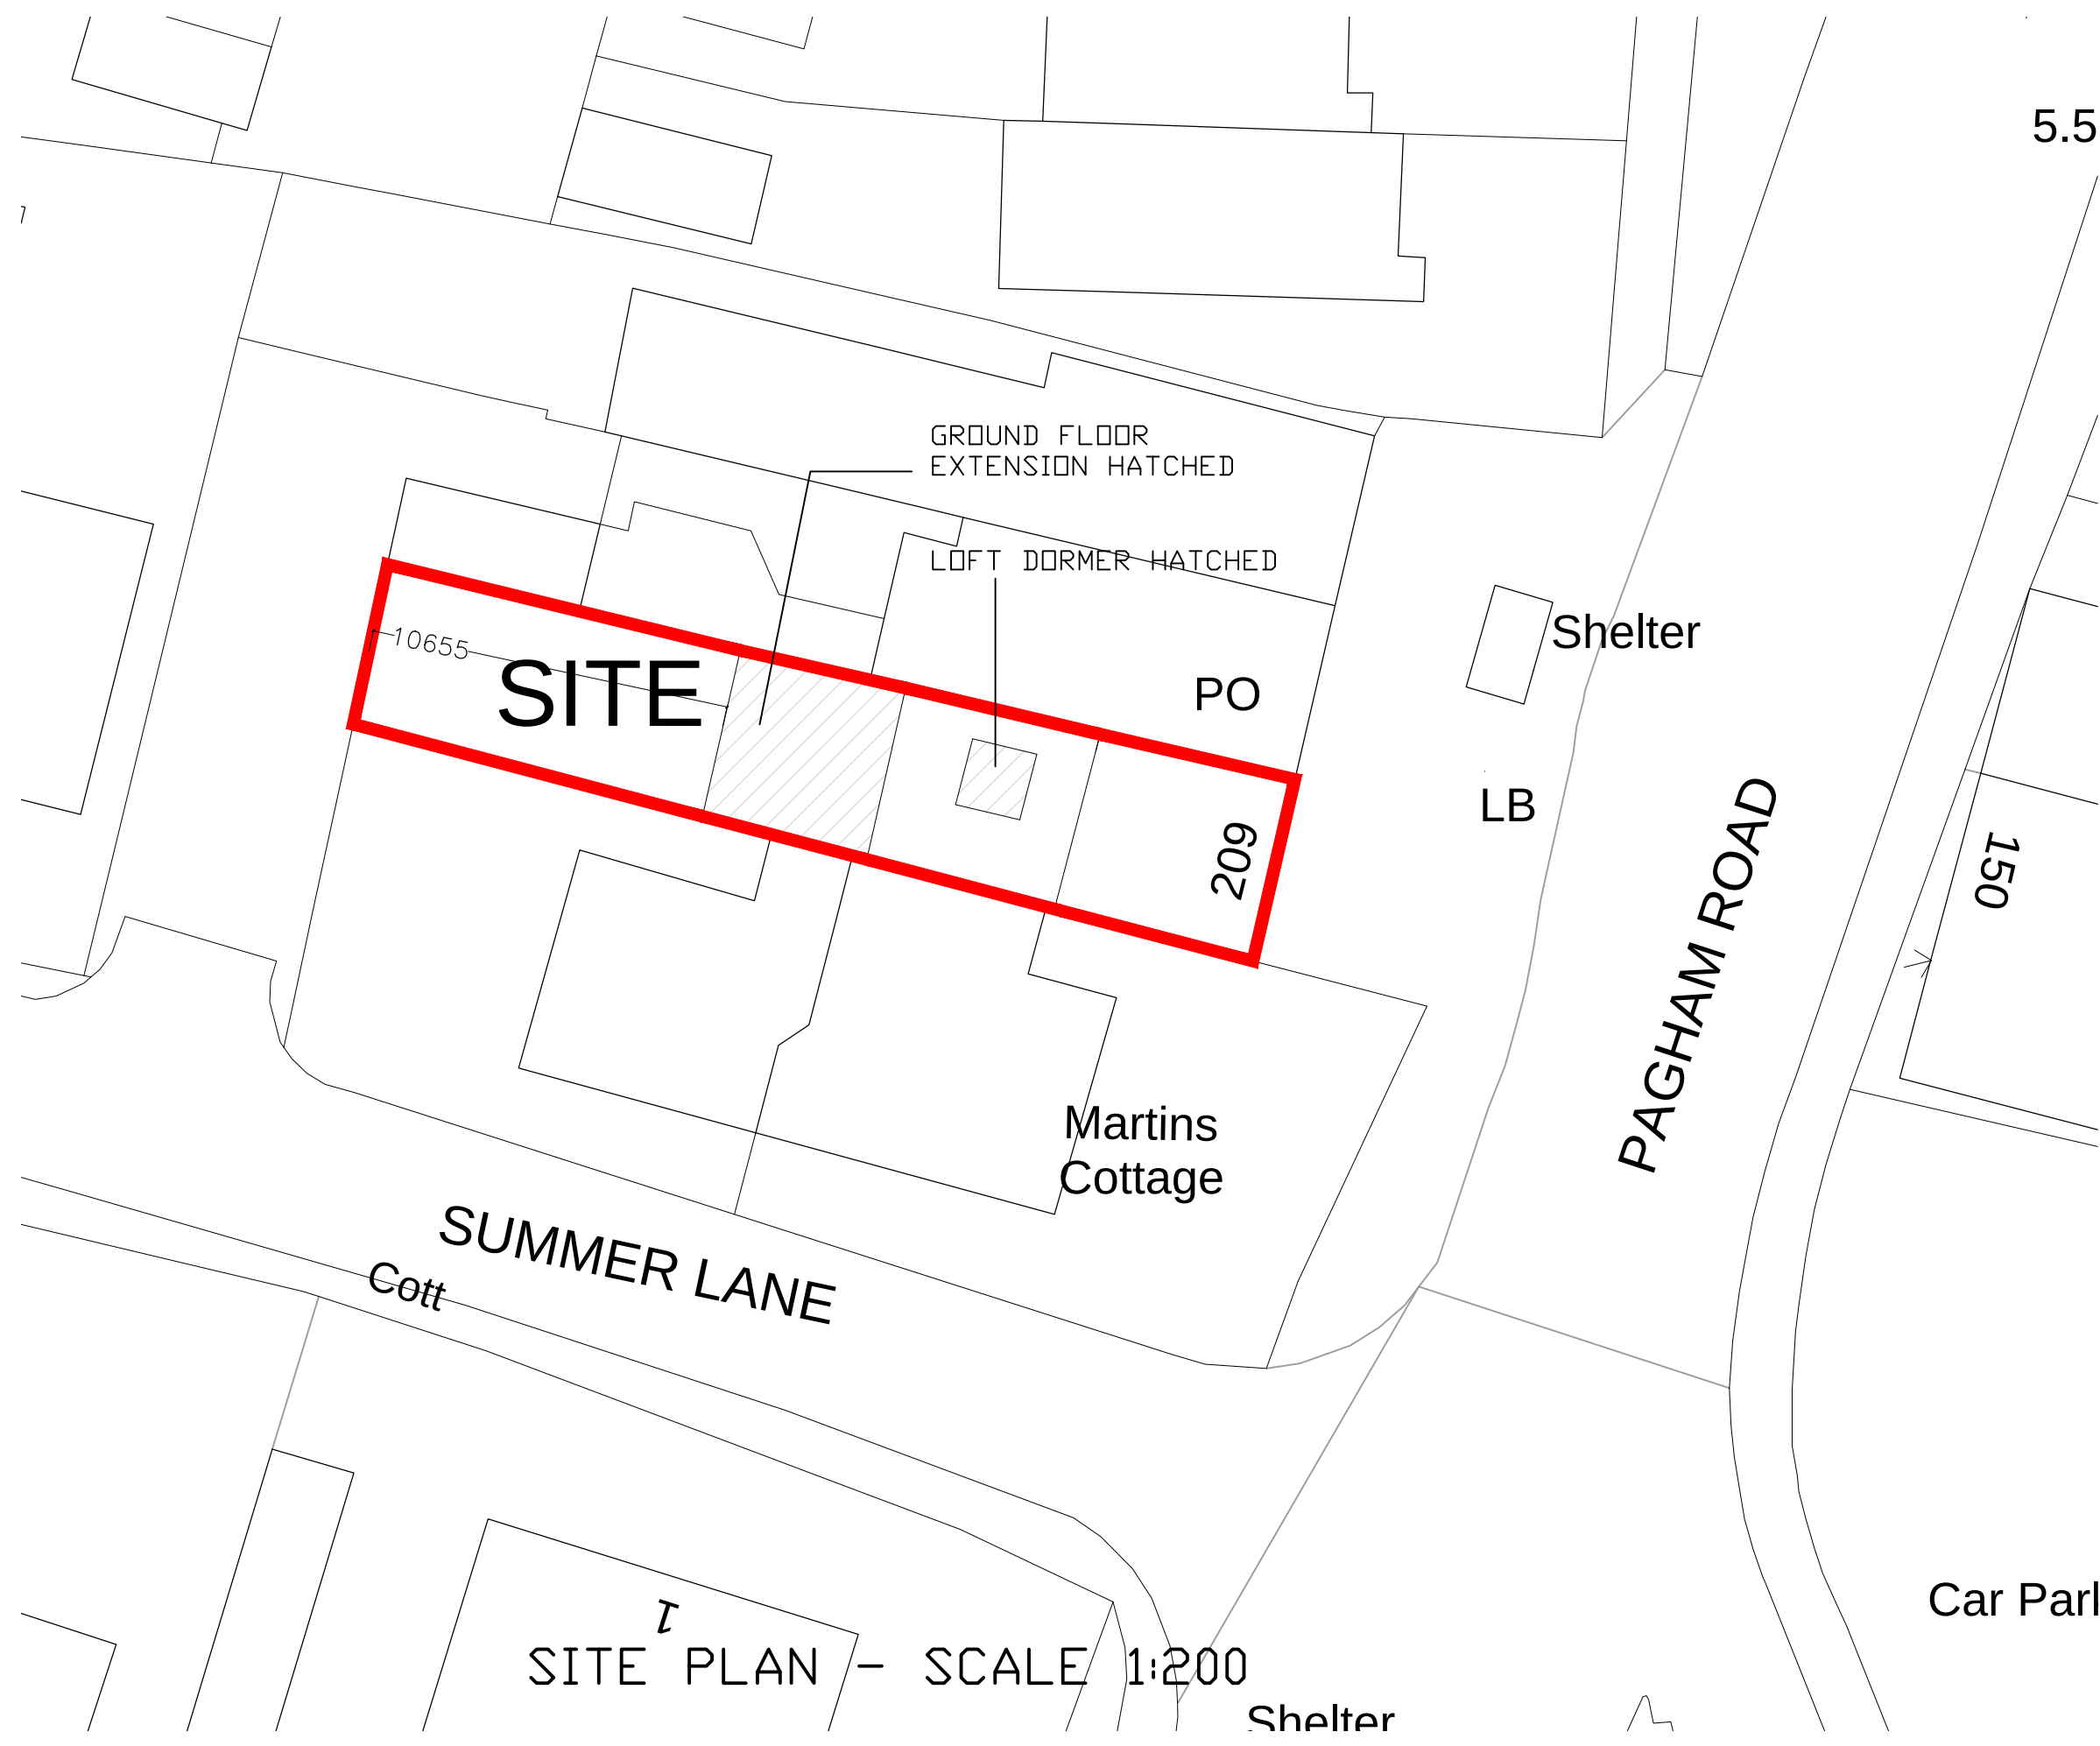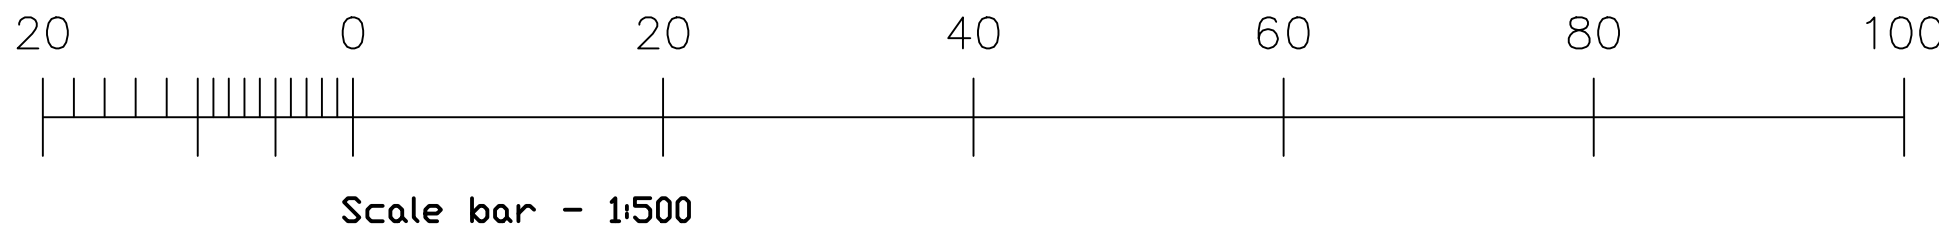

SITE PLAN - SCALE 1:200



PRELIMINARY

REV	DATE	BY	AMENDMENT
-----	------	----	-----------

**folkes architects**

The Old Forge
6 Church Street
Storrington
West Sussex
PO21 4LA

t. 01903 868029
info@folkesarchitects.co.uk

CLIENT
MacDonald Homes South Limited

JOB TITLE
209 Pagham Road
Pagham, Bognor Regis,
West Sussex
PO21 3QD

DRAWING TITLE
Location, block and site plans

DATE	SCALE	DRAWN BY	CHECKED BY
Oct 2019	See dwg	JB	MF

JOB NO.	DRAWING NO.	REVISION
19064	1.00	