
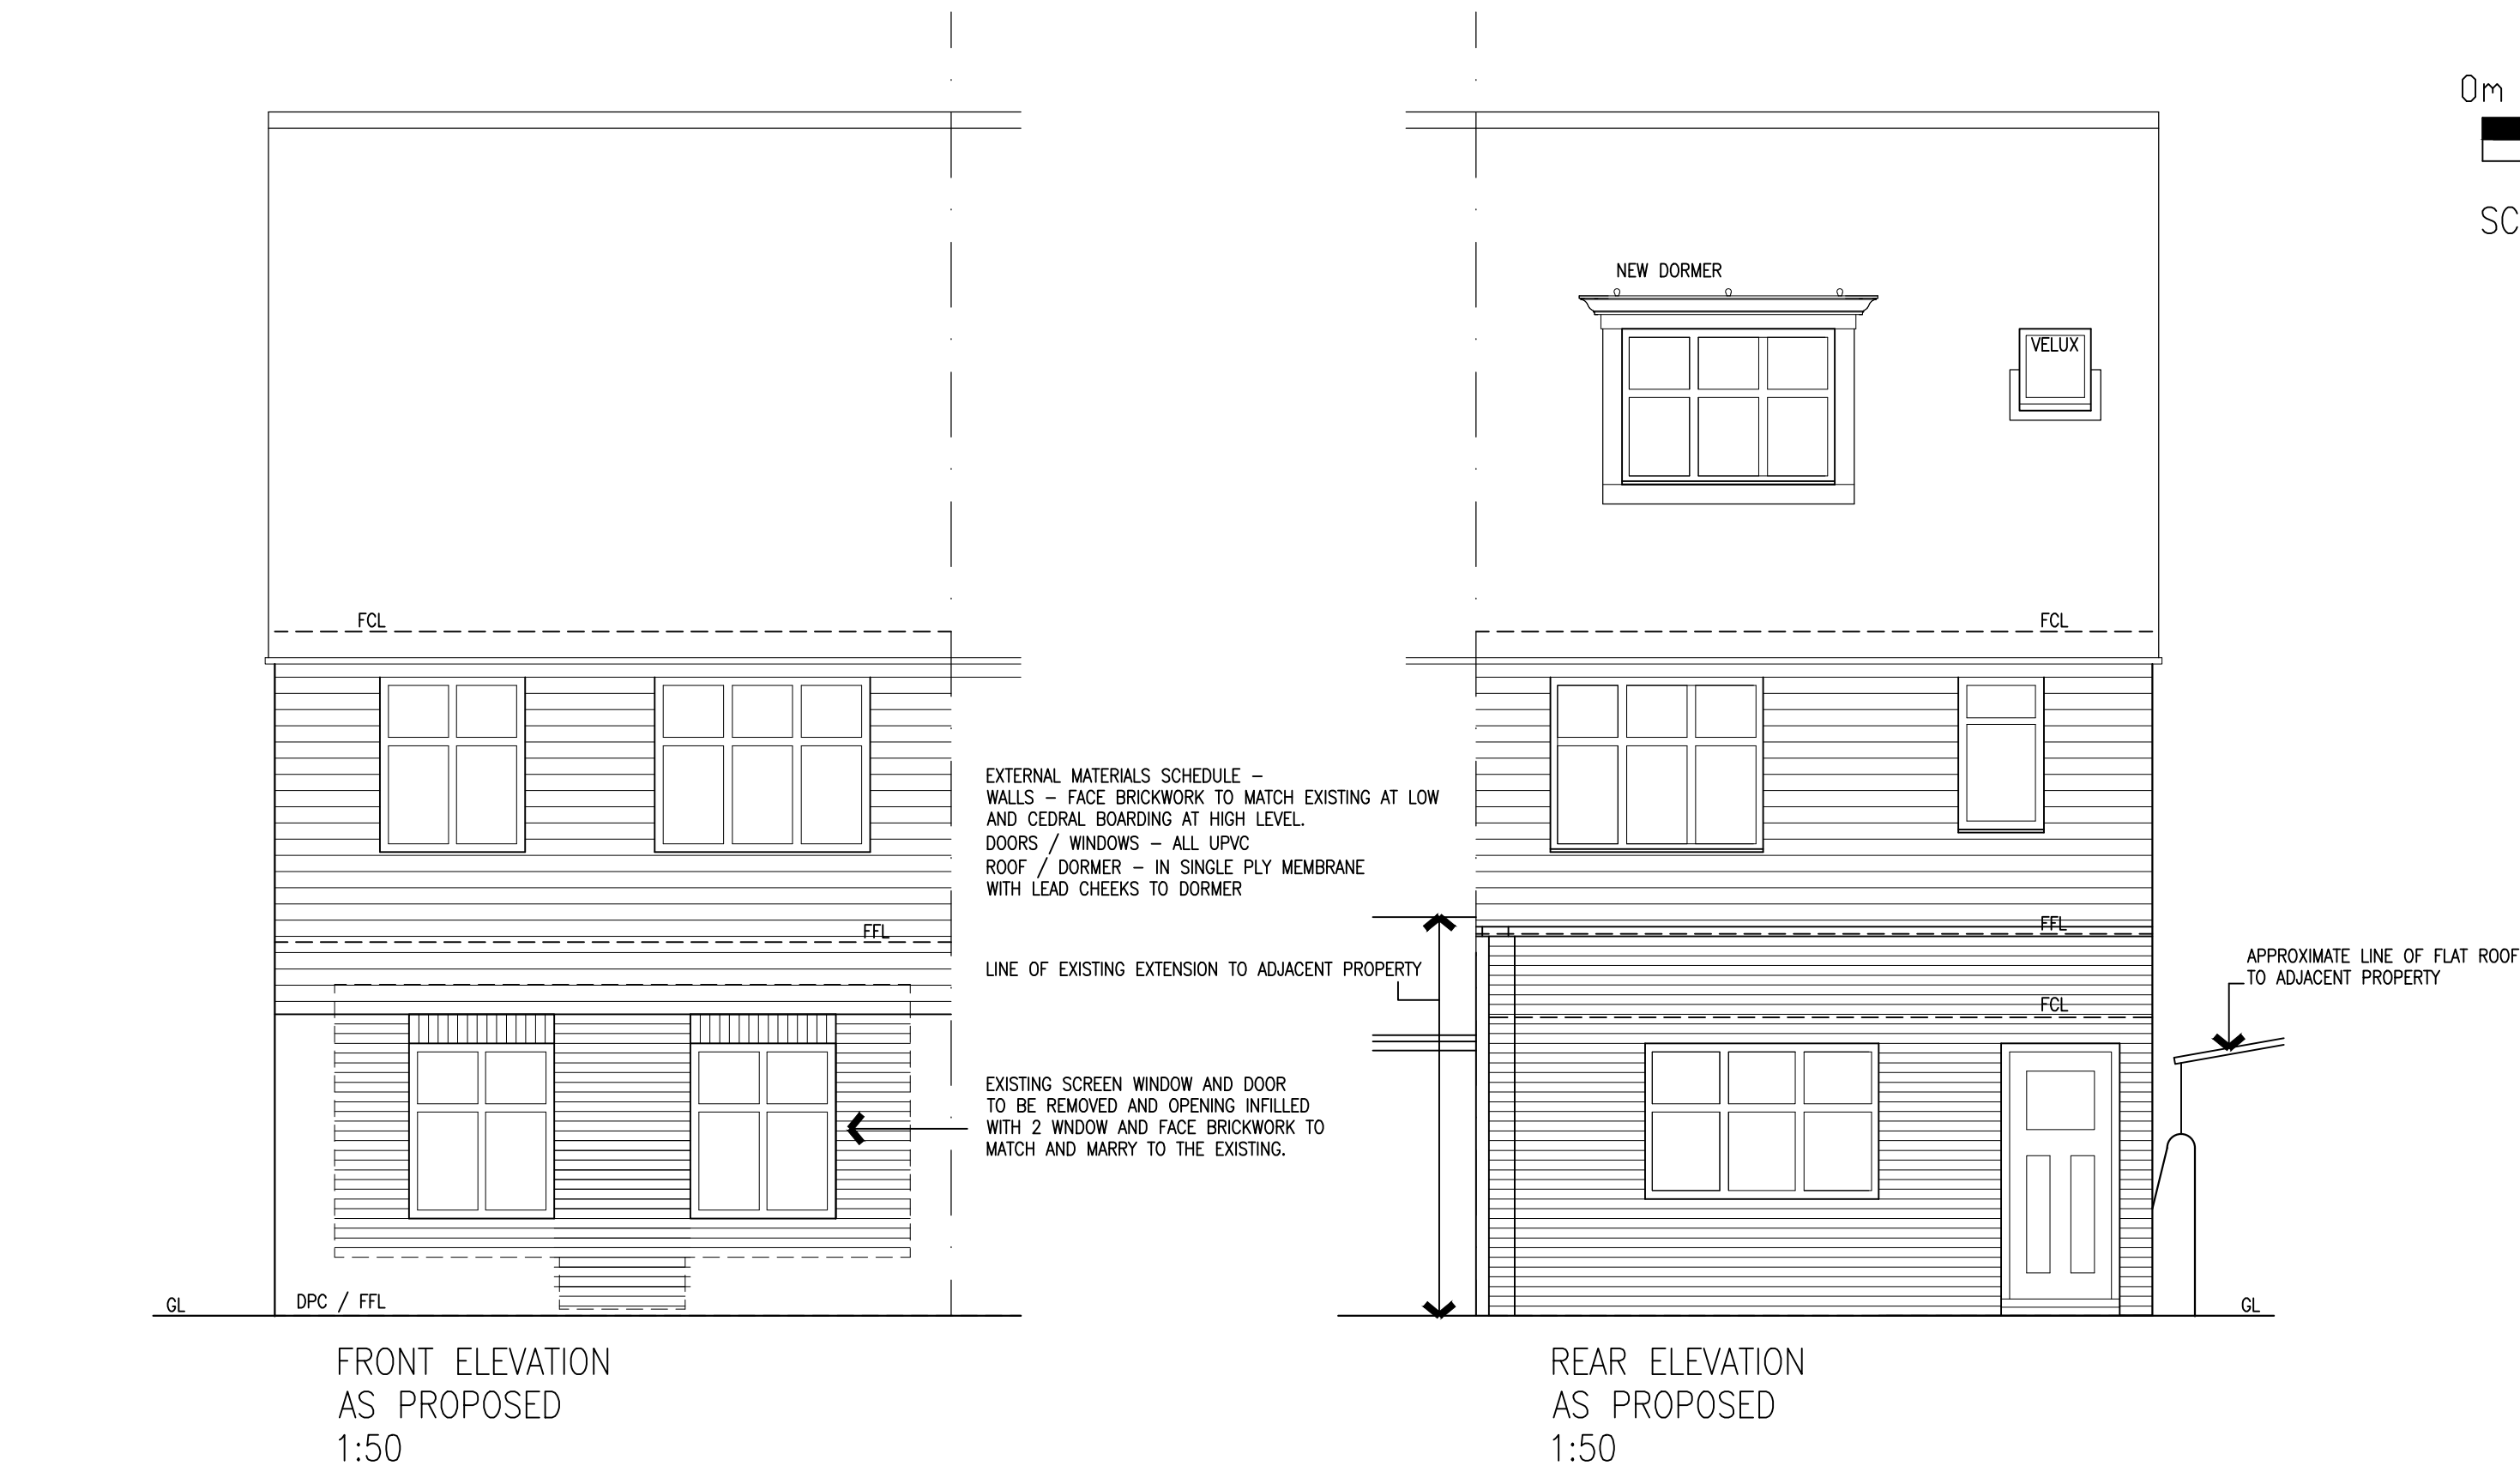


SCALE BAR - 1/50 @ A1

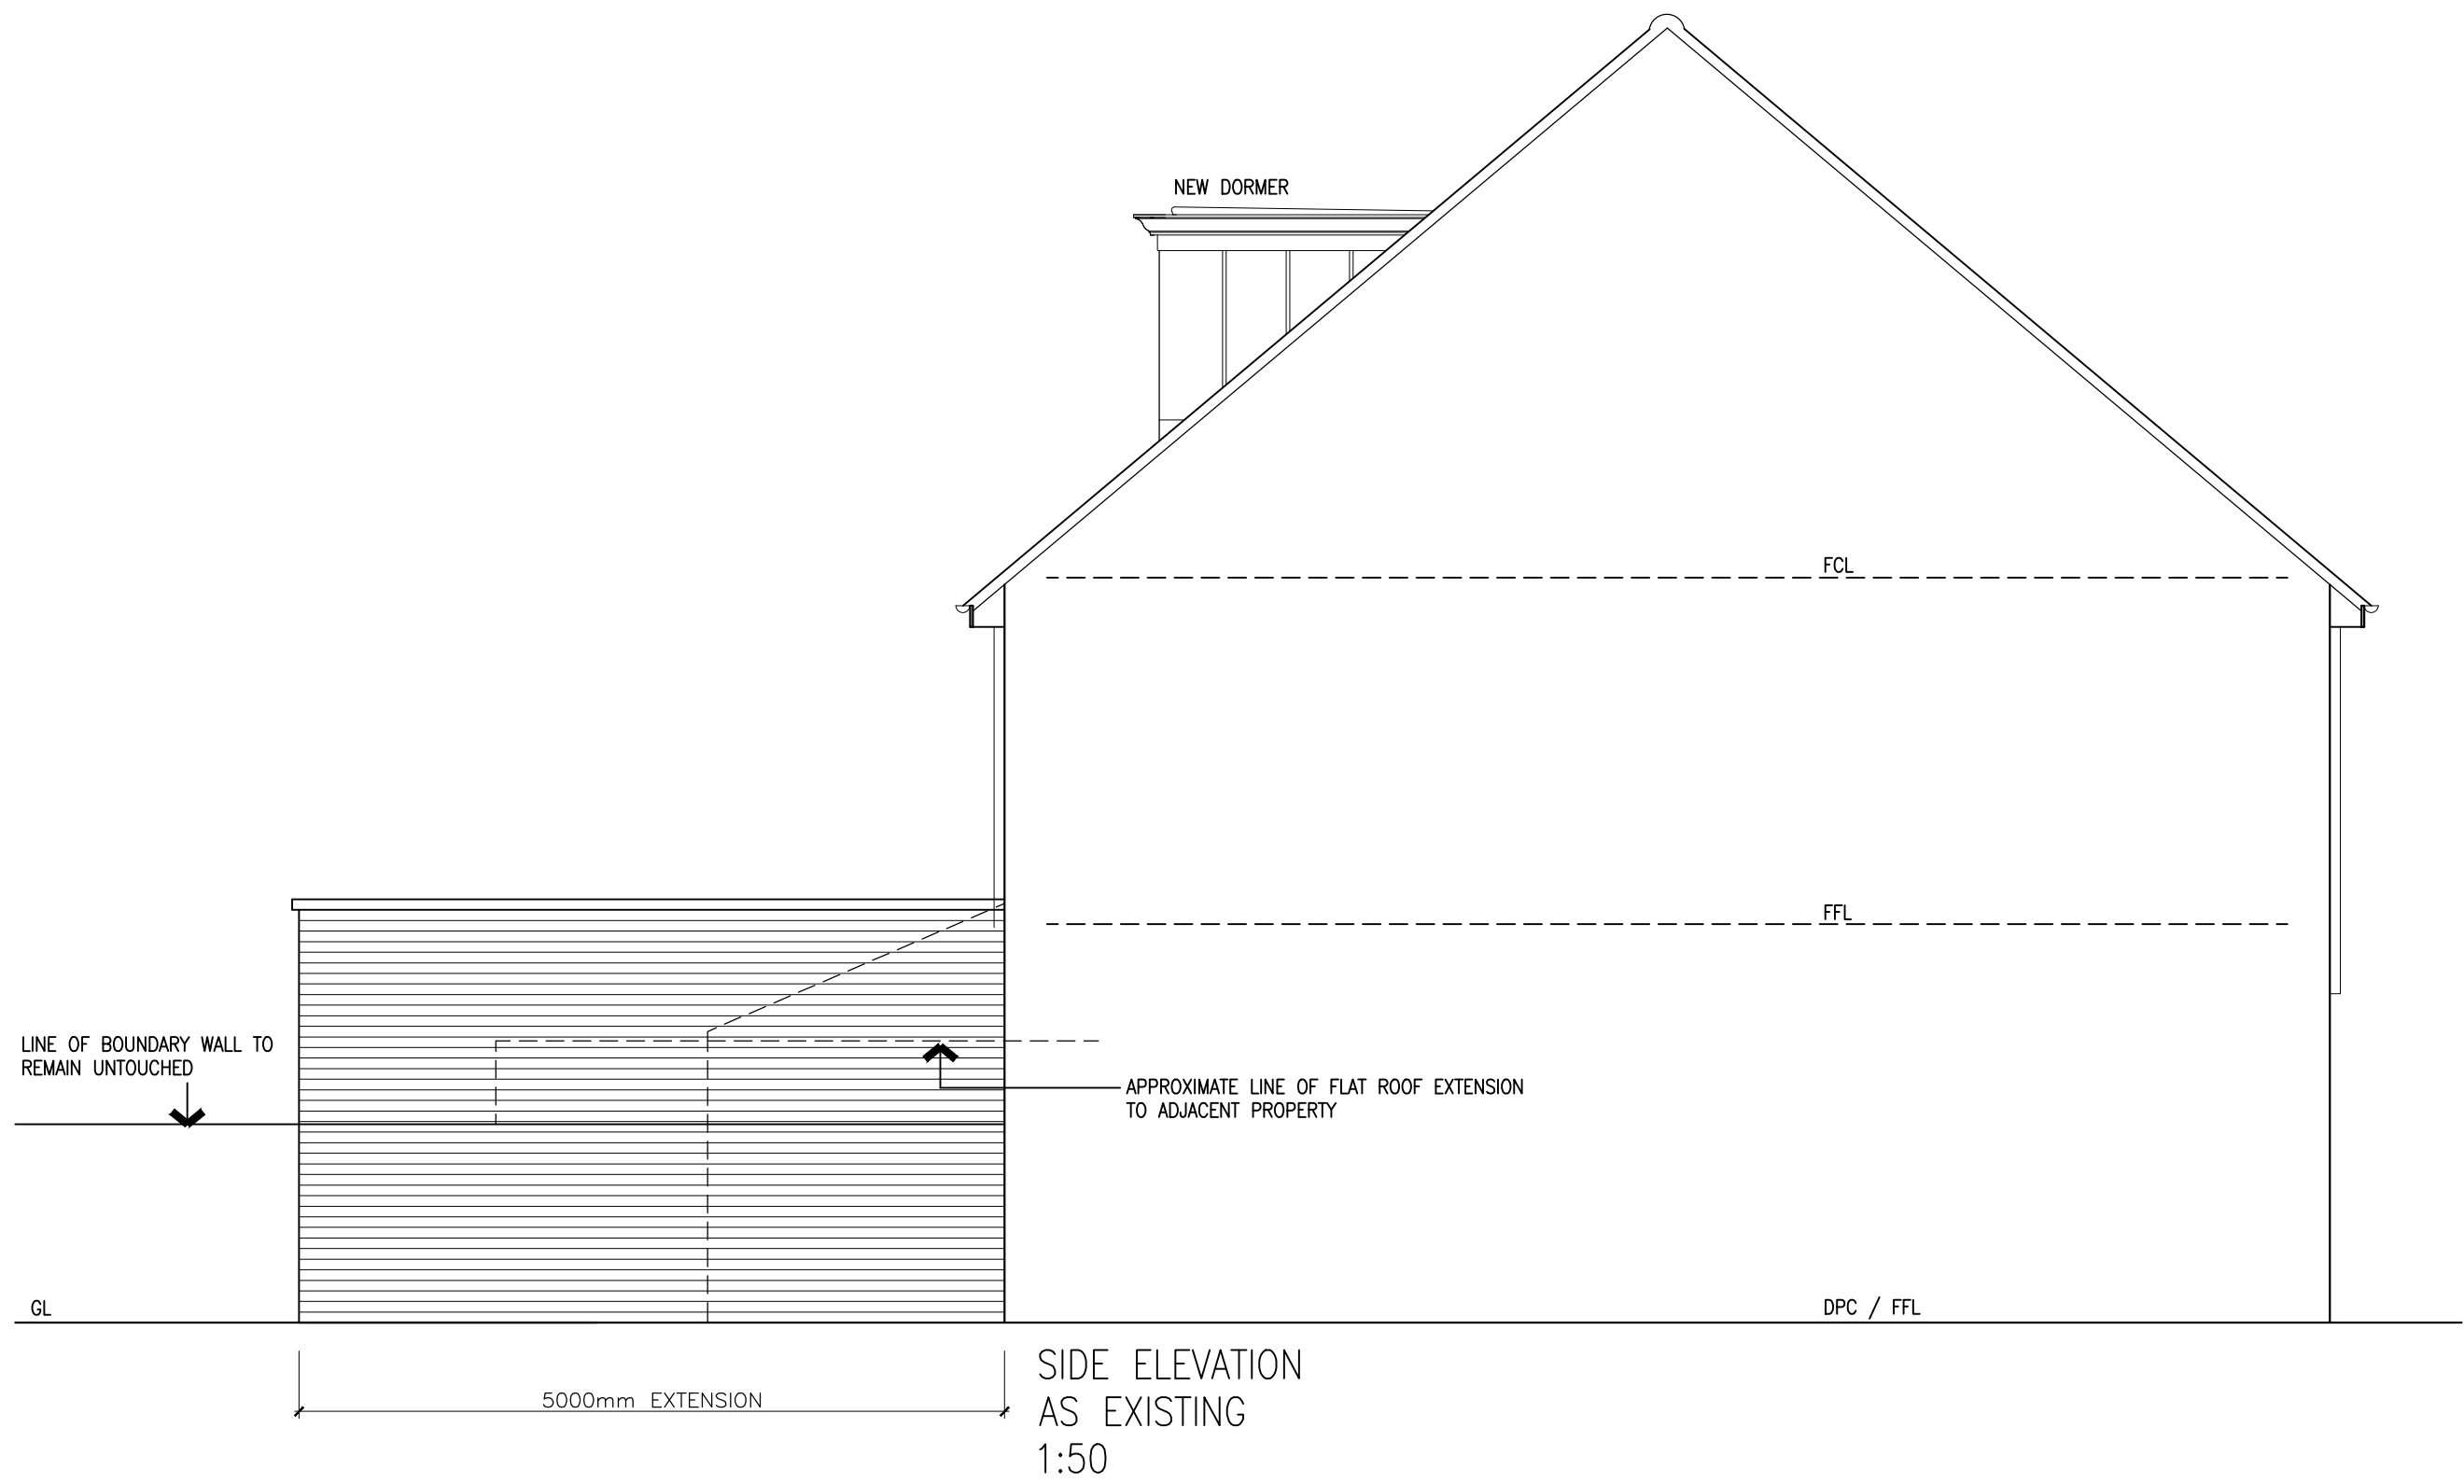


NOTES

- DO NOT SCALE OFF THIS DRAWING EXCEPT FOR PLANNING PURPOSES
- CHECK ALL DIMENSIONS ON SITE BEFORE ANY WORK IS COMMENCED
- ALL GOODS MATERIALS AND WORKMANSHIP MUST CONFORM WITH CURRENT BUILDING REGULATIONS, BRITISH STANDARDS AND CODES OF PRACTICE
- COPYRIGHT OF THIS DRAWING IS RETAINED BY THE ARCHITECT AND IT MUST NOT BE REPRODUCED WITHOUT WRITTEN CONSENT

PRELIMINARY

| REV | DATE    | BY | AMENDMENT                               |
|-----|---------|----|-----------------------------------------|
| A   | 5.11.19 | JB | HORIZONTAL BOARDING ADDED AT HIGH LEVEL |

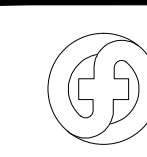**folkes architects**

1 01903 868629  
info@folkesarchitects.co.uk

The Old Forge  
6 Church Street  
Storrington  
West Sussex  
PO21 3QD

CLIENT  
MacDonald Homes South Limited

JOB TITLE  
209 Pagham Road  
Pagham, Bogner Regis,  
West Sussex  
PO21 3QD

DRAWING TITLE  
Floor plans as proposed

|          |             |            |    |
|----------|-------------|------------|----|
| DATE     | SCALE       | DRAWN BY   | JB |
| Oct 2019 | 1:50        | CHECKED BY | MF |
| JOB NO.  | DRAWING NO. | REVISION   |    |
| 19064    | 2.02        | A          |    |