



This drawing is the copyright of **Alcove Architecture Ltd**
All dimensions must be checked on site prior to construction
Do not scale this drawing except for Planning Application purposes
Contractor to undertake work in full compliance with statutory requirements


Rev	Amendments	Date
A	Reserved Matters Application	21/07/21

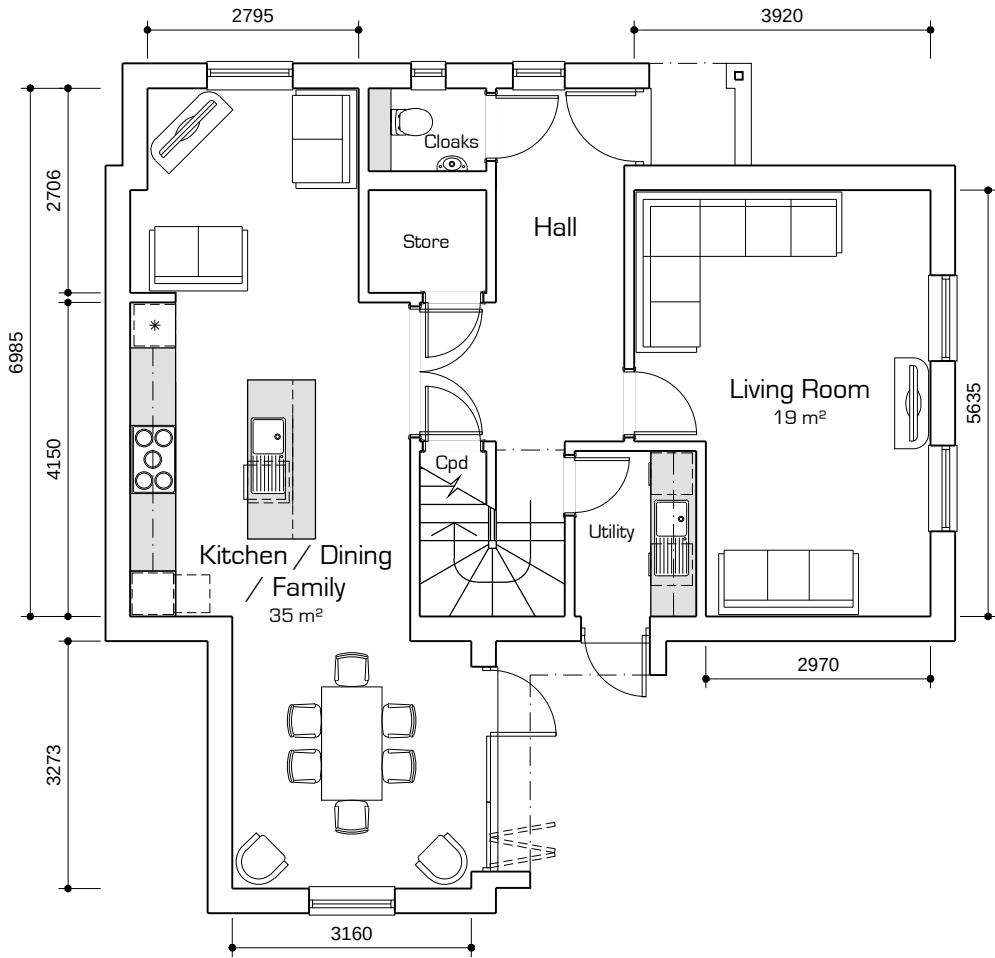


Ground Floor Plan

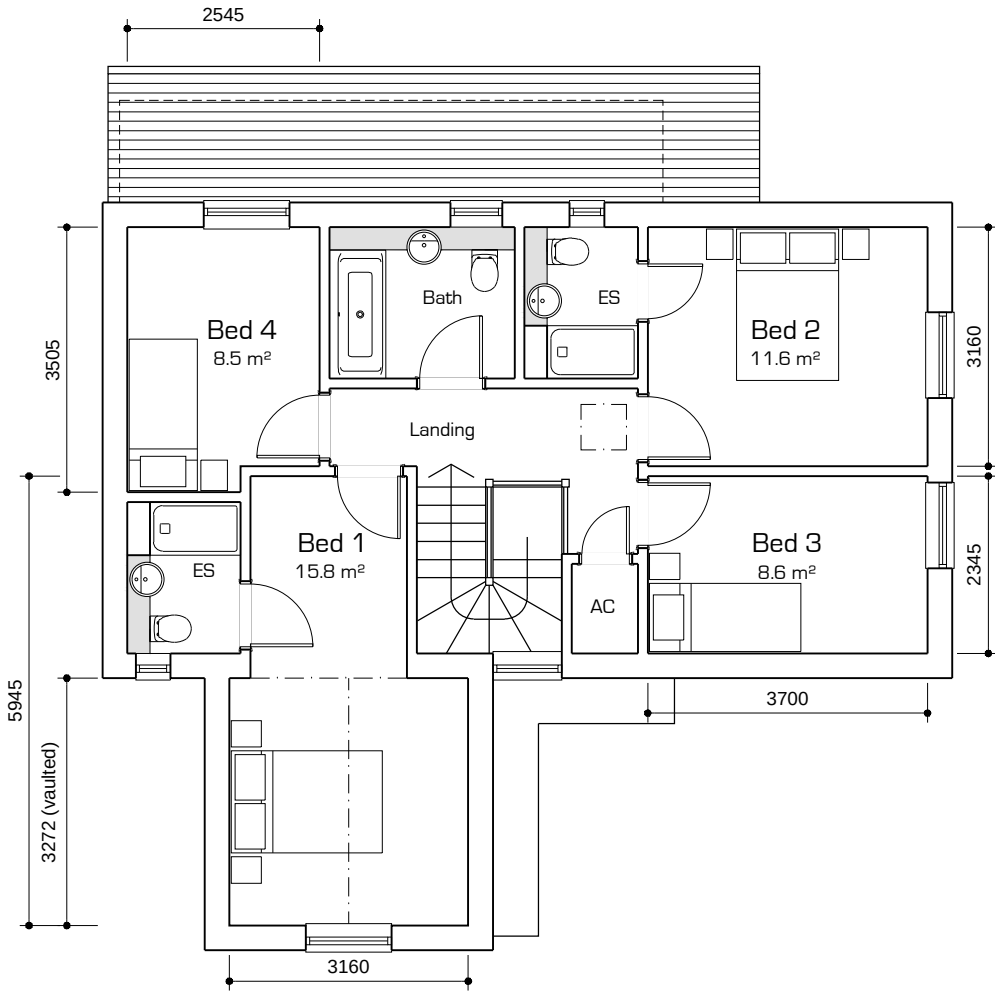

First Floor Plan

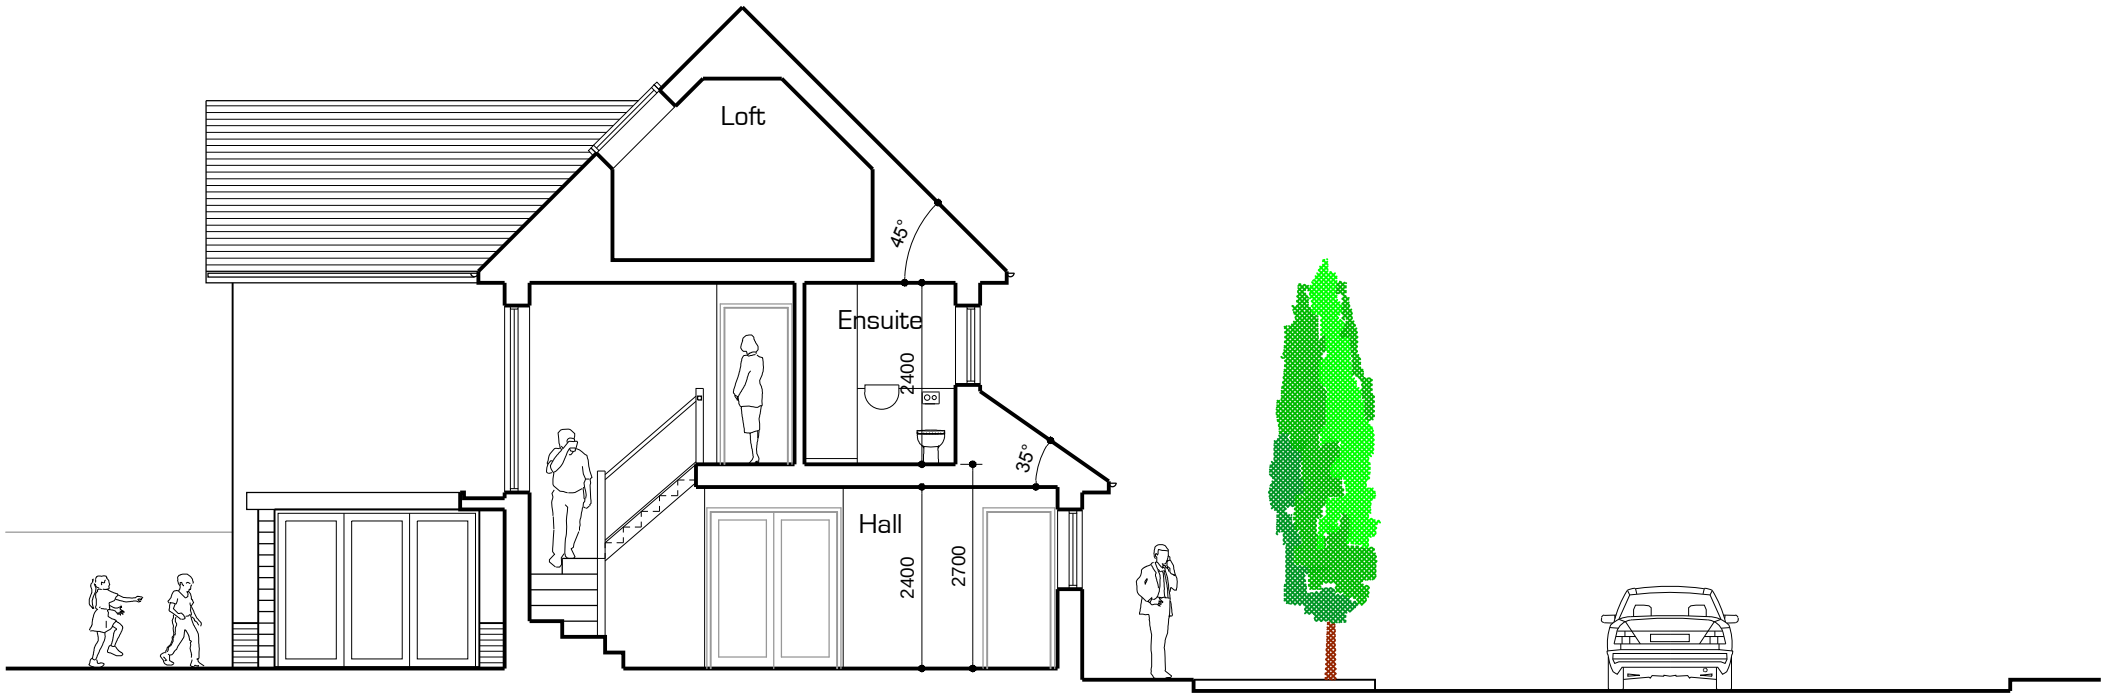

Section through Hall/Landing
showing deep daylight penetration and views out from feature window

 

Notes:
Indicative fixtures and furniture layout



25a New Broadway Worthing Sussex BN11 4HP
T: 01903 608448 W: alcovearchitecture.co.uk

Project
Land adjacent to Seftor School House
Seftor Road
Bignor Regis
PO21 3EE
Drawing Title
Plot 1
Floor Plans and Section

Status	Planning
Scale	1:100@A3
Project No.	20156
Drawn By	JE
Drawing No.	P101
Date	June 21
Revision	A

Alcove Architecture Ltd - Registered No. 8543375