




This drawing is the copyright of Alcove Architecture Ltd All dimensions must be checked on site prior to construction Do not scale this drawing except for Planning Application purposes Contractor to undertake work in full compliance with statutory requirements		
Rev	Amendments	Date
A	Reserved Matters Application	21/07/21

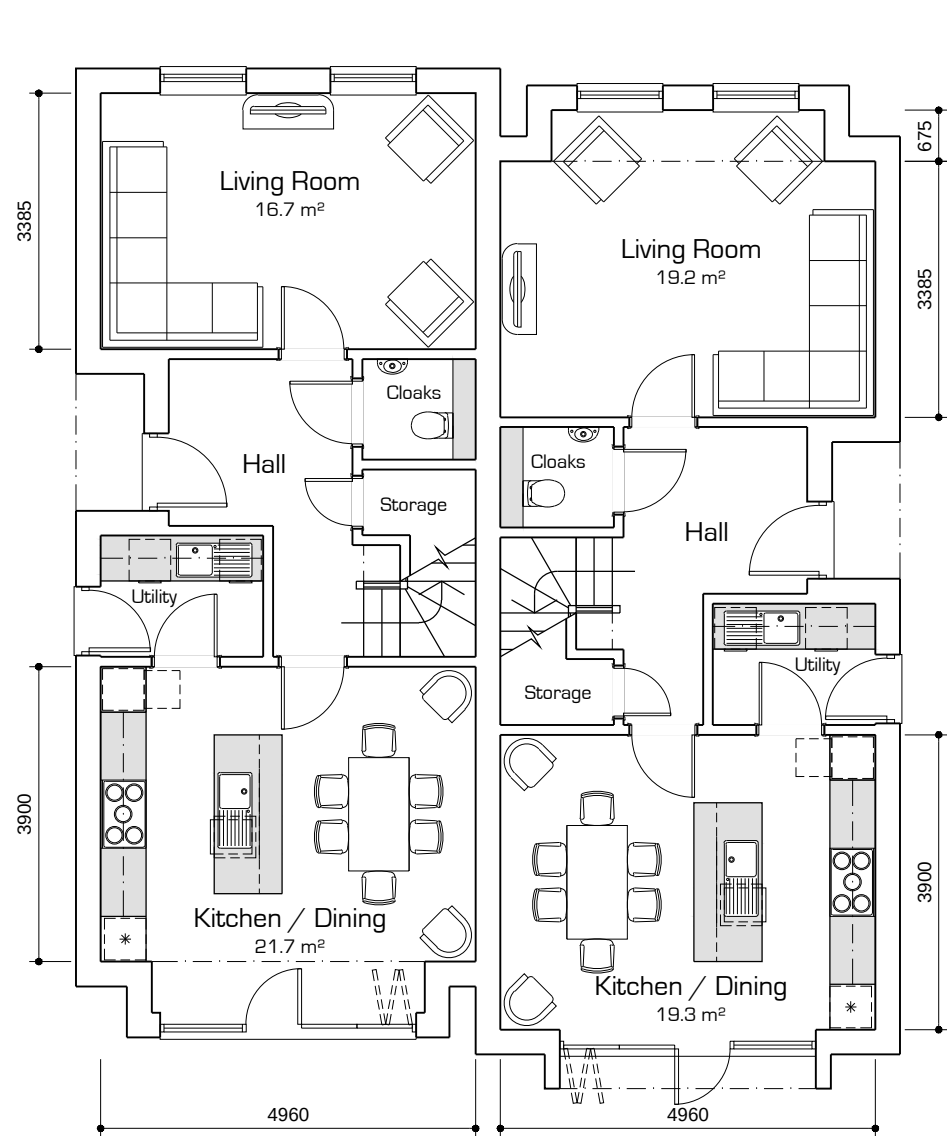

Ground Floor Plan


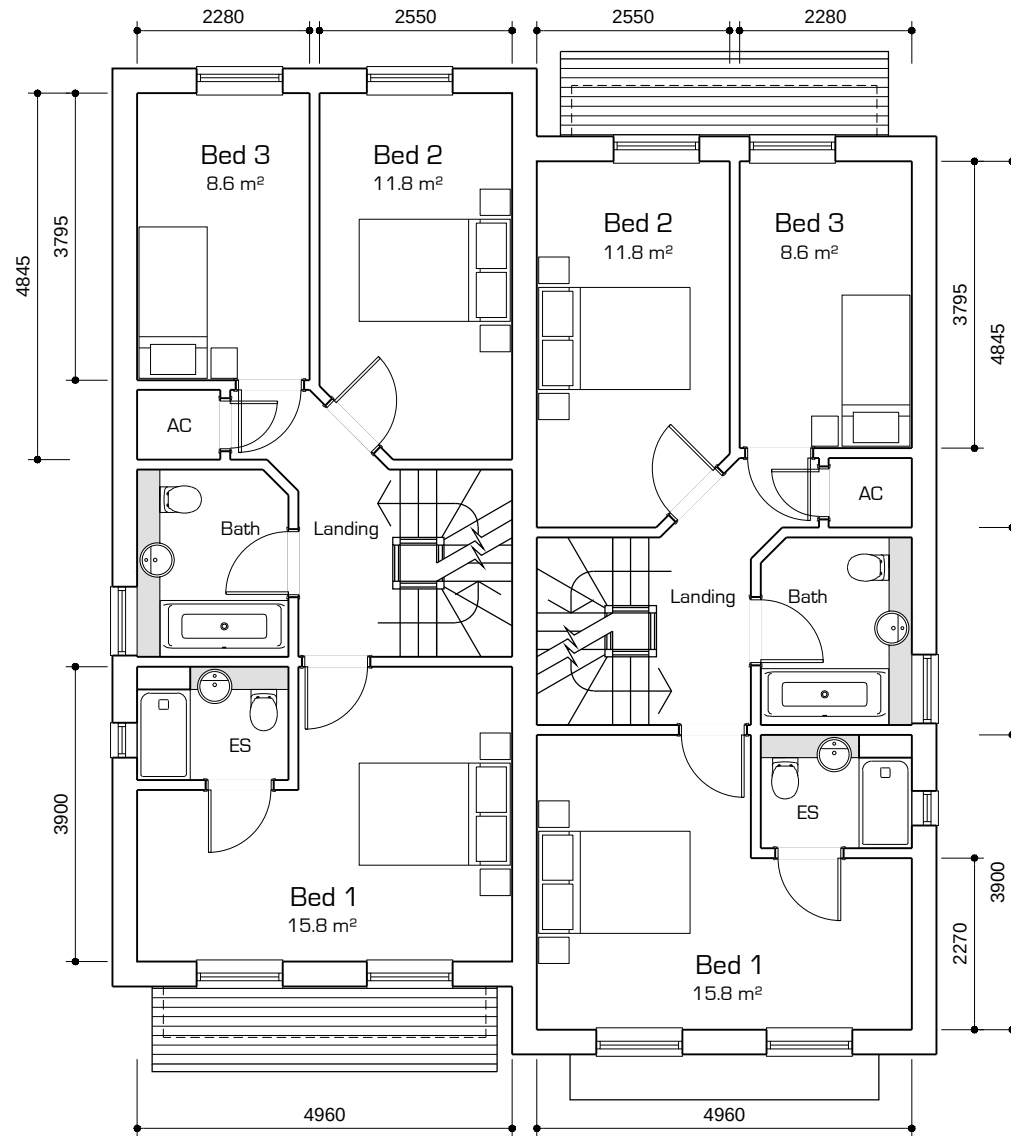


First Floor Plan

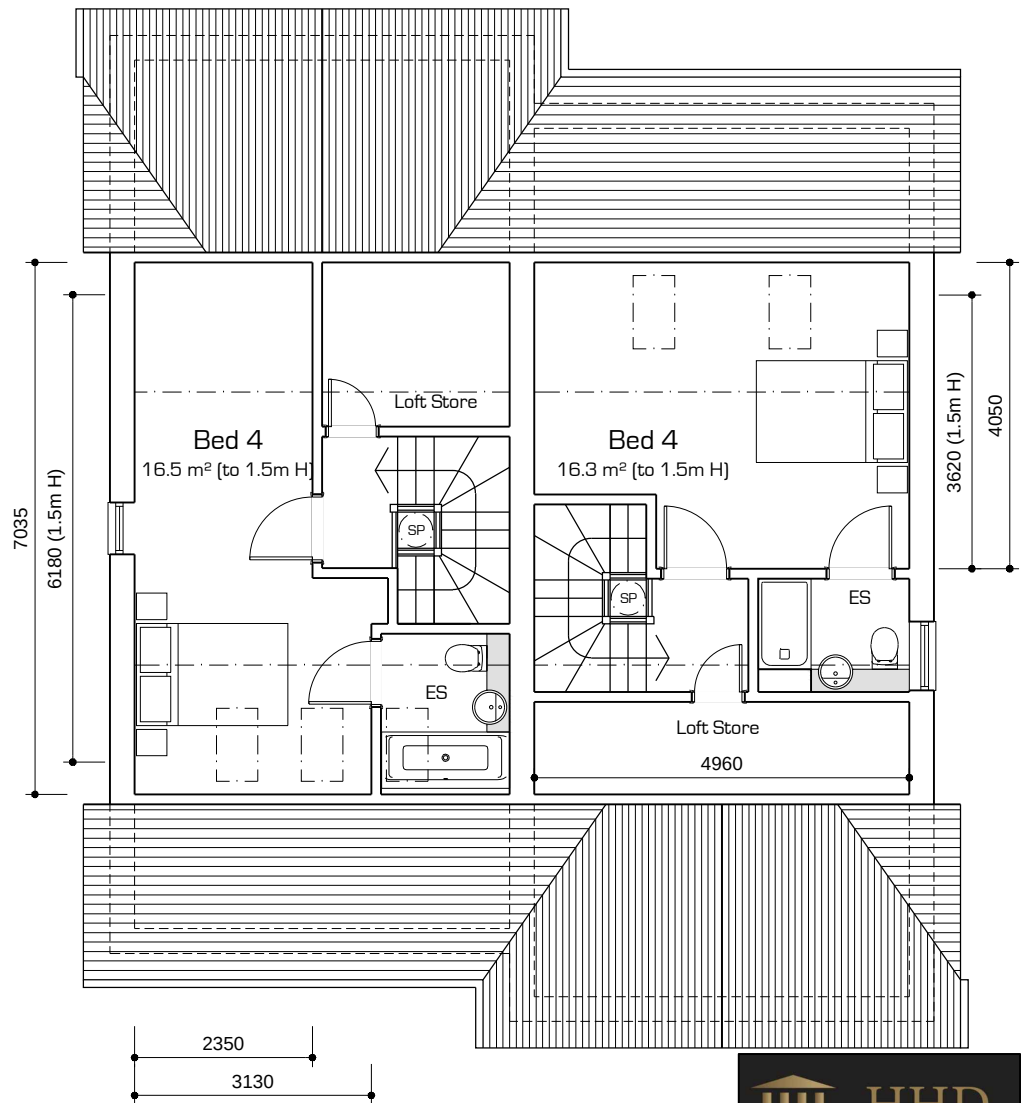

Second Floor Plan

Section through
showing roof space use and
sunpipe over stairwell

 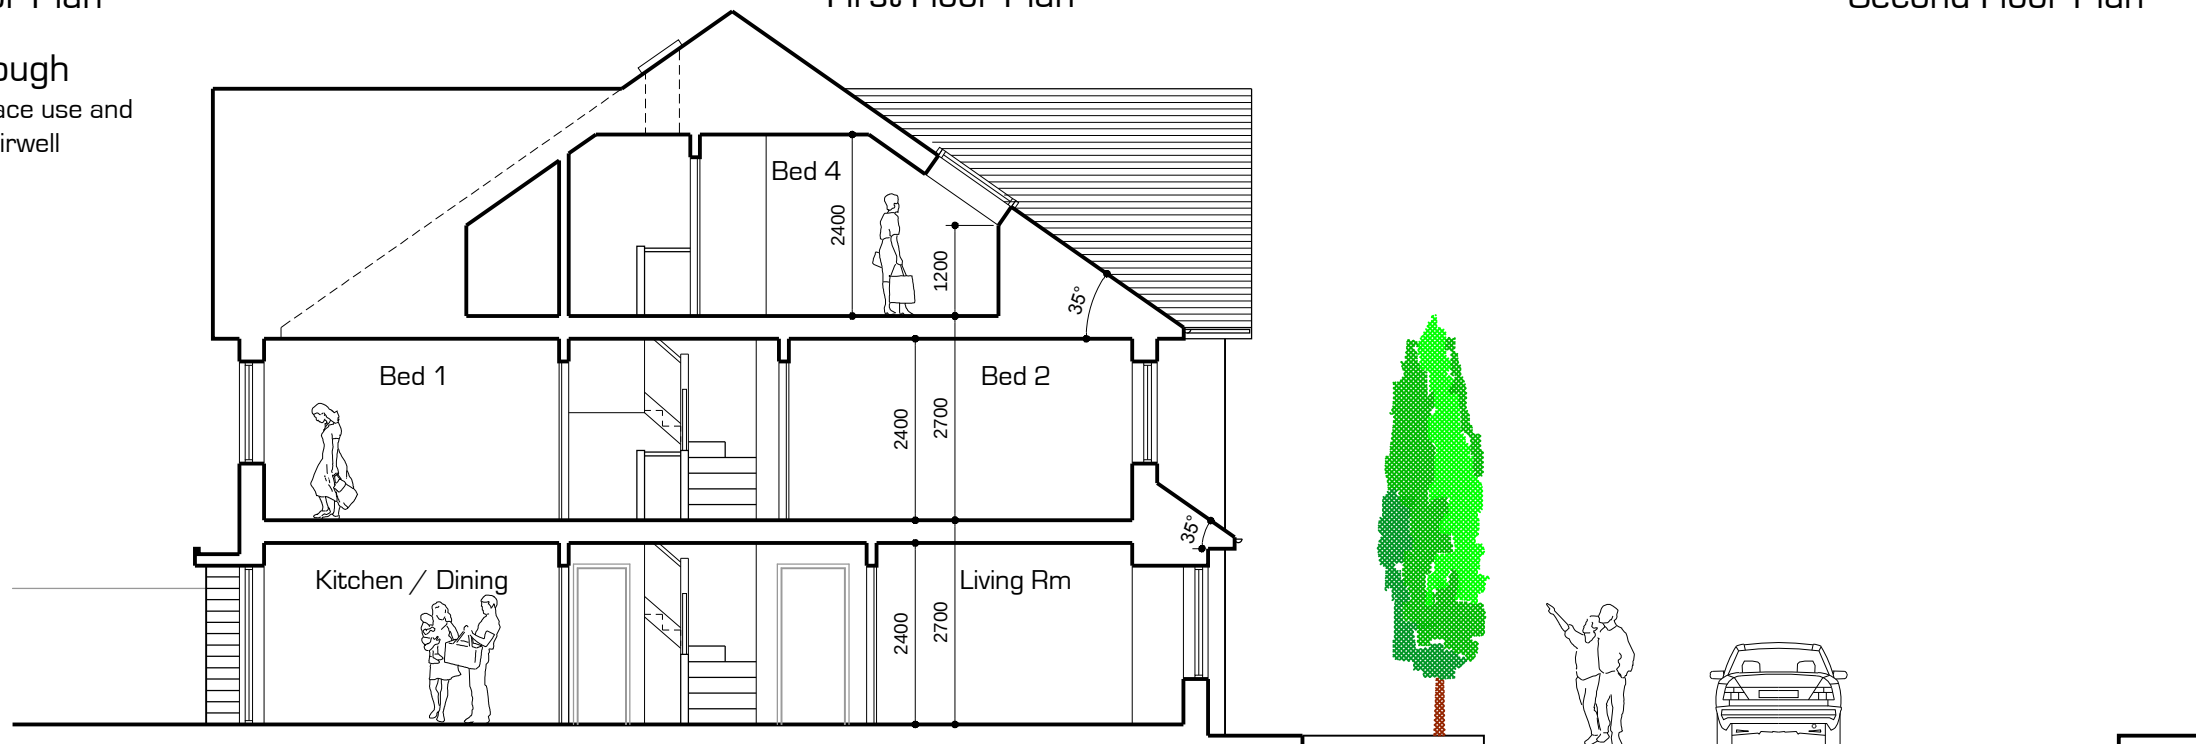

Notes:
Indicative fixtures and furniture layout



25a New Broadway Worthing Sussex BN11 4HP
T: 01903 608448 W: alcovearchitecture.co.uk

Project
Land adjacent to Seftor School House
Seftor Road
Bignor Regis
PO21 3EE
Drawing Title
Plots 2 and 3
Floor Plans and Section

Status	Planning	
Scale	1:100@A3	Drawn By JE
Project No.	20156	June 21
Drawing No.	P111	Revision A

Alcove Architecture Ltd - Registered No. 8543375