




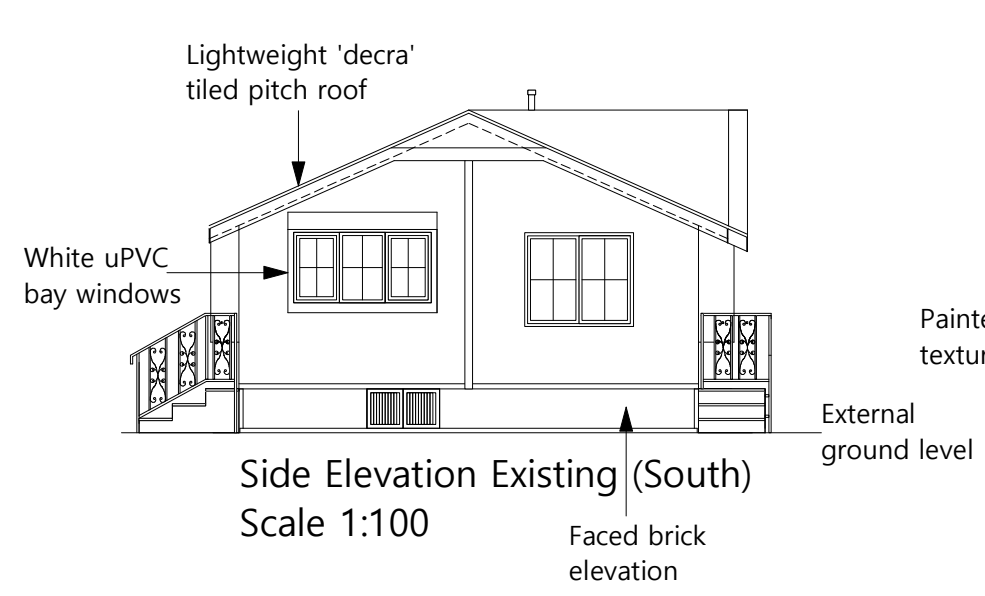


Side Elevation Existing (South)
Scale 1:100

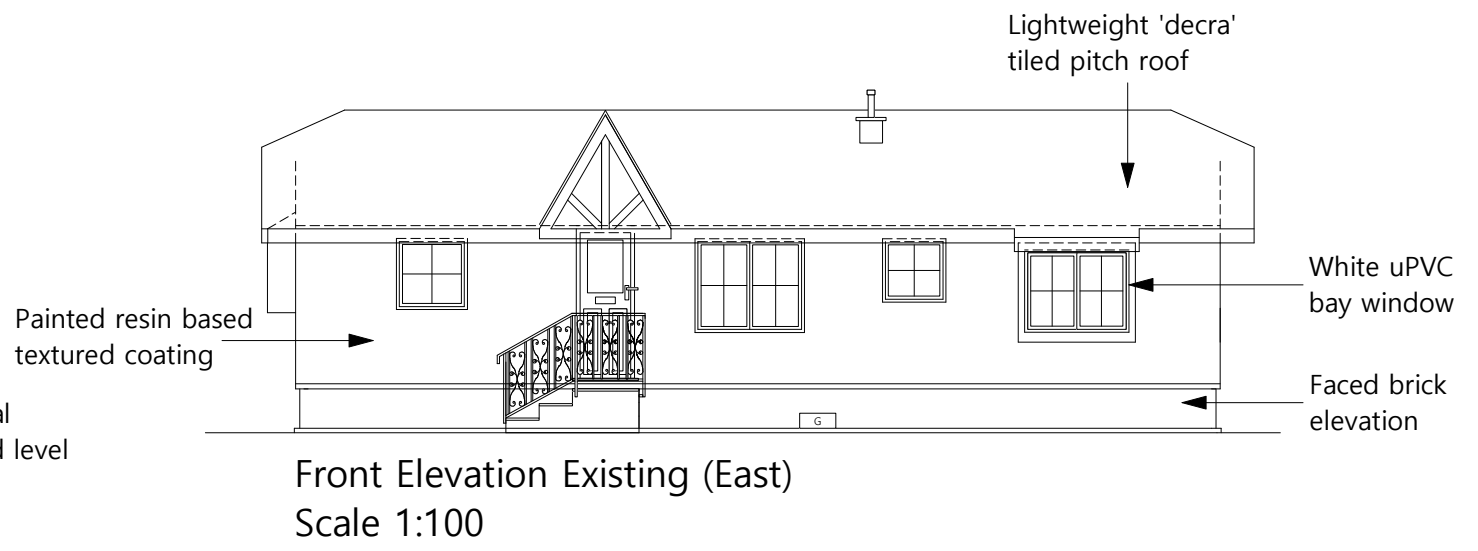


Front Elevation Existing (East)
Scale 1:100

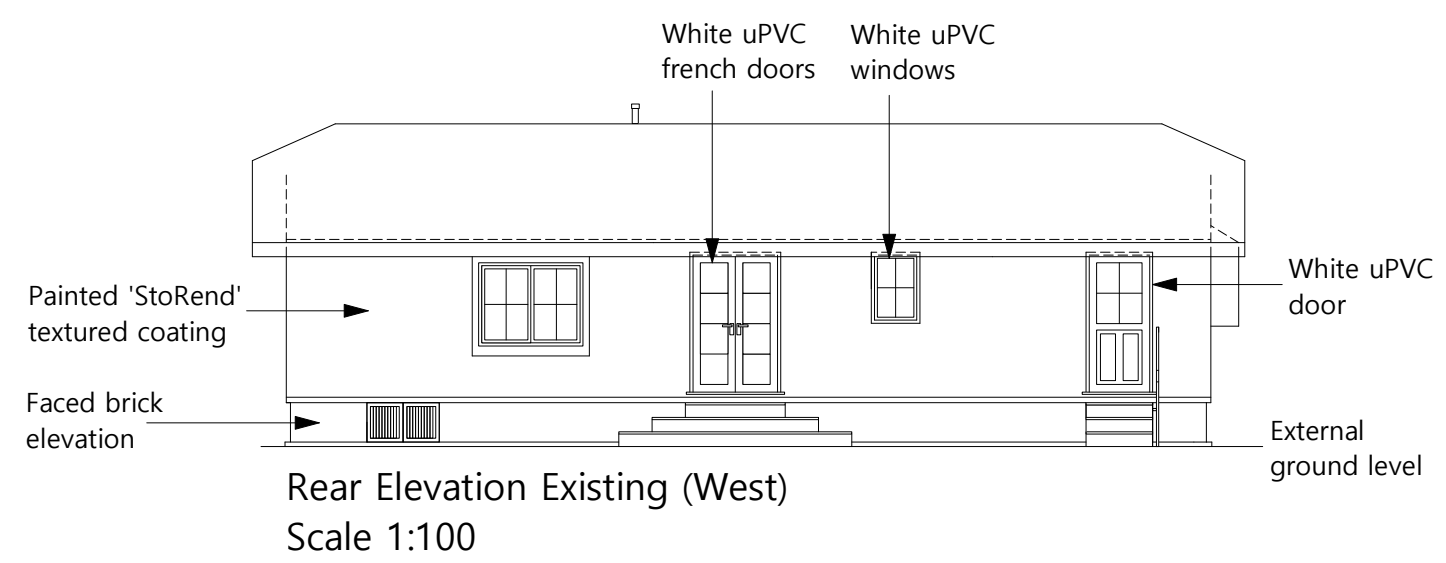

Rear Elevation Existing (West)
Scale 1:100

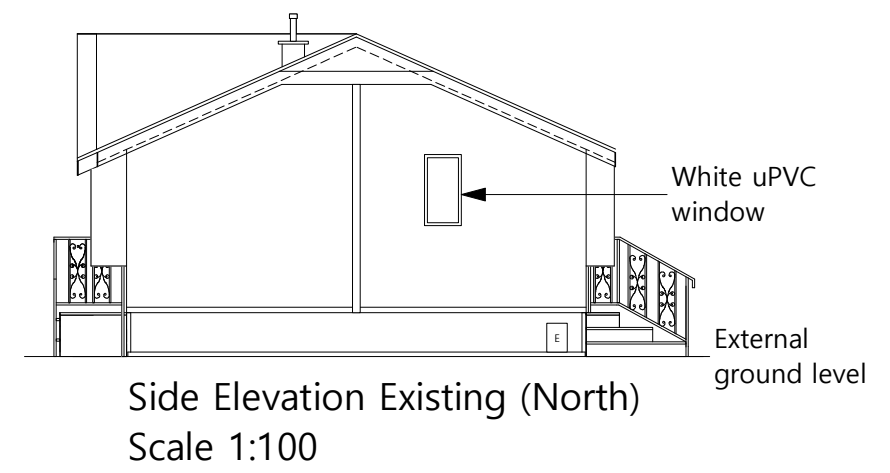

Side Elevation Existing (North)
Scale 1:100

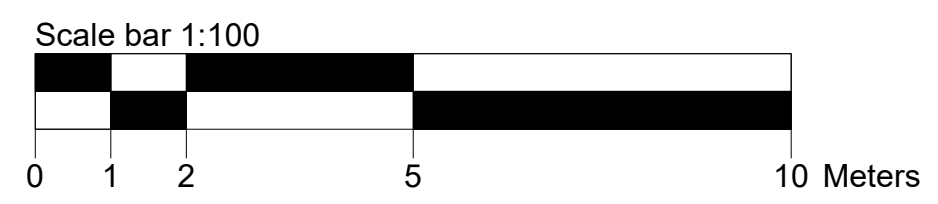

All dims and details to be checked on site prior to any commencement of work. This plan is not a full specification or schedule of work and has been produced solely for the purpose of obtaining the necessary local authority consents/approvals for Party Wall etc. Act 1996 see Government booklet or website.	Status:		Client: Mr S Farrant 18 Millview Close Pagham Bognor Regis West Sussex PO21 3UF	Revision: A	Project: Conservatory Content: Existing elevations
	Preliminary	☐ Tender	☐	Scale: 1:100 @A4	
	Planning	☒ Construction	☐	Date: Aug 25	
	Building Regulations	☐ As Built	☐	Dwg No: SF001	